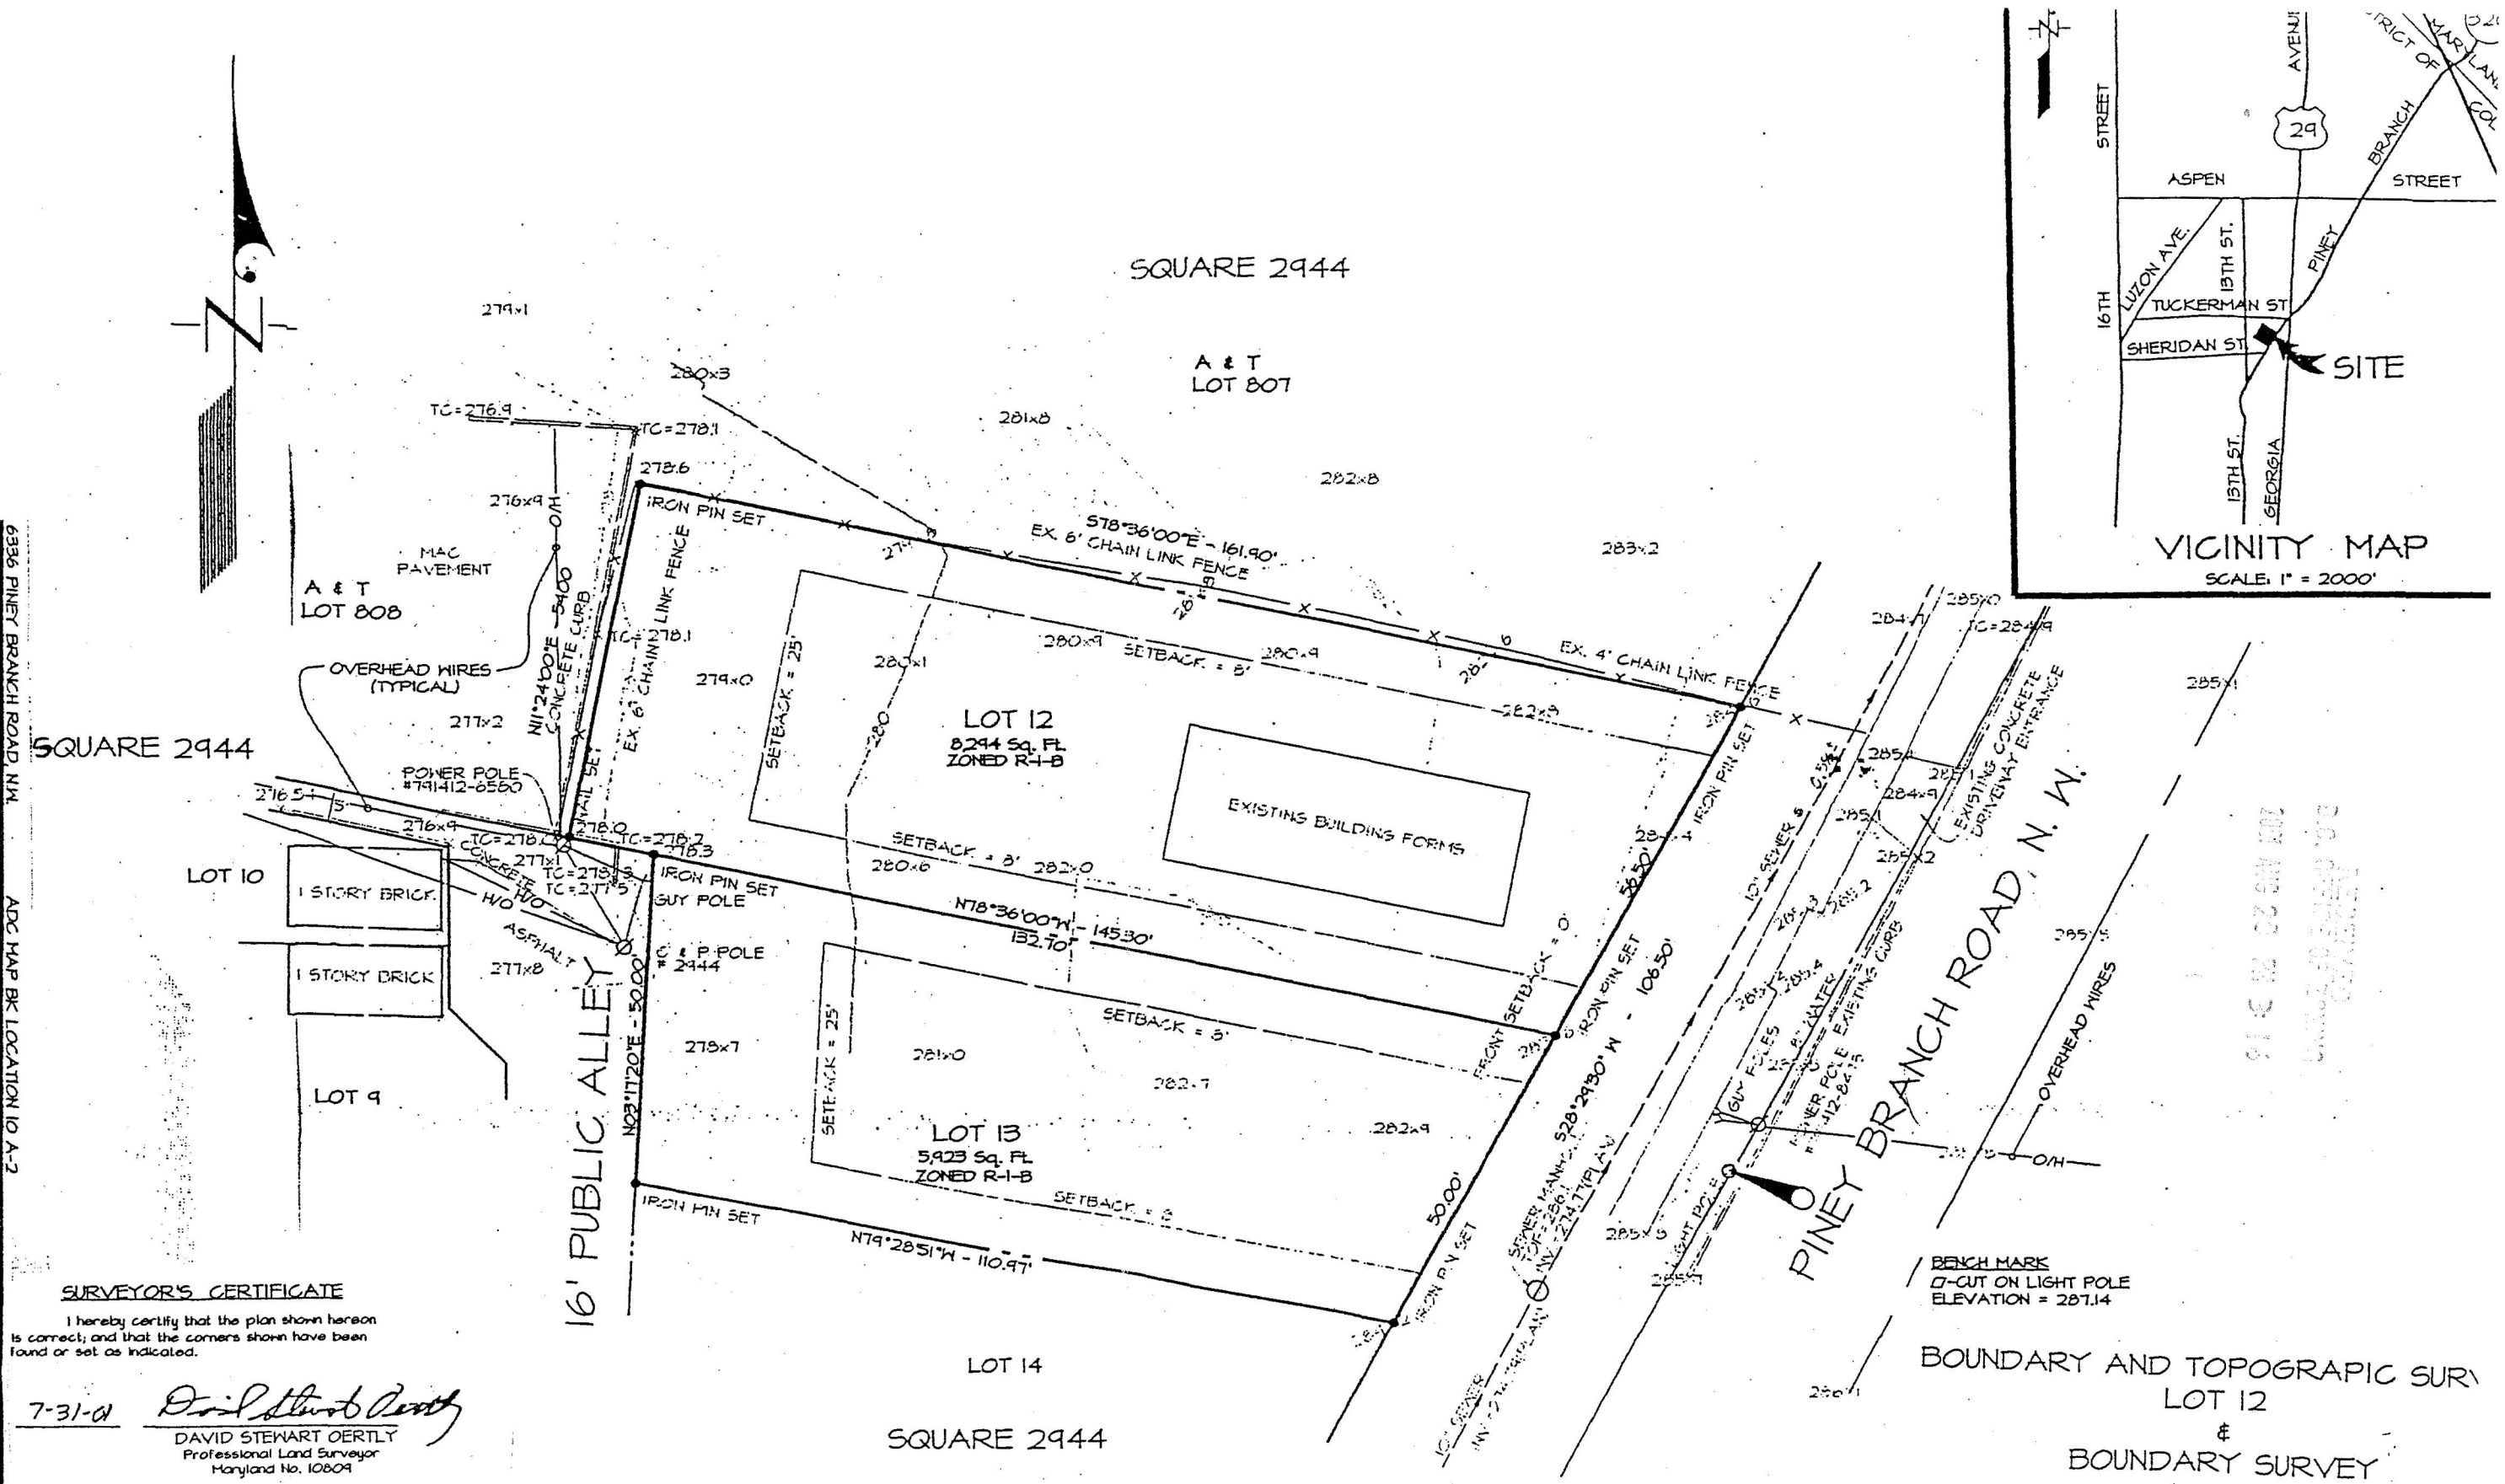


BOUNDARY AND TOPOGRAPIC SURV
LOT 12
&
BOUNDARY SURVEY
LOT 13
SQUARE 2944
WASHINGTON
DISTRICT OF COLUMBIA

6336 PINEY BRANCH ROAD, N.W.

ADC MAP BK LOCATION 10 A-2

SURVEYOR'S CERTIFICATE

I hereby certify that the plan shown hereon is correct; and that the corners shown have been found or set as indicated.

7-31-01 — DAVID STEWART OERTLY
Professional Land Surveyor
Maryland No. 10809

STATE OF MARYLAND — DAVID STEWART OERTLY — No. 10809 — REGISTERED — PROFESSIONAL LAND SURVEYOR

BZA
Case No. 16784
Exhibit No. 9

DATE	DESCRIPTION	BY
	REVISIONS	

BEN DYER ASSOCI
Engineers / Surveyors
11721 WOODMORE ROAD, SUITE 200
MITCHELLVILLE, MARYLAND 20721
TELEPHONE (301) 430-

COPYRIGHT © 2001 BEN DYER ASSC

DRAWN BY: KEC/MB | DESIGNED BY | CHECKED BY: DSO | RECORD NO.
SCALE: 1" = 20'
DATE: JULY, 2001
DRWG. NO.