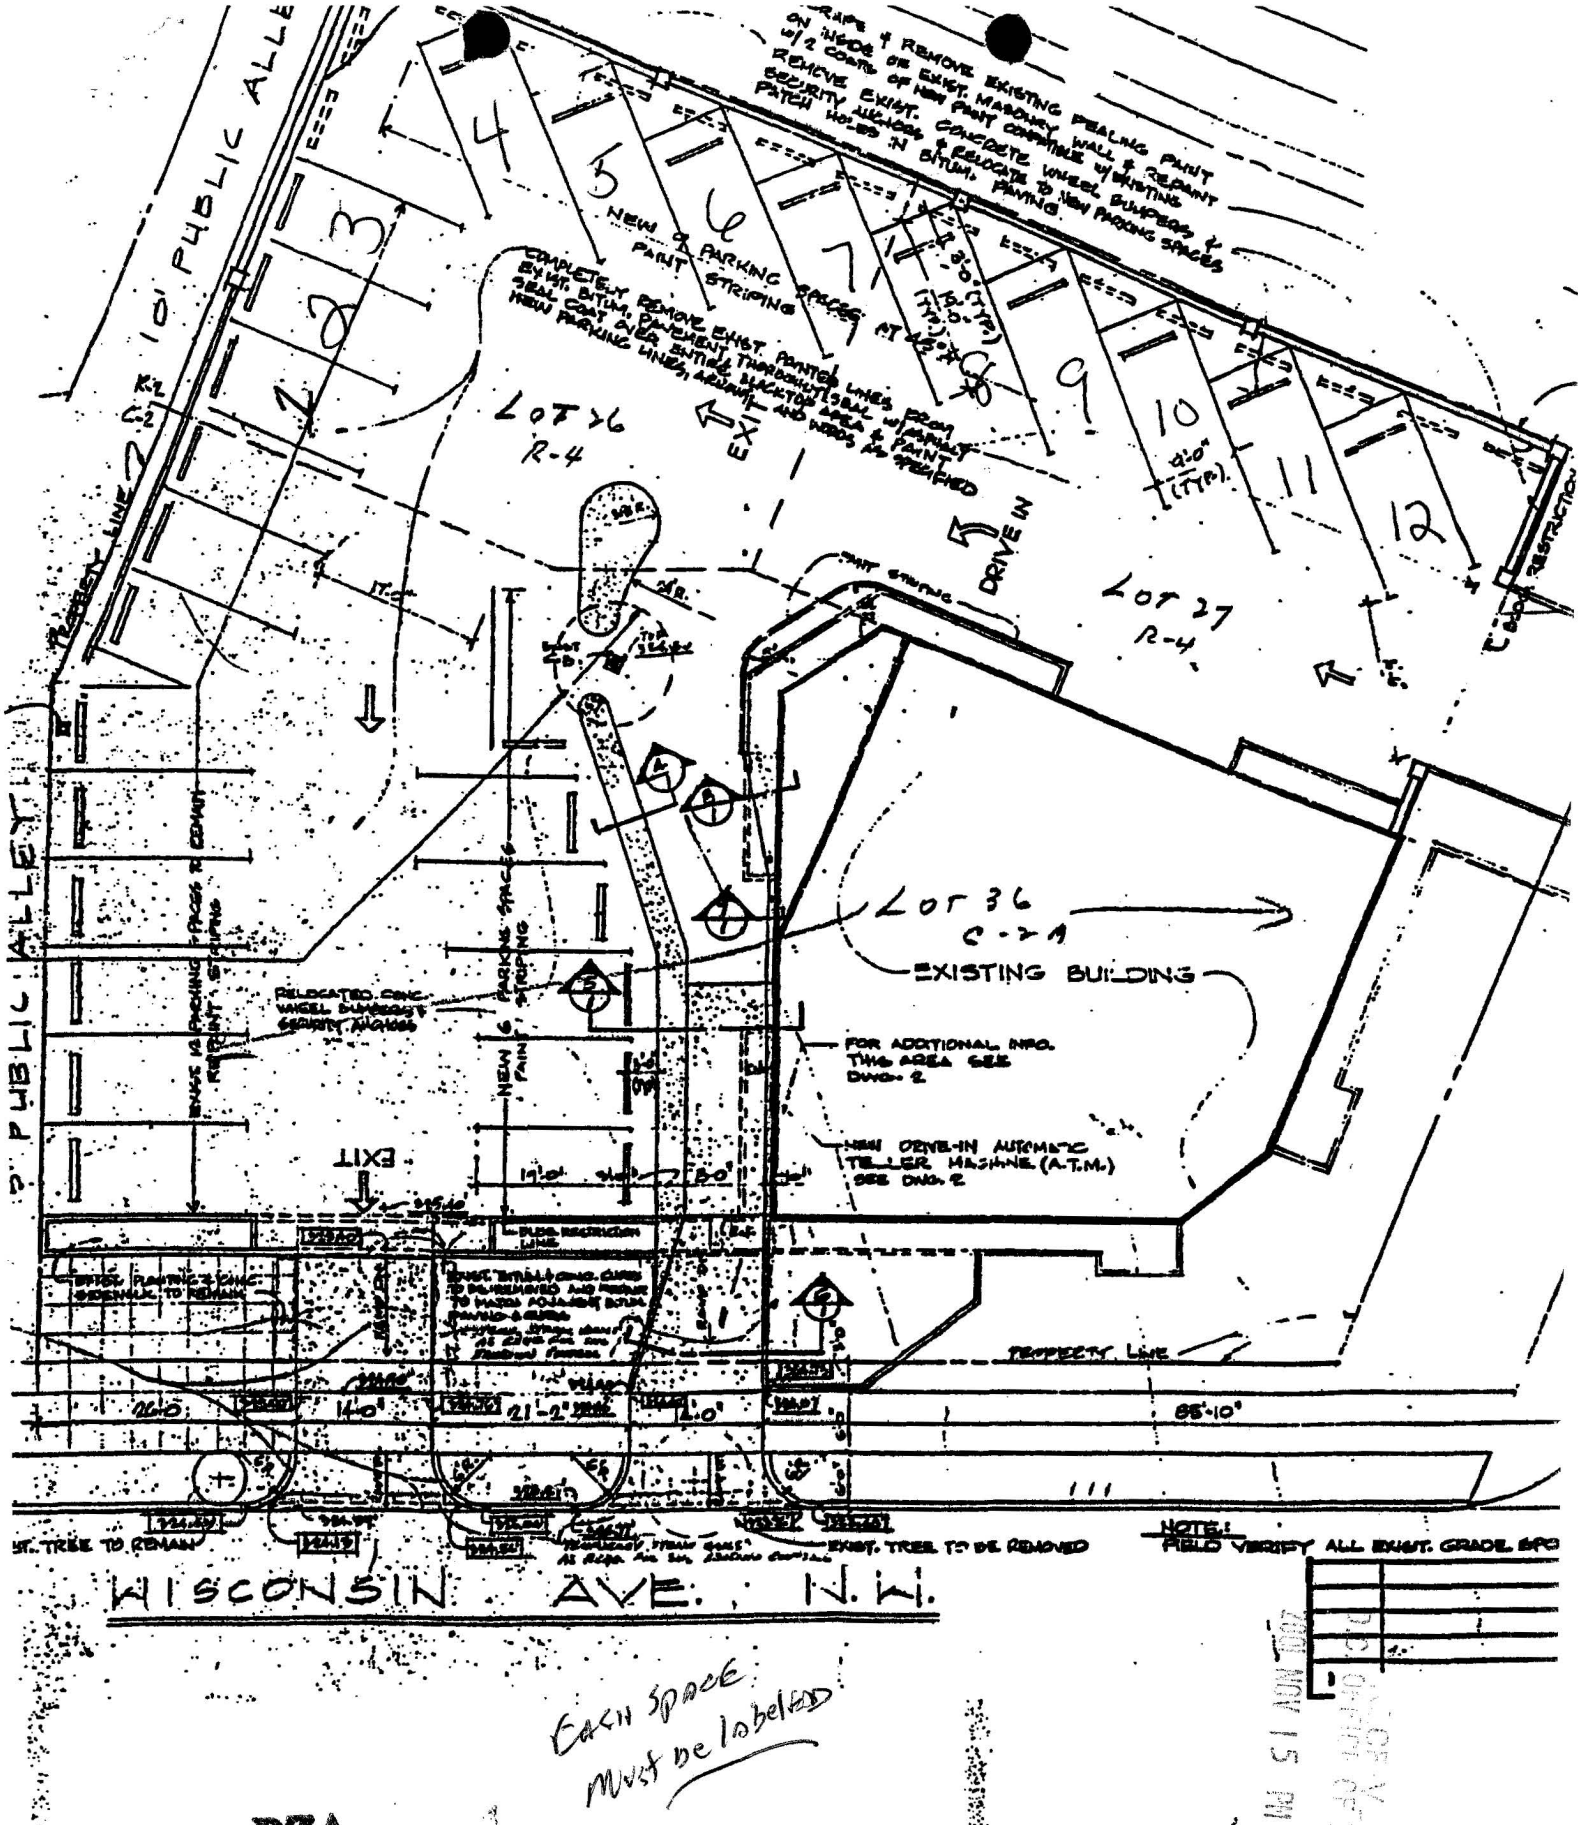
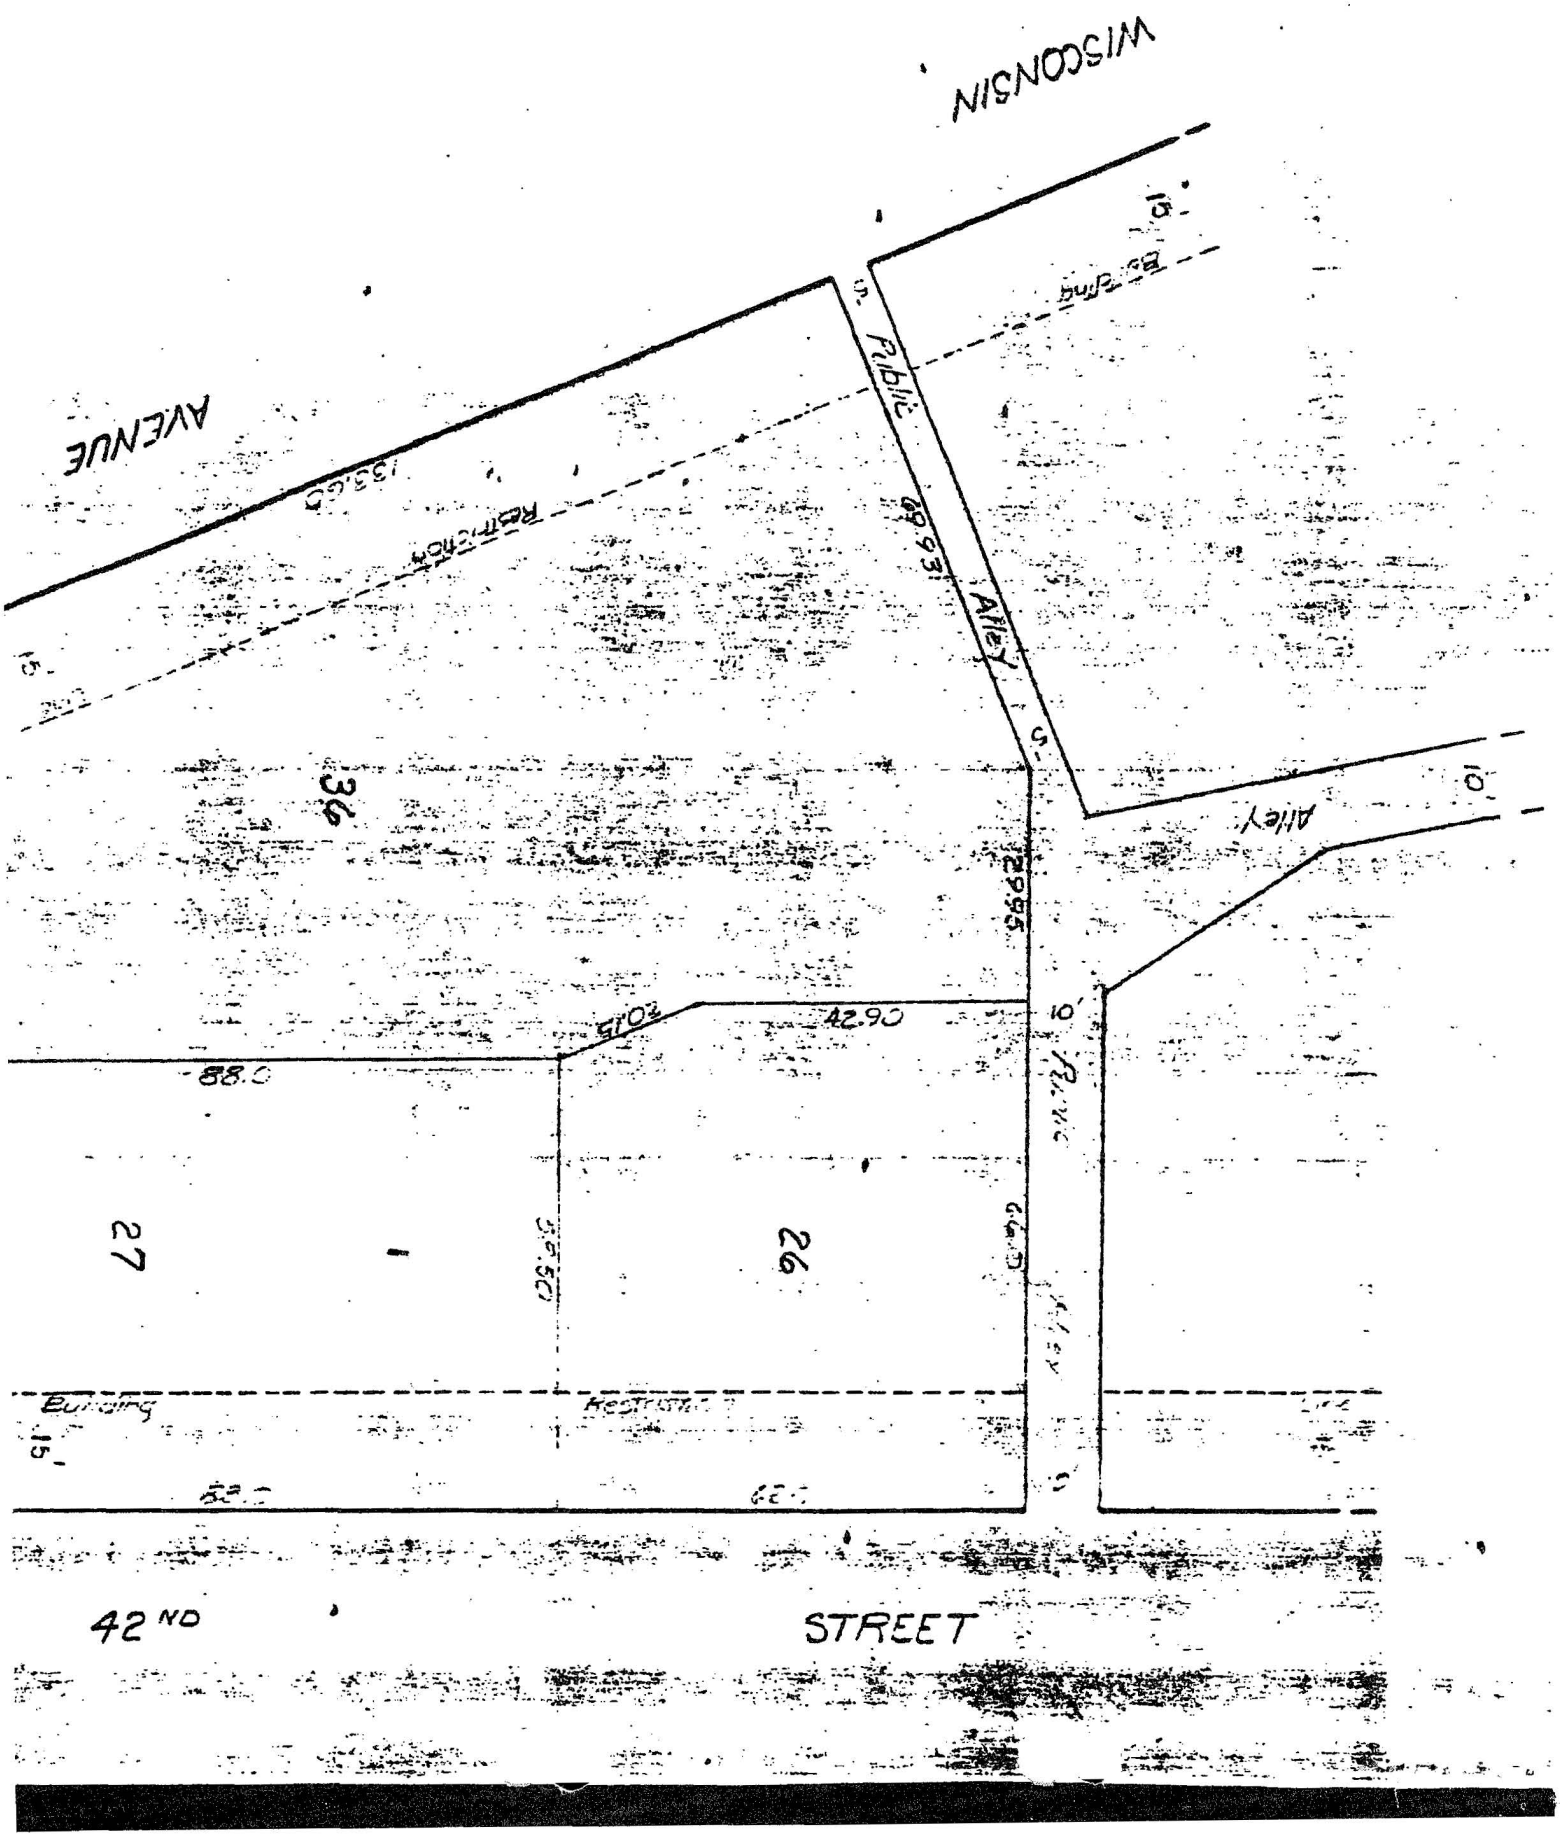


Each space must be labeled

BZA
Case No. 16820
Exhibit No. 4

Board of Zoning Adjustment
District of Columbia
CASE NO.16820
EXHIBIT NO.4


WISCONSIN
AVENUE
Restriction
Building
Restriction
Public Alley
Alley
STREET
42 ND
42.90
88.0
153.66
68.93
27.95
36
27
1
26