
Garage Plans

529 14th St, NE
W. D. C. 20002
Square : 1052
Lot : 808

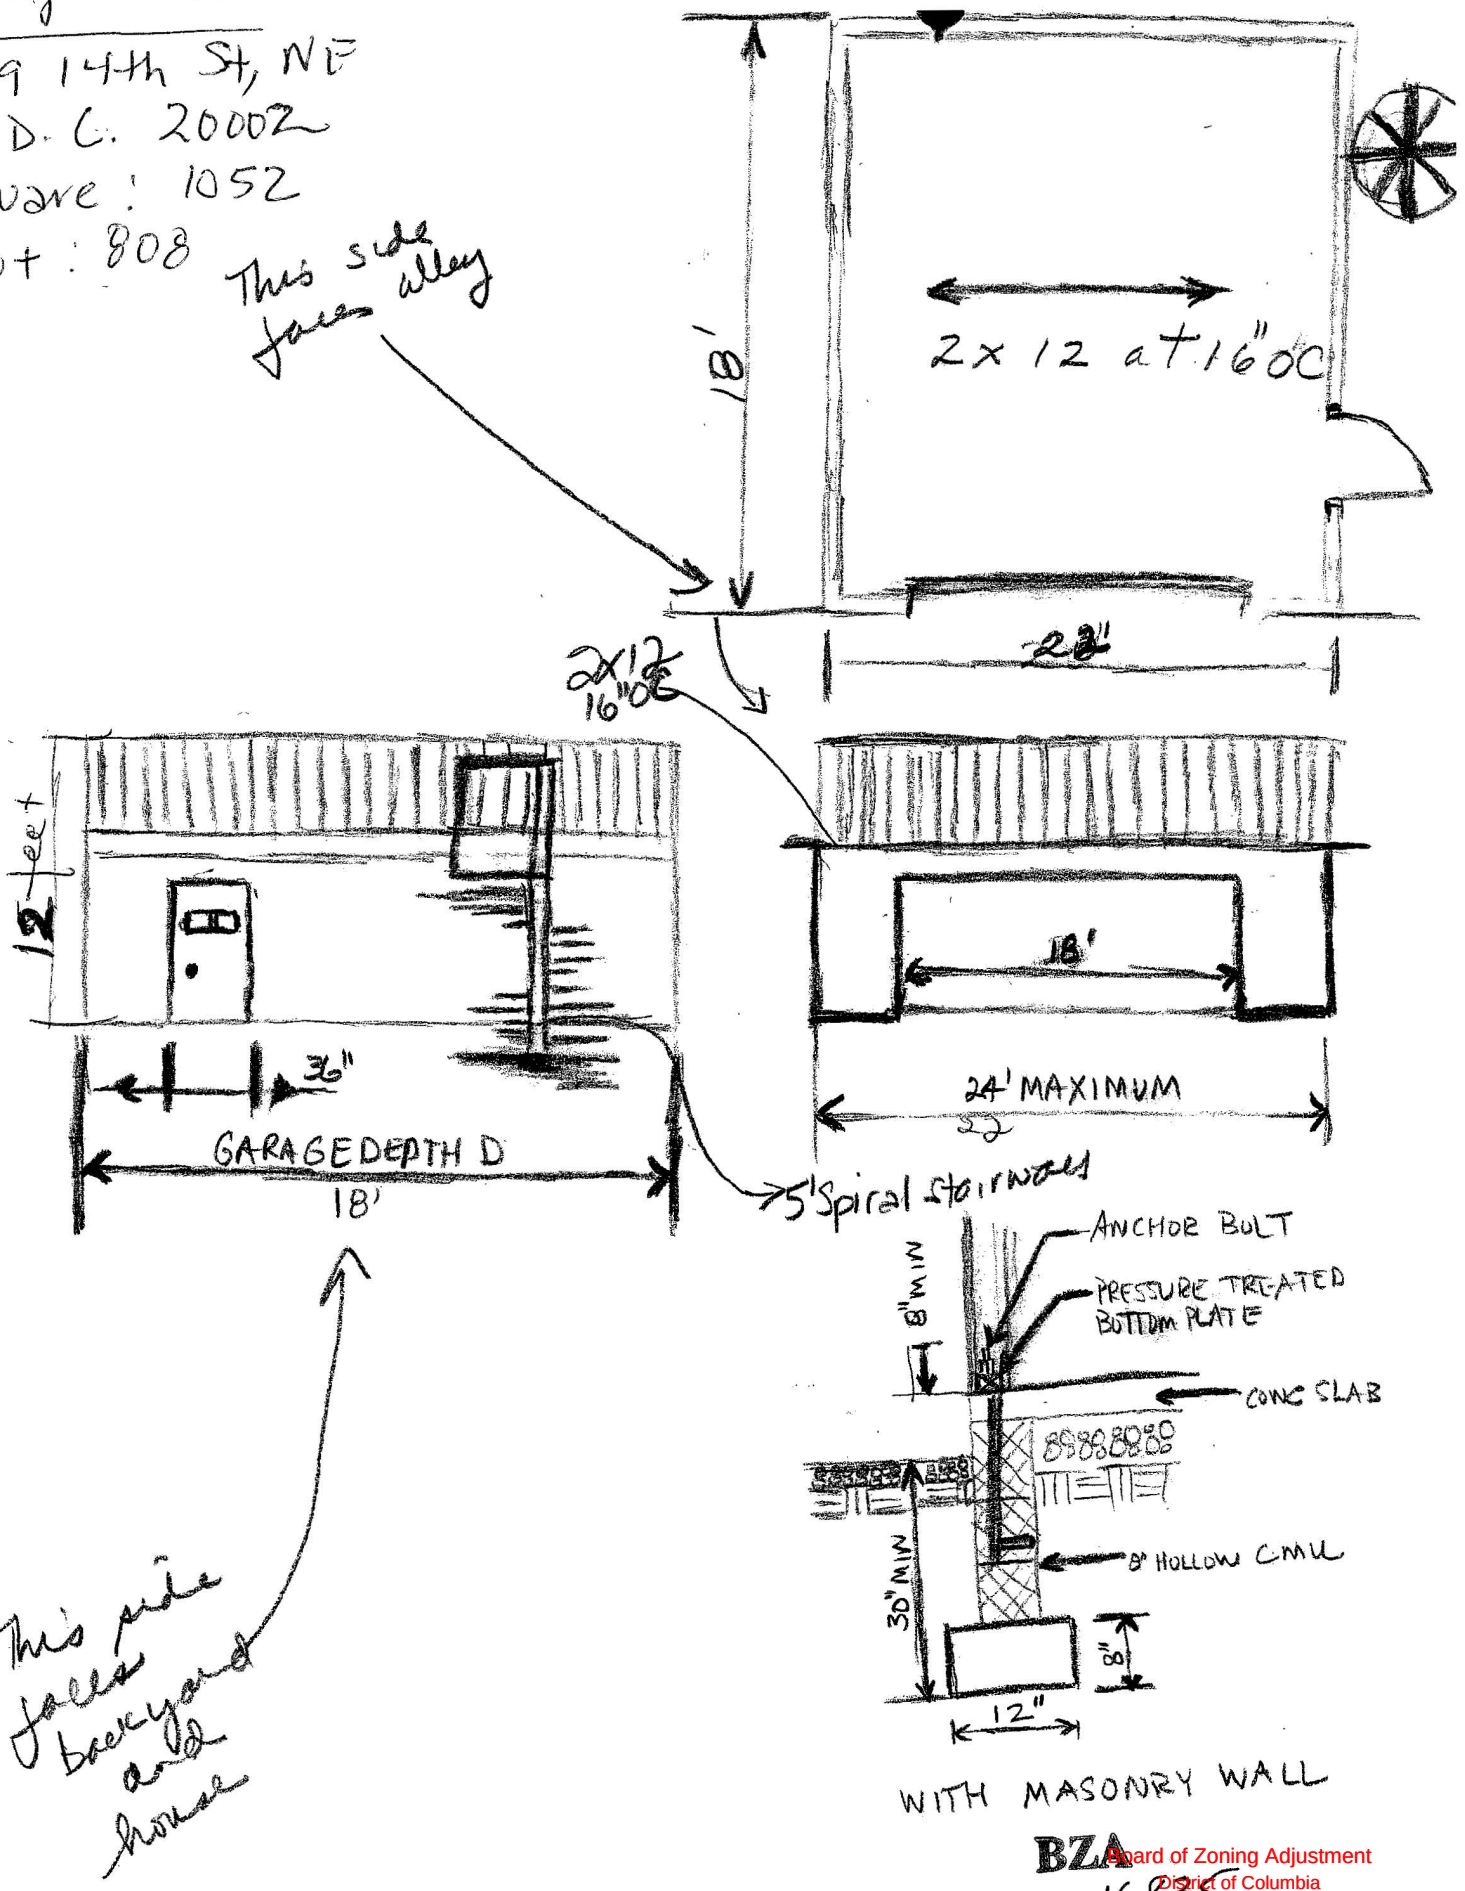

WITH MASONRY WALL

BZA Board of Zoning Adjustment
District of Columbia
Case No. 16835
Exhibit No. 5

CASE NO.16835
EXHIBIT NO.5