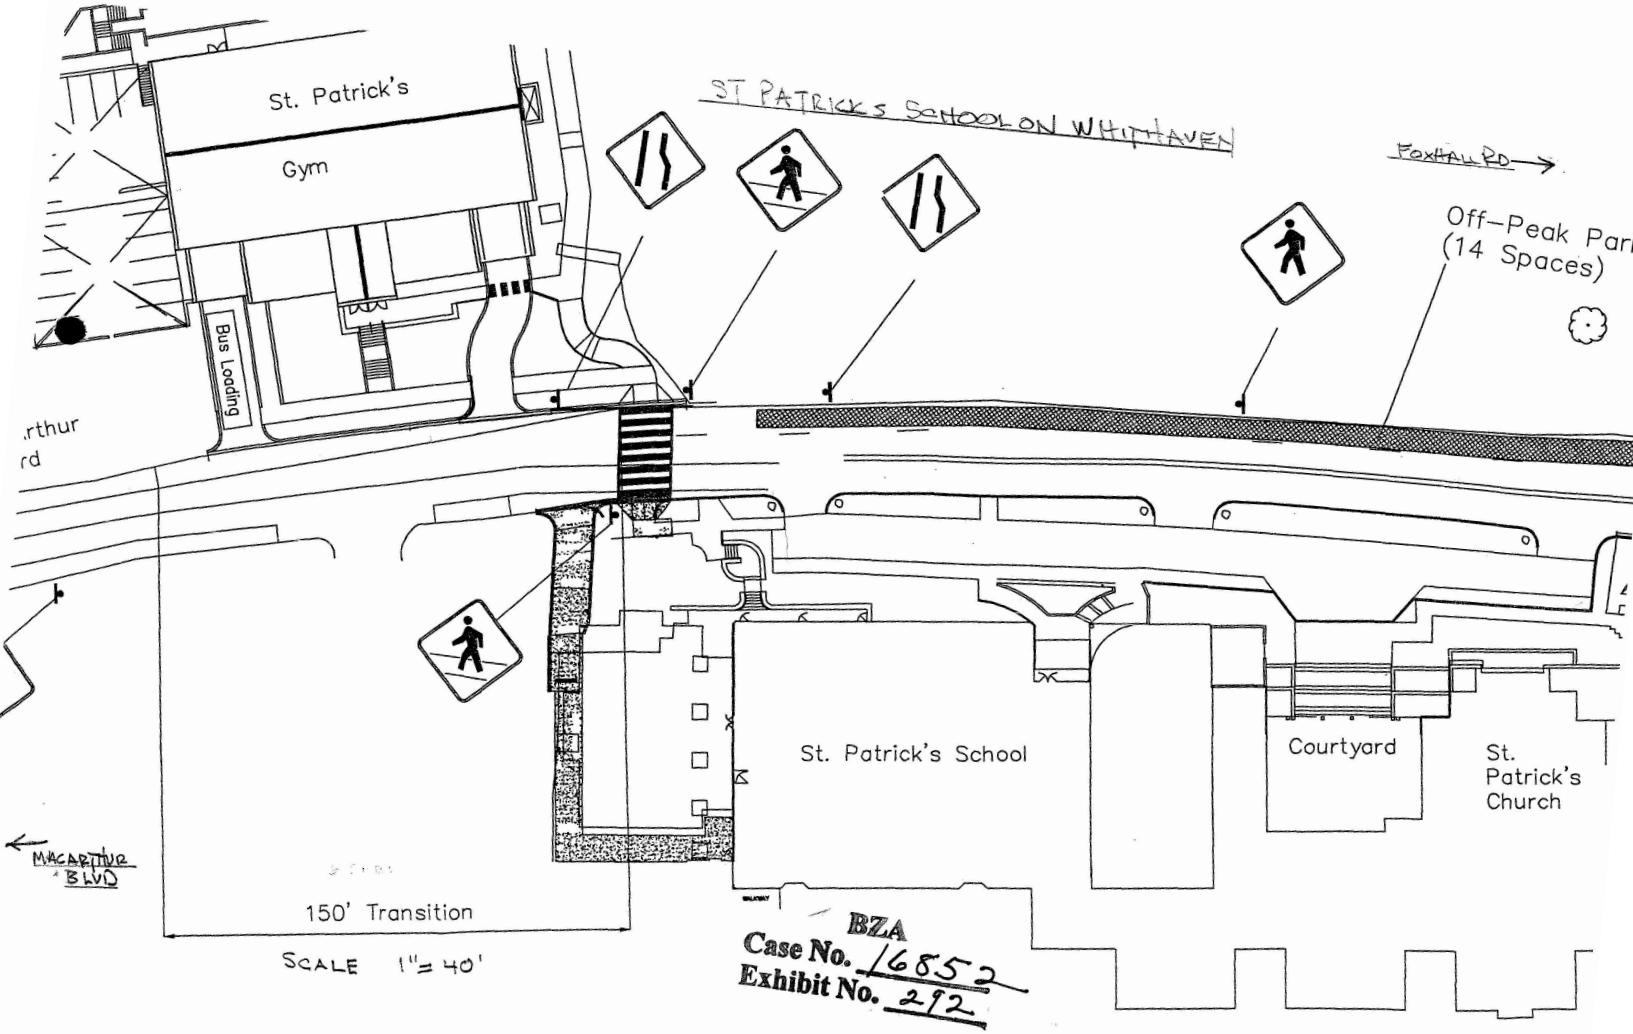

St. Patrick's
Gym
Bus Loading
ST PATRICK'S SCHOOL ON WHITTHAVEN
FOXHALL RD
Off-Peak Par
(14 Spaces)
.rthur
rd
St. Patrick's School
Courtyard
St.
Patrick's
Church
MACARTHUR
BLVD
150' Transition
SCALE 1"= 40'
BZA
Case No. 16852
Exhibit No. 292