
D.C. OFFICE OF ZONING
2002 NOV -2 PM 12: 07

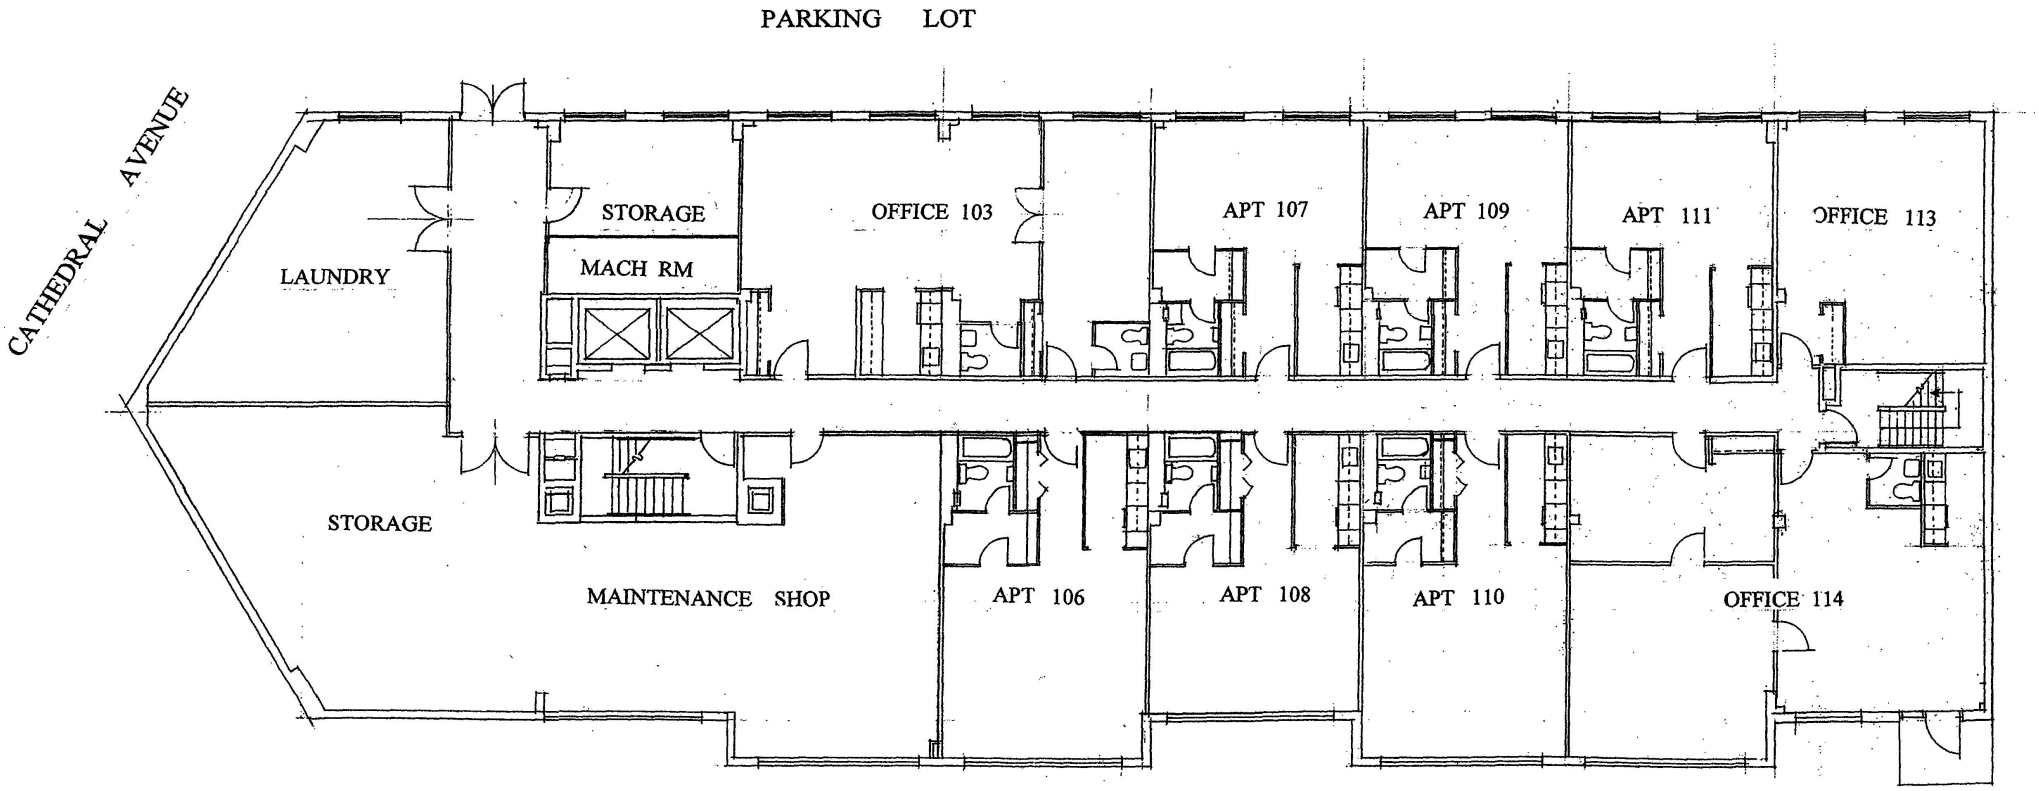

APARTMENT BUILDING
2829 CONNECTICUT AVENUE

LOWER LEVEL FLOOR PLAN

Board of Zoning Adjustment
District of Columbia
CASE NO.16936
EXHIBIT NO.9