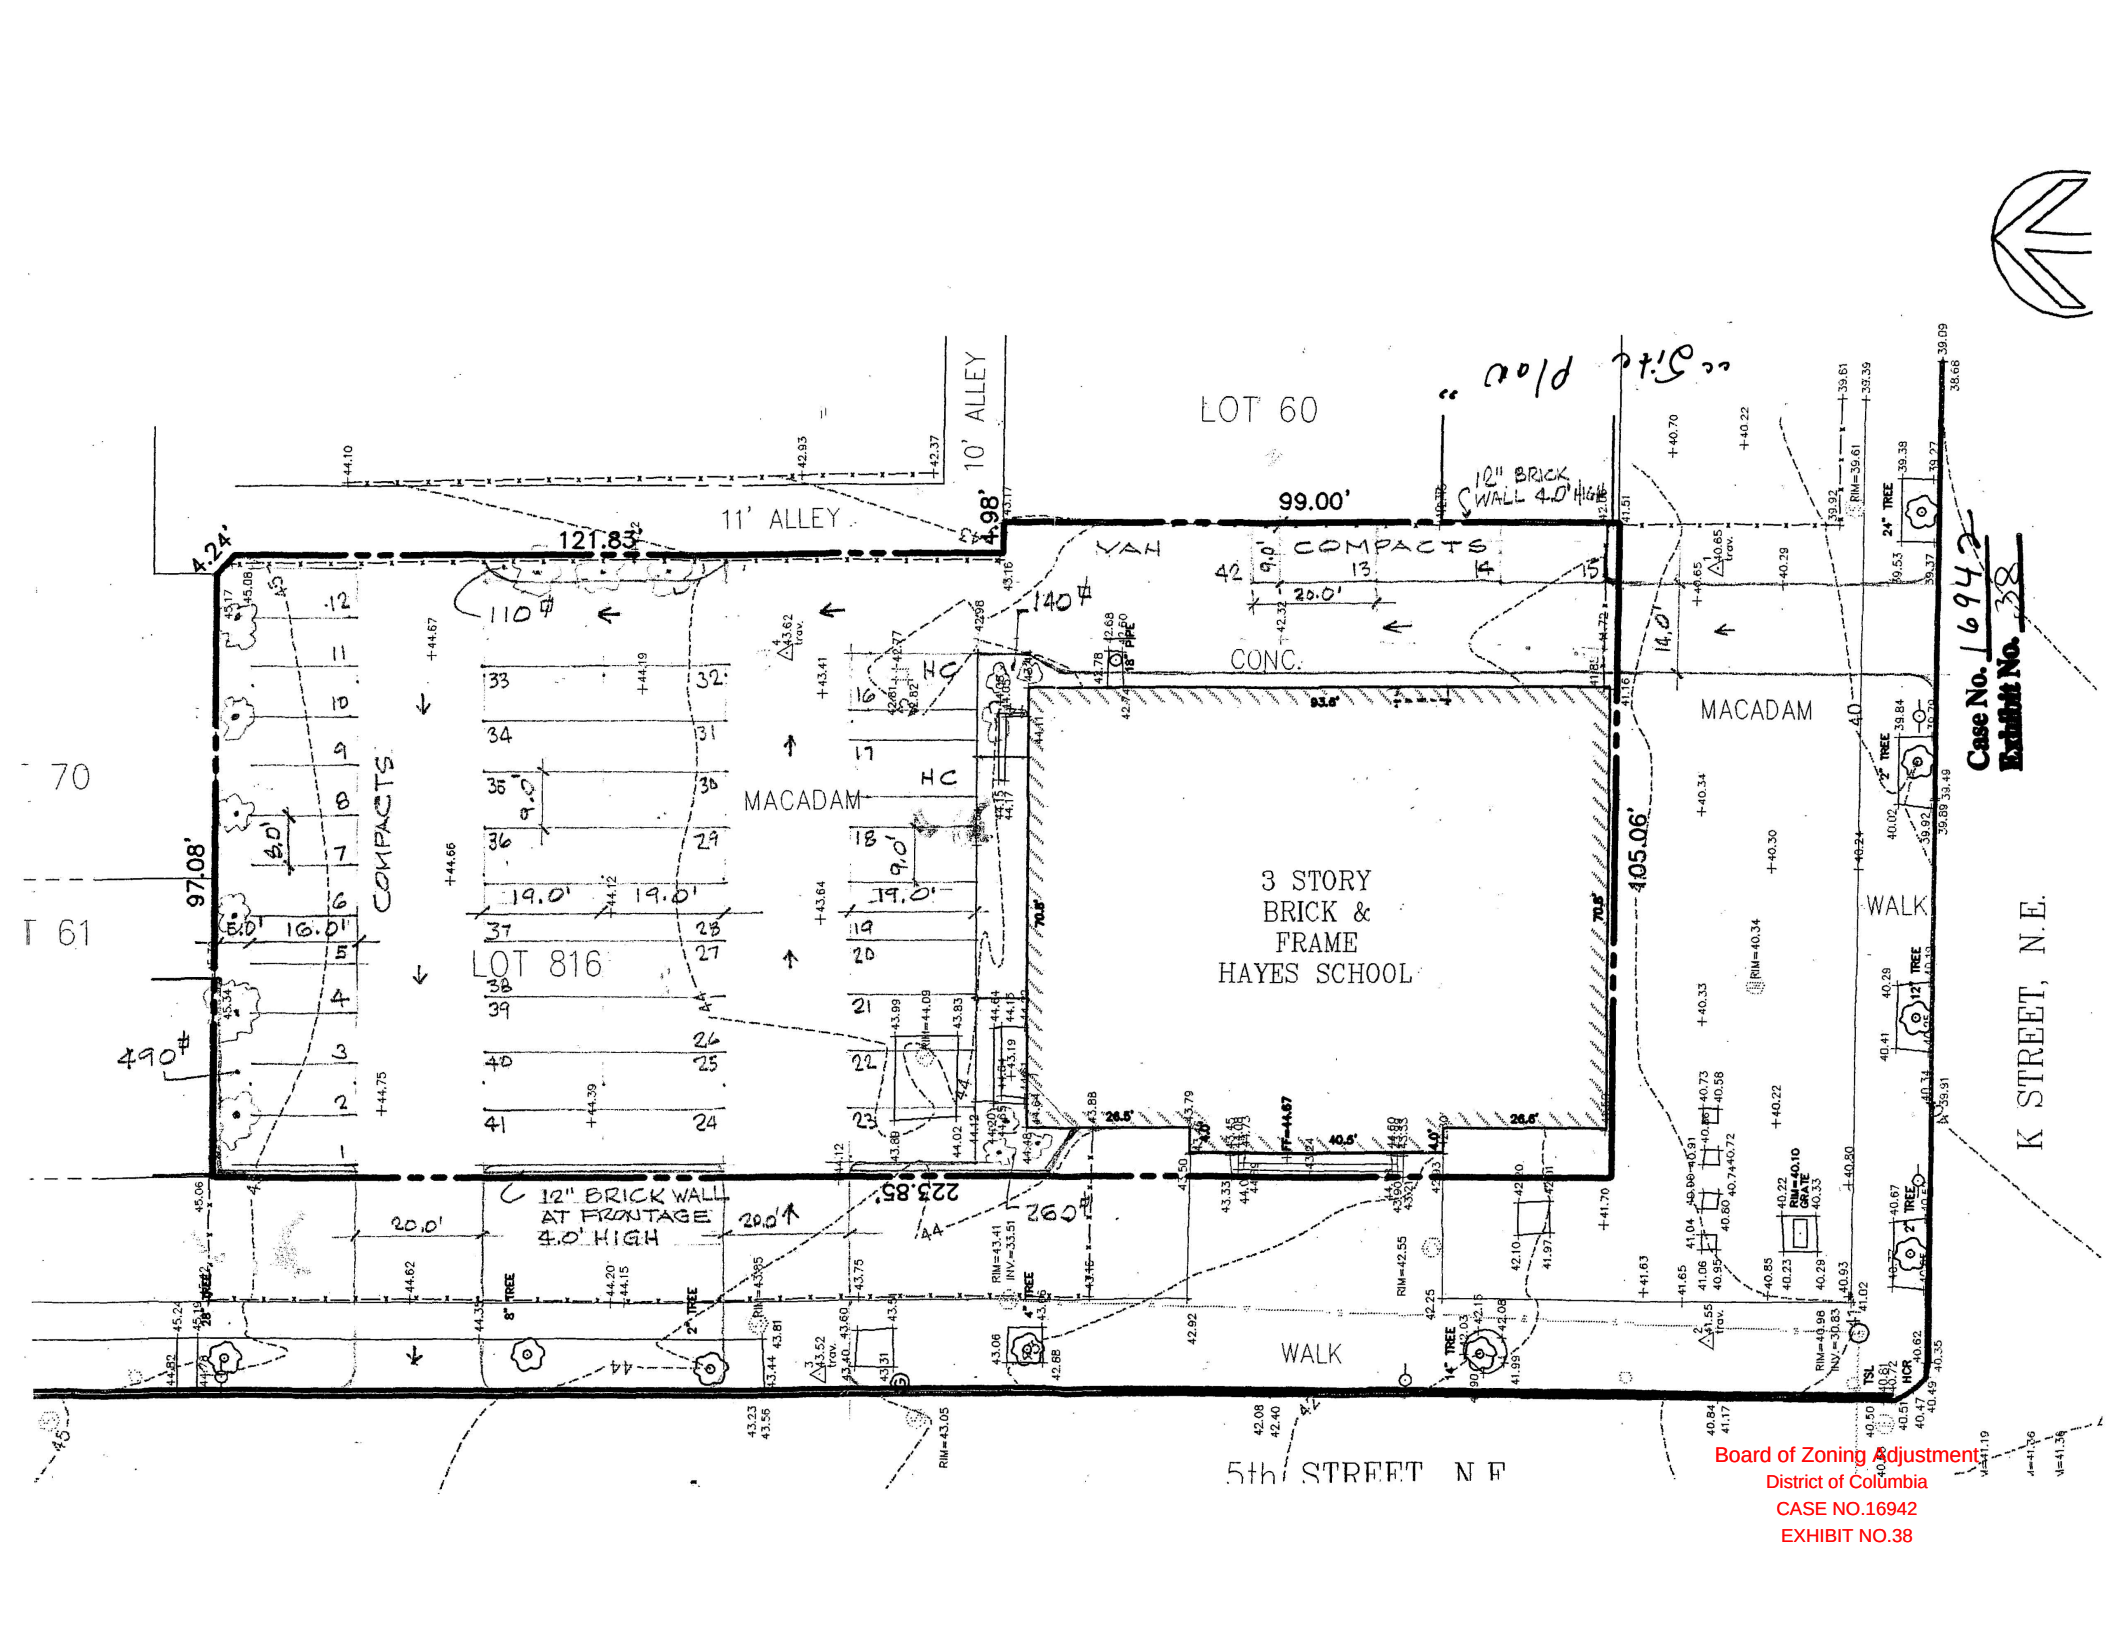

LOT 60
10' ALLEY
11' ALLEY
121.83'
99.00'
12" BRICK WALL 4.0' HIGH
4.24'
4.98'
VAN
COMPACTS
42
9.0'
13
20.0'
CONC.
MACADAM
HC
110#
140#
490#
97.08'
405.06'
14.0'
3 STORY
BRICK &
FRAME
HAYES SCHOOL
LOT 816
COMPACTS
MACADAM
WALK
K STREET, N.E.
12" BRICK WALL
AT FRONTAGE
4.0' HIGH
223.85'
20.0'
WALK
5th STREET N.E.
70
T 61
Case No. 16942
Exhibit No. 38
Board of Zoning Adjustment
District of Columbia
CASE NO.16942
EXHIBIT NO.38