
RECEIVED
D.C. OFFICE OF ZONING
2002 DEC 17 PM 2:30

BZA
NO. 16960

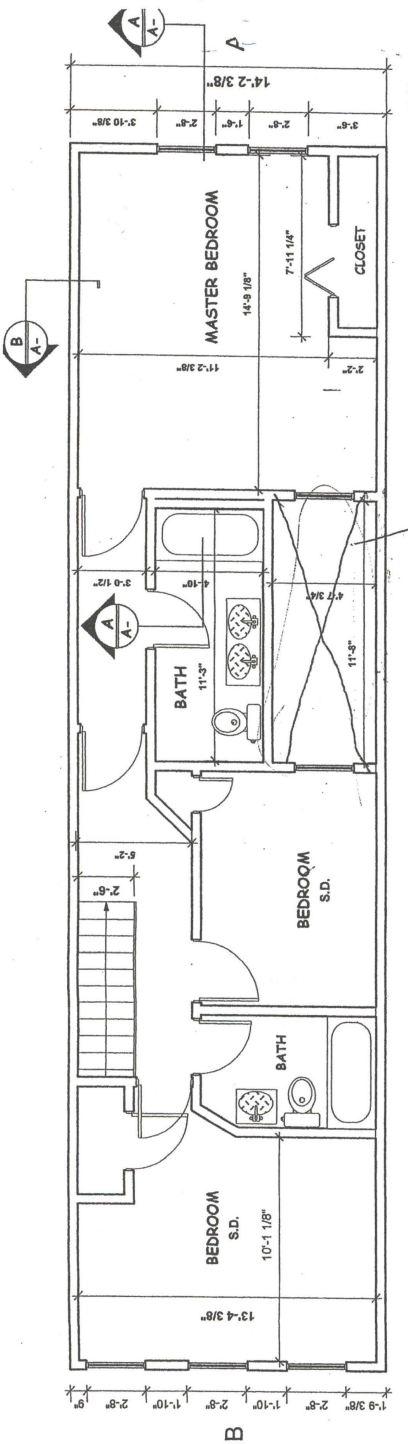

NEW SECOND FLOOR

Esc. 1: 1/4 "

Translucent Roof

12/17/02

RECEIVED
D.C. OFFICE OF ZONING
2002 OCT 18 PM 4:35

BZA
Case No. 16960
Exhibit No. 27