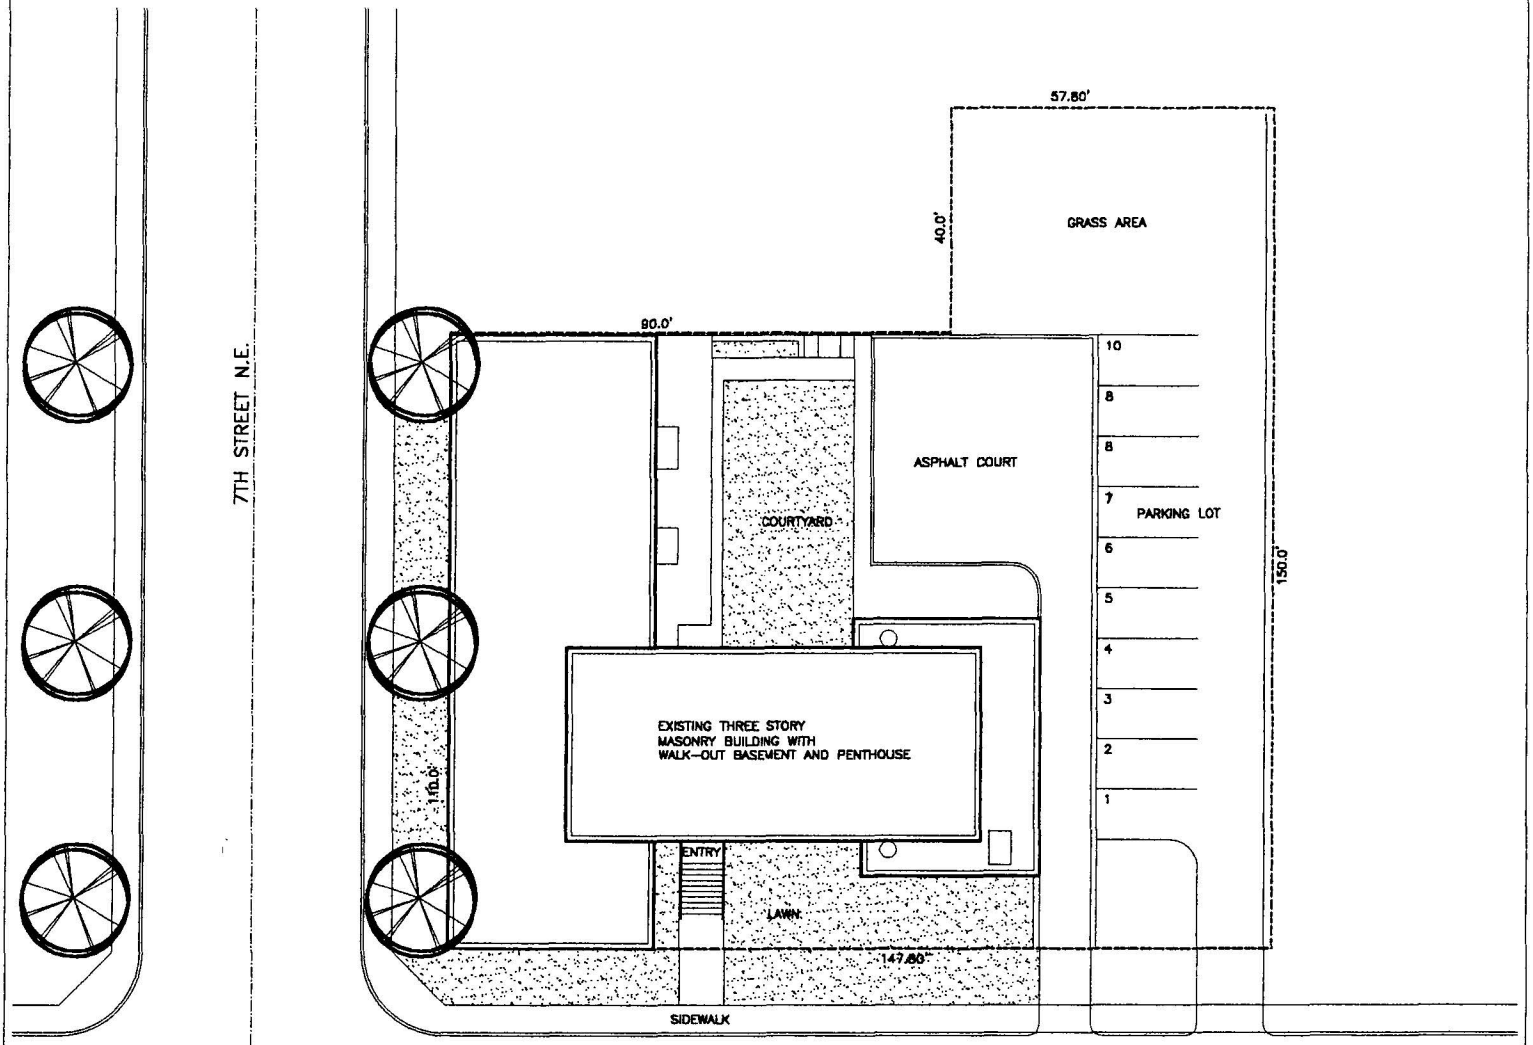


EXISTING SITE PLAN

BZA
Case No. 16985
Exhibit No. 13

RECEIVED
D.C. OFFICE OF ZONING
2003 JAN -2 PM 1:


EXISTING CONDITIONS
SCALE: 1/16"=1'-0"
DATE: 11.18.02

BENNETT CAREER INSTITUTE FACILITIES ASSESSMENT

700 MONROE STREET
WASHINGTON, DC

Studio27architecture
1777 Church Street NW Suite 300
Washington, DC 20036
T: 202 939 0027
F: 202 939 0270
E: info@studio27arch.com

Board of Zoning Adjustment
District of Columbia
CASE NO. 16985
EXHIBIT NO. 13

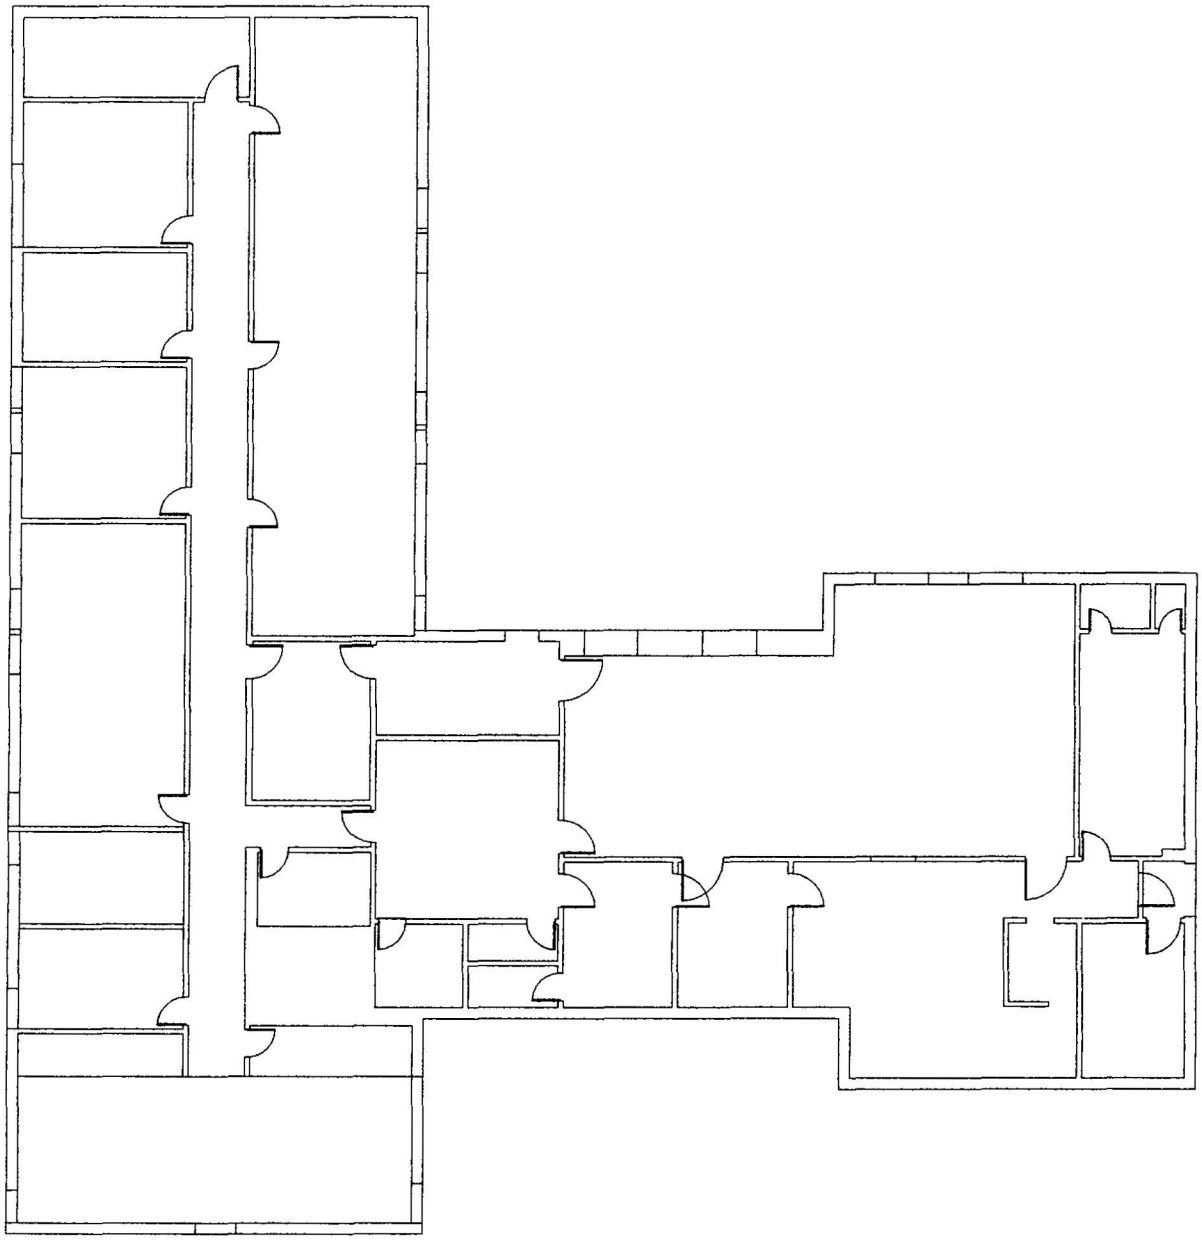

BASEMENT


AREA: 5,839 SQ.FT.

EXISTING CONDITIONS
SCALE: 1/16"=1'-0"
DATE: 11.18.02

BENNETT CAREER INSTITUTE FACILITIES ASSESSMENT

700 MONROE STREET
WASHINGTON, DC

Studio27architecture
1777 Church Street NW Suite 300
Washington, DC 20036
T: 202 939 0027
F: 202 939 0270
E: info@studio27arch.com

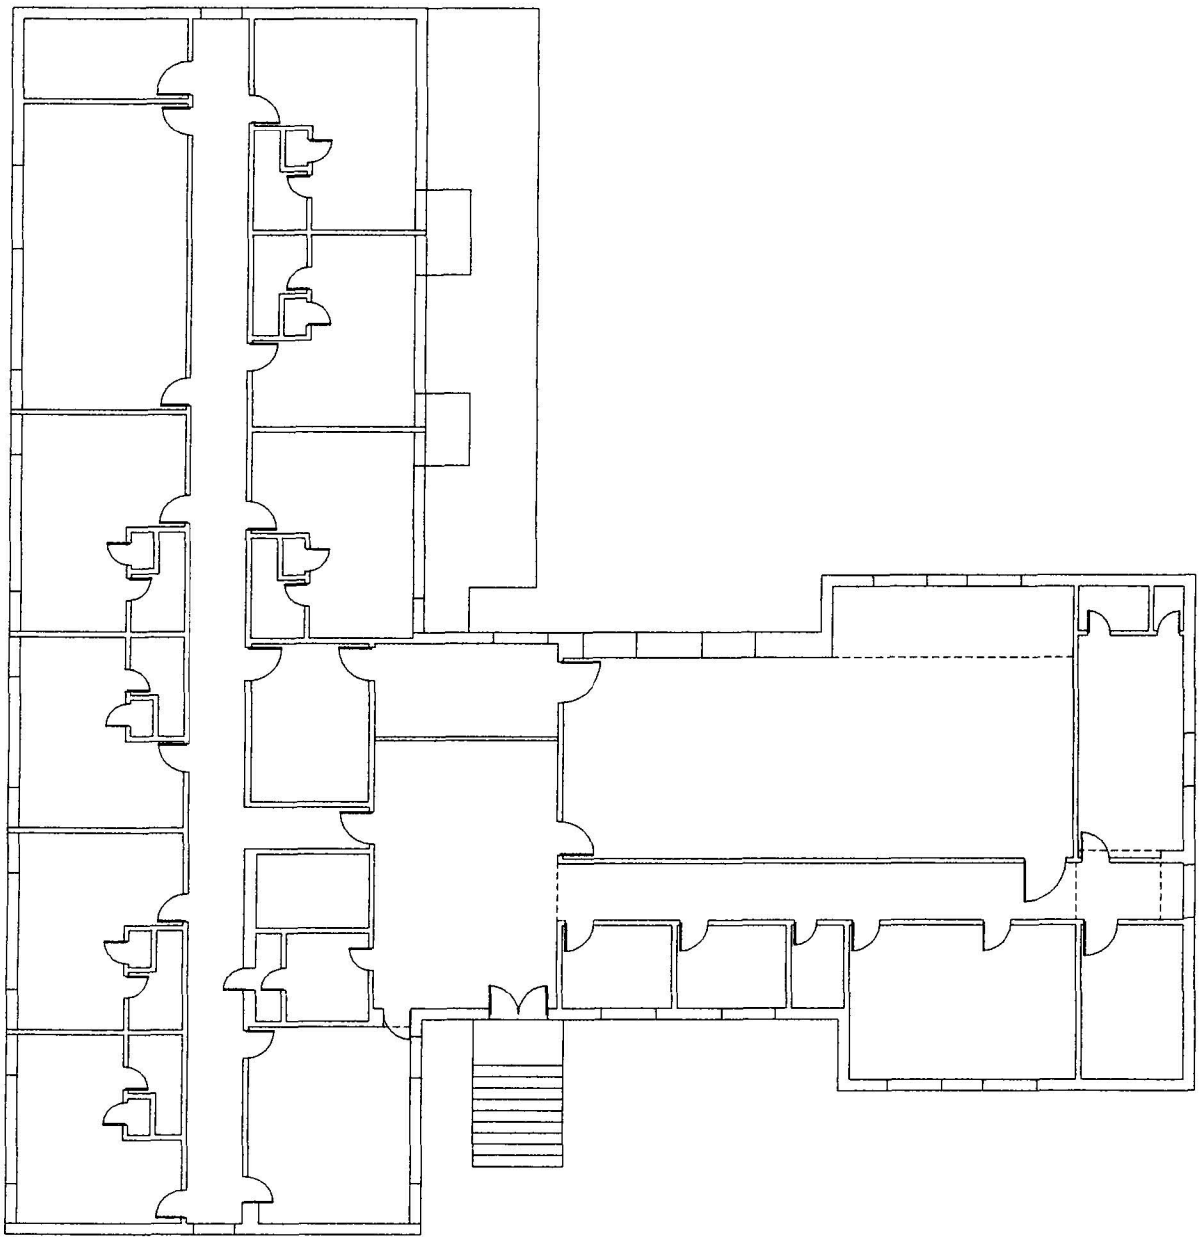

FIRST FLOOR


AREA: 5,839 SQ.FT.

EXISTING CONDITIONS
SCALE: 1/16"=1'-0"
DATE: 11.18.02

BENNETT CAREER INSTITUTE FACILITIES ASSESSMENT

700 MONROE STREET
WASHINGTON, DC

Studio27architecture
1777 Church Street NW Suite 300
Washington, DC 20036
T: 202 939 0027
F: 202 939 0270
E: info@studio27arch.com

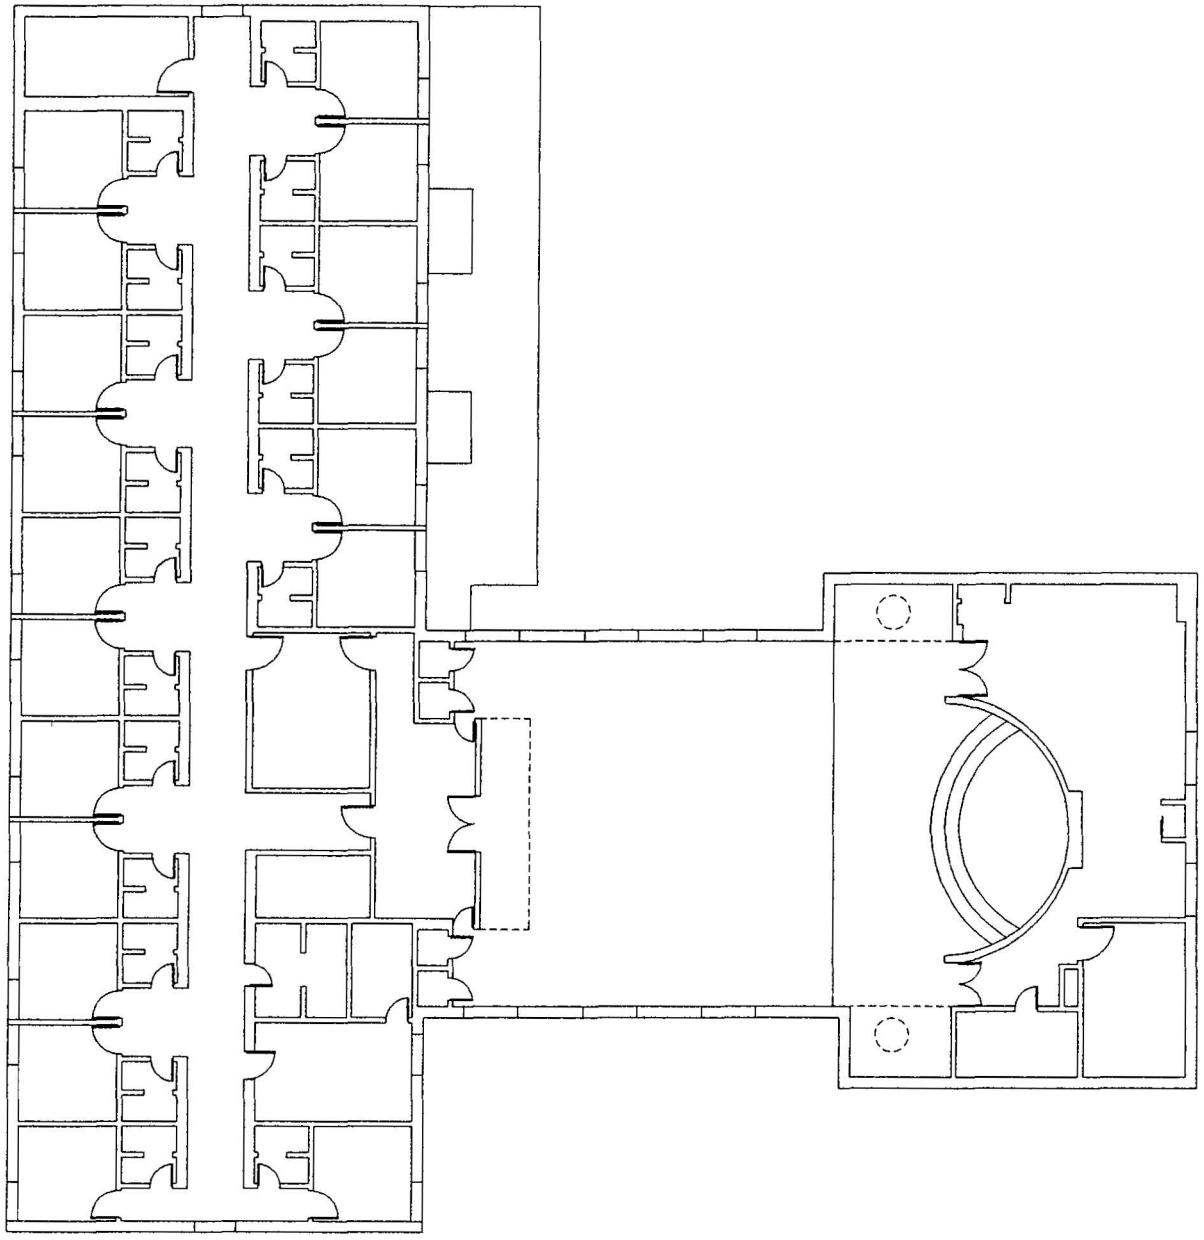

SECOND FLOOR


AREA: 5,839 SQ.FT.

EXISTING CONDITIONS
SCALE: 1/16"=1'-0"
DATE: 11.18.02

BENNETT CAREER INSTITUTE FACILITIES ASSESSMENT

700 MONROE STREET
WASHINGTON, DC

Studio27architecture
1777 Church Street NW Suite 300
Washington, DC 20036
T: 202 939 0027
F: 202 939 0270
E: info@studio27arch.com

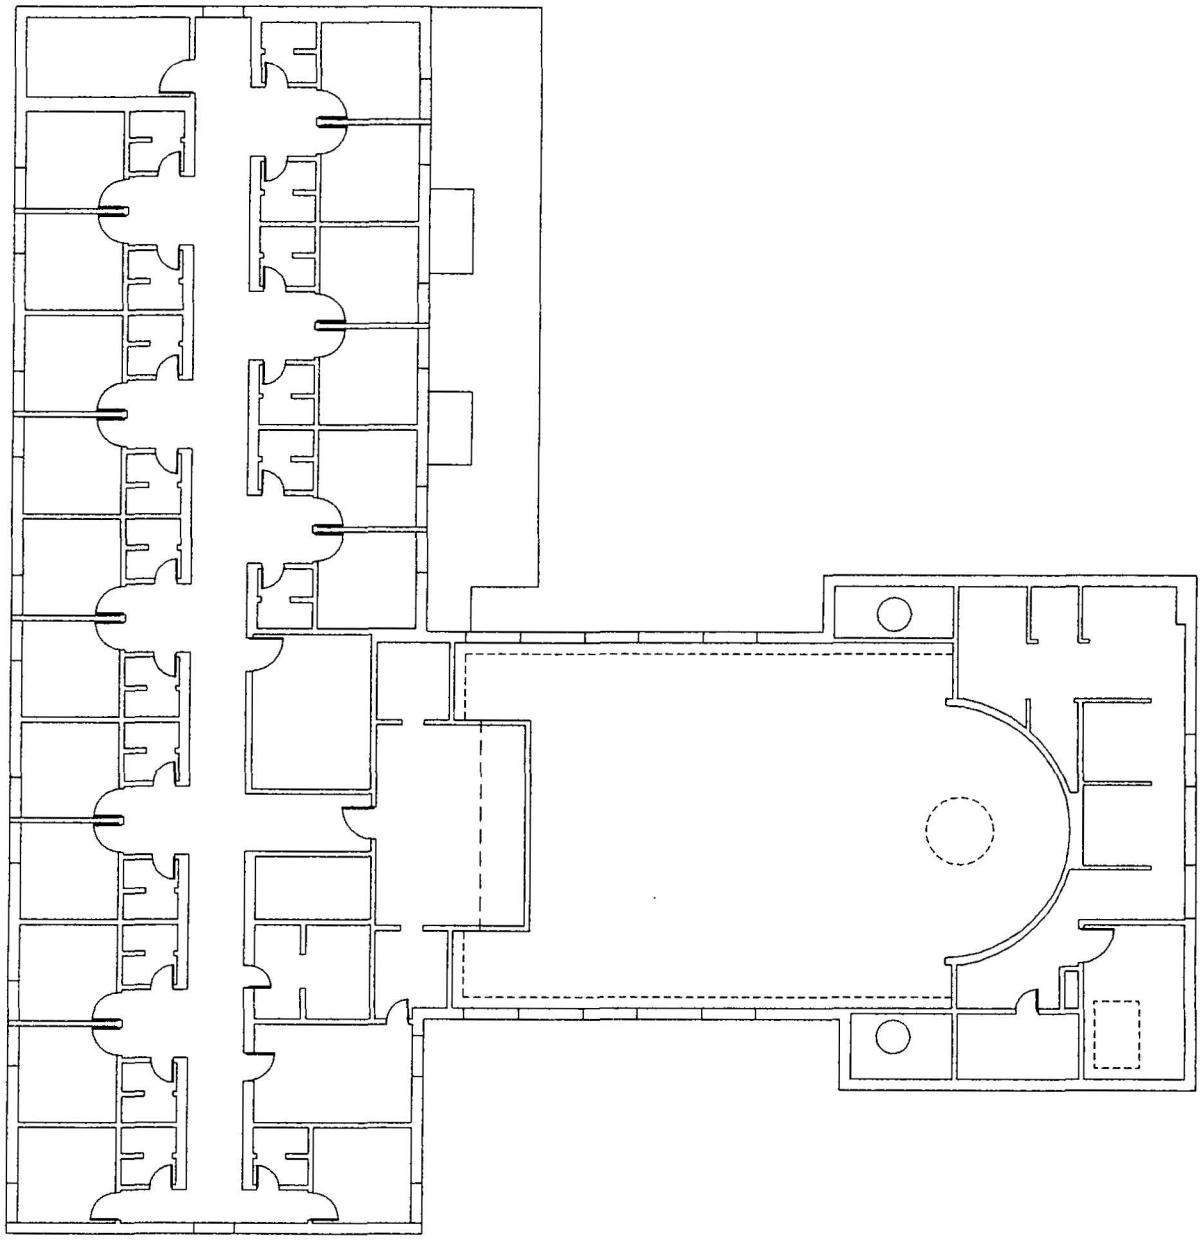

THIRD FLOOR


AREA: 4,157 SQ.FT.

EXISTING CONDITIONS
SCALE: 1/16"=1'-0"
DATE: 11.18.02

BENNETT CAREER INSTITUTE FACILITIES ASSESSMENT

700 MONROE STREET
WASHINGTON, DC

Studio27architecture
1777 Church Street NW Suite 300
Washington, DC 20036
T: 202 939 0027
F: 202 939 0270
E: info@studio27arch.com

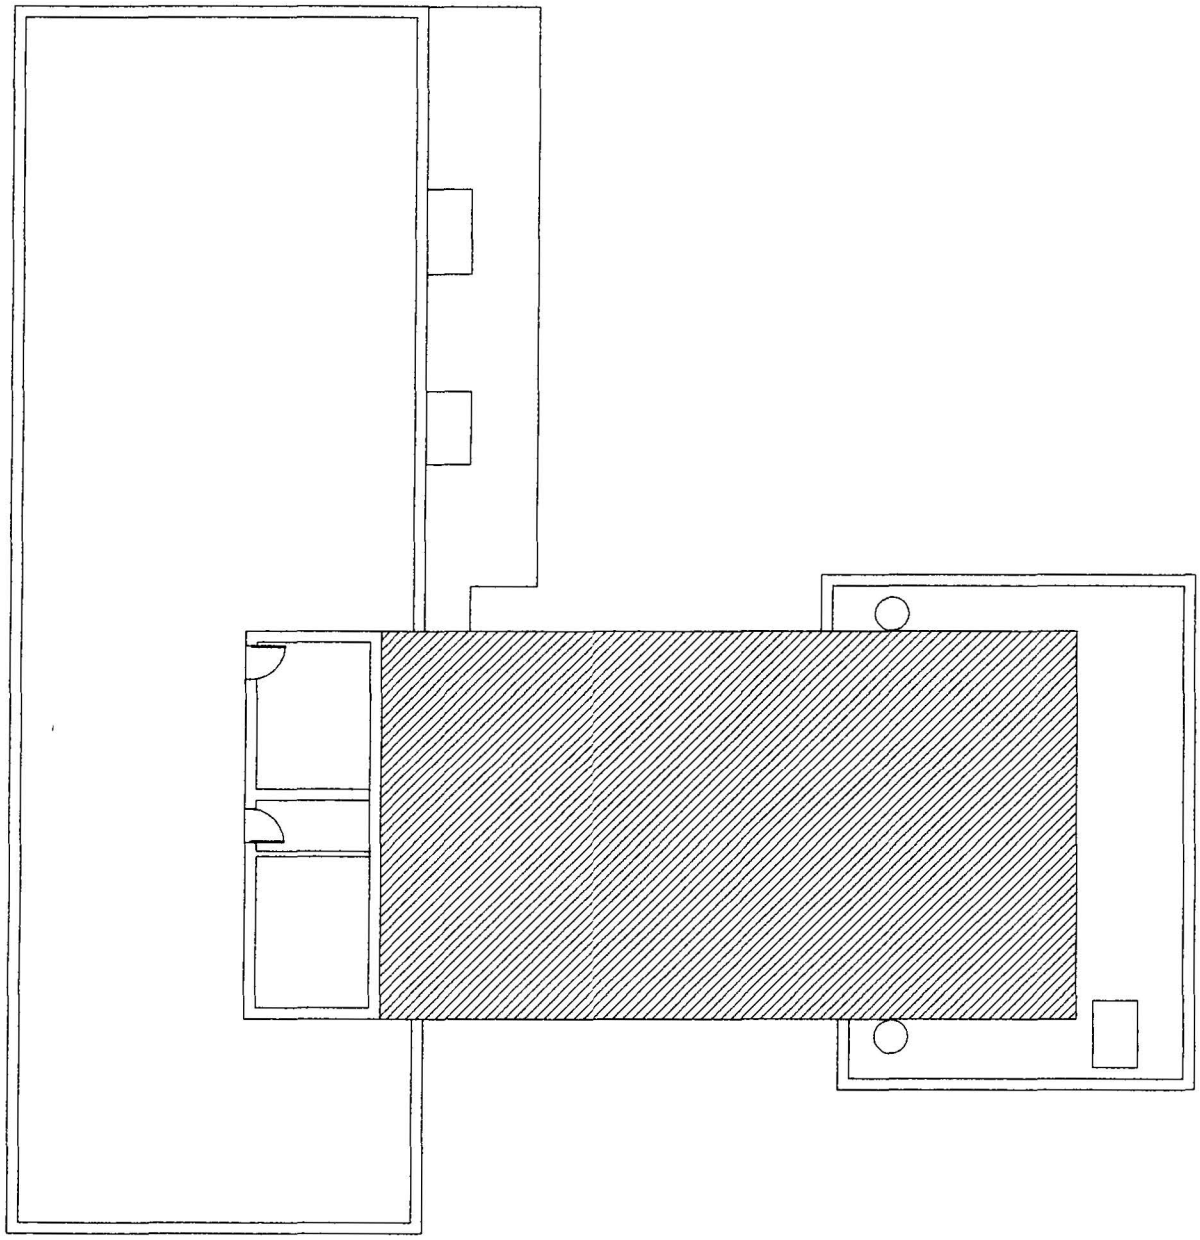

LOWER ROOF


AREA: 3,399 SQ.FT.

EXISTING CONDITIONS
SCALE: 1/16"=1'-0"
DATE: 11.18.02

BENNETT CAREER INSTITUTE FACILITIES ASSESSMENT

700 MONROE STREET
WASHINGTON, DC

Studio27architecture
1777 Church Street NW Suite 300
Washington, DC 20036
T: 202 939 0027
F: 202 939 0270
E: info@studio27arch.com

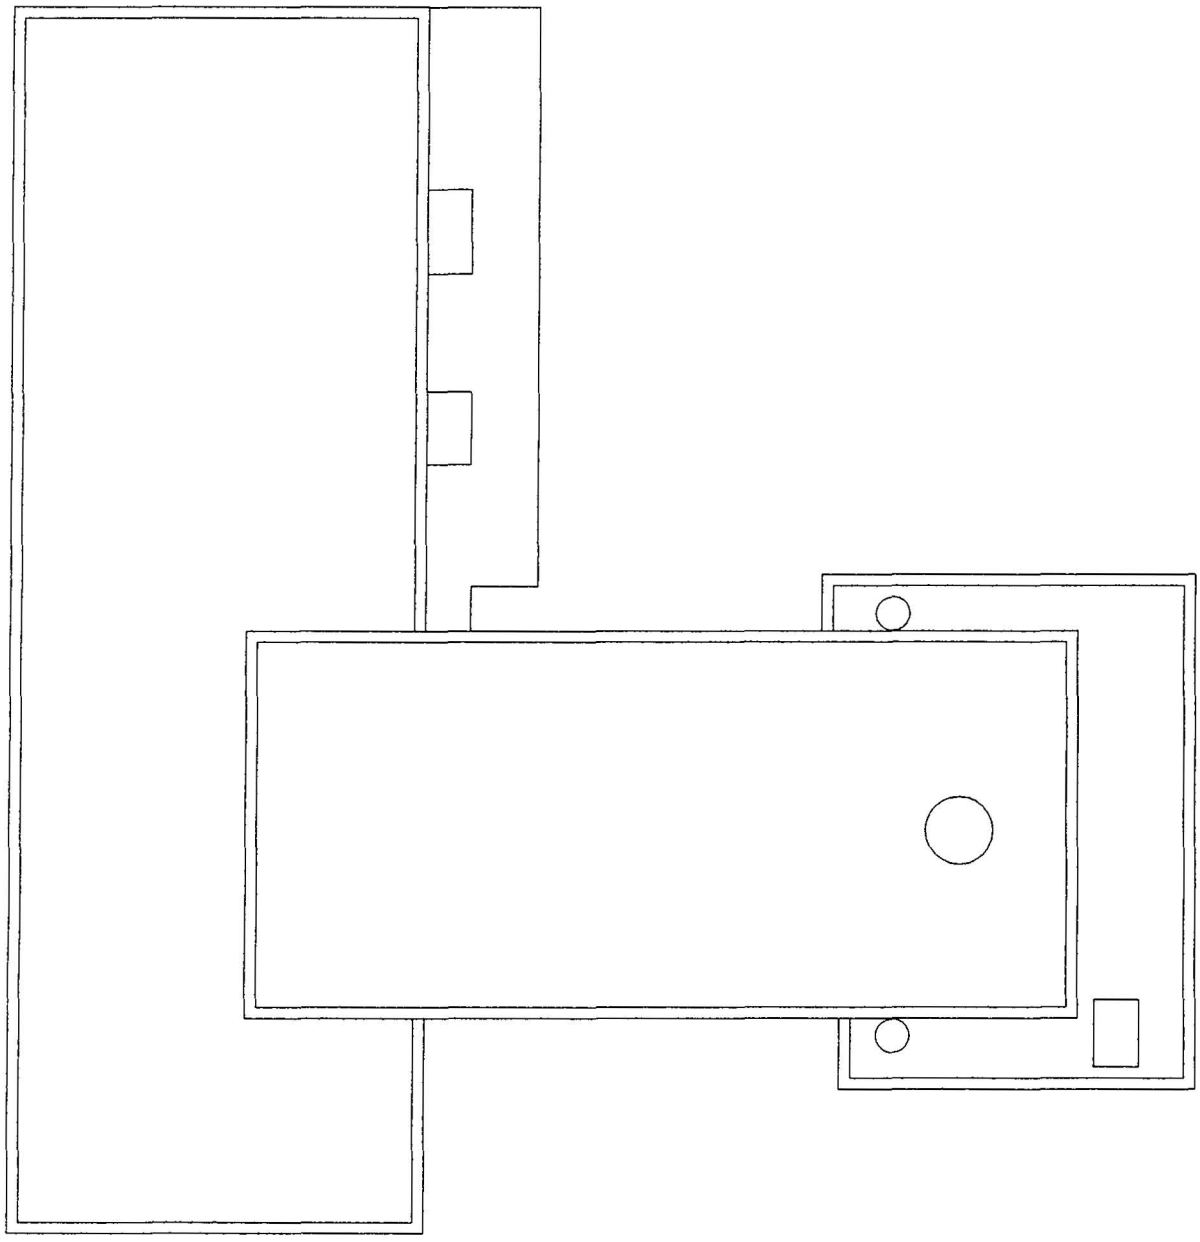

UPPER ROOF

AREA: 2,635 SQ.FT.

EXISTING CONDITIONS
SCALE: 1/16"=1'-0"
DATE: 11.18.02

BENNETT CAREER INSTITUTE FACILITIES ASSESSMENT

700 MONROE STREET
WASHINGTON, DC


Studio27architecture
1777 Church Street NW Suite 300
Washington, DC 20036
T: 202 939 0027
F: 202 939 0270
E: info@studio27arch.com

EXISTING FACE BRICK TO REMAIN

EXISTING PRECAST CONCRETE PANELS

EXISTING ALUMINUM FRAME WINDOW UNITS

EXISTING BUILDING ENTRY TO REMAIN

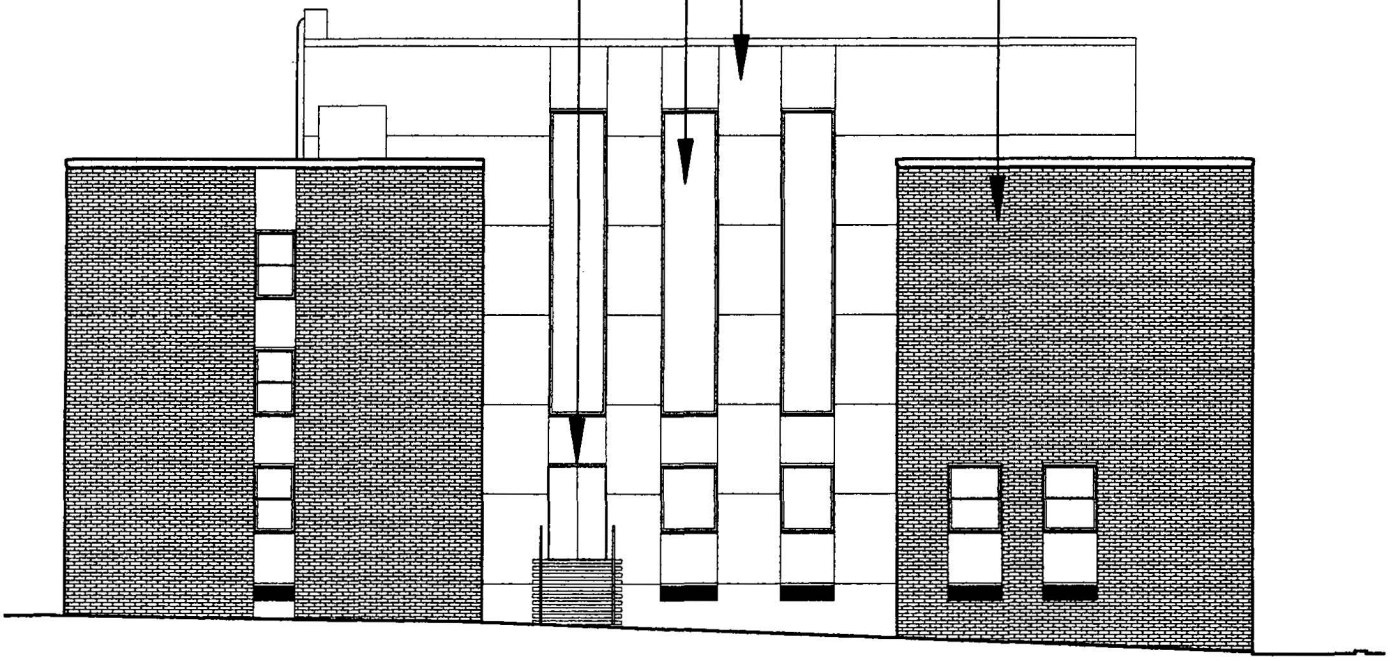

FRONT ELEVATION

VIEW FROM MONROE STREET TO SOUTH SIDE OF BUILDING

EXISTING CONDITIONS
SCALE: 1/16"=1'-0"
DATE: 11.18.02

BENNETT CAREER INSTITUTE FACILITIES ASSESSMENT

700 MONROE STREET
WASHINGTON, DC

Studio27architecture
1777 Church Street NW Suite 300
Washington, DC 20036
T: 202 939 0027
F: 202 939 0270
E: info@studio27arch.com


EXISTING FACE BRICK TO REMAIN

EXISTING PRECAST CONCRETE PANELS

EXISTING ALUMINUM FRAME WINDOW UNITS

EXISTING PENTHOUSE TO REMAIN

EXISTING BUILDING SERVICE ENTRY TO REMAIN

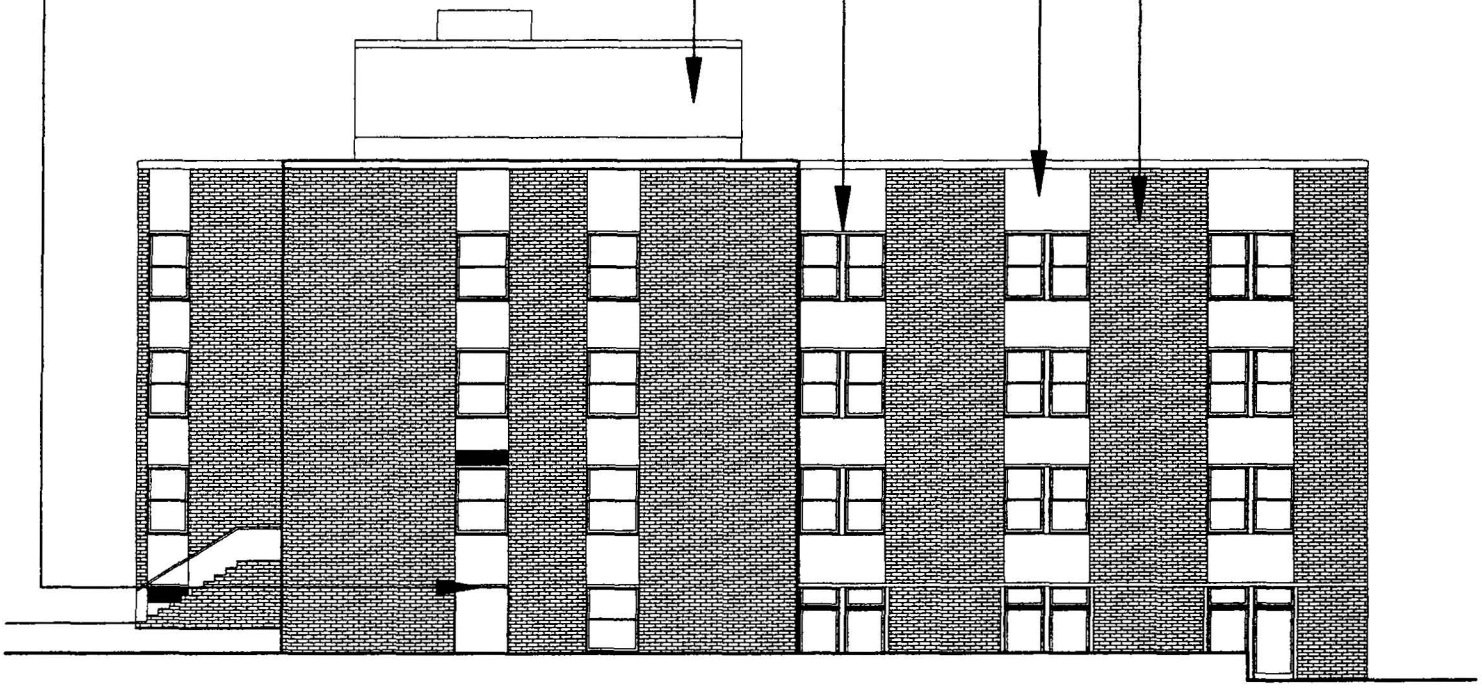

LEFT SIDE ELEVATION

VIEW FROM PARKING LOT TO EAST SIDE OF BUILDING

EXISTING CONDITIONS
SCALE: 1/16"=1'-0"
DATE: 11.18.02

BENNETT CAREER INSTITUTE FACILITIES ASSESSMENT

700 MONROE STREET
WASHINGTON, DC

Studio27architecture
1777 Church Street NW Suite 300
Washington, DC 20036
T: 202 939 0027
F: 202 939 0270
E: info@studio27arch.com


EXISTING FACE BRICK TO REMAIN

EXISTING PRECAST CONCRETE PANELS

EXISTING ALUMINUM FRAME WINDOW UNITS

EXISTING PENTHOUSE BEYOND

EXISTING BUILDING EGRESS TO REMAIN

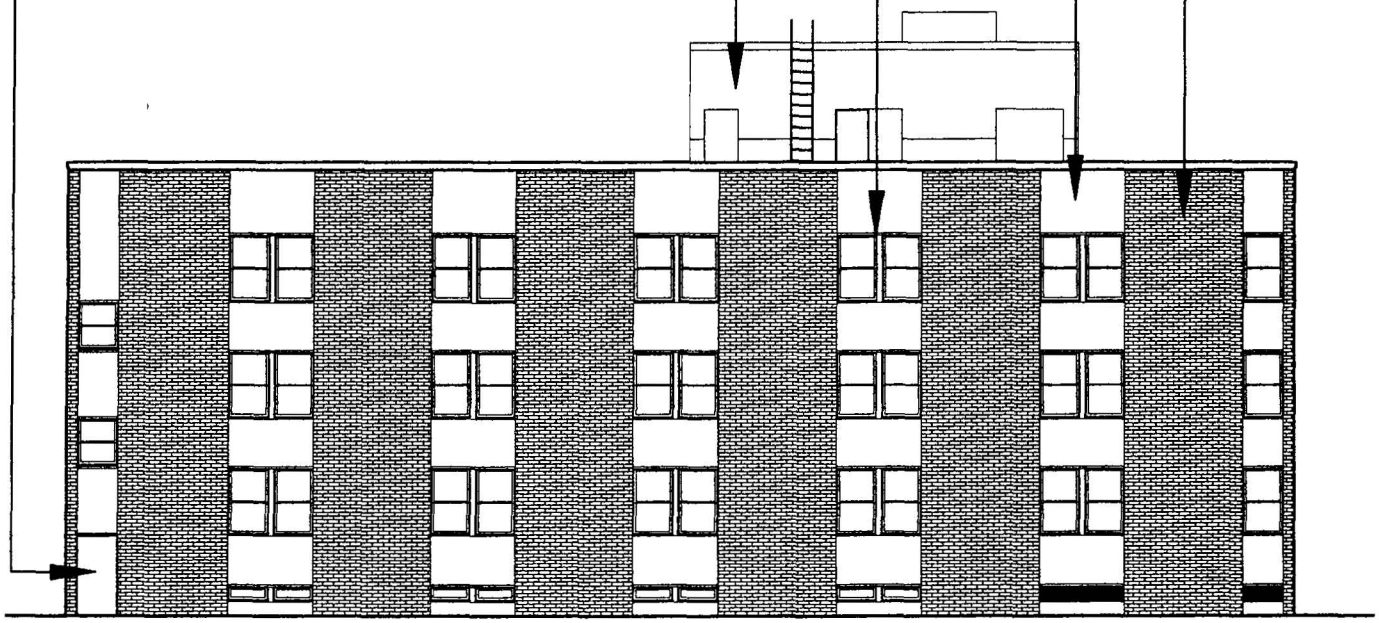

RIGHT SIDE ELEVATION


VIEW FROM SEVENTH STREET LOOKING TO WEST FACE OF BUILDING

EXISTING CONDITIONS
SCALE: 1/16"=1'-0"
DATE: 11.18.02

BENNETT CAREER INSTITUTE FACILITIES ASSESSMENT

700 MONROE STREET
WASHINGTON, DC

Studio27architecture
1777 Church Street NW Suite 300
Washington, DC 20036
T: 202 939 0027
F: 202 939 0270
E: info@studio27arch.com

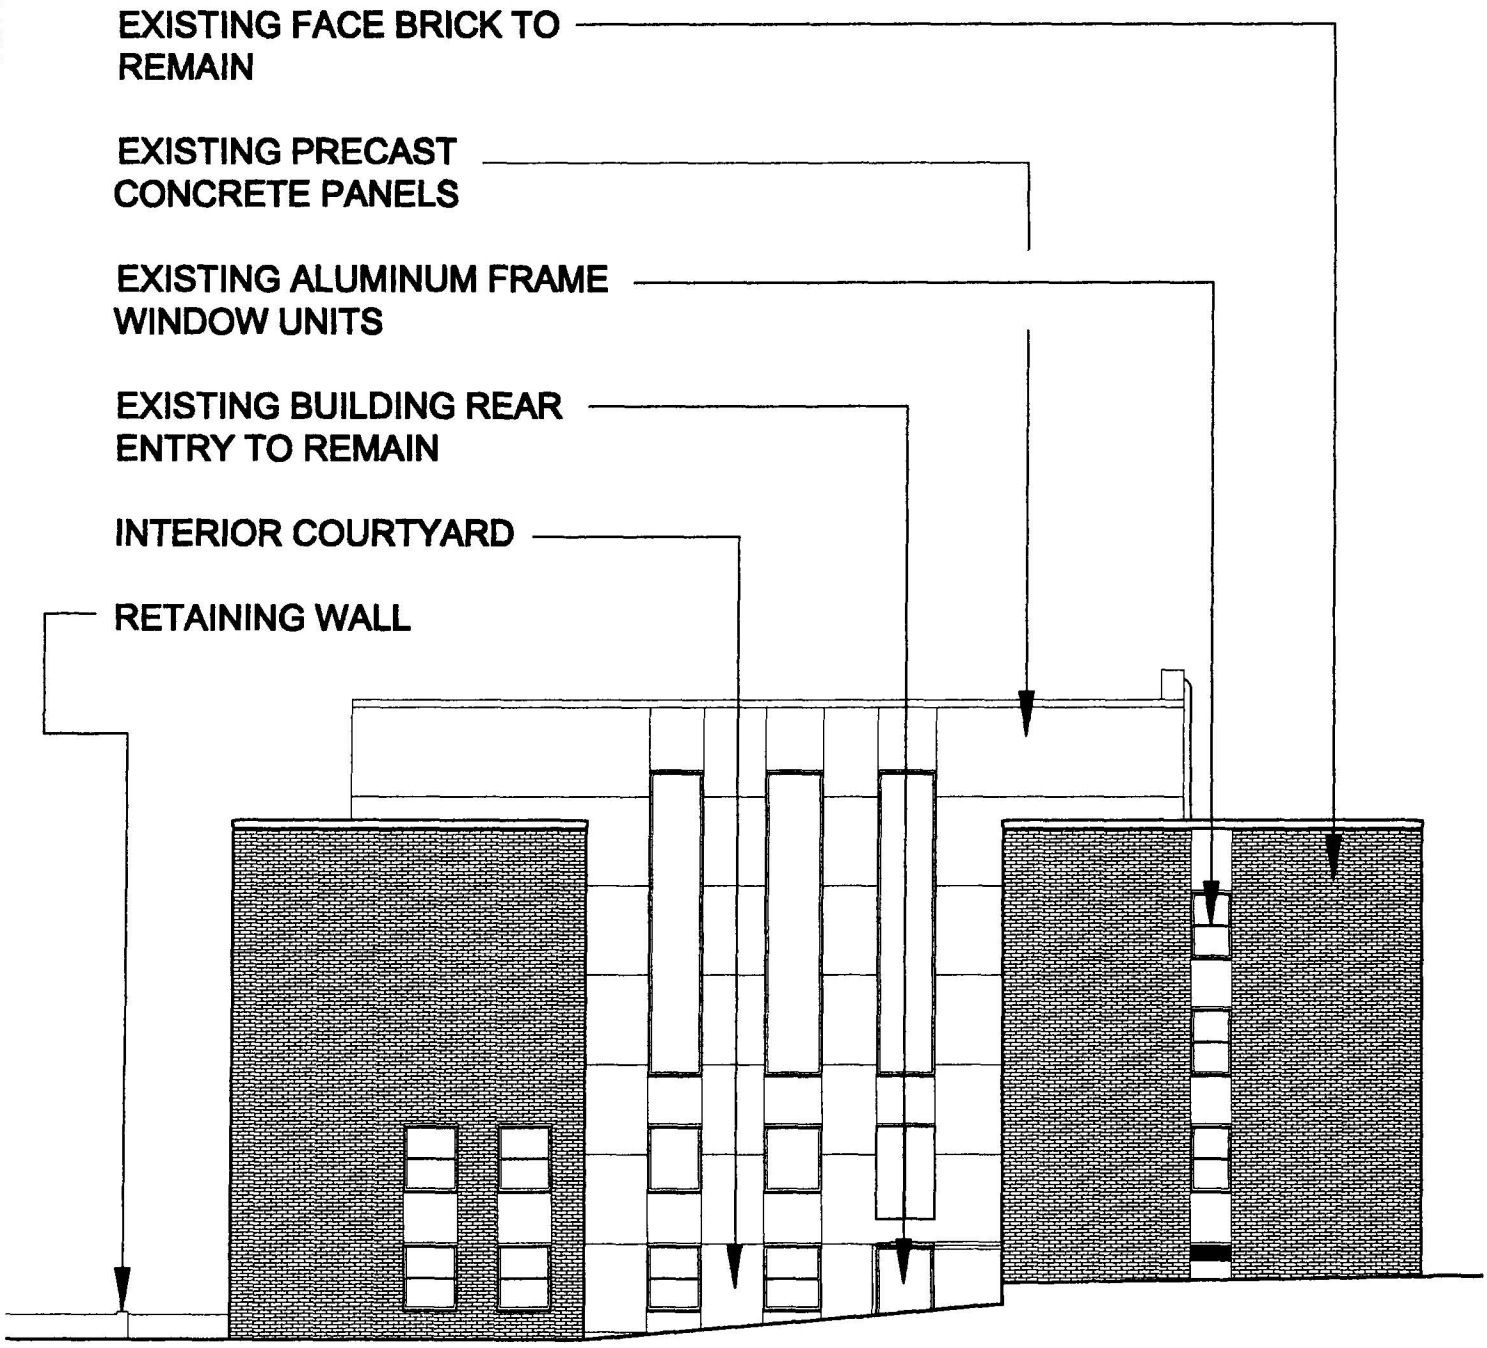

REAR ELEVATION

VIEW FROM INTERIOR COURT TO NORTH FACE OF BUILDING

EXISTING CONDITIONS
SCALE: 1/16"=1'-0"
DATE: 11.18.02


BENNETT CAREER INSTITUTE FACILITIES ASSESSMENT

700 MONROE STREET
WASHINGTON, DC

Studio27architecture
1777 Church Street NW Suite 300
Washington, DC 20036
T: 202 939 0027
F: 202 939 0270
E: info@studio27arch.com

LEGEND

1	ENTRY	24	ELEVATOR
2	SECURITY DESK	25	EGRESS STAIR
3	WAITING	26	CHILD DEVELOPMENT ROOM
4	SENIOR COSMETOLOGY CLINIC	27	MECHANICAL
5	SENIOR BARBER CLINIC	28	STORAGE
6	LADIES RESTROOM	29	TEACHER LOUNGE
7	MENS RESTROOM	30	BALCONY
8	CUSTODIAL ROOM	31	BENNETT NPO OFFICES
9	SUPPLY STORAGE ROOM	32	BCI OFFICES
10	LAUNDRY ROOM	33	ROOF
11	KITCHEN STORAGE ROOM	34	AUDITORIUM
12	TEACHING LAB	35	BACKSTAGE PREPERATION AREA
13	ADMIN AID OFFICE	36	BOOKSTORE
14	ADMIN FILE ROOM	37	FACULTY OFFICE
15	COPIER WORK AREA	38	ADMIN OFFICE
16	FINANCIAL AID OFFICE	39	CAFETERIA
17	FINANCIAL AID ASST OFFICE	40	KITCHEN
18	CEO SECR OFFICE	41	TEACHING ROOM
19	CEO OFFICE	42	VENDING ROOM
20	PRESIDENT SECR OFFICE	43	CASHIER
21	PRESIDENT OFFICE	44	ELEV MACHINE ROOM
22	CONFERENCE ROOM	45	SECURITY ROOM
23	COMPUTER ROOM	46	PLAY AREA

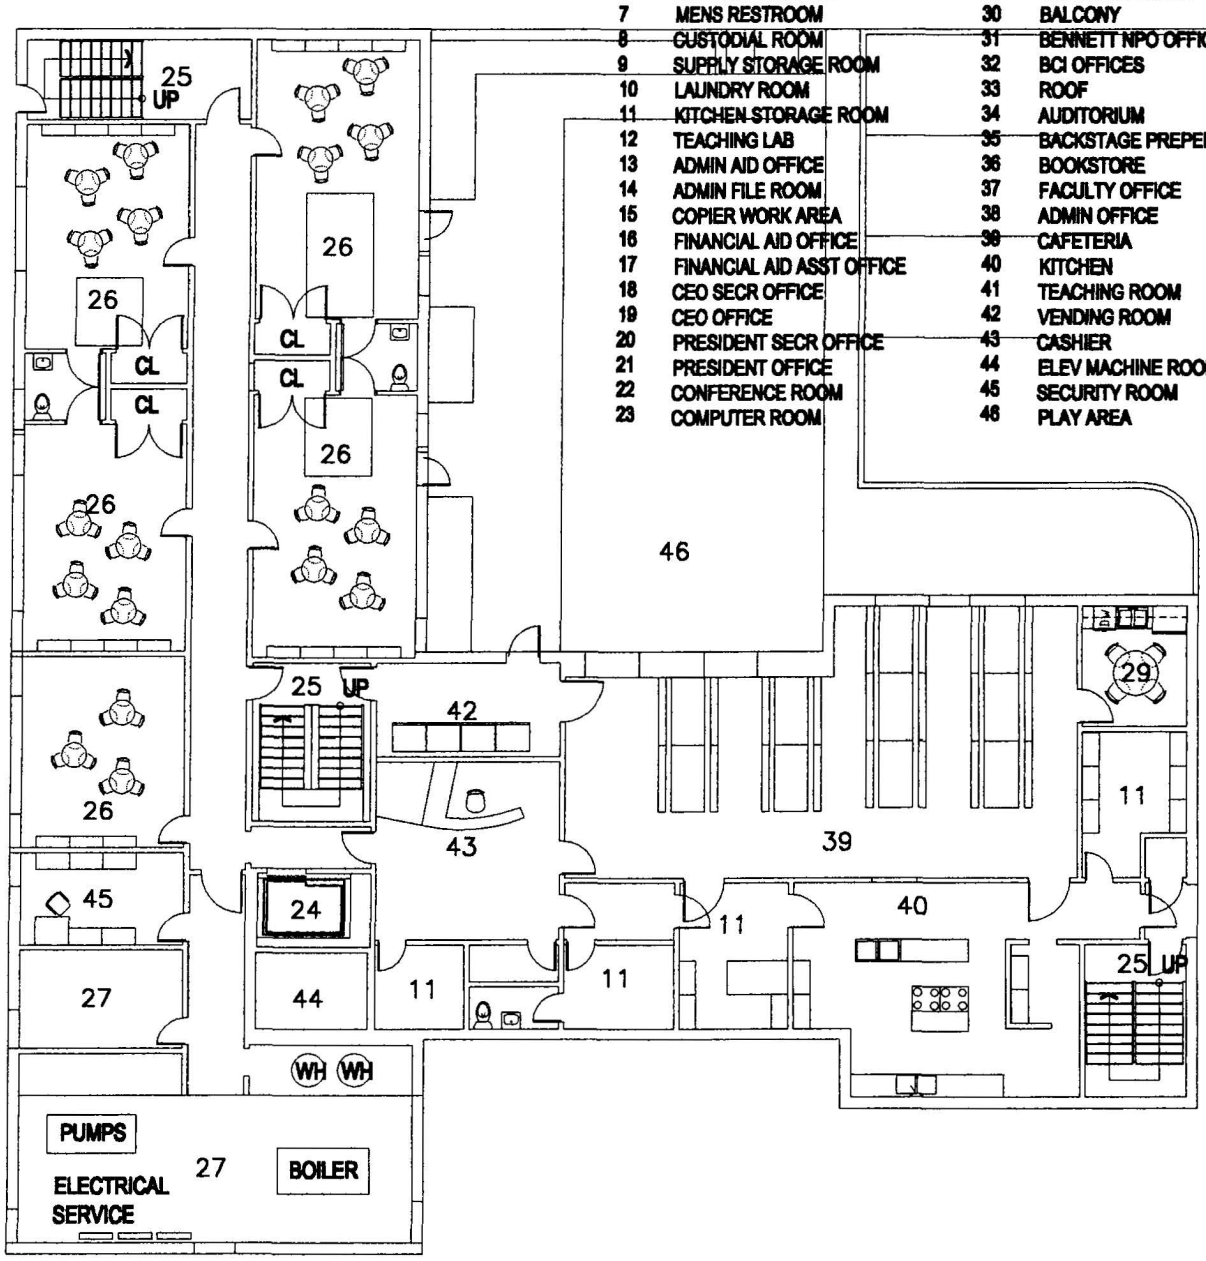

BASEMENT

AREA: 5,839 SQ.FT.

PROPOSED
SCALE: 1/16"=1'-0"
DATE: 11.18.02


BENNETT CAREER INSTITUTE FACILITIES ASSESSMENT

700 MONROE STREET
WASHINGTON, DC

Studio27architecture
1777 Church Street NW Suite 300
Washington, DC 20036
T: 202 939 0027
F: 202 939 0270
E: info@studio27arch.com

LEGEND

1	ENTRY	24	ELEVATOR
2	SECURITY DESK	25	EGRESS STAIR
3	WAITING	26	CHILD DEVELOPMENT ROOM
4	SENIOR COSMETOLOGY CLINIC	27	MECHANICAL
5	SENIOR BARBER CLINIC	28	STORAGE
6	LADIES RESTROOM	29	TEACHER LOUNGE
7	MENS RESTROOM	30	BALCONY
8	CUSTODIAL ROOM	31	BENNETT NPO OFFICES
9	SUPPLY STORAGE ROOM	32	BCI OFFICES
10	LAUNDRY ROOM	33	ROOF
11	KITCHEN STORAGE ROOM	34	AUDITORIUM
12	TEACHING LAB	35	BACKSTAGE PREPERATION AREA
13	ADMIN AID OFFICE	36	BOOKSTORE
14	ADMIN FILE ROOM	37	FACULTY OFFICE
15	COPIER WORK AREA	38	ADMIN OFFICE
16	FINANCIAL AID OFFICE	39	CAFETERIA
17	FINANCIAL AID ASST OFFICE	40	KITCHEN
18	CEO SECR OFFICE	41	TEACHING ROOM
19	CEO OFFICE	42	VENDING ROOM
20	PRESIDENT SECR OFFICE	43	CASHIER
21	PRESIDENT OFFICE	44	ELEV MACHINE ROOM
22	CONFERENCE ROOM	45	SECURITY ROOM
23	COMPUTER ROOM	46	PLAY AREA

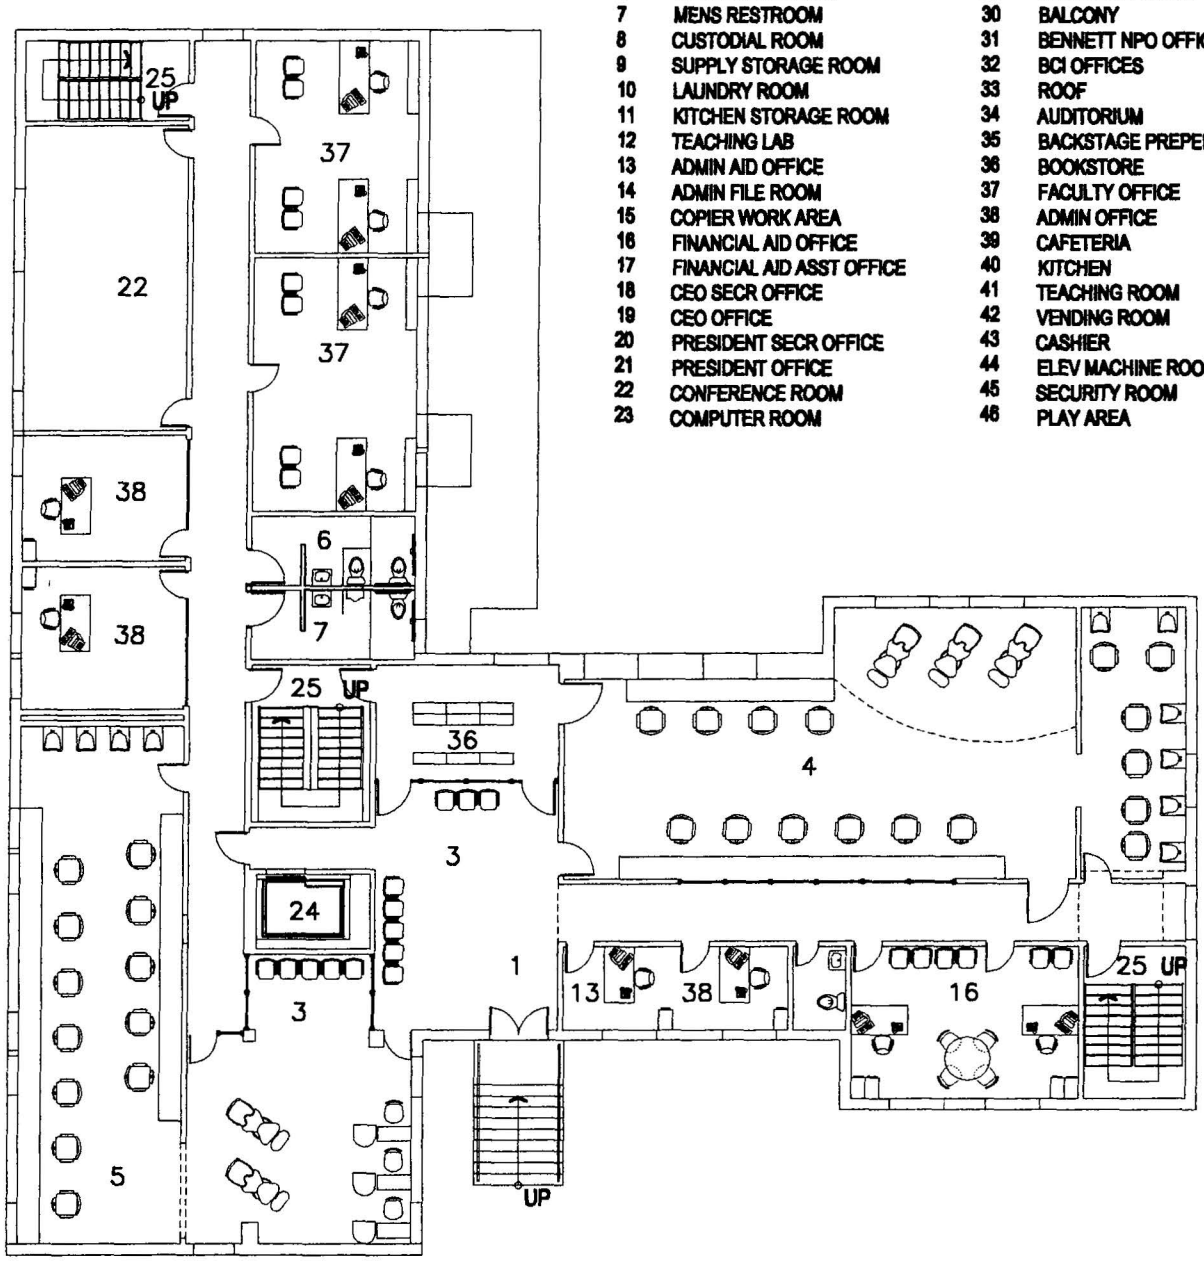

FIRST FLOOR

AREA: 5,839 SQ.FT.

PROPOSED
SCALE: 1/16"=1'-0"
DATE: 11.18.02


BENNETT CAREER INSTITUTE FACILITIES ASSESSMENT

700 MONROE STREET
WASHINGTON, DC

Studio27architecture
1777 Church Street NW Suite 300
Washington, DC 20036
T: 202 939 0027
F: 202 939 0270
E: info@studio27arch.com

LEGEND

1	ENTRY
2	SECURITY DESK
3	WAITING
4	SENIOR COSMETOLOGY CLINIC
5	SENIOR BARBER CLINIC
6	LADIES RESTROOM
7	MENS RESTROOM
8	CUSTODIAL ROOM
9	SUPPLY STORAGE ROOM
10	LAUNDRY ROOM
11	KITCHEN STORAGE ROOM
12	TEACHING LAB
13	ADMIN AID OFFICE
14	ADMIN FILE ROOM
15	COPIER WORK AREA
16	FINANCIAL AID OFFICE
17	FINANCIAL AID ASST OFFICE
18	CEO SECR OFFICE
19	CEO OFFICE
20	PRESIDENT SECR OFFICE
21	PRESIDENT OFFICE
22	CONFERENCE ROOM
23	COMPUTER ROOM
24	ELEVATOR
25	EGRESS STAIR
26	CHILD DEVELOPMENT ROOM
27	MECHANICAL
28	STORAGE
29	TEACHER LOUNGE
30	BALCONY
31	BENNETT NPO OFFICES
32	BCI OFFICES
33	ROOF
34	AUDITORIUM
35	BACKSTAGE PREPERATION AREA
36	BOOKSTORE
37	FACULTY OFFICE
38	ADMIN OFFICE
39	CAFETERIA
40	KITCHEN
41	TEACHING ROOM
42	VENDING ROOM
43	CASHIER
44	ELEV MACHINE ROOM
45	SECURITY ROOM
46	PLAY AREA

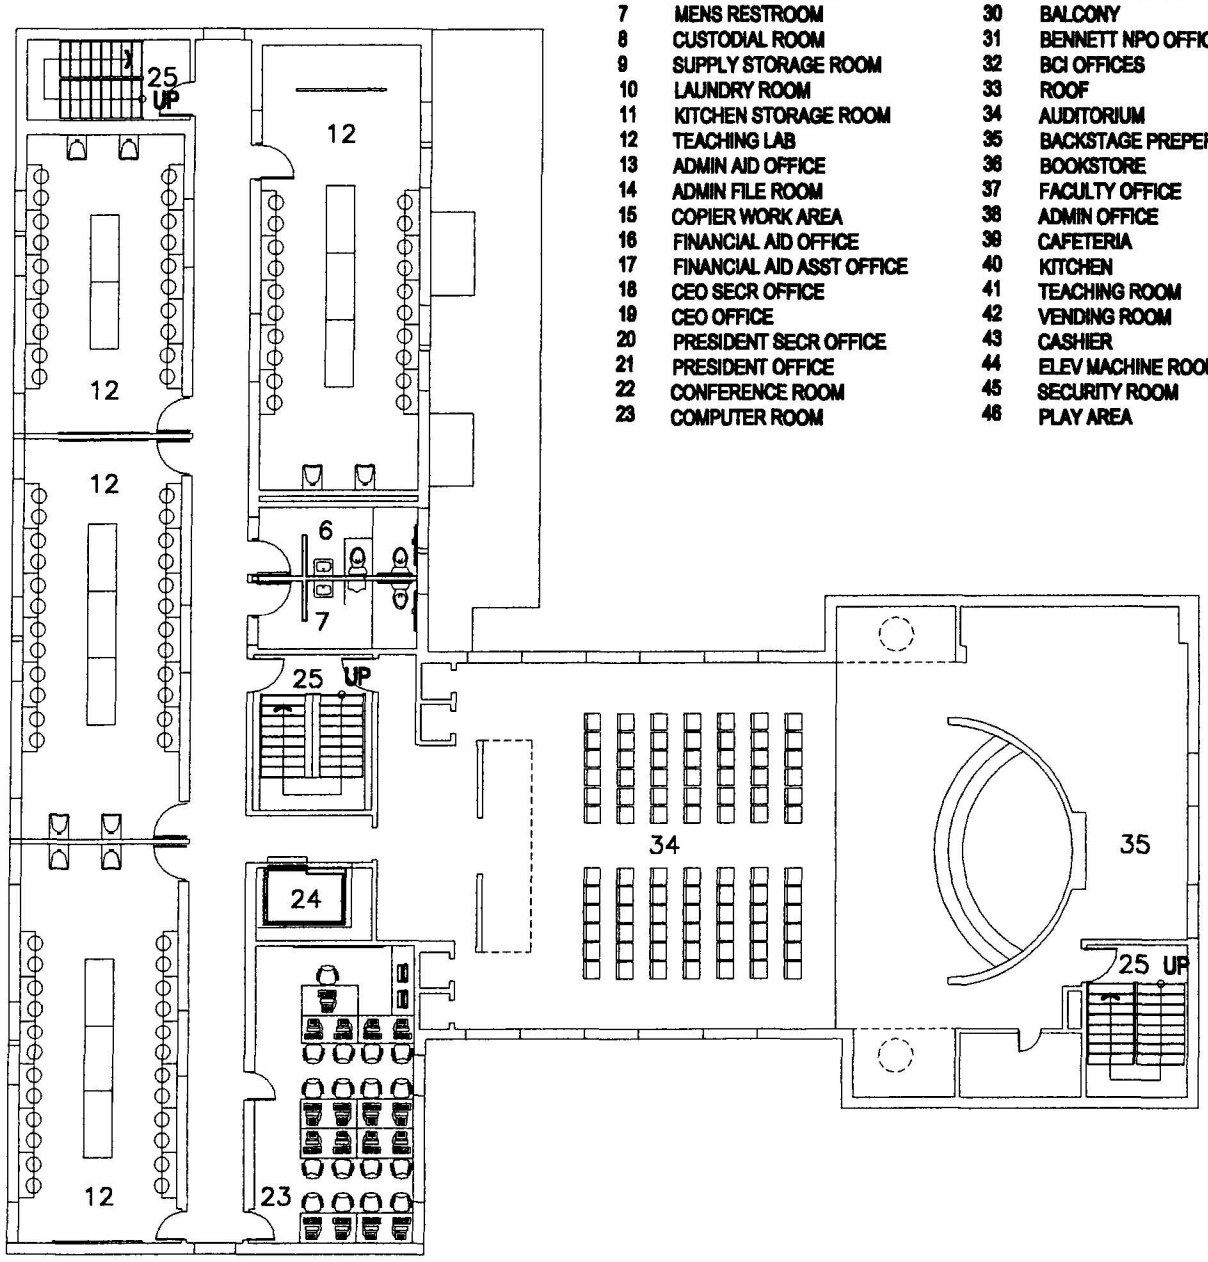

SECOND FLOOR

AREA: 5,839 SQ.FT.

PROPOSED
SCALE: 1/16"=1'-0"
DATE: 11.18.02


BENNETT CAREER INSTITUTE FACILITIES ASSESSMENT

700 MONROE STREET
WASHINGTON, DC

Studio27architecture
1777 Church Street NW Suite 300
Washington, DC 20036
T: 202 939 0027
F: 202 939 0270
E: info@studio27arch.com

LEGEND

1	ENTRY	24	ELEVATOR
2	SECURITY DESK	25	EGRESS STAIR
3	WAITING	26	CHILD DEVELOPMENT ROOM
4	SENIOR COSMETOLOGY CLINIC	27	MECHANICAL
5	SENIOR BARBER CLINIC	28	STORAGE
6	LADIES RESTROOM	29	TEACHER LOUNGE
7	MENS RESTROOM	30	BALCONY
8	CUSTODIAL ROOM	31	BENNETT NPO OFFICES
9	SUPPLY STORAGE ROOM	32	BCI OFFICES
10	LAUNDRY ROOM	33	ROOF
11	KITCHEN STORAGE ROOM	34	AUDITORIUM
12	TEACHING LAB	35	BACKSTAGE PREPERATION AREA
13	ADMIN AID OFFICE	36	BOOKSTORE
14	ADMIN FILE ROOM	37	FACULTY OFFICE
15	COPIER WORK AREA	38	ADMIN OFFICE
16	FINANCIAL AID OFFICE	39	CAFETERIA
17	FINANCIAL AID ASST OFFICE	40	KITCHEN
18	CEO SECR OFFICE	41	TEACHING ROOM
19	CEO OFFICE	42	VENDING ROOM
20	PRESIDENT SECR OFFICE	43	CASHIER
21	PRESIDENT OFFICE	44	ELEV MACHINE ROOM
22	CONFERENCE ROOM	45	SECURITY ROOM
23	COMPUTER ROOM	46	PLAY AREA

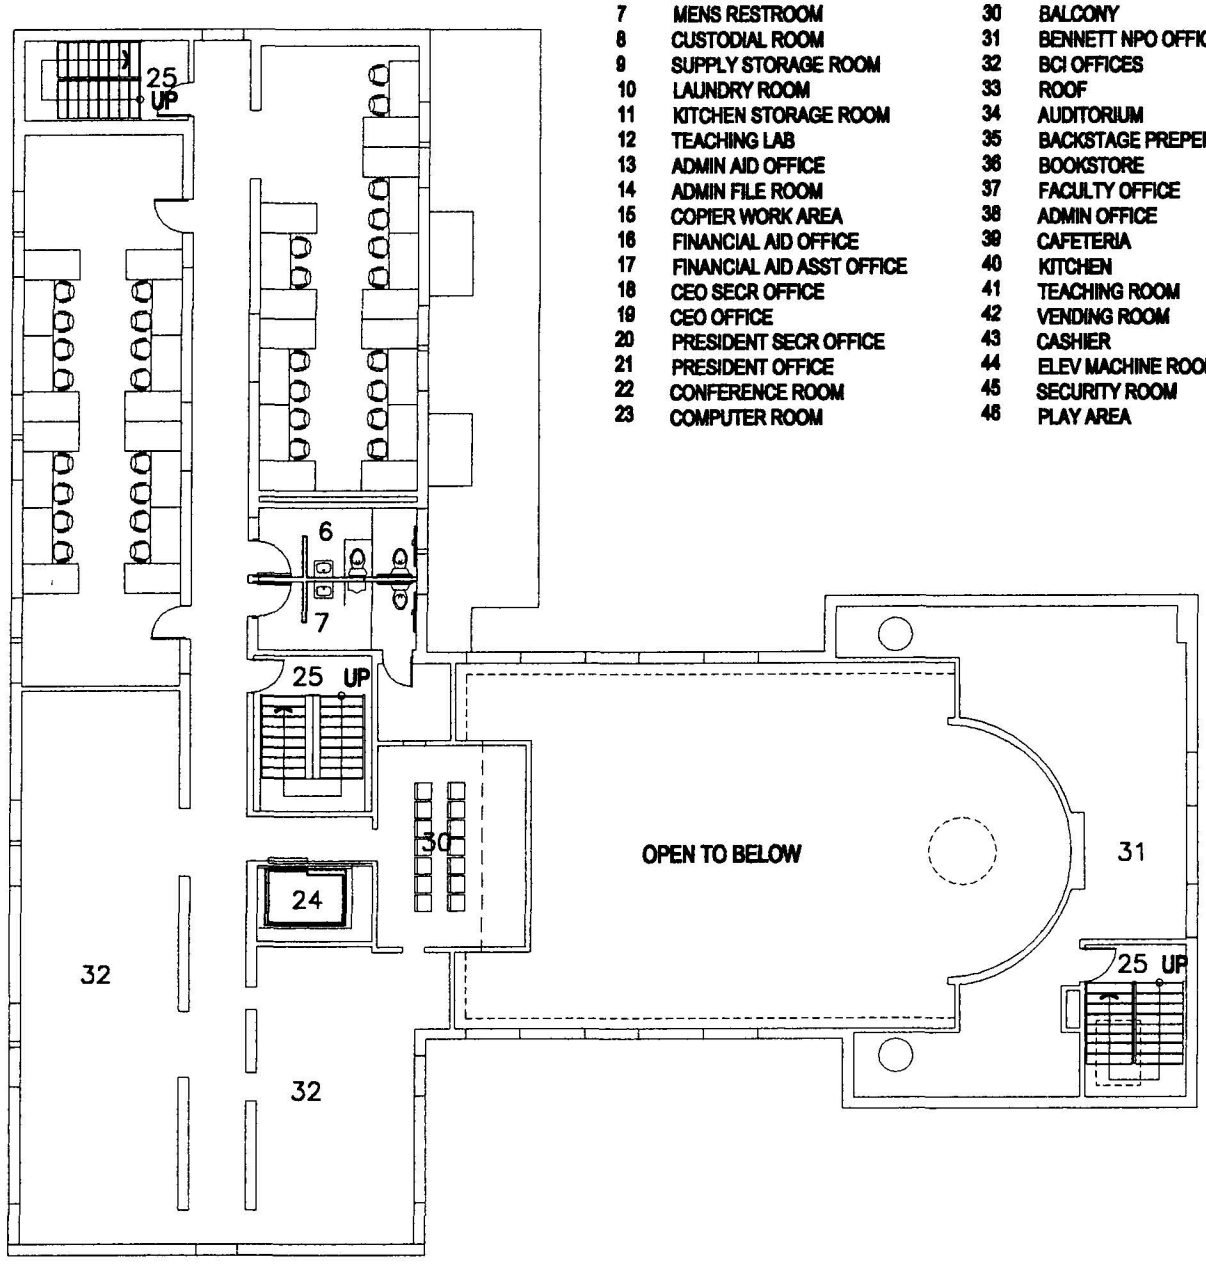

THIRD FLOOR

AREA: 4,157 SQ.FT.

PROPOSED
SCALE: 1/16"=1'-0"
DATE: 11.18.02


BENNETT CAREER INSTITUTE FACILITIES ASSESSMENT

700 MONROE STREET
WASHINGTON, DC

Studio27architecture
1777 Church Street NW Suite 300
Washington, DC 20036
T: 202 939 0027
F: 202 939 0270
E: info@studio27arch.com

LEGEND

1	ENTRY	24	ELEVATOR
2	SECURITY DESK	25	EGRESS STAIR
3	WAITING	26	CHILD DEVELOPMENT ROOM
4	SENIOR COSMETOLOGY CLINIC	27	MECHANICAL
5	SENIOR BARBER CLINIC	28	STORAGE
6	LADIES RESTROOM	29	TEACHER LOUNGE
7	MENS RESTROOM	30	BALCONY
8	CUSTODIAL ROOM	31	BENNETT NPO OFFICES
9	SUPPLY STORAGE ROOM	32	BCI OFFICES
10	LAUNDRY ROOM	33	ROOF
11	KITCHEN STORAGE ROOM	34	AUDITORIUM
12	TEACHING LAB	35	BACKSTAGE PREPERATION AREA
13	ADMIN AID OFFICE	36	BOOKSTORE
14	ADMIN FILE ROOM	37	FACULTY OFFICE
15	COPIER WORK AREA	38	ADMIN OFFICE
16	FINANCIAL AID OFFICE	39	CAFETERIA
17	FINANCIAL AID ASST OFFICE	40	KITCHEN
18	CEO SECR OFFICE	41	TEACHING ROOM
19	CEO OFFICE	42	VENDING ROOM
20	PRESIDENT SECR OFFICE	43	CASHIER
21	PRESIDENT OFFICE	44	ELEV MACHINE ROOM
22	CONFERENCE ROOM	45	SECURITY ROOM
23	COMPUTER ROOM	46	PLAY AREA

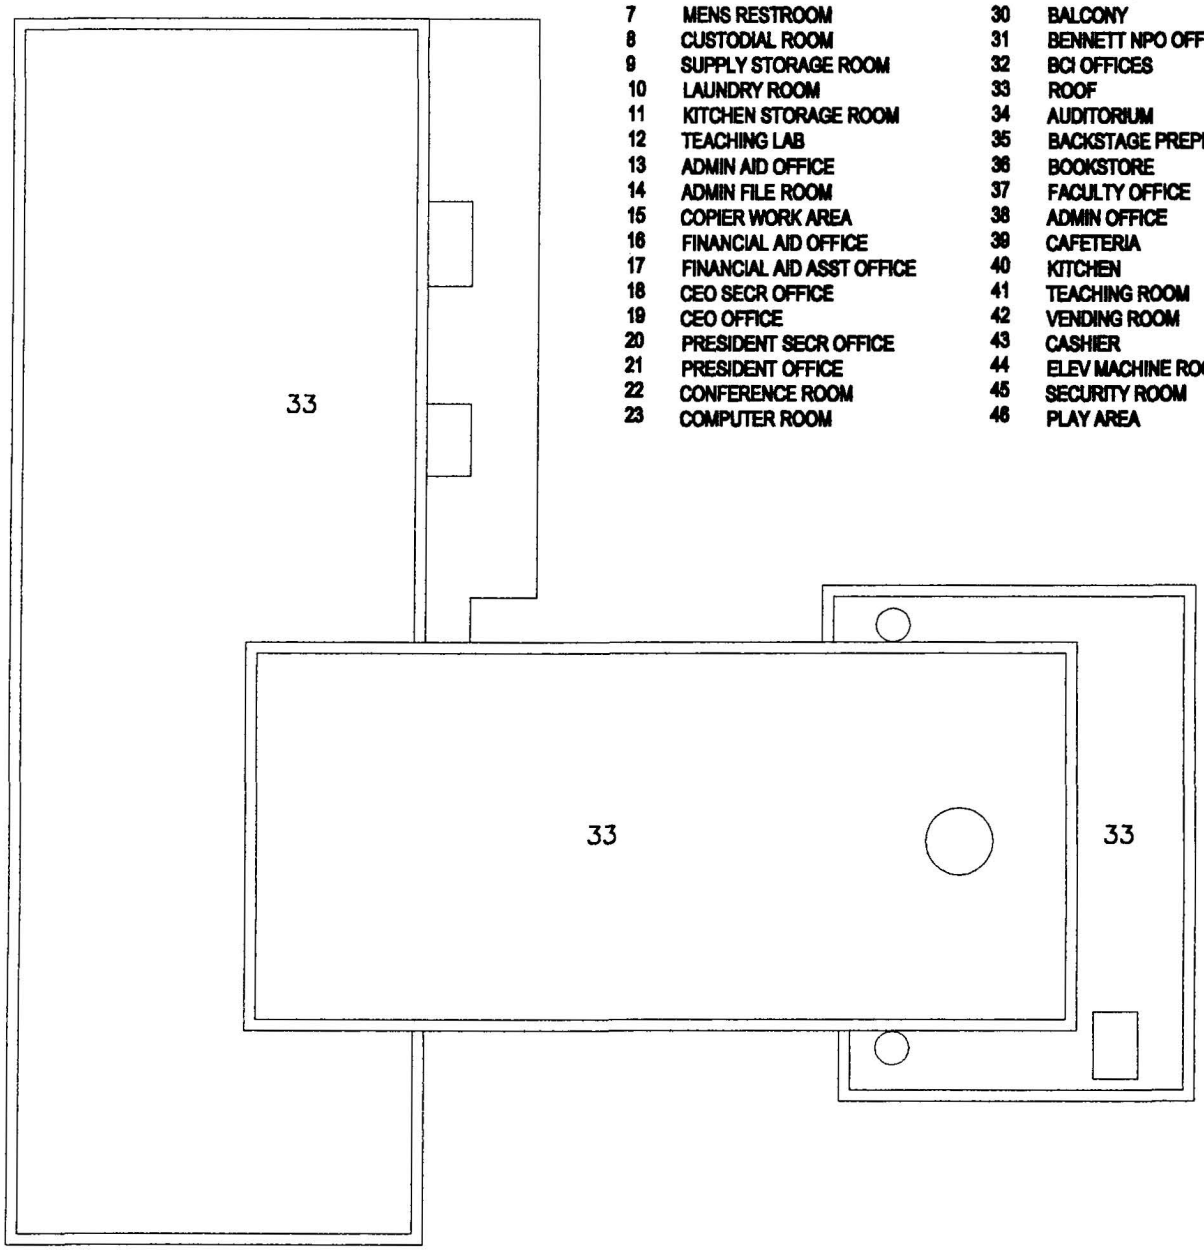

UPPER ROOF

PROPOSED
SCALE: 1/16"=1'-0"
DATE: 11.18.02

BENNETT CAREER INSTITUTE FACILITIES ASSESSMENT

700 MONROE STREET
WASHINGTON, DC

Studio27architecture
1777 Church Street NW Suite 300
Washington, DC 20036
T: 202 939 0027
F: 202 939 0270
E: info@studio27arch.com