
BZA
Case No. 17042
Exhibit No. 10

RECEIVED
D.C. OFFICE OF ZONING
2003 MAY 29 PM 4:08



VIEW DOWN ALLEY FROM NINTH STREET -

TITLE:	MILLER RESIDENCE 518 9th Street SW Washington, DC 20003	FREDERICK TAYLOR, AIA 1433 Otis Street NE Washington, DC 20017 (202) 635-8087
SCALE: DATE:		

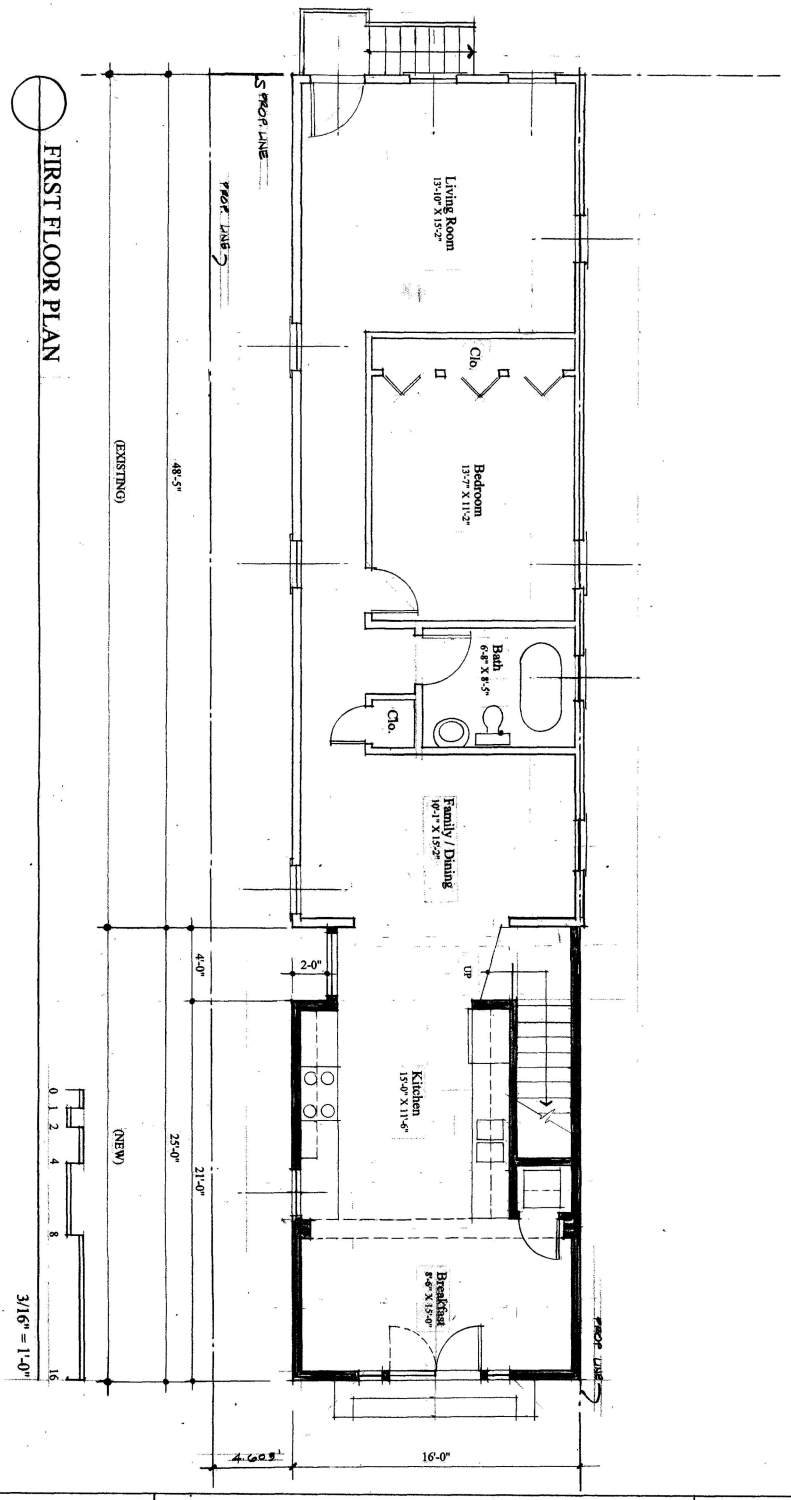


TITLE:

SCALE: DATE:

MILLER RESIDENCE

518 9th Street SW
Washington, DC 20003

FREDERICK TAYLOR, AIA
1433 Otis Street NE
Washington, DC 20017
(202) 635-8087

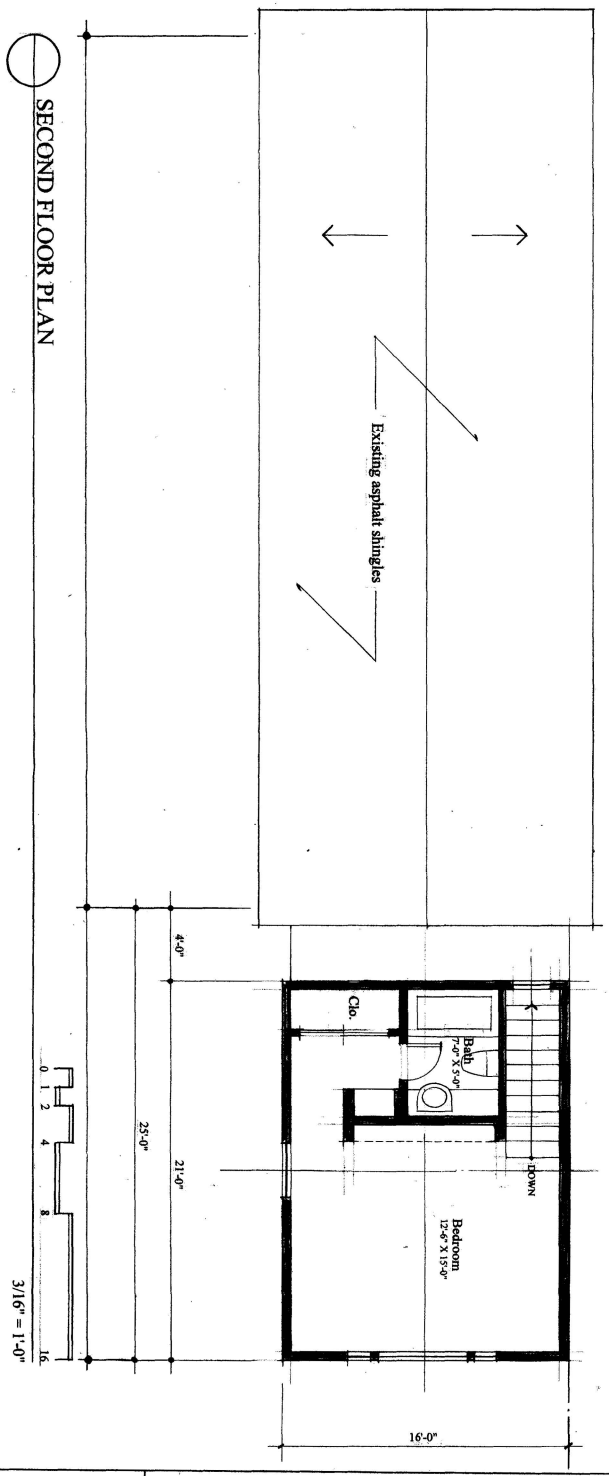


TITLE:

SCALE: DATE:

MILLER RESIDENCE

518 9th Street SW
Washington, DC 20003

FREDERICK TAYLOR, AIA
1433 Otis Street NE
Washington, DC 20017
(202) 635-8087

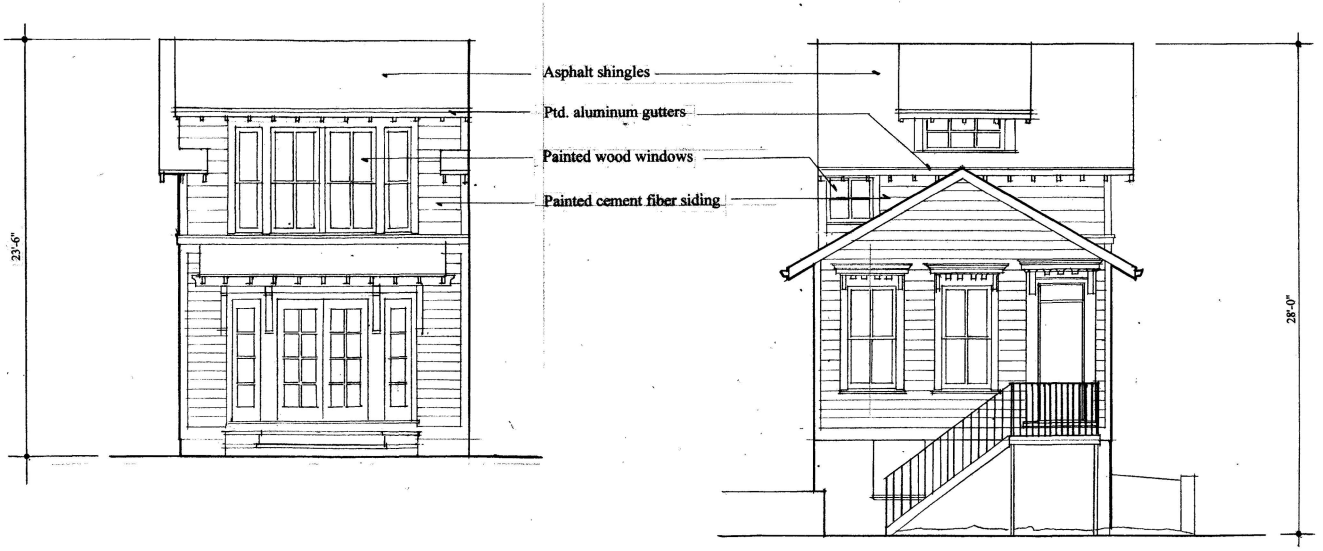

WEST (REAR) ELEVATION

0 1 2 4 8 16 3/16" = 1'-0"

EAST (FRONT) ELEVATION

0 1 2 4 8 16 3/16" = 1'-0"

FREDERICK TAYLOR, AIA
1433 Otis Street NE
Washington, DC 20017
(202) 635-8087


MILLER RESIDENCE

518 9th Street SW
Washington, DC 20003

TITLE:

SCALE:

DATE:

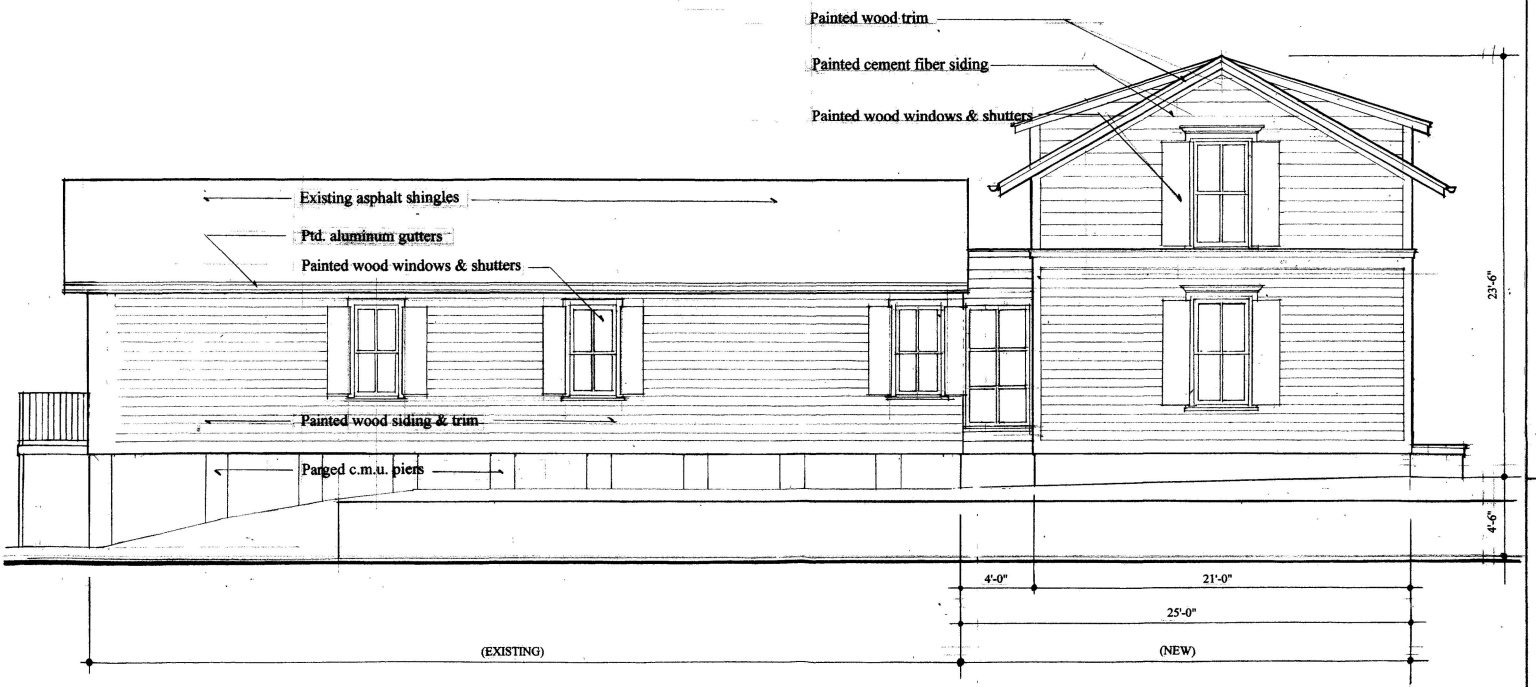

SOUTH (ALLEY) ELEVATION

3/16" = 1'-0"

FREDERICK TAYLOR, AIA
1433 Otis Street NE
Washington, DC 20017
(202) 635-8087


MILLER RESIDENCE

518 9th Street SW
Washington, DC 20003

TITLE:

SCALE:

DATE:

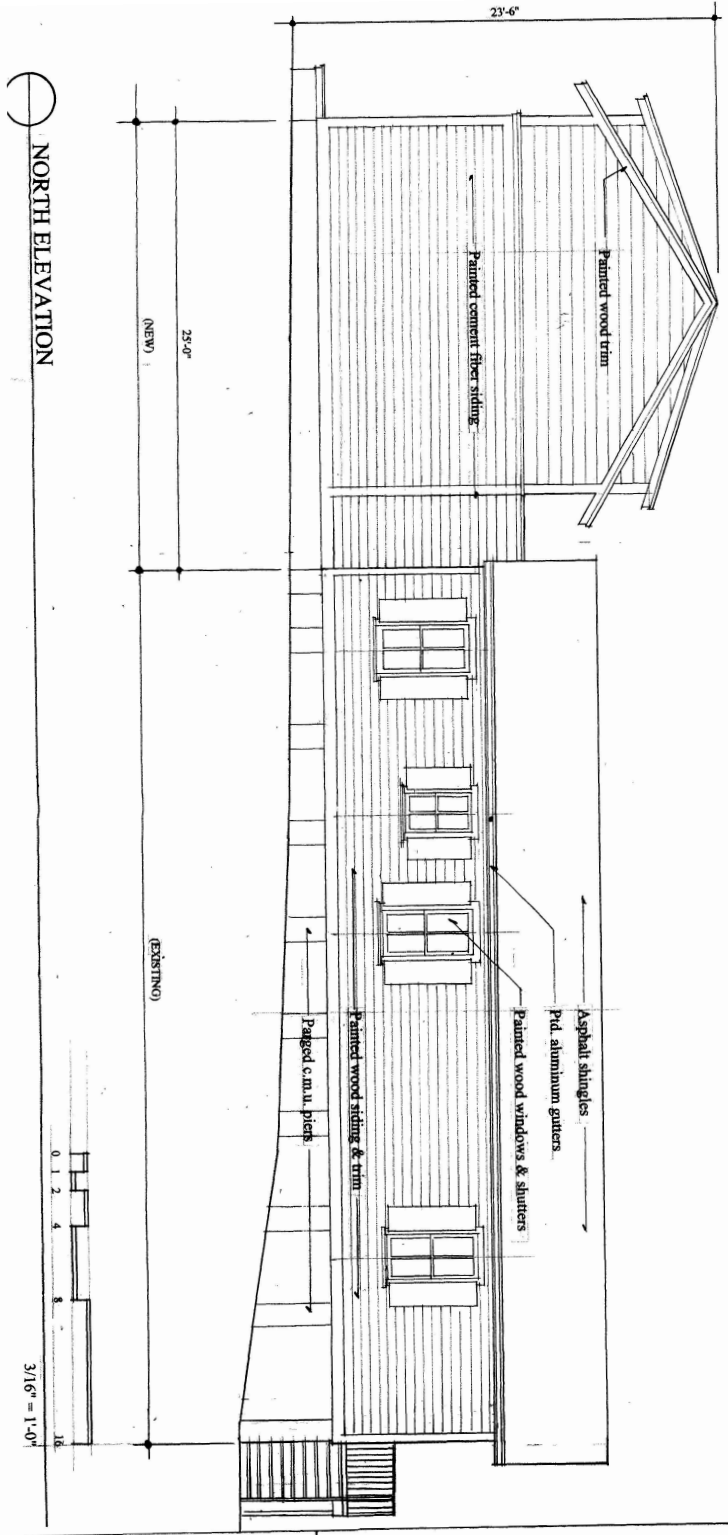

TITLE:

SCALE: DATE:

MILLER RESIDENCE

518 9th Street SW
Washington, DC 20003

FREDERICK TAYLOR, AIA
1433 Otis Street NE
Washington, DC 20017
(202) 635-8087