



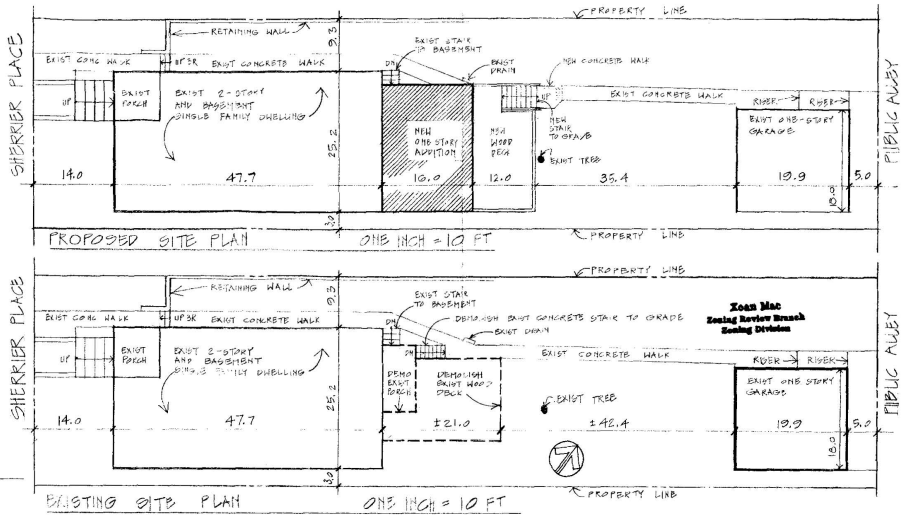

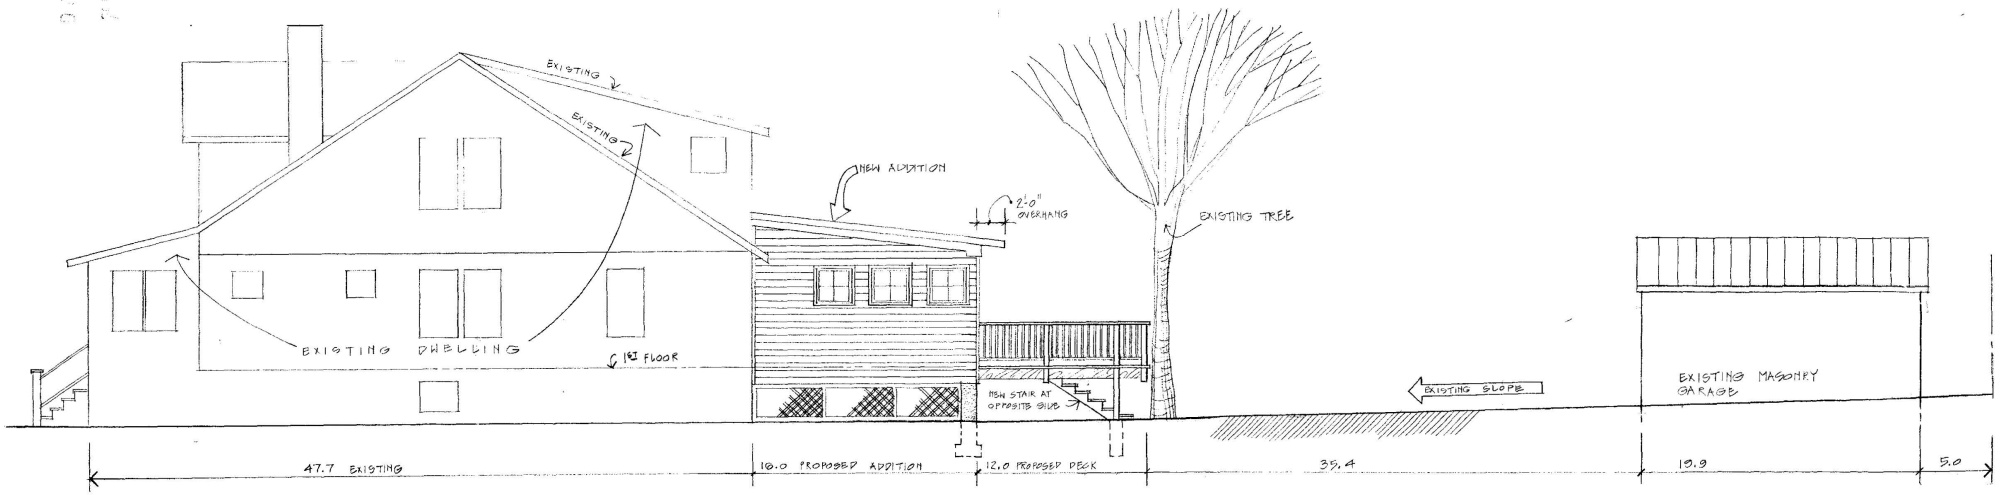

BZA
Case No. 17101
Exhibit No. 9

MICHAEL ALAN FINN, ARCHITECT, A.I.A.
(202) 966-5700

5609 SHERRIER PLACE NW

A NEW ONE-STORY AND OPEN DECK ADDITION
THE RESIDENCE OF CATHERINE AND GERALD TYSON
4 APRIL 2008

Board of Zoning Adjustment
District of Columbia
CASE NO. 17101
EXHIBIT NO. 9