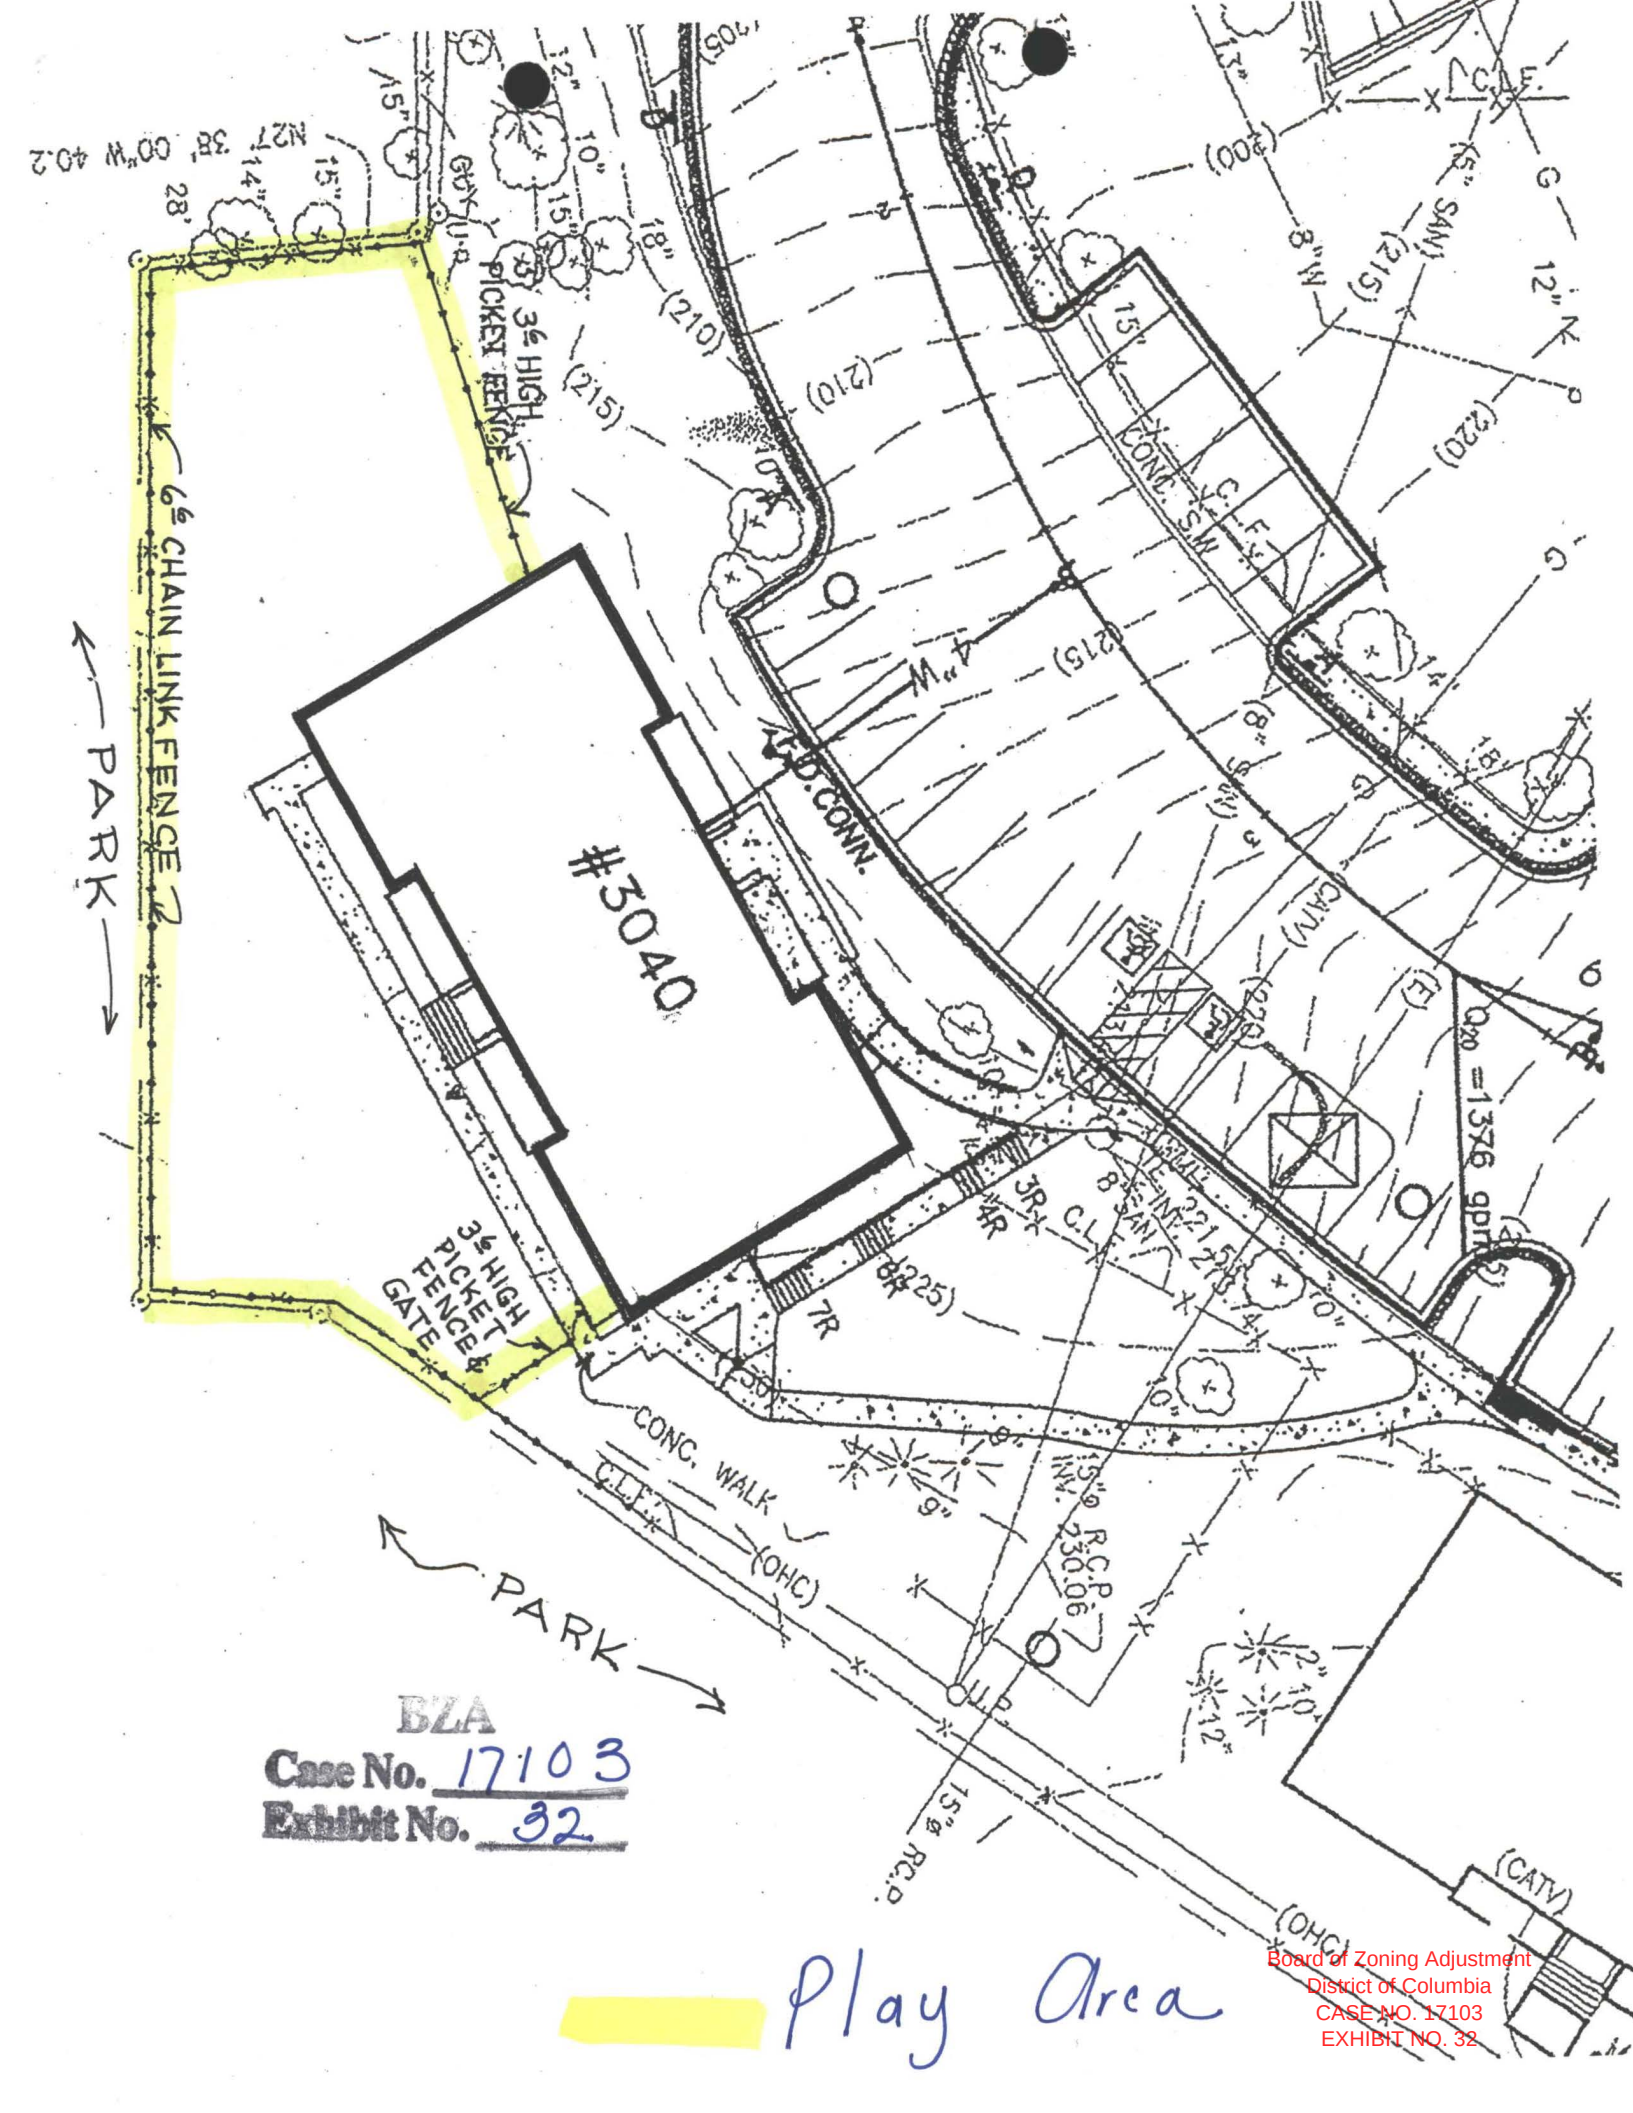

#3040
PARK
PARK
6' CHAIN LINK FENCE
3' HIGH PICKET FENCE
3' HIGH PICKET FENCE & GATE
A.C. CONN.
CONC. WALK
C.L.F.
(OHC)
(CATV)
Play Area
BZA
Case No. 17103
Exhibit No. 32
Board of Zoning Adjustment
District of Columbia
CASE NO. 17103
EXHIBIT NO. 32