
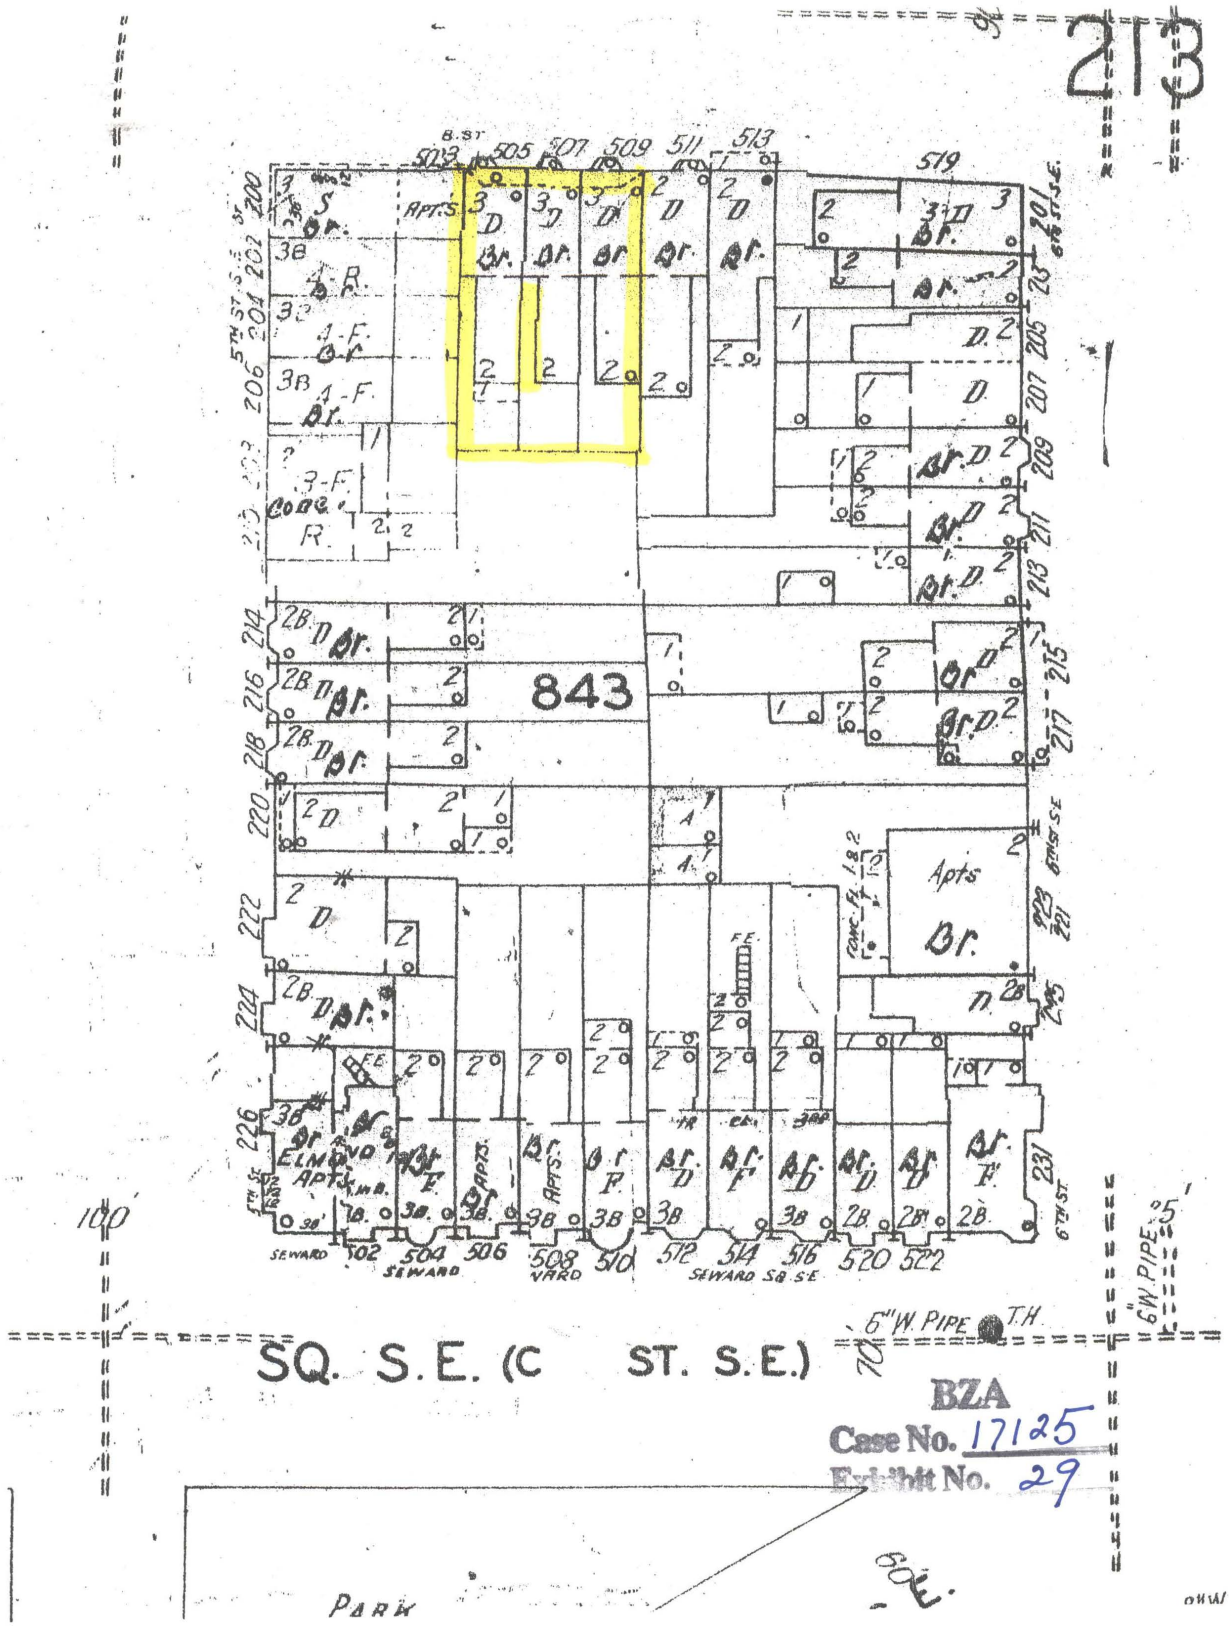
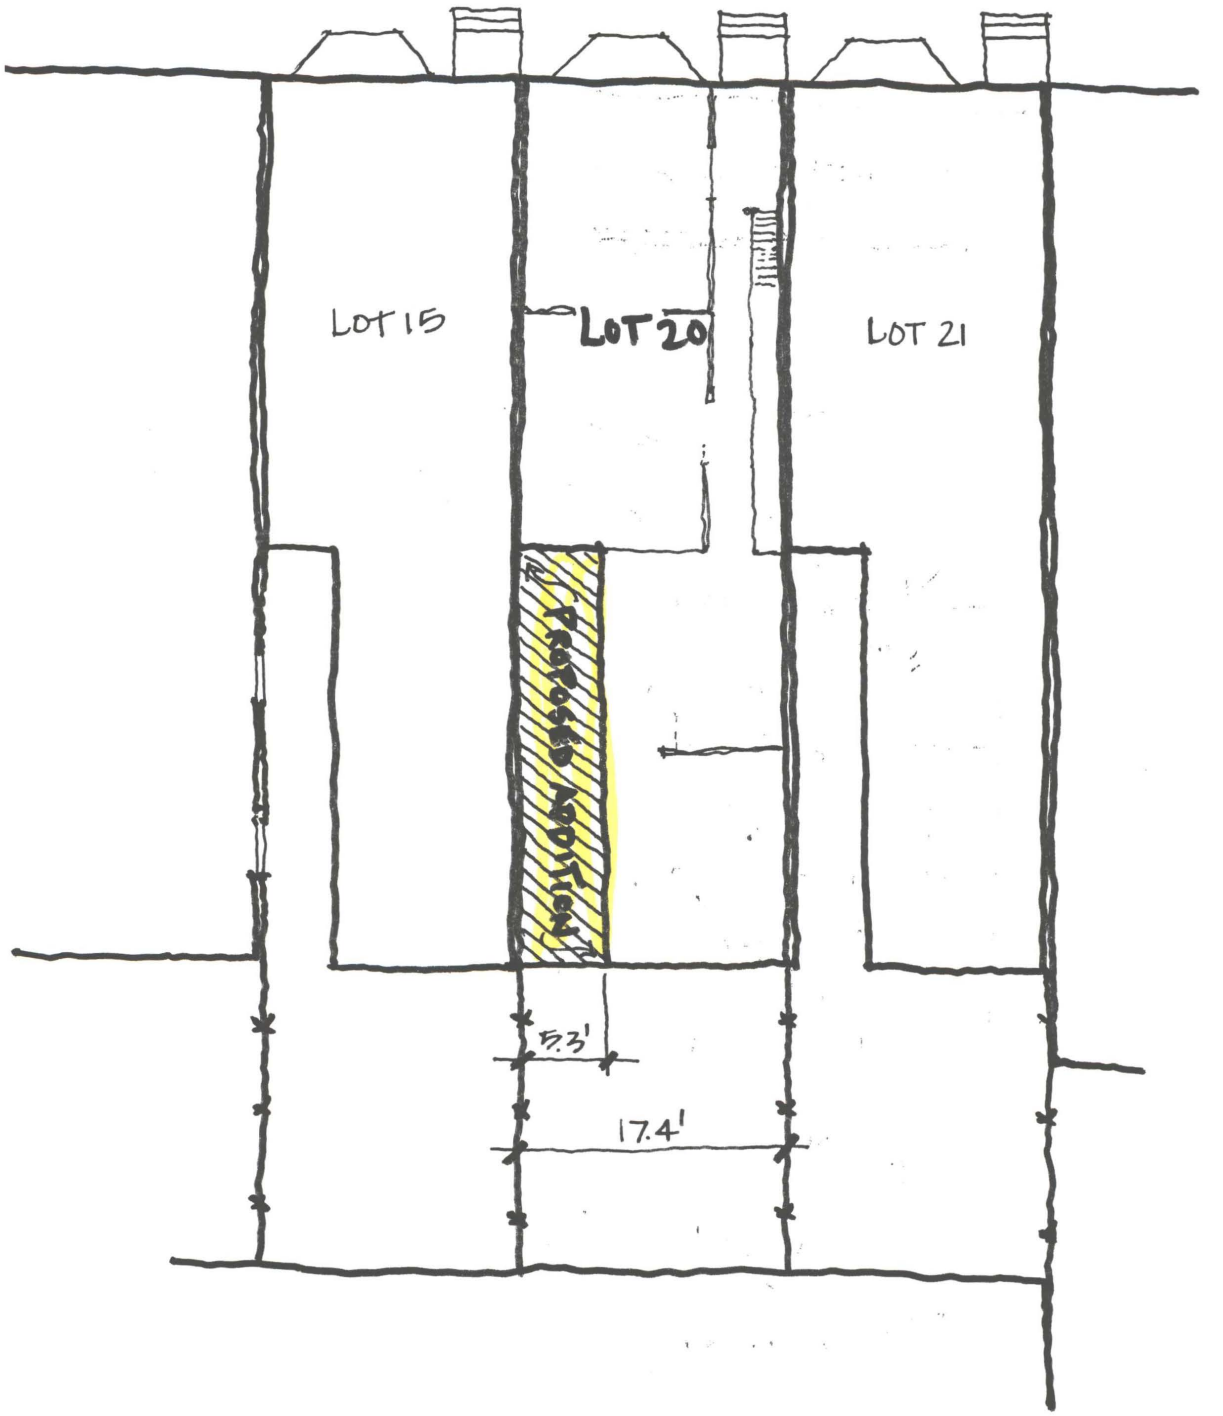



Board of Zoning Adjustment
District of Columbia


INDEPENDENCE AVE, SE
LOT 15
LOT 20
LOT 21
APPROXIMATE LOCATION
5.3'
17.4'

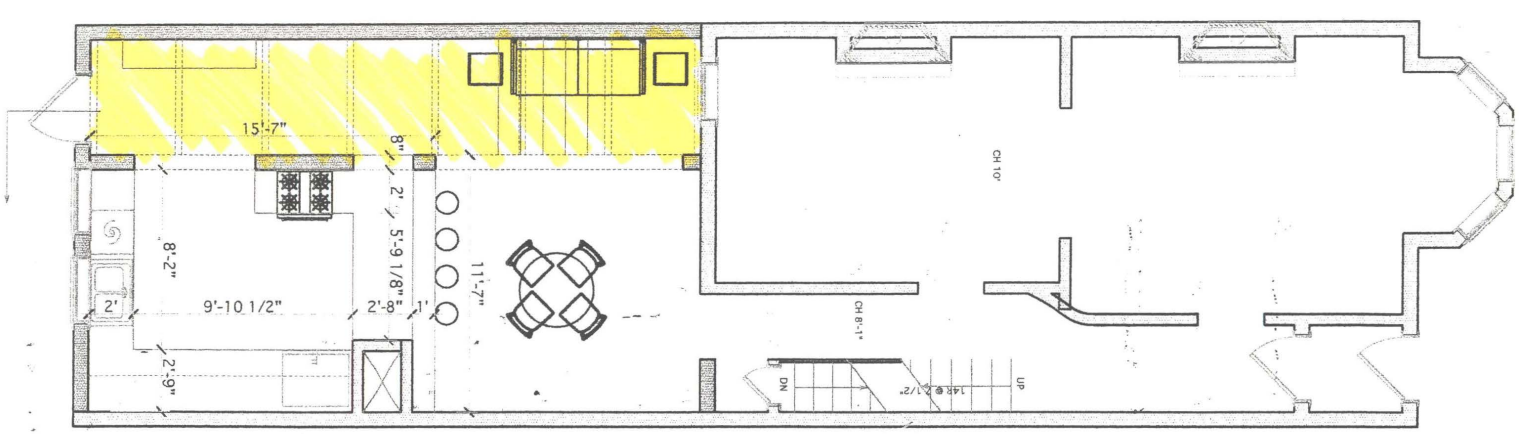

1st Floor Architectural Plan
Scale: 1/4"=1'-0"

A 1	1/28/04	Basement and 1st Floor	Holladay	Meghan Walsh, A.I.A.

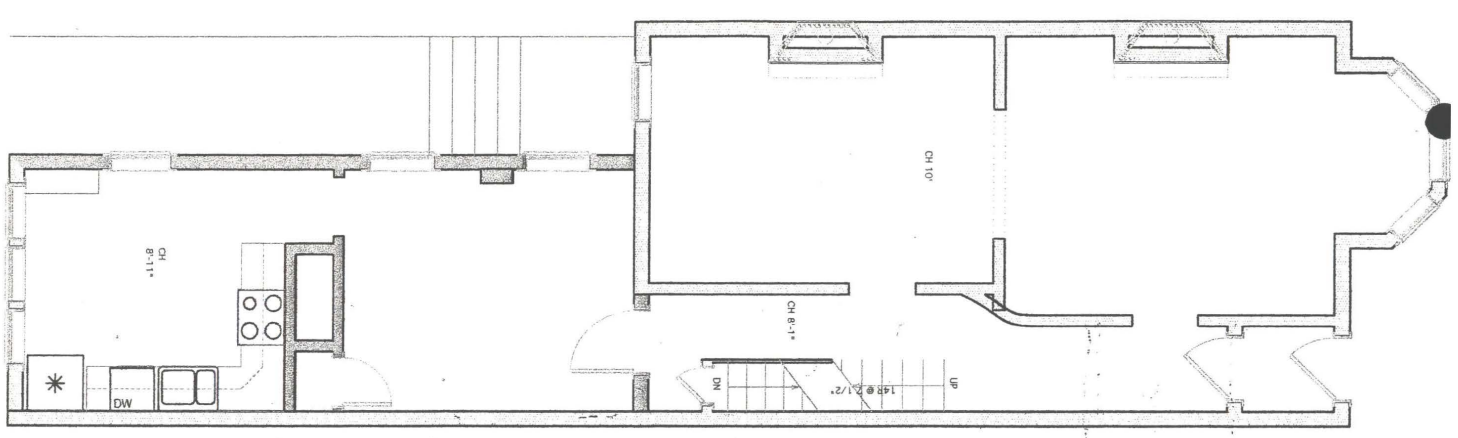

1st. Floor Demolition Plan
Scale: 1/4"=1'-0"

XD 1	1/28/04	Basement and First Floor Demolition Plans 1/4"=1'-0"	Holladay 507 Independence Ave, SE, WDC 20009	Meghan Walsh, A.I.A. 133 Randolph Place, NW Washington, DC 20001 (202) 667-301