
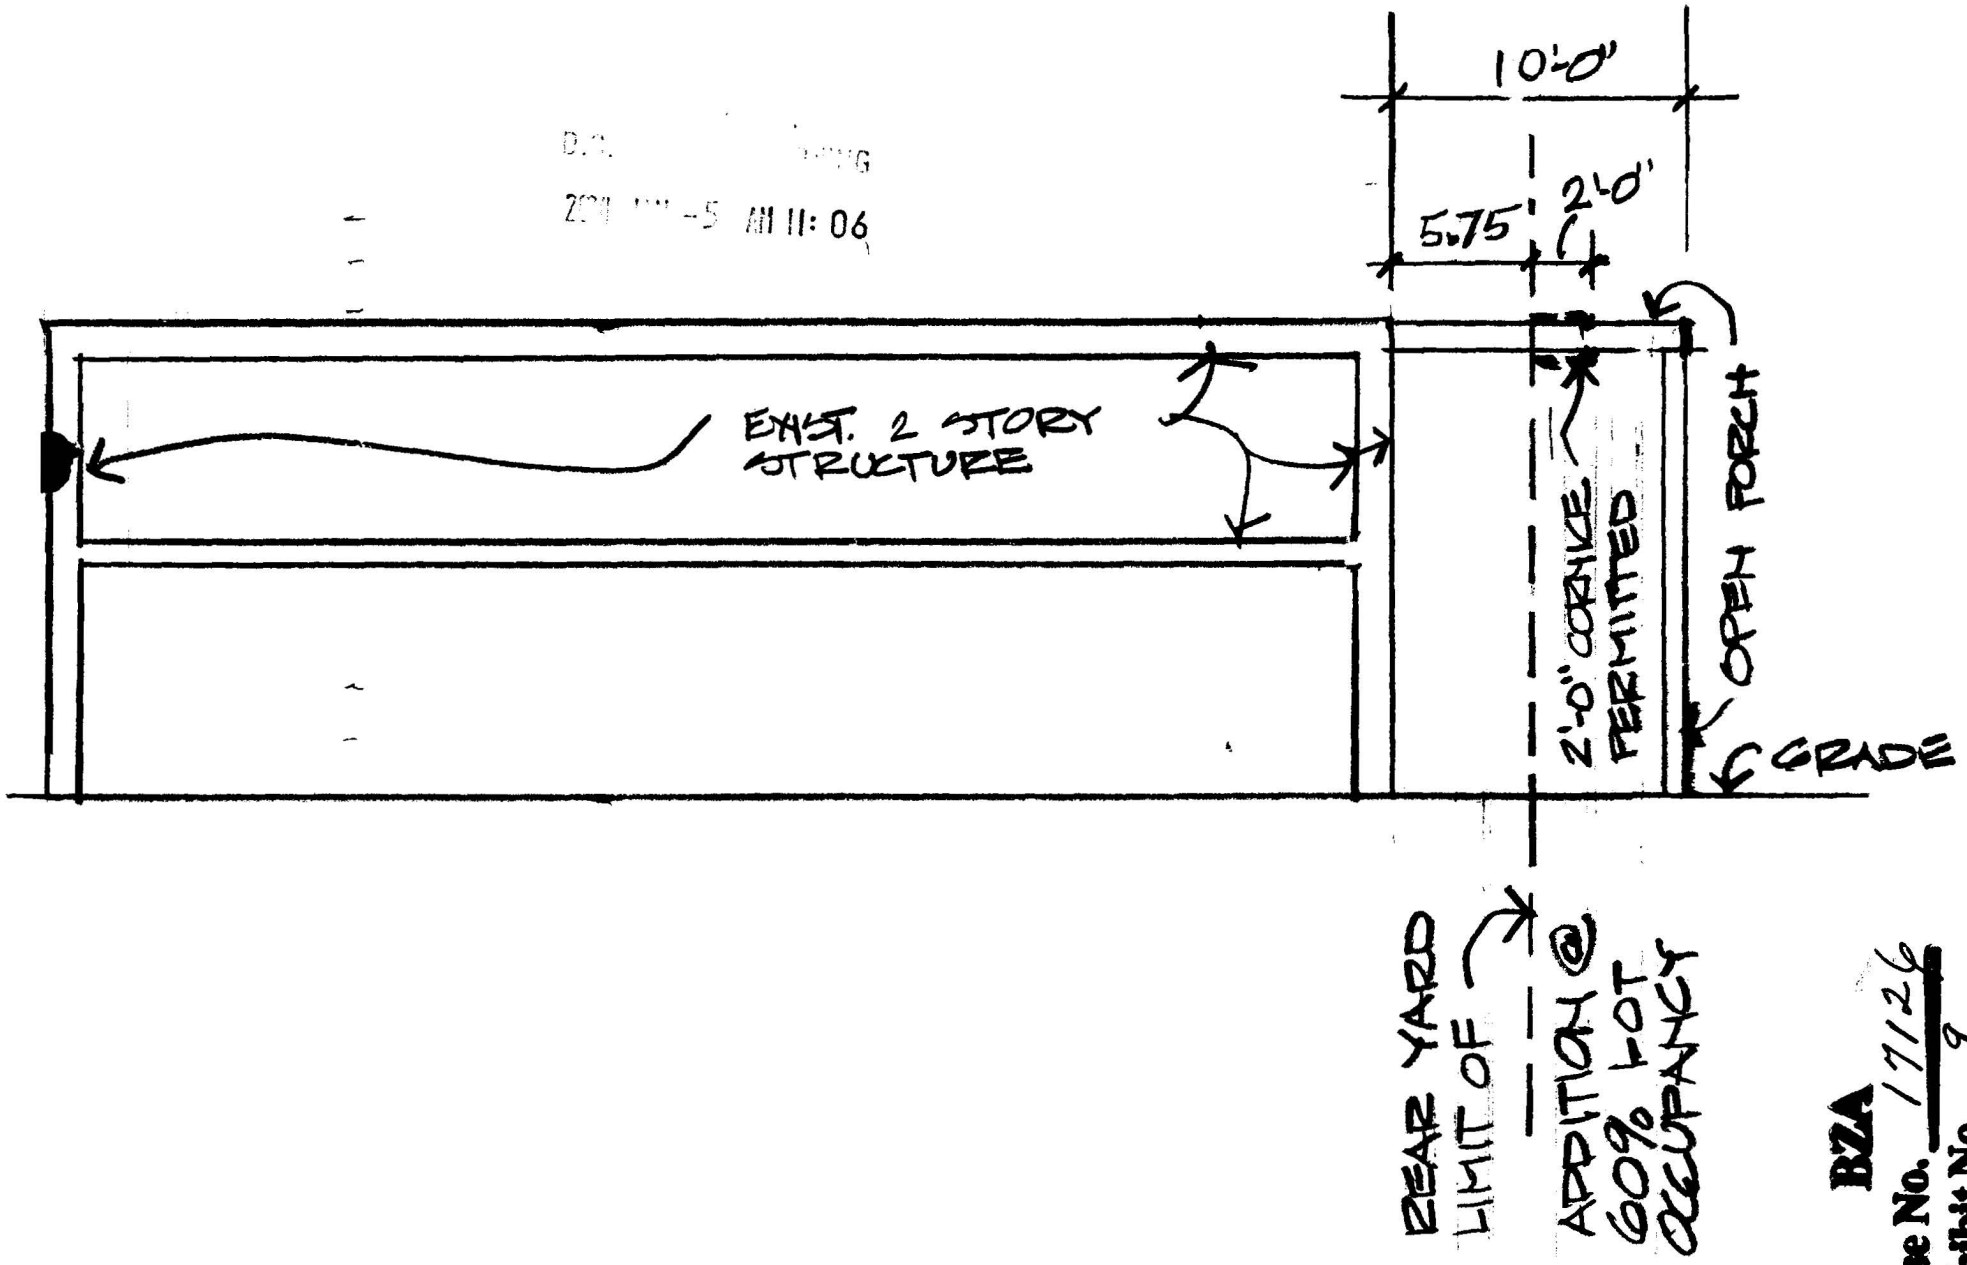


DIAGRAM SHOWING ZONING RESTRICTIONS

BZA
Case No. 17126
Exhibit No. 9

Board of Zoning Adjustment
District of Columbia
CASE NO. 17126
EXHIBIT NO. 9

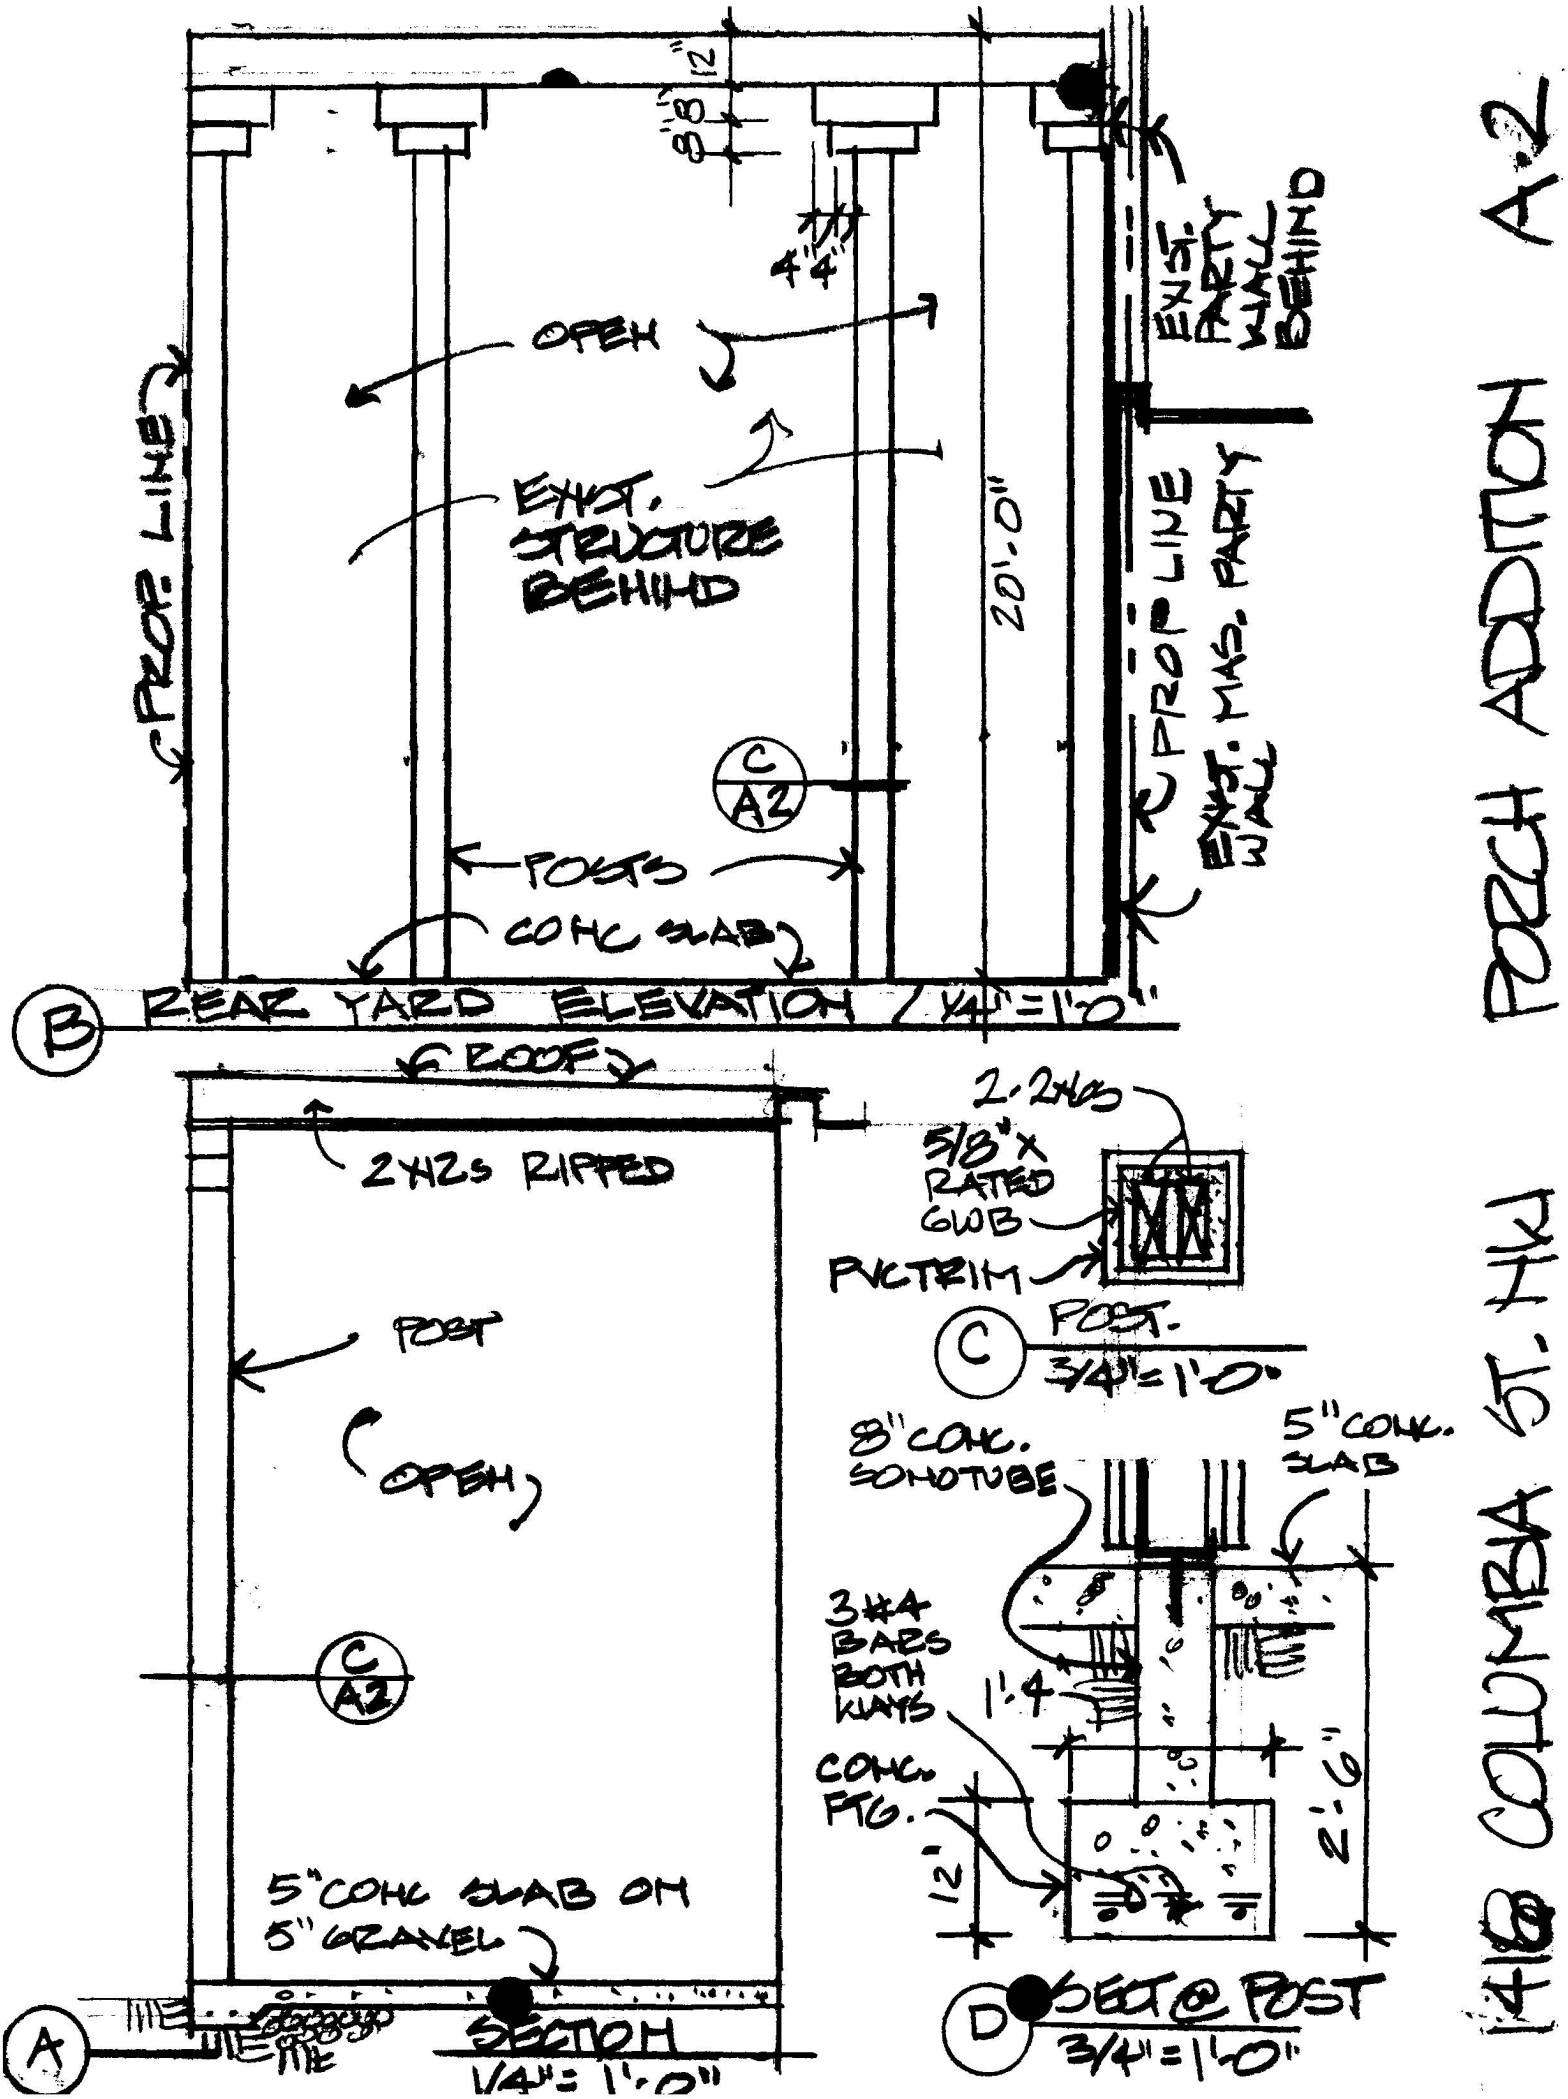

PORCH ADDITION A.2

416 COLUMBIA ST. NW