

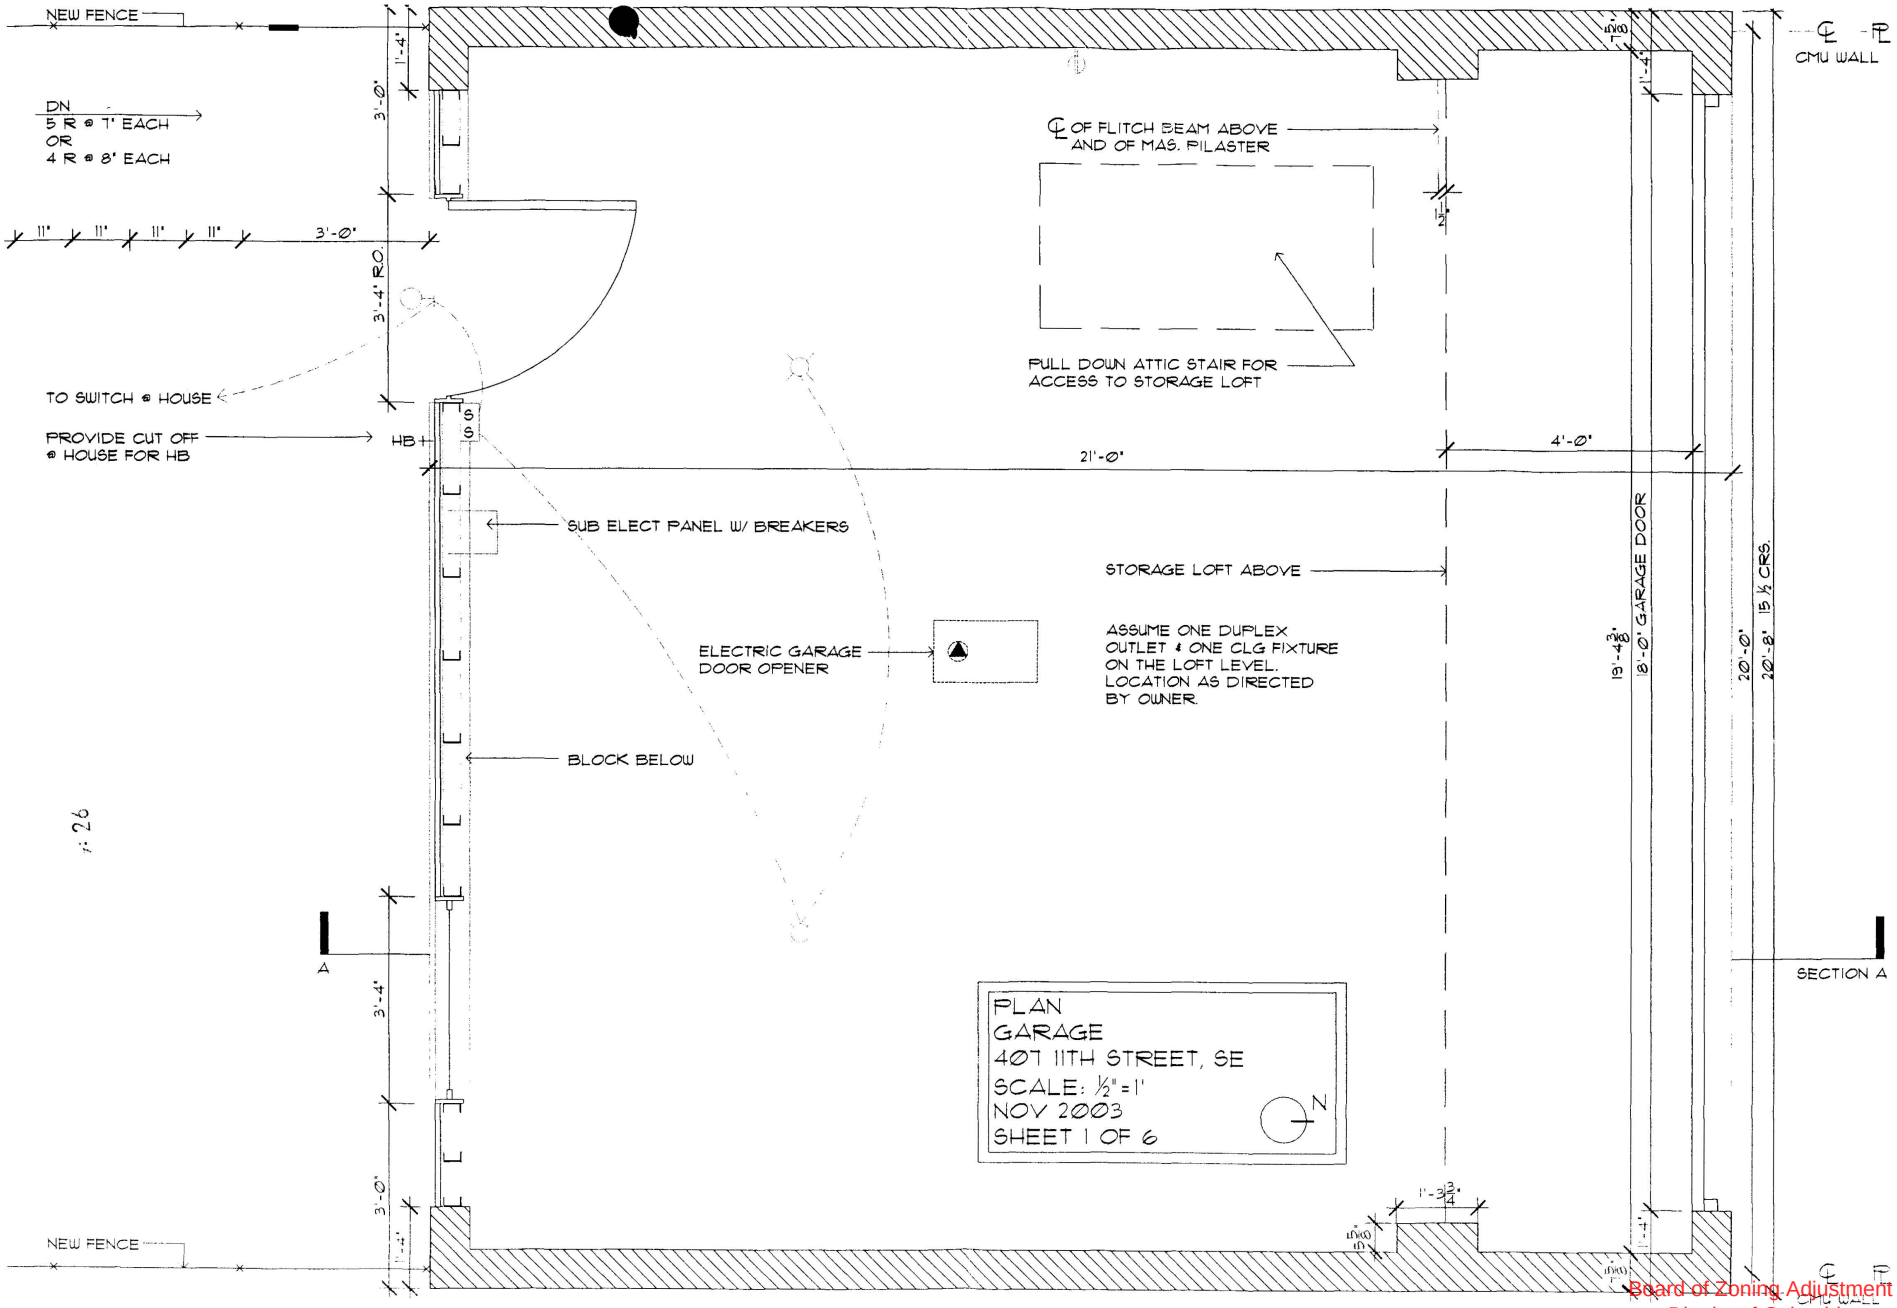
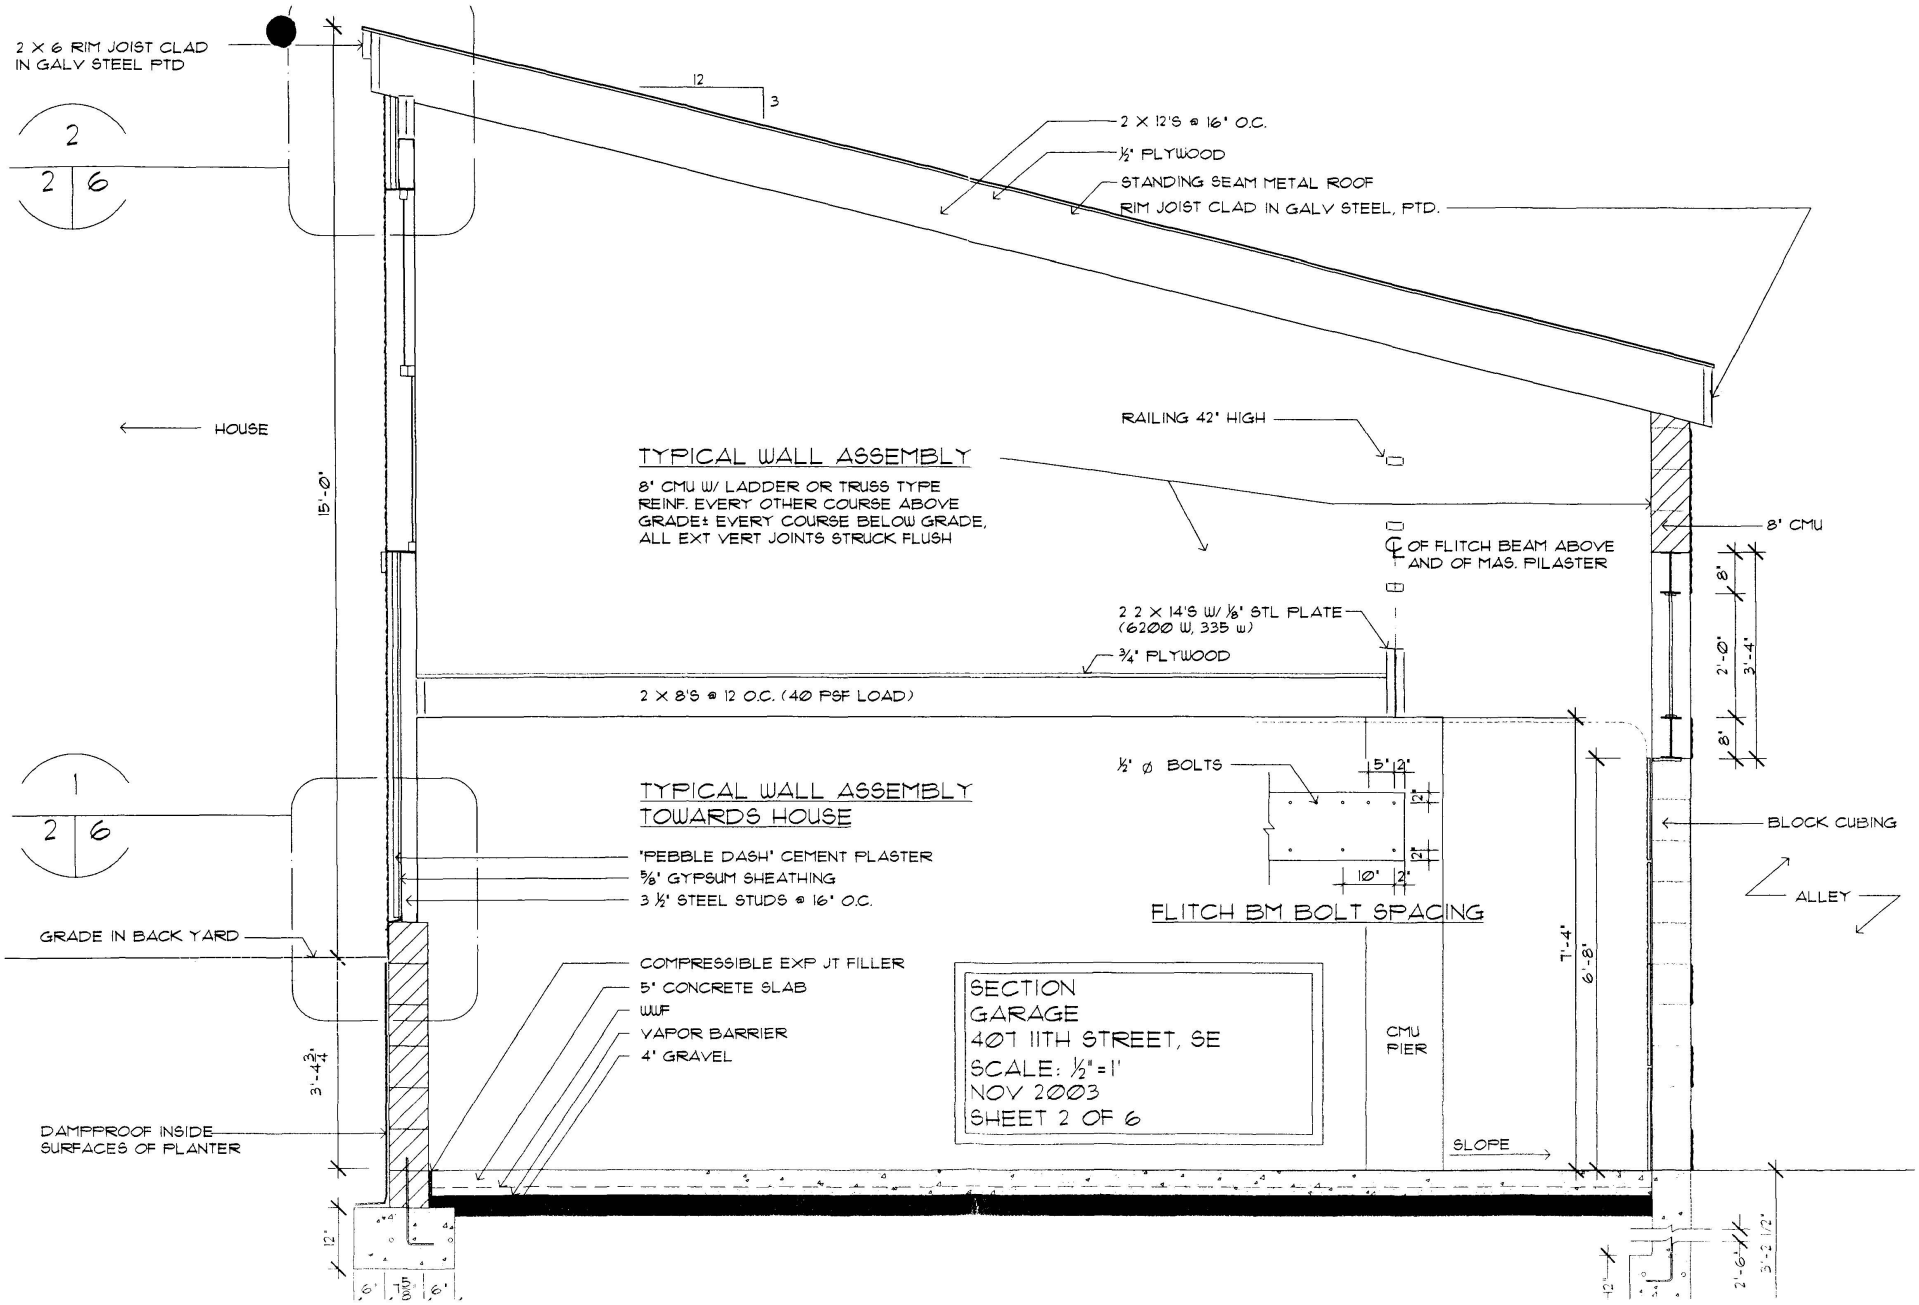


Board of Zoning Adjustment
District of Columbia
CASE NO. 17130
EXHIBIT NO. 8


2 X 6 RIM JOIST CLAD IN GALV STEEL PTD
2
2 6
12
3
2 X 12'S @ 16" O.C.
½" PLYWOOD
STANDING SEAM METAL ROOF
RIM JOIST CLAD IN GALV STEEL, PTD.
HOUSE
TYPICAL WALL ASSEMBLY
8" CMU W/ LADDER OR TRUSS TYPE REINF. EVERY OTHER COURSE ABOVE GRADE± EVERY COURSE BELOW GRADE, ALL EXT VERT JOINTS STRUCK FLUSH
RAILING 42" HIGH
℄ OF FLITCH BEAM ABOVE AND OF MAS. PILASTER
8" CMU
2 2 X 14'S W/ ⅛" STL PLATE (6200 W, 335 w)
¾" PLYWOOD
2 X 8'S @ 12 O.C. (40 PSF LOAD)
15'-0"
8"
2'-0"
3'-4"
8"
½" ø BOLTS
5" 2"
2"
2"
10" 2"
FLITCH BM BOLT SPACING
1
2 6
TYPICAL WALL ASSEMBLY TOWARDS HOUSE
"PEBBLE DASH" CEMENT PLASTER
⅝" GYPSUM SHEATHING
3 ½" STEEL STUDS @ 16" O.C.
BLOCK CUBING
ALLEY
GRADE IN BACK YARD
COMPRESSIBLE EXP JT FILLER
5" CONCRETE SLAB
WWF
VAPOR BARRIER
4" GRAVEL
SECTION
GARAGE
407 11TH STREET, SE
SCALE: ½"=1'
NOV 2003
SHEET 2 OF 6
CMU PIER
7'-4"
6'-8"
3'-4¾"
DAMPPROOF INSIDE SURFACES OF PLANTER
SLOPE
12"
6" 6" 6"
12"
2'-6"
3'-2 1/2"

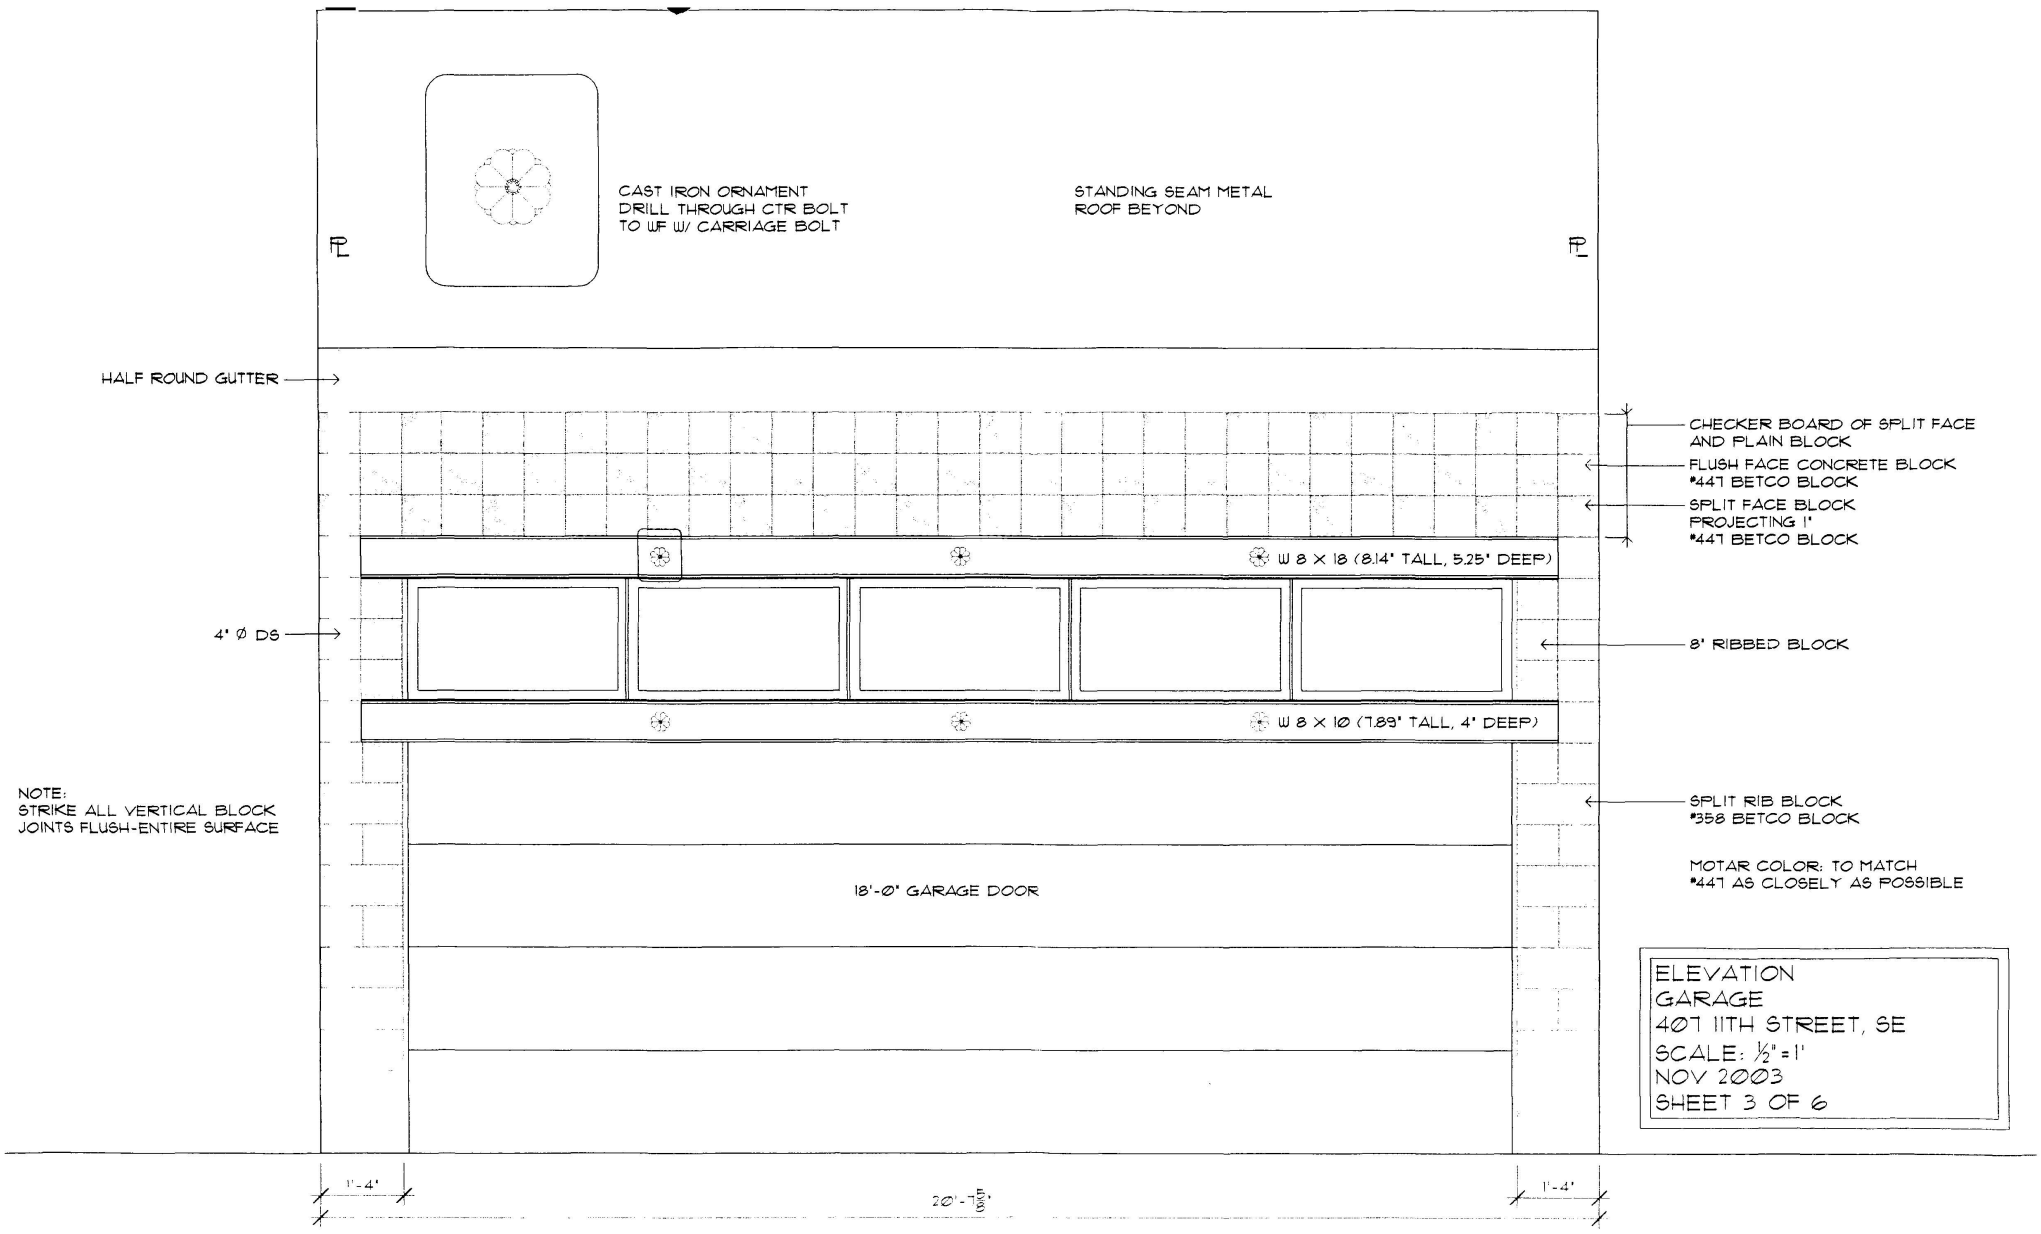


ELEVATION
GARAGE
407 11TH STREET, SE
SCALE: ½" = 1'
NOV 2003
SHEET 3 OF 6

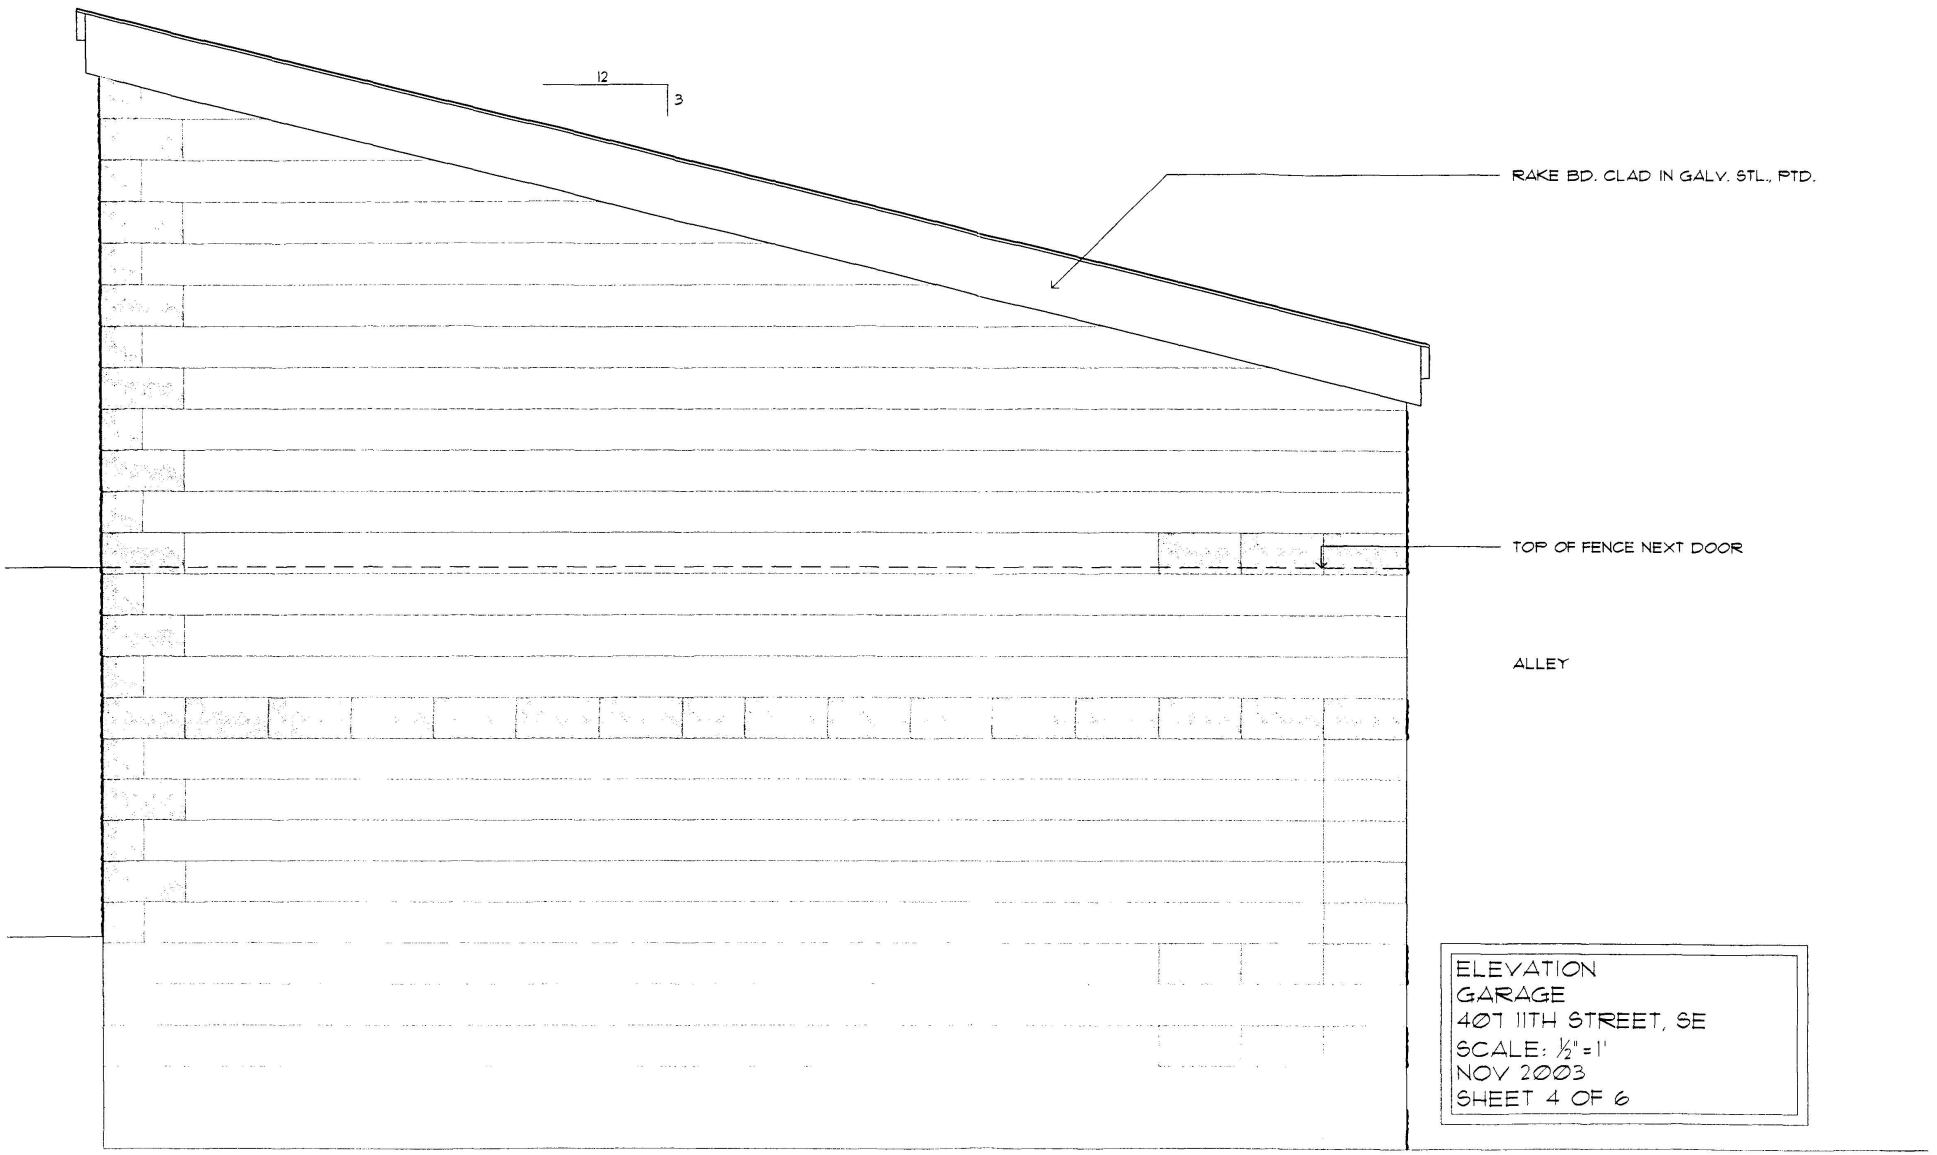


ELEVATION
GARAGE
407 11TH STREET, SE
SCALE: ½"=1'
NOV 2003
SHEET 4 OF 6


NOTE: SOUTH SIDE ELEVATION
SAME: OPPOSITE HAND

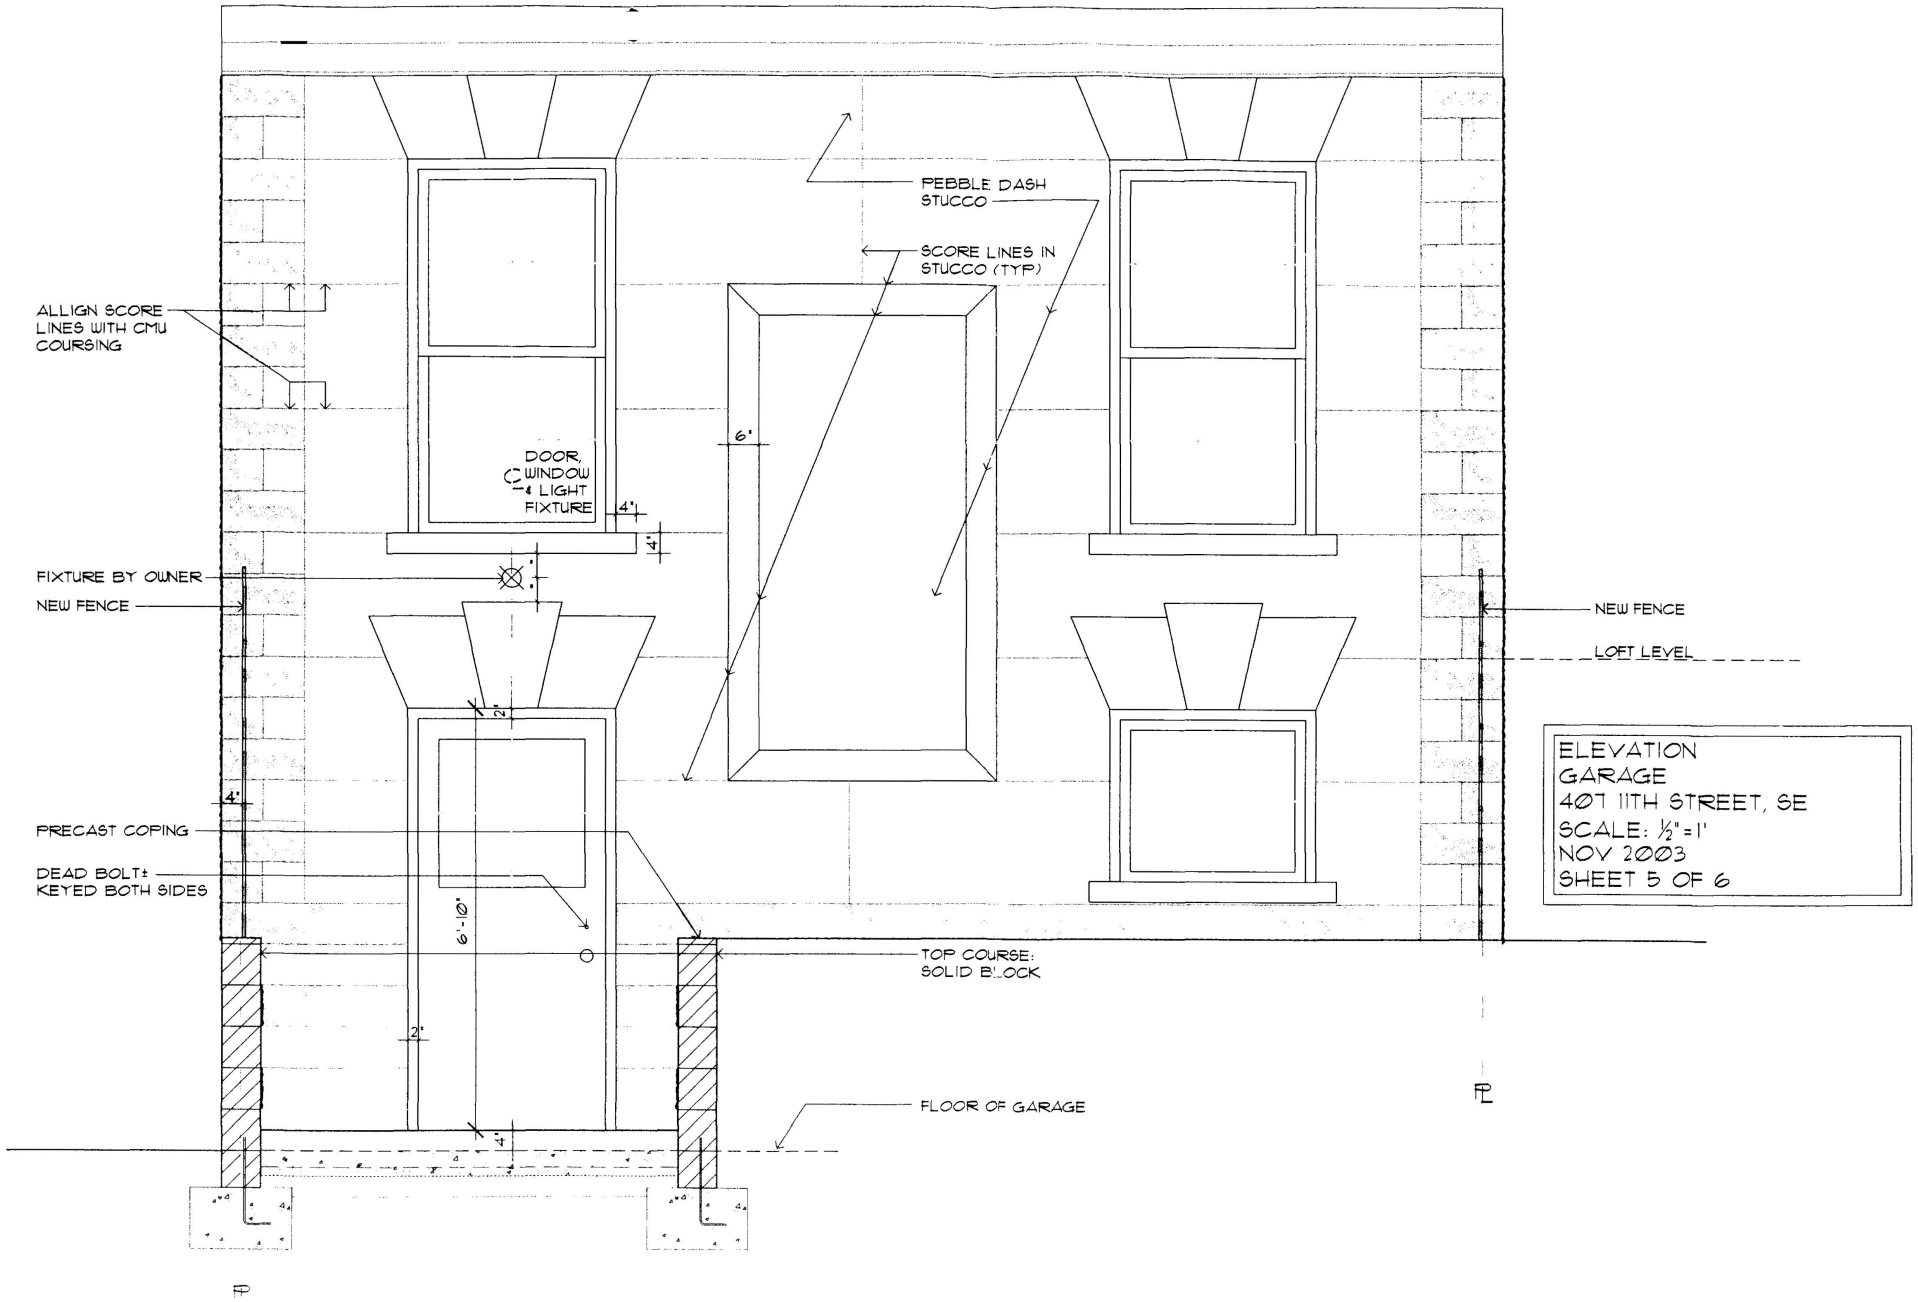

ELEVATION
GARAGE
407 11TH STREET, SE
SCALE: ½" = 1'
NOV 2003
SHEET 5 OF 6

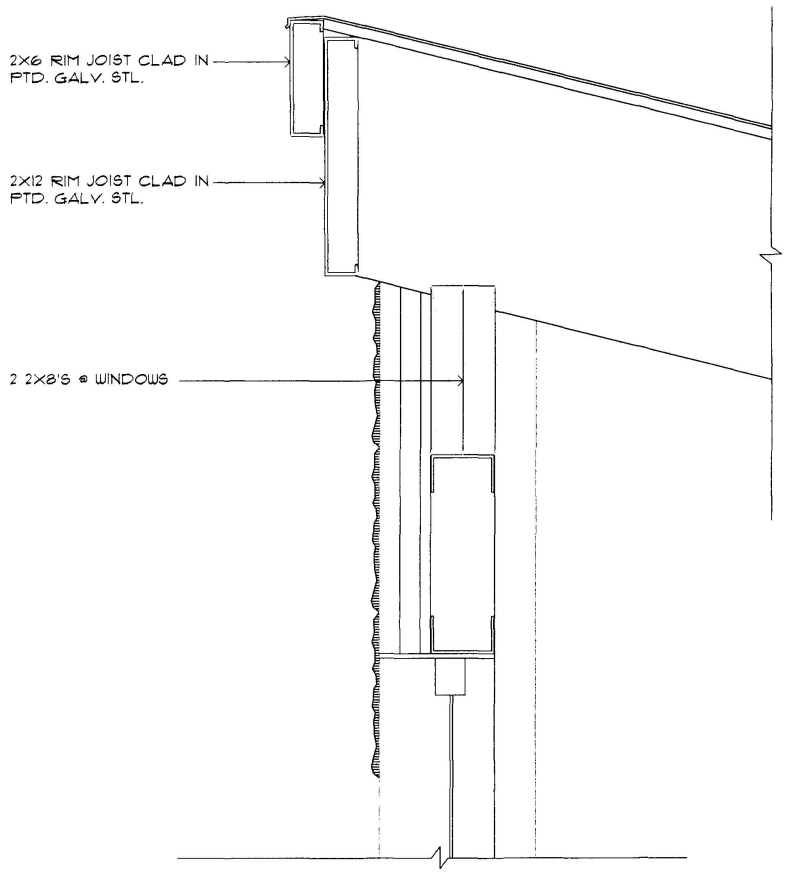

2 / 2 6 DETAIL
1" = 1'-0"

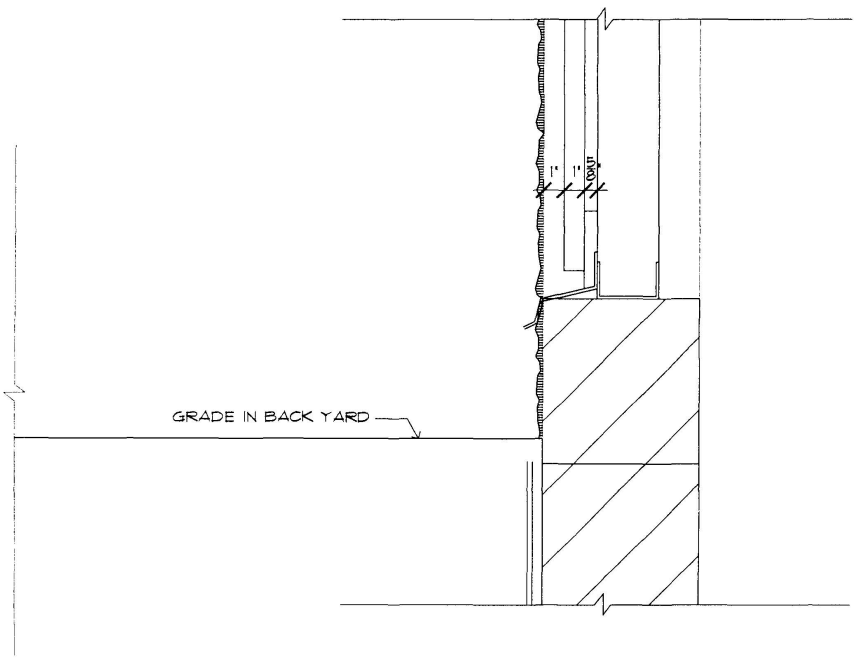

1 / 2 6 DETAIL
1" = 1'-0"

DETAILS
GARAGE
407 11TH STREET, SE
SCALE: 1"=1'-0"
NOV 2003
SHEET 6 OF 6