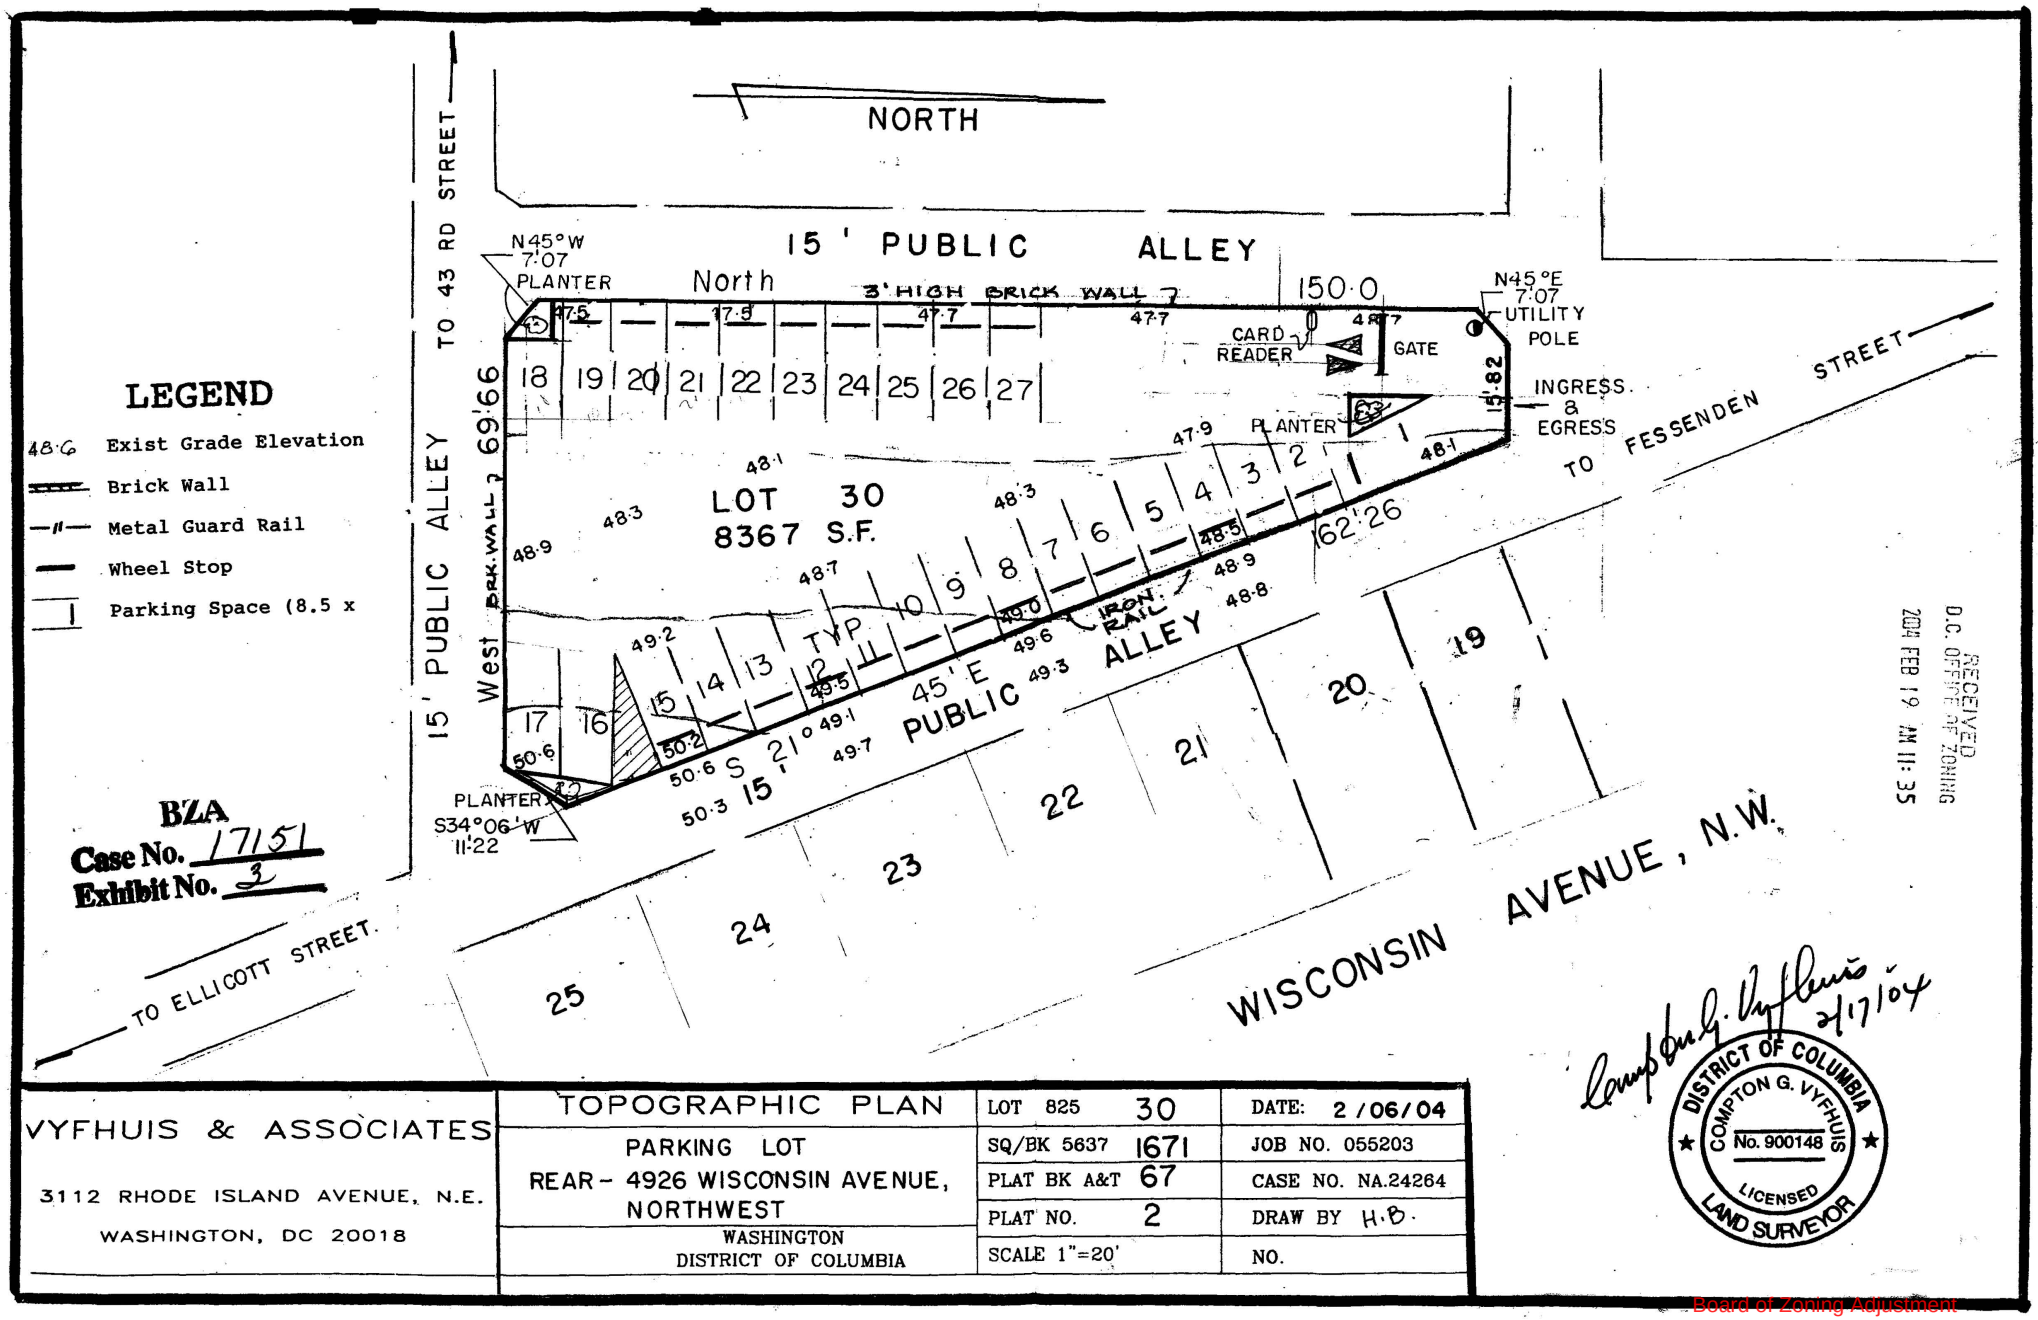


LEGEND

- 48.6 Exist Grade Elevation
- Brick Wall
- Metal Guard Rail
- Wheel Stop
- Parking Space (8.5 x

BZA
Case No. 17151
Exhibit No. 3

RECEIVED
D.C. OFFICE OF ZONING
2004 FEB 19 AM 11:35

VYFHUIS & ASSOCIATES 3112 RHODE ISLAND AVENUE, N.E. WASHINGTON, DC 20018	TOPOGRAPHIC PLAN PARKING LOT REAR - 4926 WISCONSIN AVENUE, NORTHWEST WASHINGTON DISTRICT OF COLUMBIA	LOT 825 30 SQ/BK 5637 1671 PLAT BK A&T 67 PLAT NO. 2 SCALE 1"=20'	DATE: 2/06/04 JOB NO. 055203 CASE NO. NA.24264 DRAW BY H.B. NO.

Compton G. Vyfhuis 2/17/04

DISTRICT OF COLUMBIA
COMPTON G. VYFHUIS
No. 900148
LICENSED
LAND SURVEYOR

Board of Zoning Adjustment
District of Columbia
CASE NO. 17151
EXHIBIT NO. 3