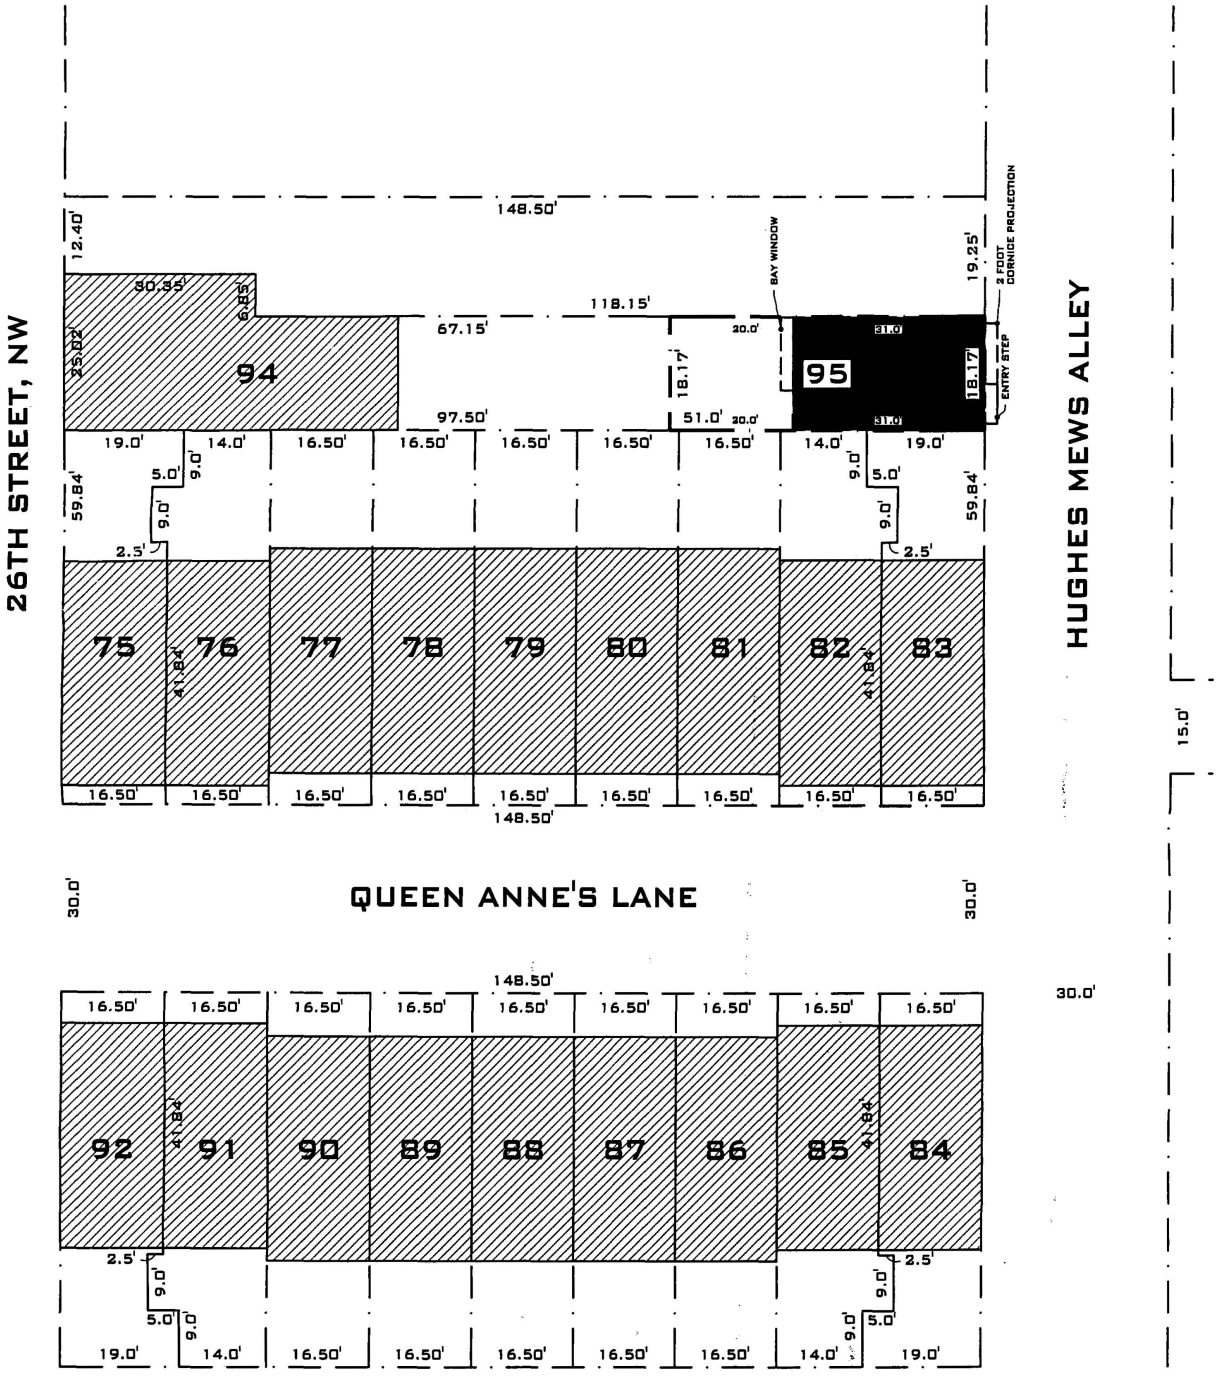



0 10' 20' 40'

SCALE: 1" = 20'-0"

SID RASEKH RESIDENCE


JANUARY 12, 2004

Board of Zoning Adjustment
District of Columbia
CASE NO. 17154
EXHIBIT NO. 9

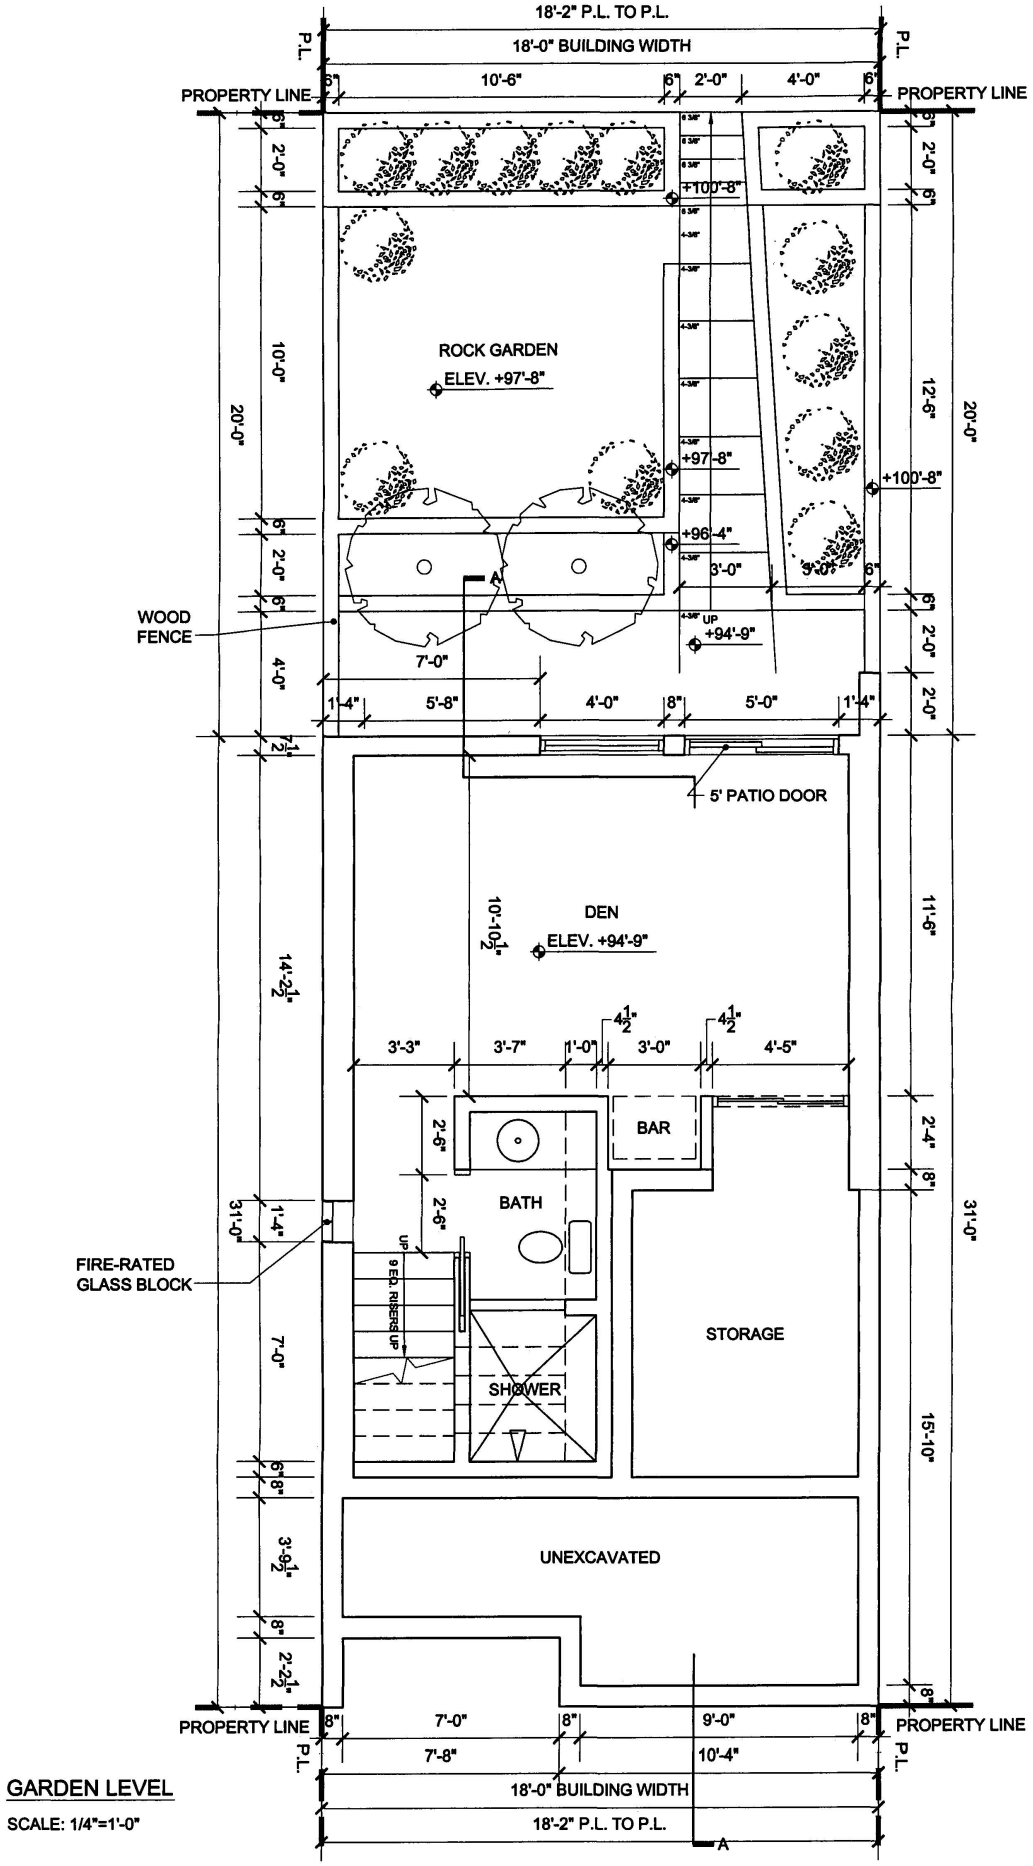

SID RASEKH RESIDENCE

JANUARY 12, 2004

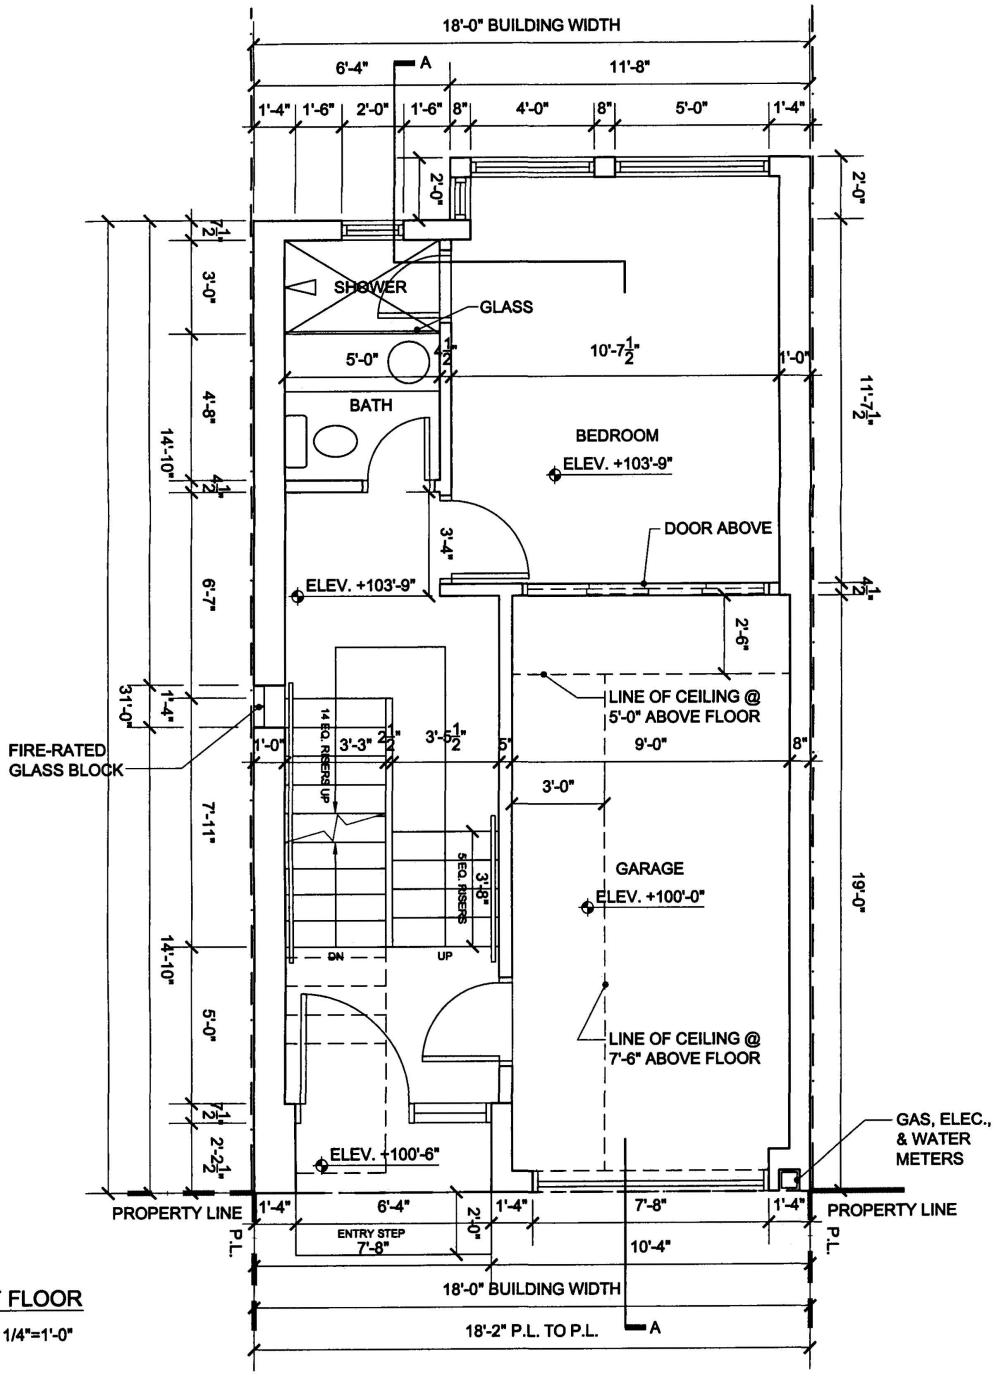


FIRST FLOOR

SCALE: 1/4"=1'-0"

SID RASEKH RESIDENCE

JANUARY 12, 2004

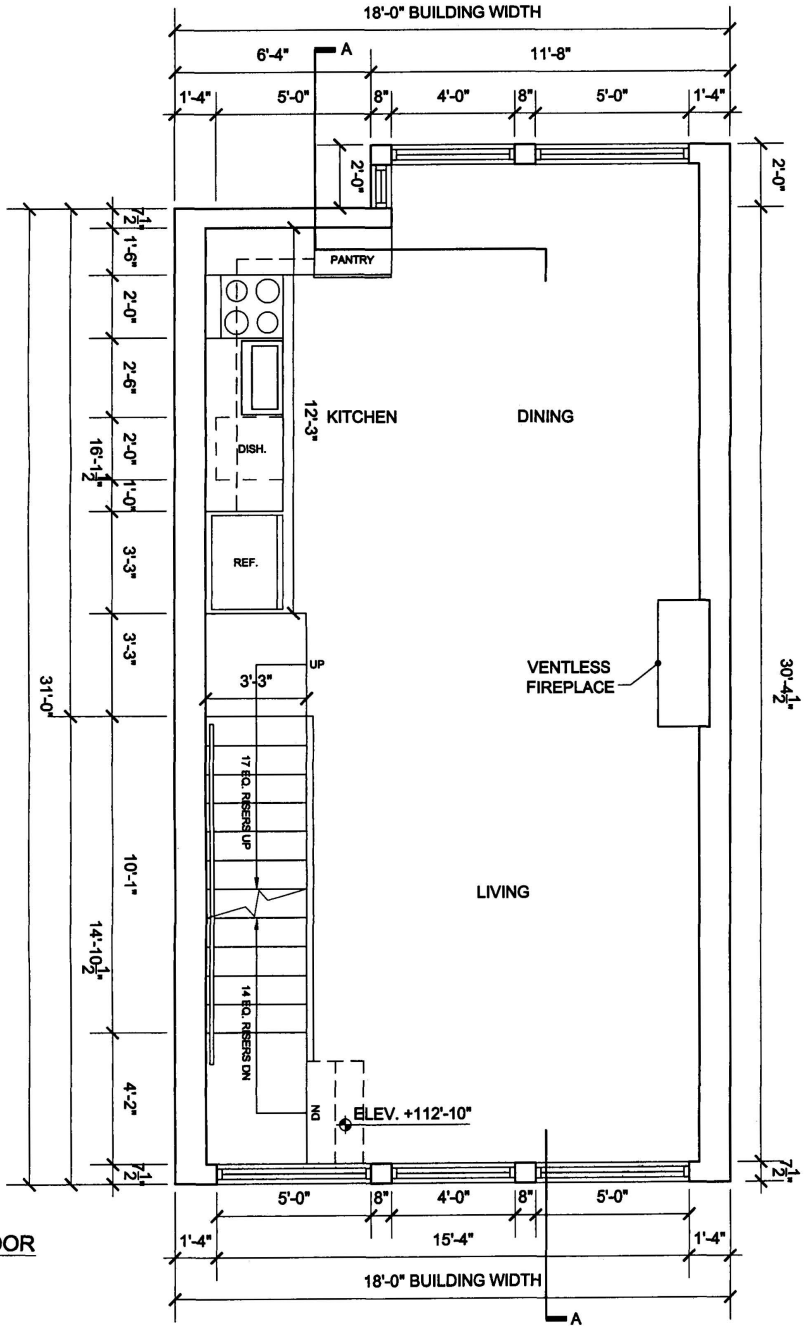


SECOND FLOOR

SCALE: 1/4"=1'-0"

SID RASEKH RESIDENCE

JANUARY 12, 2004

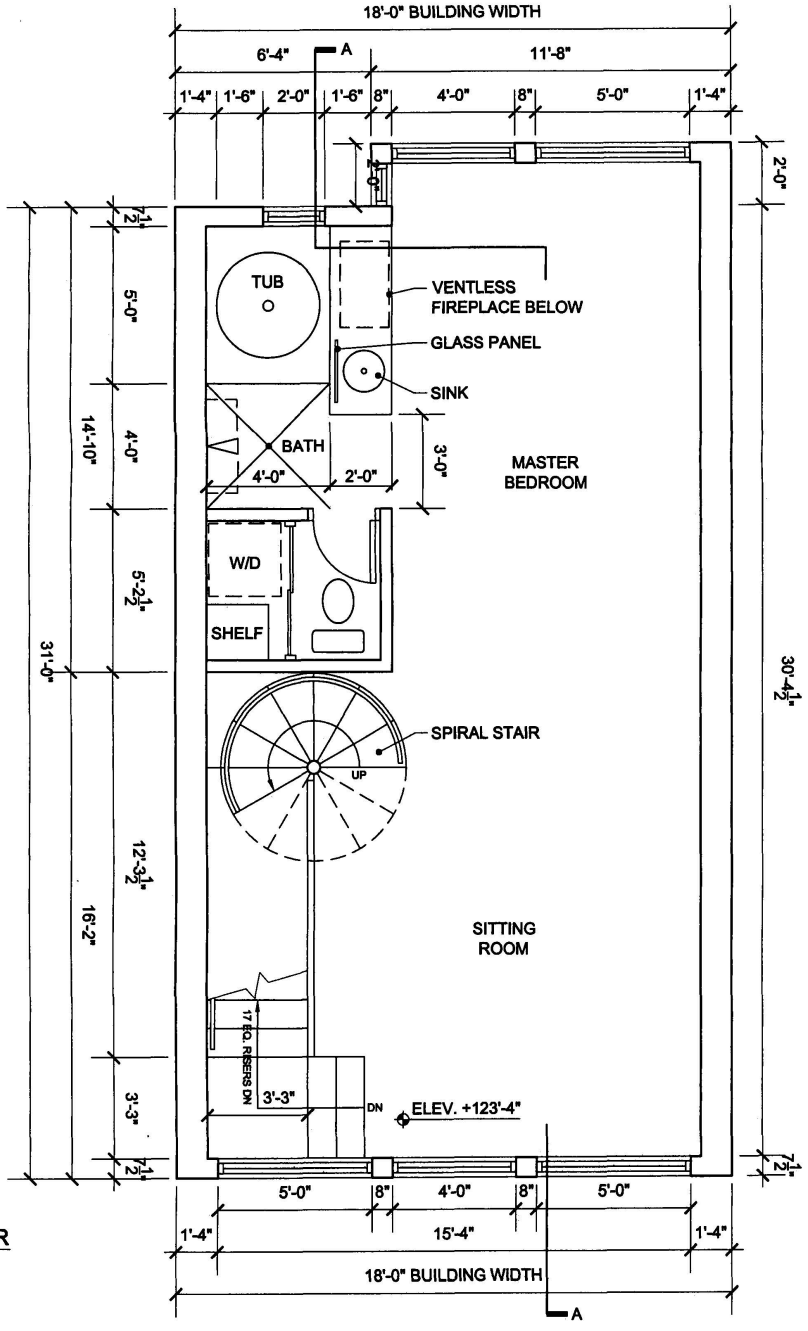


THIRD FLOOR


SCALE: 1/4"=1'-0"

SID RASEKH RESIDENCE

JANUARY 12, 2004

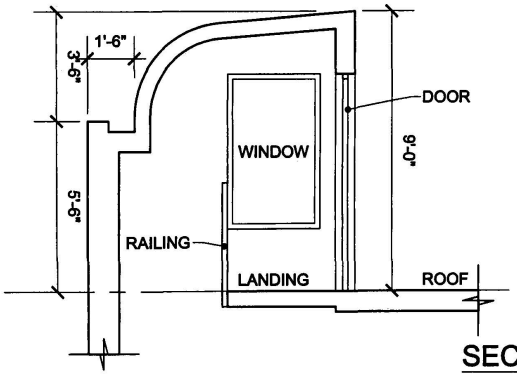

SECTION B-B

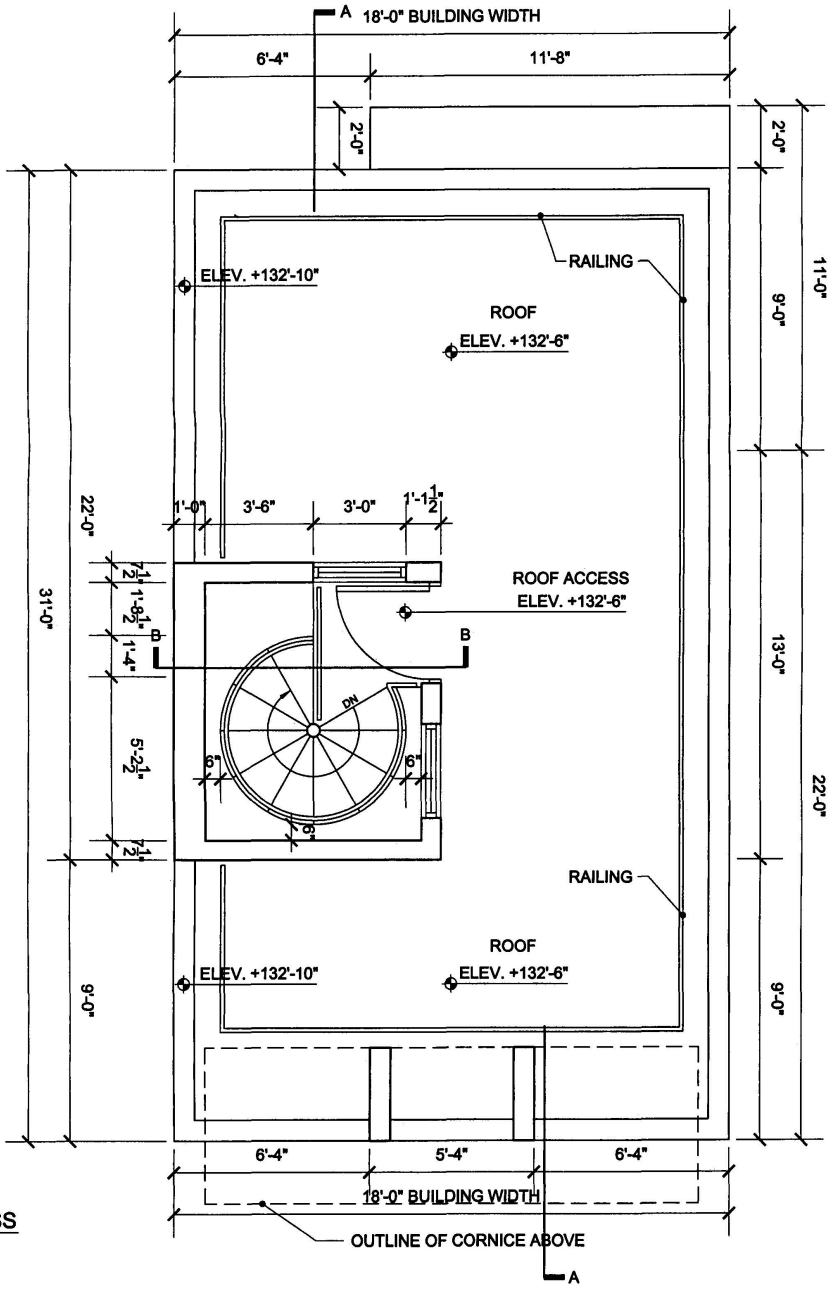


ROOF ACCESS

SCALE: 1/4"=1'-0"

SID RASEKH RESIDENCE

JANUARY 12, 2004

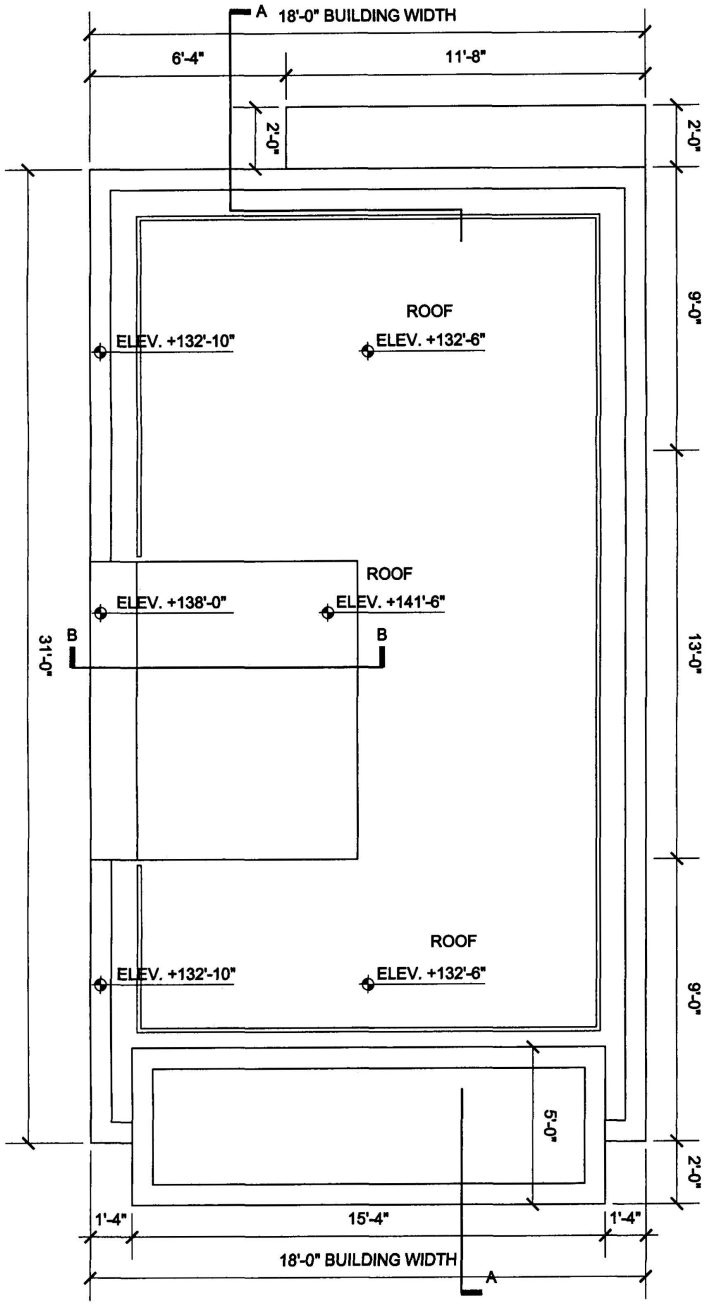


ROOF LEVEL

SCALE: 1/4"=1'-0"

SID RASEKH RESIDENCE

JANUARY 12, 2004

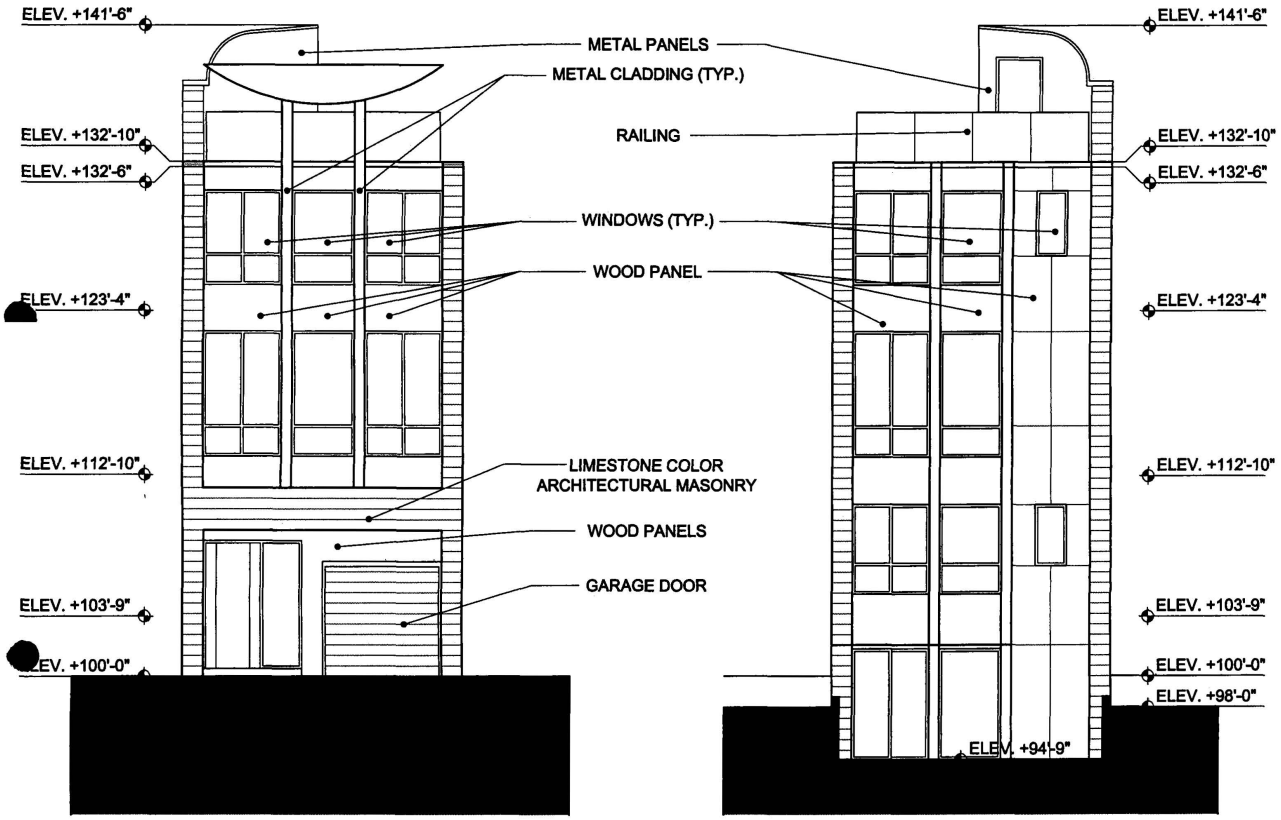

EAST ELEVATION

SCALE: 1/8"=1'-0"


WEST ELEVATION

SCALE: 1/8"=1'-0"

BZA
Case No. 17154
Exhibit No. 9


SID RASEKH RESIDENCE

JANUARY 12, 2004

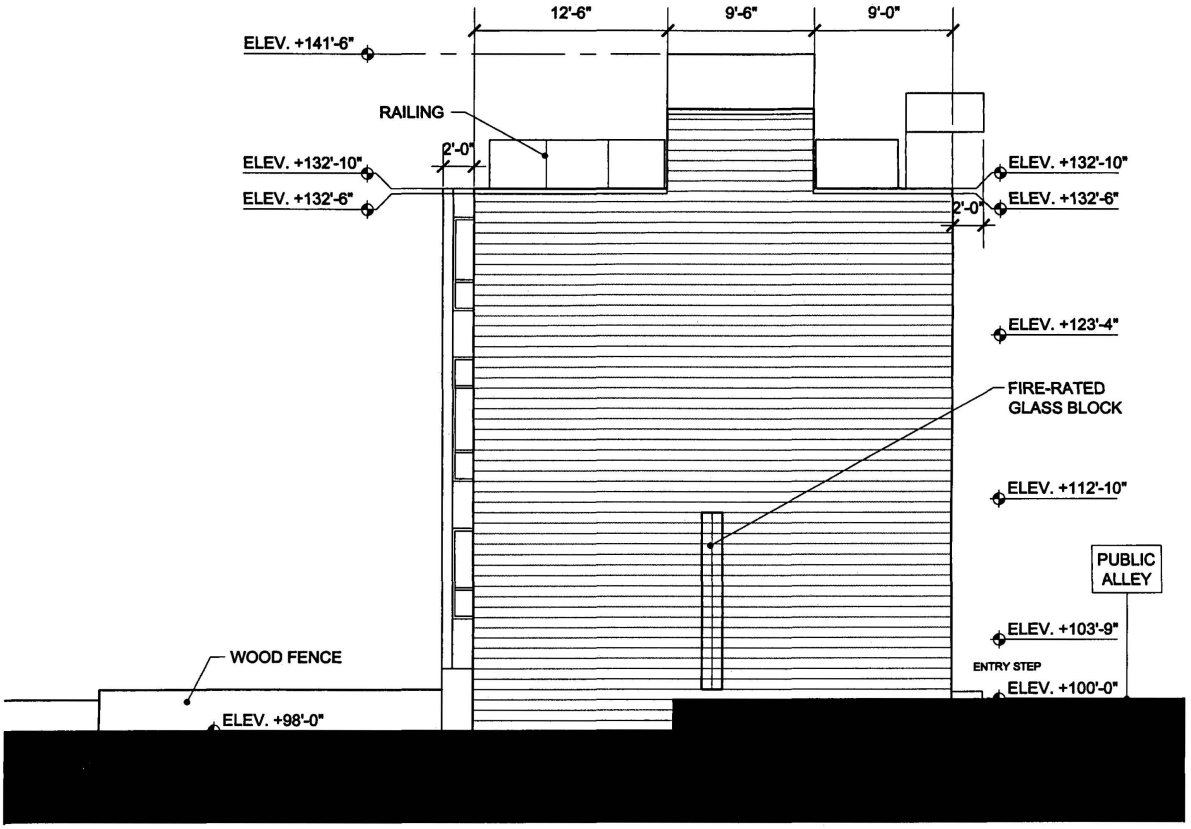

SOUTH ELEVATION

SCALE: 1/8"=1'-0"

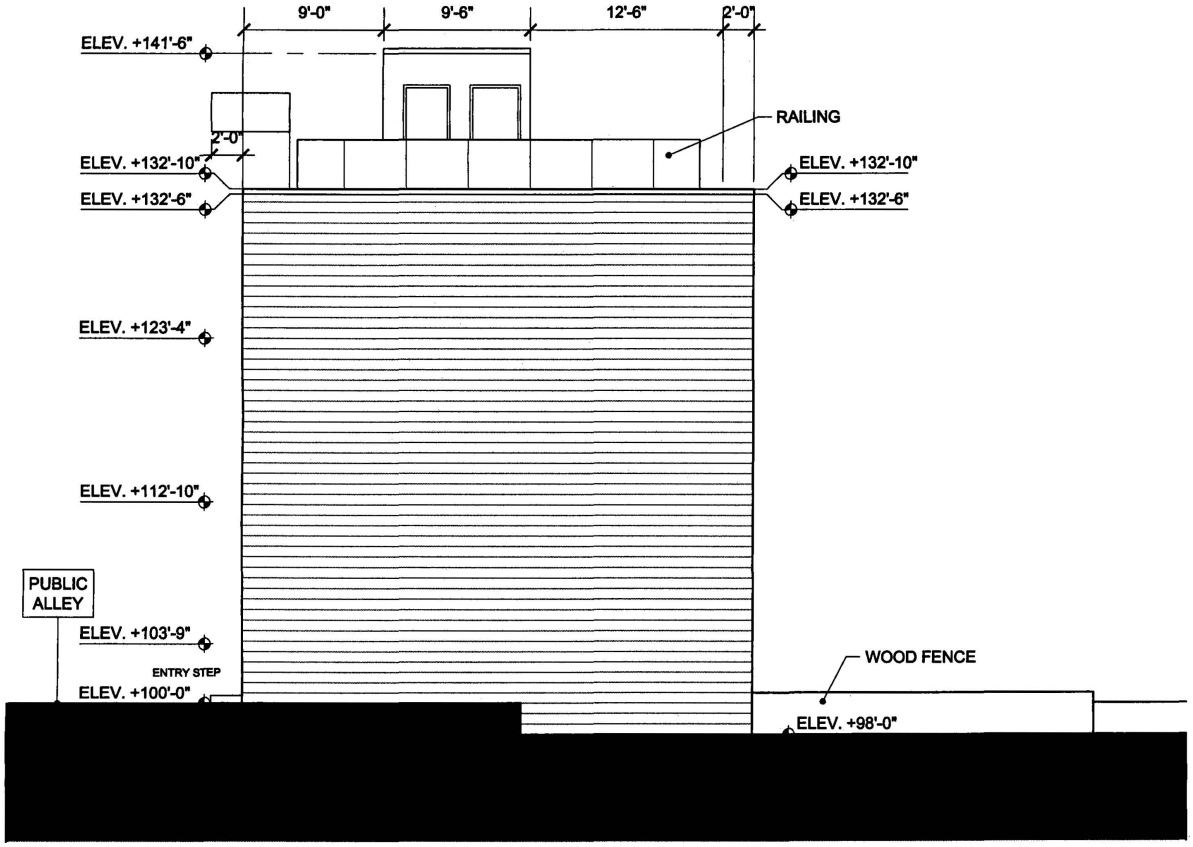

NORTH ELEVATION


SCALE: 1/8"=1'-0"

SID. RASEKH RESIDENCE

JANUARY 12, 2004

BZA
Case No. 17154
Exhibit No. 9

RSN

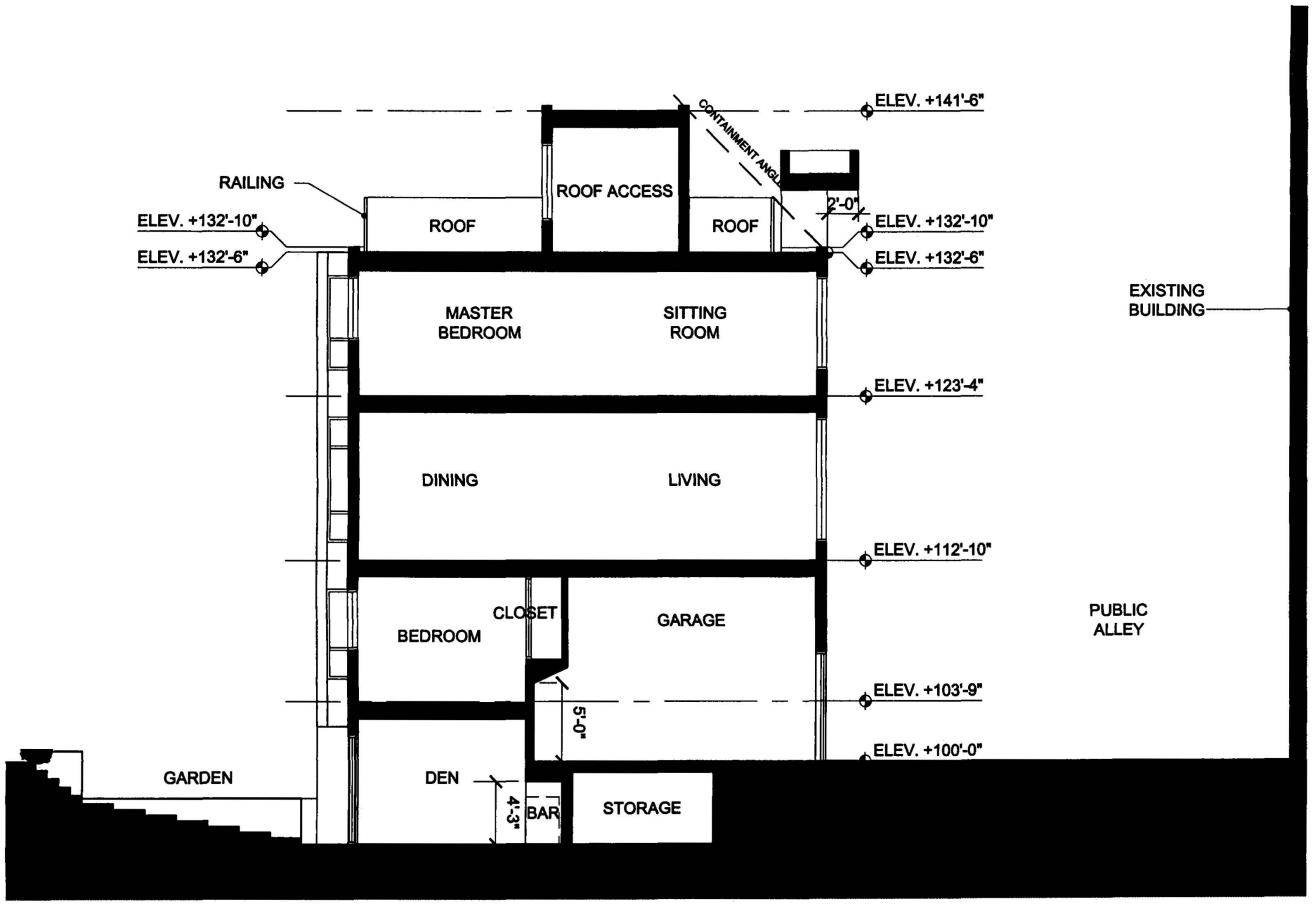

CROSS-SECTION A-A

SCALE: 1/8"=1'-0"

SID RASEKH RESIDENCE

JANUARY 12, 2004

BZA
Case No. 17154
Exhibit No. 9

RSN