
No. B-7784

NOTE: This location for title purposes only — not to be used for determining property lines. Property corner Markers Not guaranteed by this location.

Note: Not in Flood Plain.
Panel #1100010005-B.

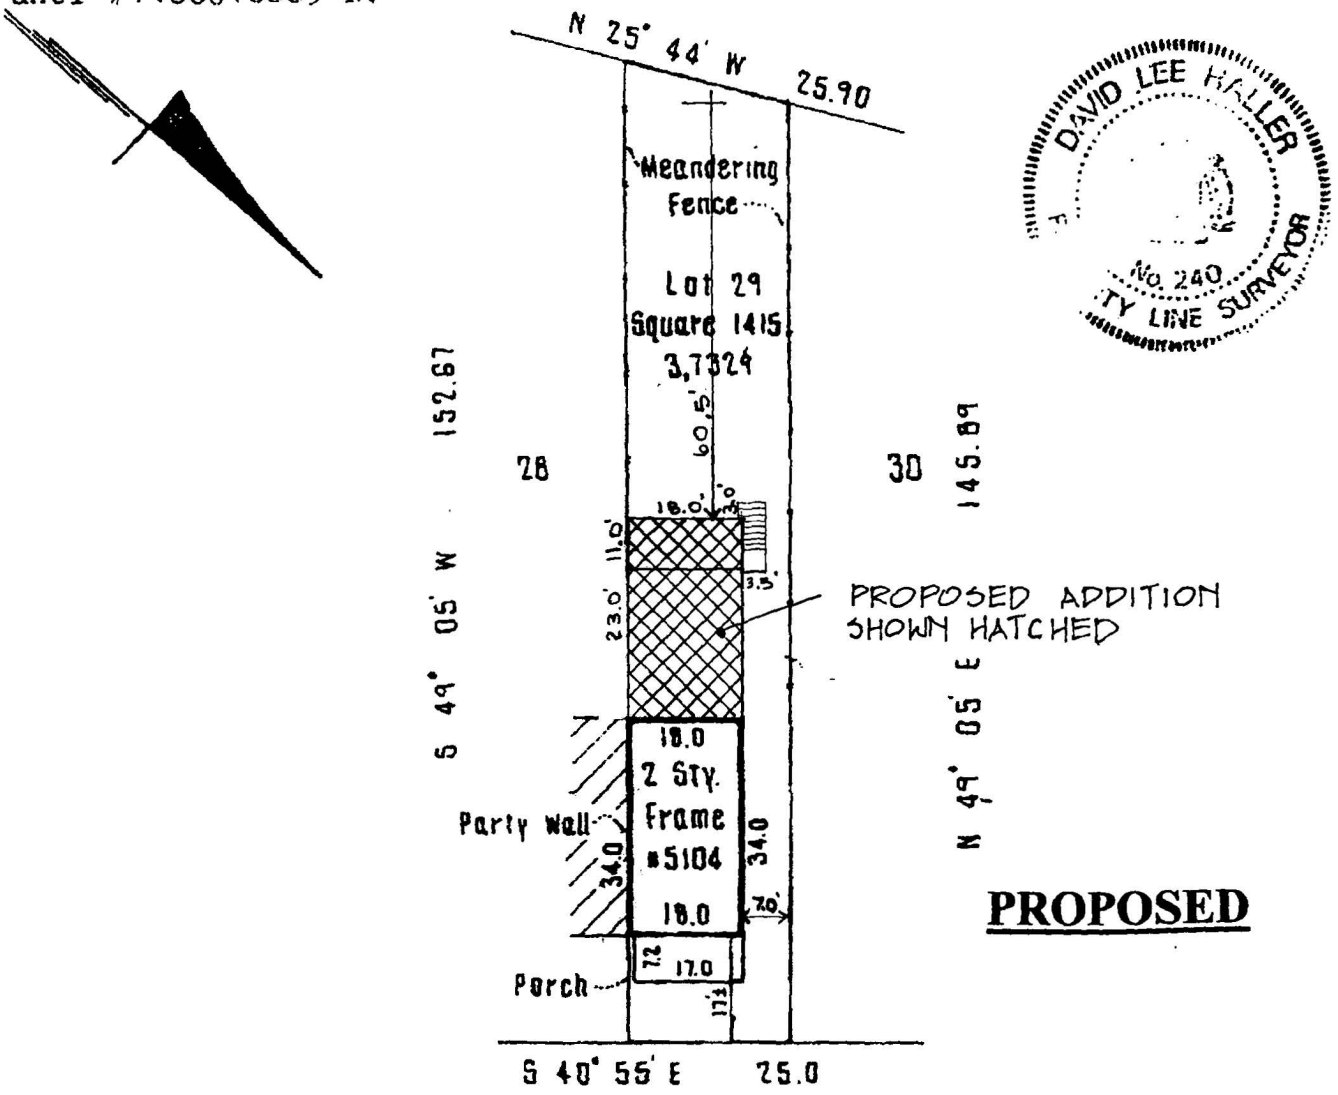

DAVID LEE HALLER
No. 240
PROPERTY LINE SURVEYOR

PROPOSED

SHERRIER PLACE, N.W.

HOUSE LOCATION
LOT 29 SQUARE 1415

WASHINGTON
DISTRICT OF COLUMBIA

BZA
Case No. 17159
Exhibit No. 28

CERTIFICATE

I HEREBY CERTIFY THAT THE POSITION OF ALL THE EXISTING IMPROVEMENTS ON THE ABOVE DESCRIBED PROPERTY HAS BEEN CAREFULLY ESTABLISHED BY A TRANSIT - TAPE SURVEY.

DAVID L. HALLER
MARYLAND P.L.S. No. 240

REFERENCES
PLAT BK.
PLAT NO.

LIBER County 8
FOLIO 19

Bull & Associates
LAND SURVEYORS/CONSULTANTS
320-5800
(301) 428-9111 P.O. Box 346 GERMANTOWN, MARYLAND 20874

DATE OF SURVEYS
WALL CHECK:
HSE. LOC.: 4-23-86
BOUNDARY:

SCALE: 1" = 30'
DRAWN BY: R.E.
JOB NO.: 85-076

NOTE: S.R.L. information, if shown, obtained from M.N.C.P.P.C.

Board of Zoning Adjustment
District of Columbia
CASE NO. 17159
EXHIBIT NO. 28