


CASE No. B-7784

NOTE: This location for title purposes only — not to be used for determining property lines. Property corner Markers Not guaranteed by this location.

Note: Not in Flood Plain.
Panel #110001000 5-B.

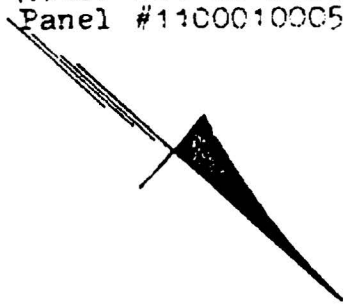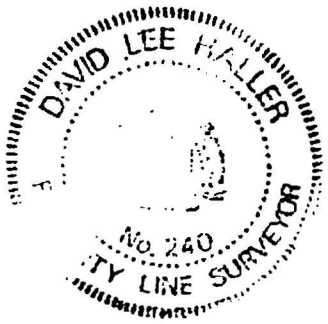

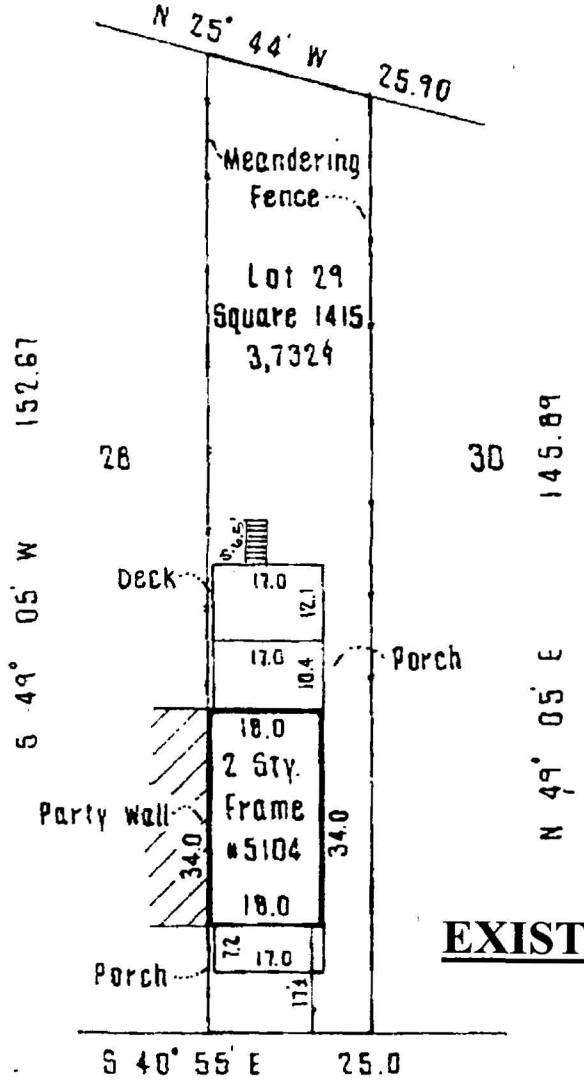


**EXISTING CONDITION**

# SHERRIER PLACE, N.W.

HOUSE LOCATION
LOT 29 SQUARE 1415

# WASHINGTON

DISTRICT OF COLUMBIA

**CERTIFICATE**

I HEREBY CERTIFY THAT THE POSITION OF ALL THE EXISTING IMPROVEMENTS ON THE ABOVE DESCRIBED PROPERTY HAS BEEN CAREFULLY ESTABLISHED BY A TRANSIT - TAPE SURVEY.

DAVID L. HALLER
MARYLAND P.L.S. No. 240

| REFERENCES | |
|---|---|
| PLAT BK. | |
| PLAT NO. | |
| LIBER County 8 | |
| FOLIO | |

**Bull & Associates**
LAND SURVEYORS/CONSULTANTS
(301) 428-8111 P.O. Box 346 GERMANTOWN, MARYLAND 20874

| DATE OF SURVEYS | |
|---|---|
| WALL CHECK: | |
| BUILDING: 4-23-86 | |
| BOUNDARY: | |

SCALE: 1" = 30'
DRAWN BY: R.E.
JOB NO.: 85076

NOTE: B.R.L. information, if shown, obtained from M.N.C.P.P.C.

BOARD OF ZONING ADJUSTMENT
District of Columbia

CASE NO. 17159
EXHIBIT NO. 4

Board of Zoning Adjustment
District of Columbia
CASE NO. 17159
EXHIBIT NO. 4