
BZA
Case No. 17168
Exhibit No. 9

5TH STREET, NW

1ST FLOOR
GENERAL LAYOUT
1/4" = 1'
SQUARE 475 LOT 19

NORTH

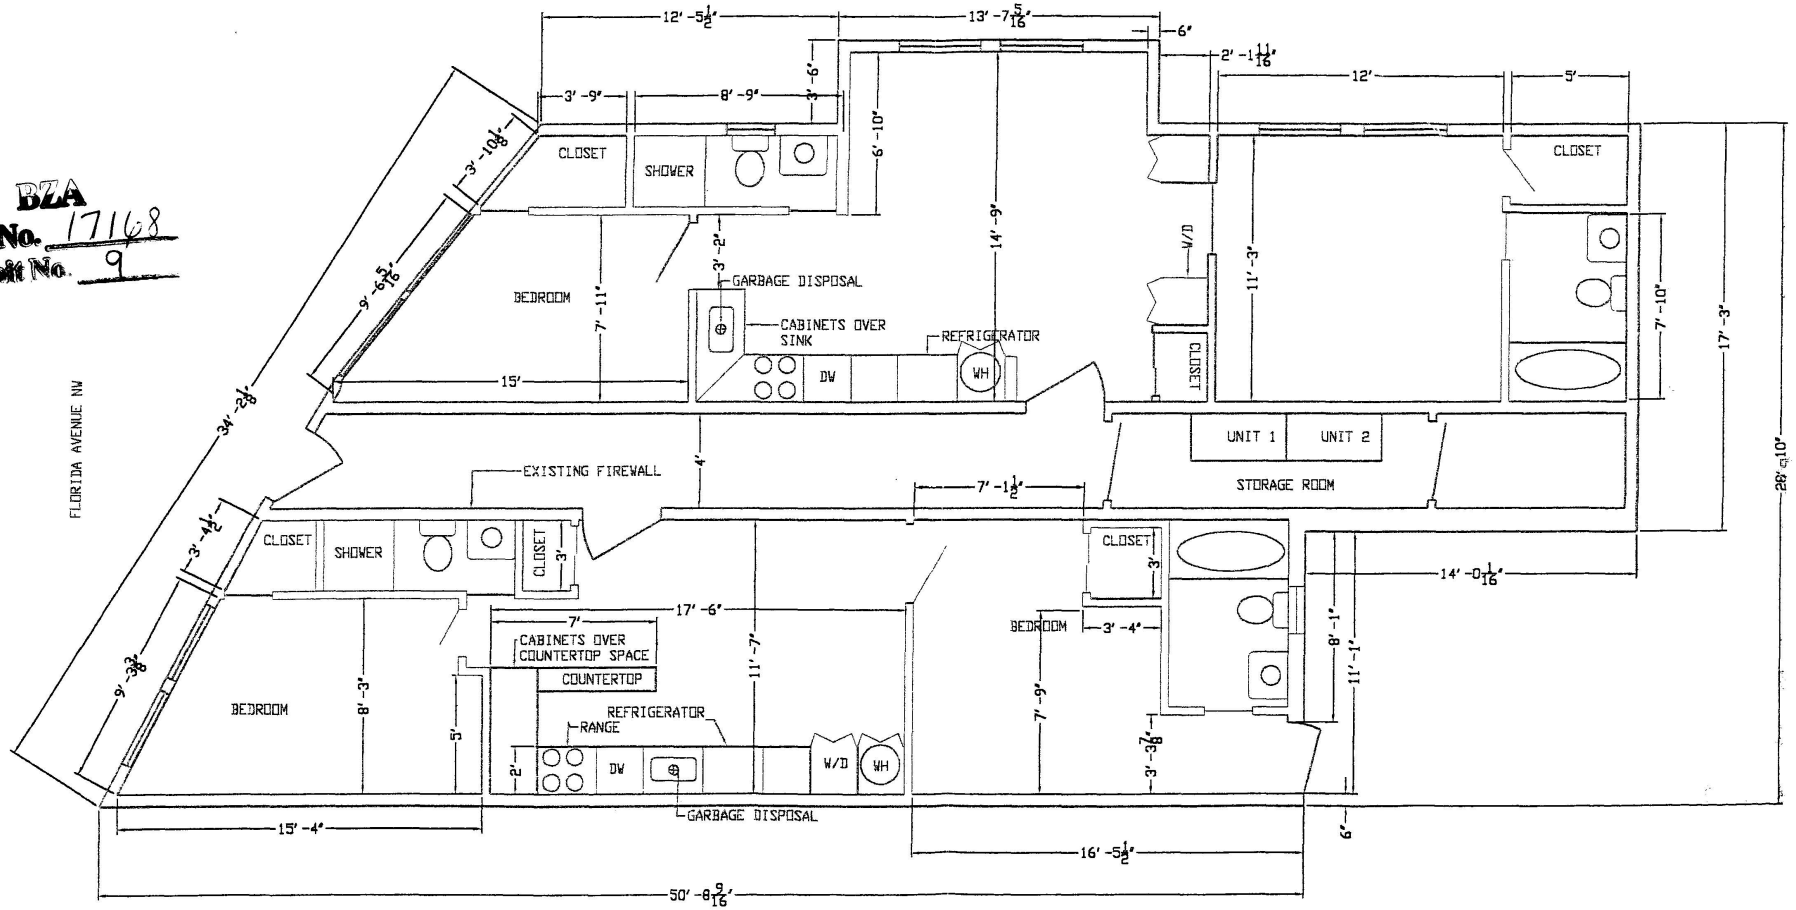



Board of Zoning Adjustment
District of Columbia
CASE NO. 17168
EXHIBIT NO. 9

5TH STREET, NW

500 FLORIDA AVENUE NW
2ND FLOOR
GENERAL LAYOUT
1/4" = 1'
SQUARE 475 LOT 19

NORTH

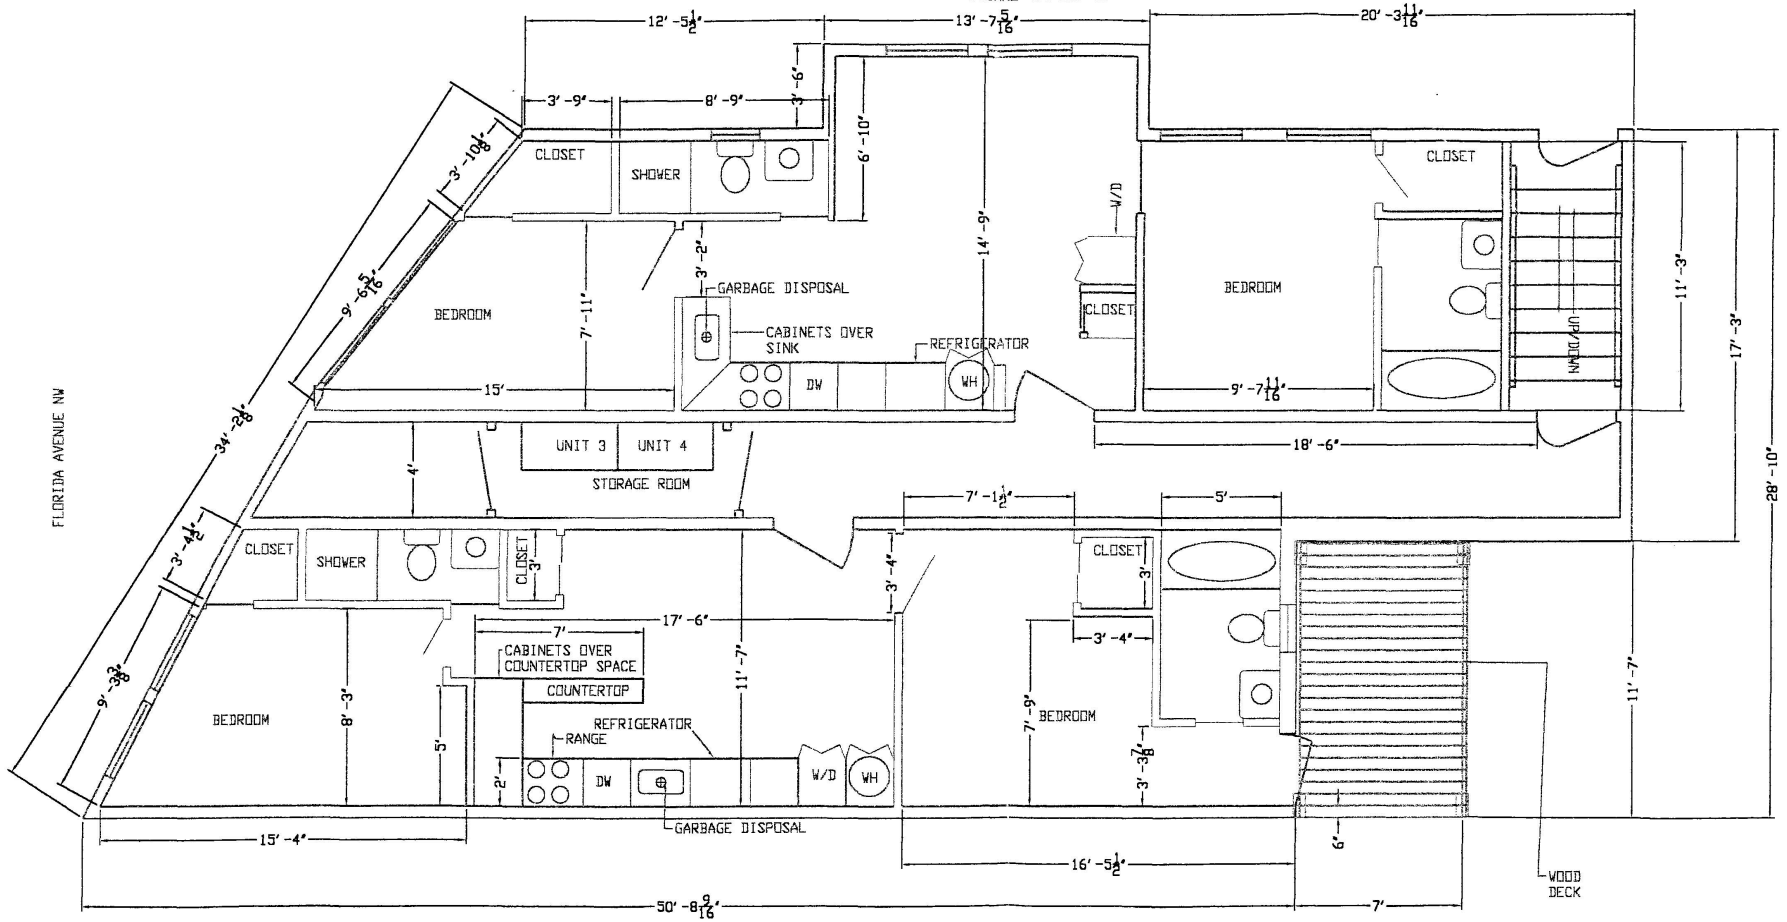

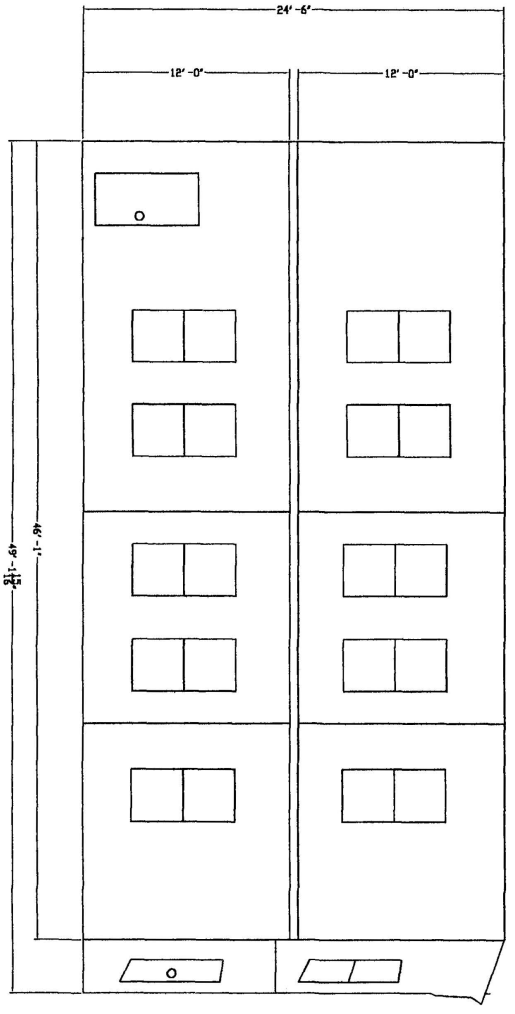

9TH STREET, NW

NORTH

FLORIDA AVENUE NW