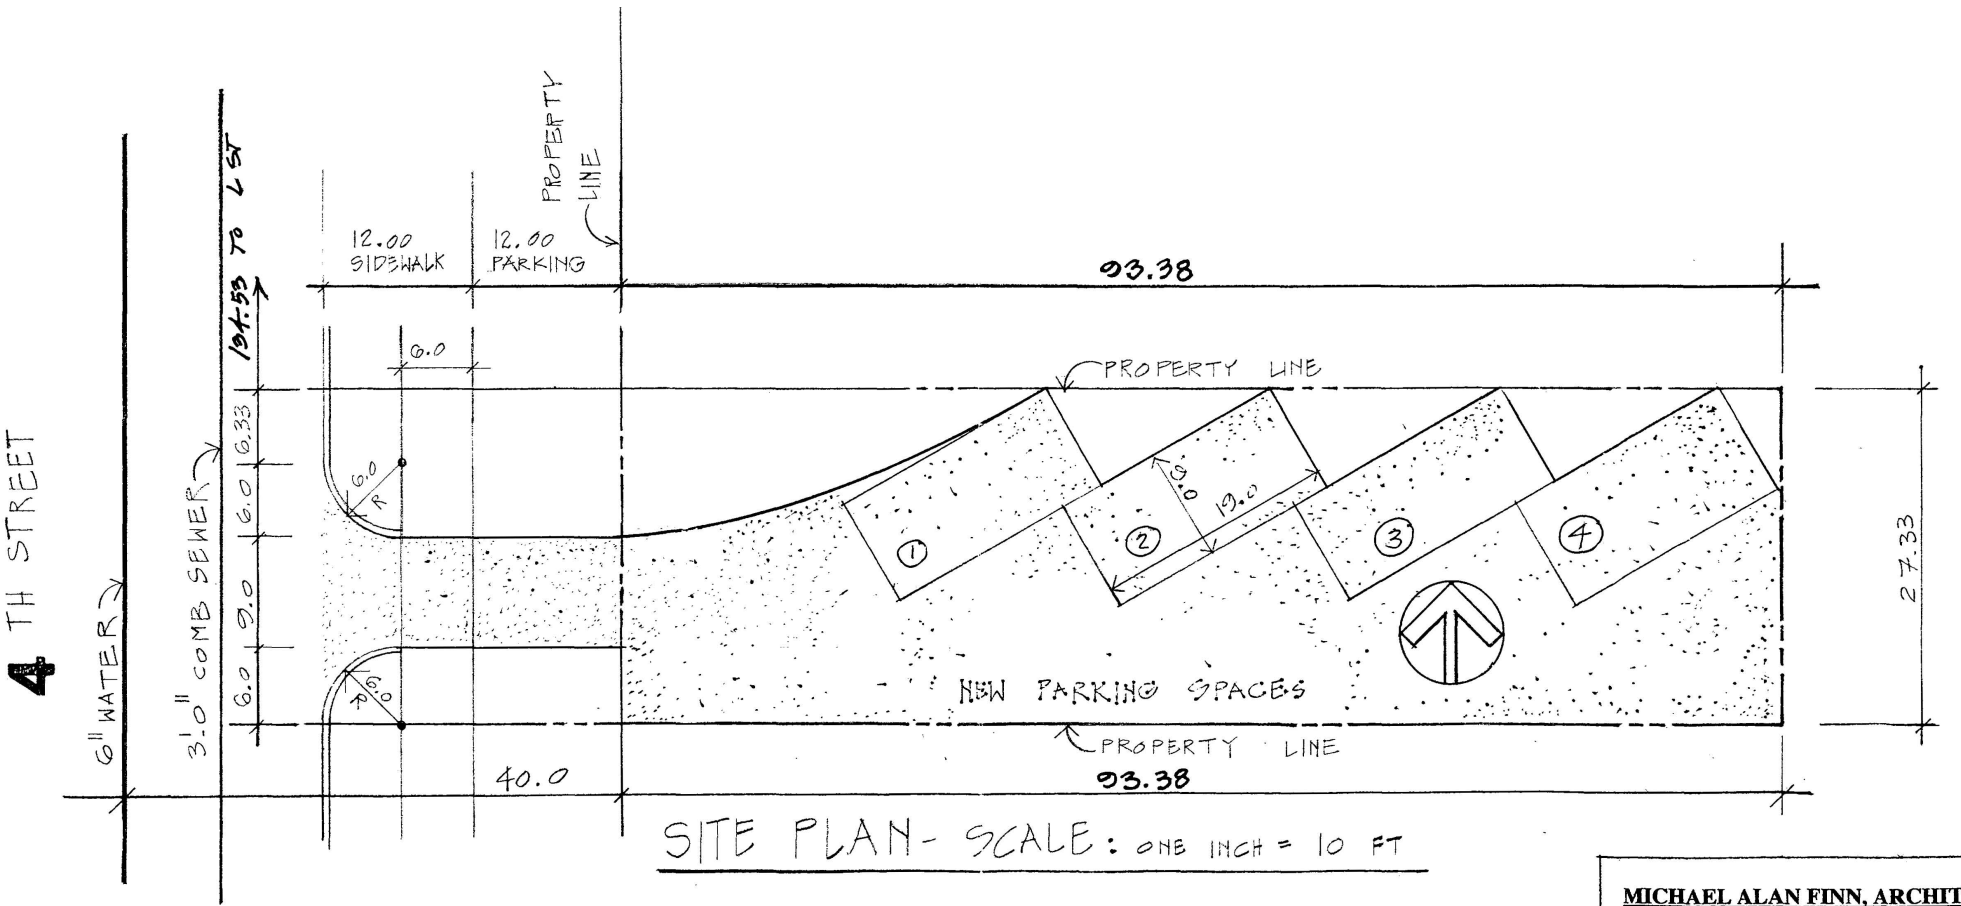


SITE PLAN- SCALE: ONE INCH = 10 FT


1017 4TH ST NW • LOT 803 • SQUARE 526

MICHAEL ALAN FINN, ARCHITECT
2402 CHAIN BRIDGE ROAD, N.W.
WASHINGTON, D.C. 20016
TEL: (202) 966-5706

BZA
Case No. 17202
Exhibit No. 10


2, Apr

Board of Zoning Adjustment
District of Columbia
CASE NO. 17202

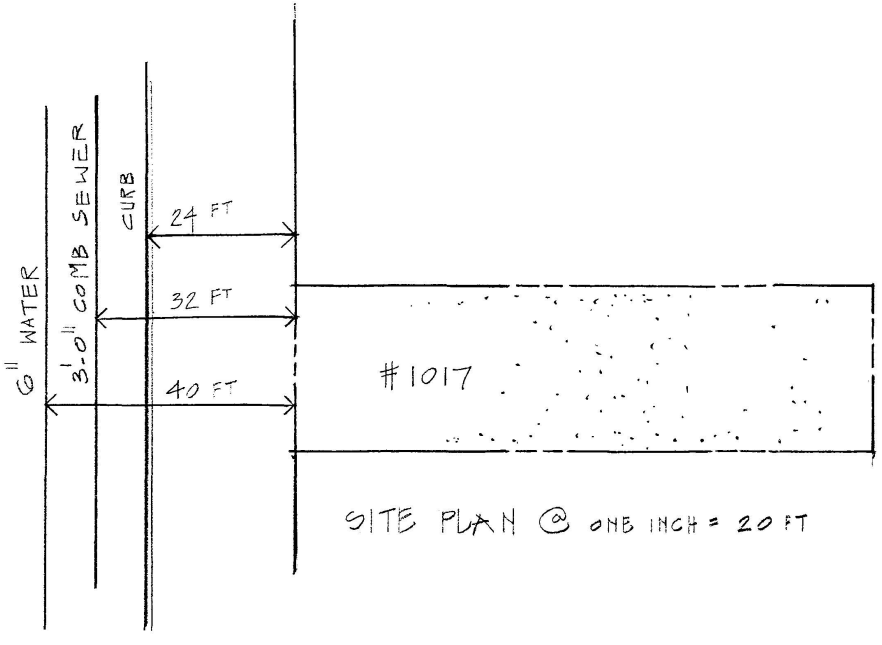

SITE PLAN @ ONE INCH = 20 FT

MICHAEL ALAN FINN, ARCHITECT
2402 CHAIN BRIDGE ROAD, N.W.
WASHINGTON, D.C. 20016
TEL: (202) 966-5706

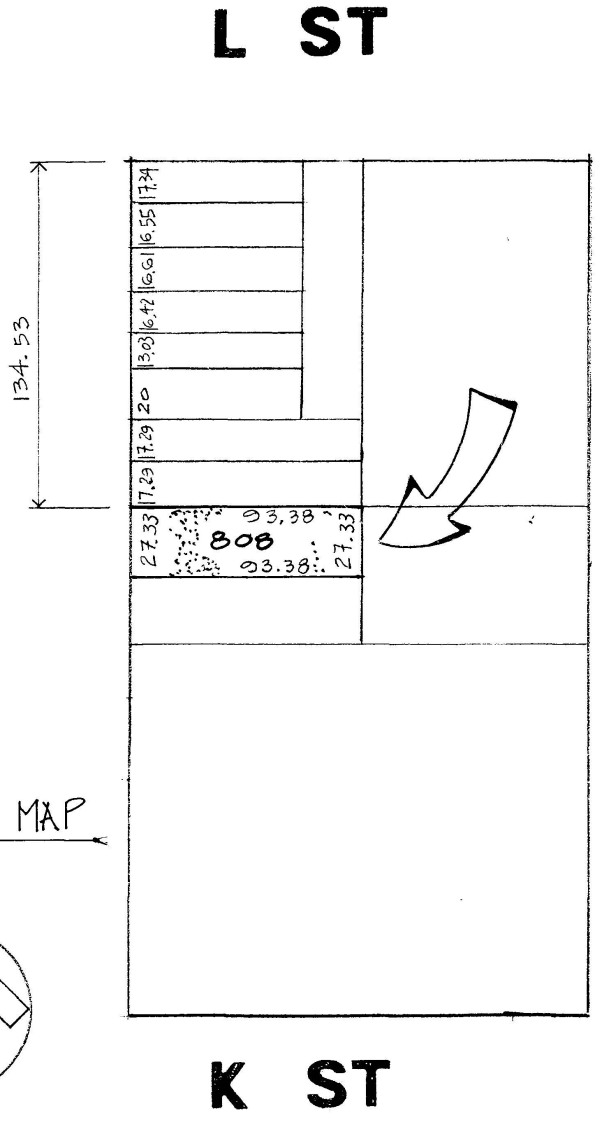

SITE LOCATION MAP
SCALE: ONE INCH = 50 FT

1017 - 4TH STREET, N.W.

LOT 808 - SQUARE 526