
LOCATION SURVEY
SQUARE 2863 LOT 41
1207 Cilfton Street, N.W.
WASHINGTON, DC.

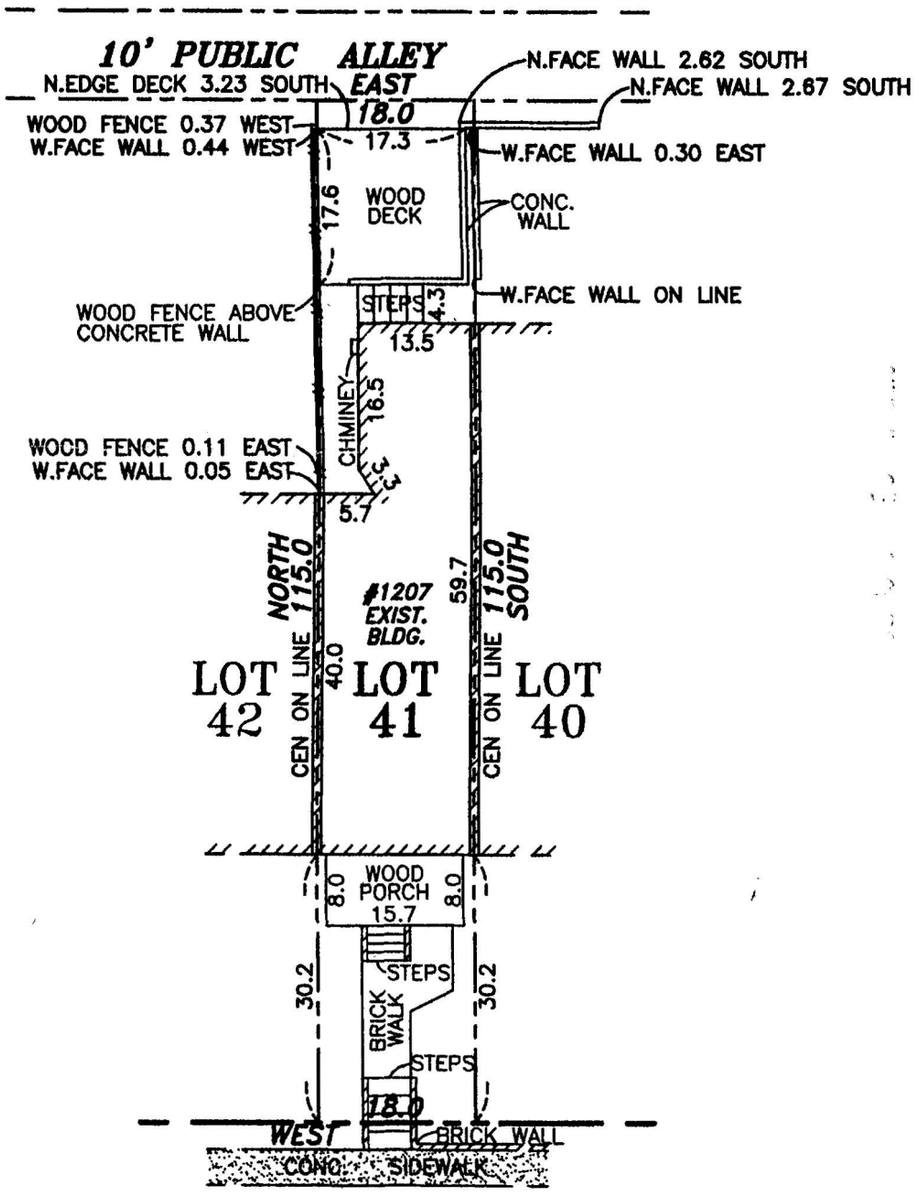

DISTRICT OF COLUMBIA
RICHARD KEHR
No. 900241
5/25/05
LICENSED LAND SURVEYOR

BZA
Case No. 17208
Exhibit No. 8

20 10 0 10 20
SCALE: 1"= 20'

THIS PROPERTY IS SUBJECT TO RESTRICTIONS OF RECORD.
THIS SURVEY WAS PREPARED WITHOUT THE BENEFIT OF A TITLE REPORT.

CERTIFICATE

I HEREBY CERTIFY THAT THE POSITION OF THE EXISTING IMPROVEMENTS ON THE ABOVE DESCRIBED PROPERTY HAS BEEN CAREFULLY ESTABLISHED BY A TRANSIT-TAPE SURVEY.

Richard H. Kehr
PROFESSIONAL LAND SURVEYOR No. 900241

REFERENCES	
PLAT BK.	
PLAT No.	
LIBER	
FOLIO	
FIELD BOOK	
PAGE No.	

WEST CONSULTING GROUP, INC.
4424 MONTGOMERY AVENUE,
BETHESDA, MARYLAND 20814
(301) 654-7907 654-7908 (FAX)

Board of Zoning Adjustment
District of Columbia
CASE NO. 17208
EXHIBIT NO. 8

DATE OF SURVEYS	SCALE: 1" = 20'
WALL CHECK	DRAWN BY: R. PRICE
HOUSE LOC. 05-07-03	JOB No. 03-054
BOUNDARY	