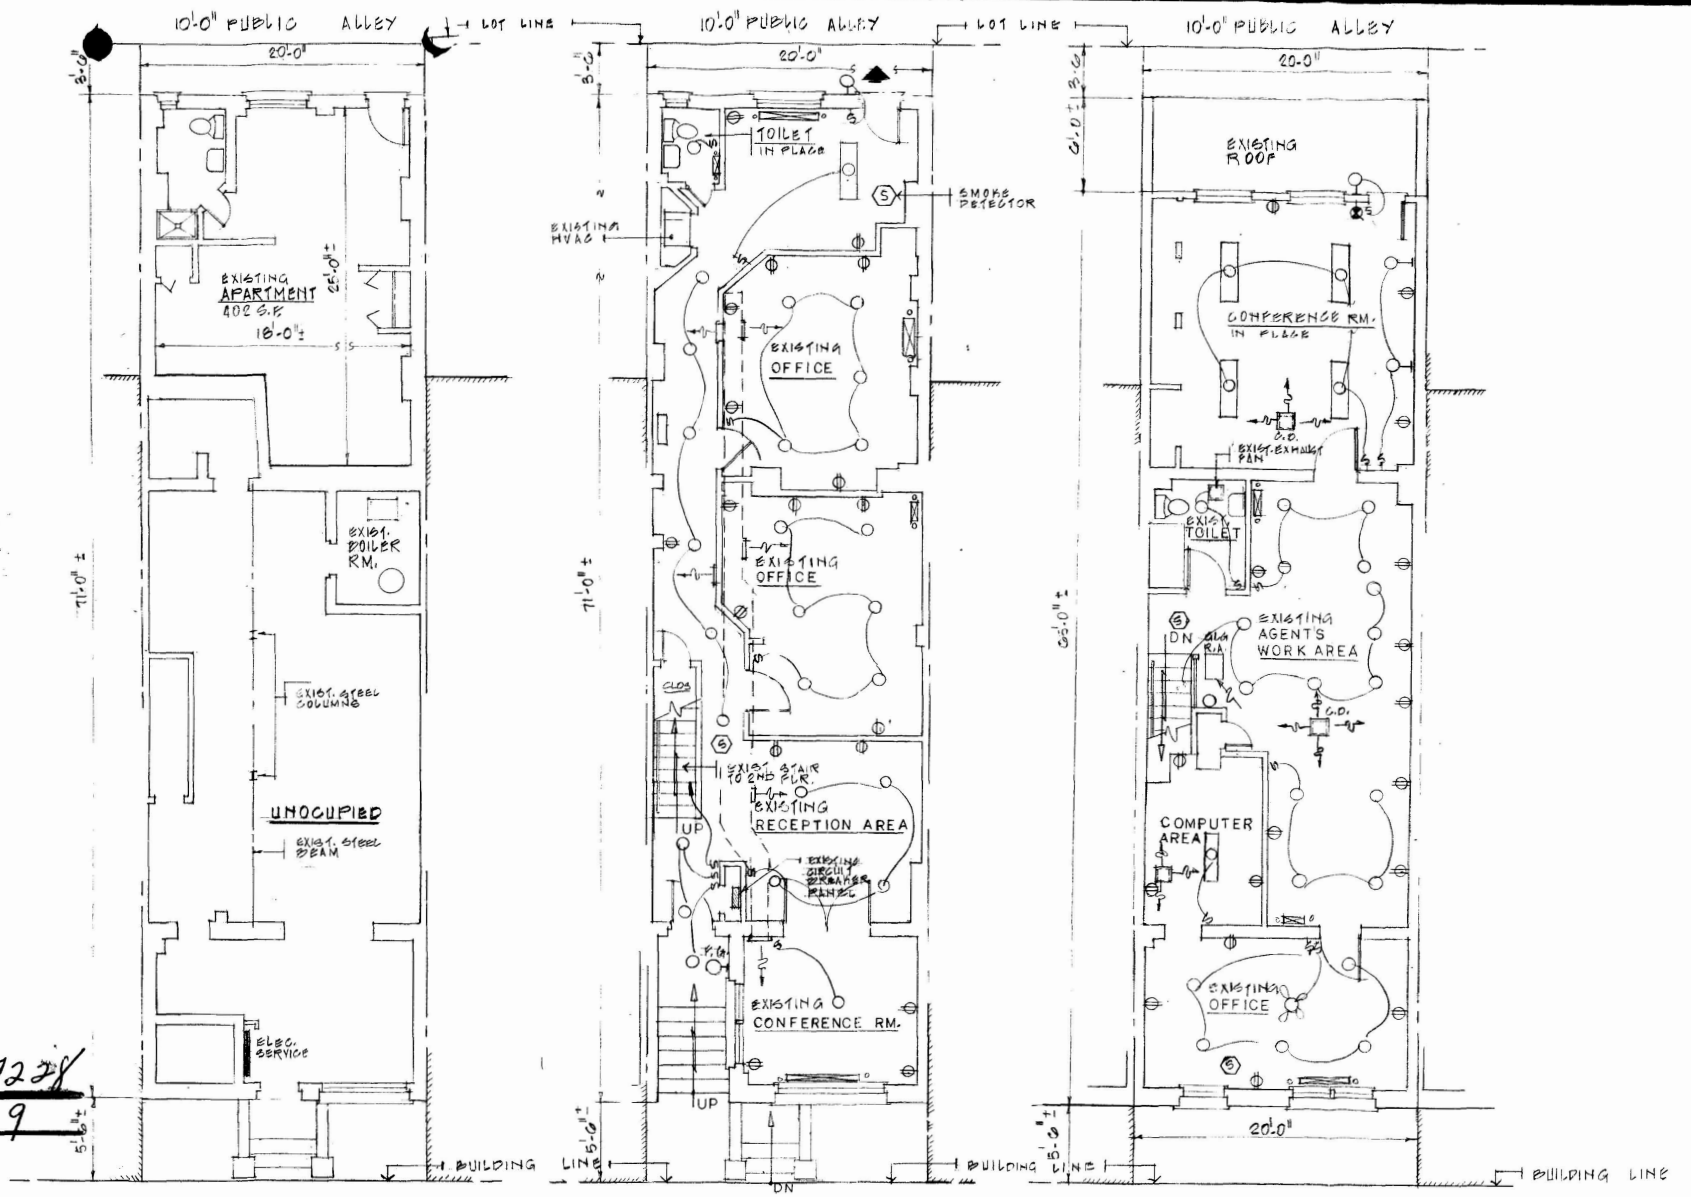


PROPOSED TENANT LAYOUT FOR OFFICE
LOCATION: 3109 - GEORGE'S AVENUE, NORTHWEST
LOT: 113 SQUARE: 3047 ZONE: C-2-A
OWNER: SAMUEL C. REYNOLDS SR

DATE: 6-02
SHEET
A1 OF 1

BZA
Case No. 17228
Exhibit No. 9

Board of Zoning Adjustment
District of Columbia
CASE NO. 17228
EXHIBIT NO. 9