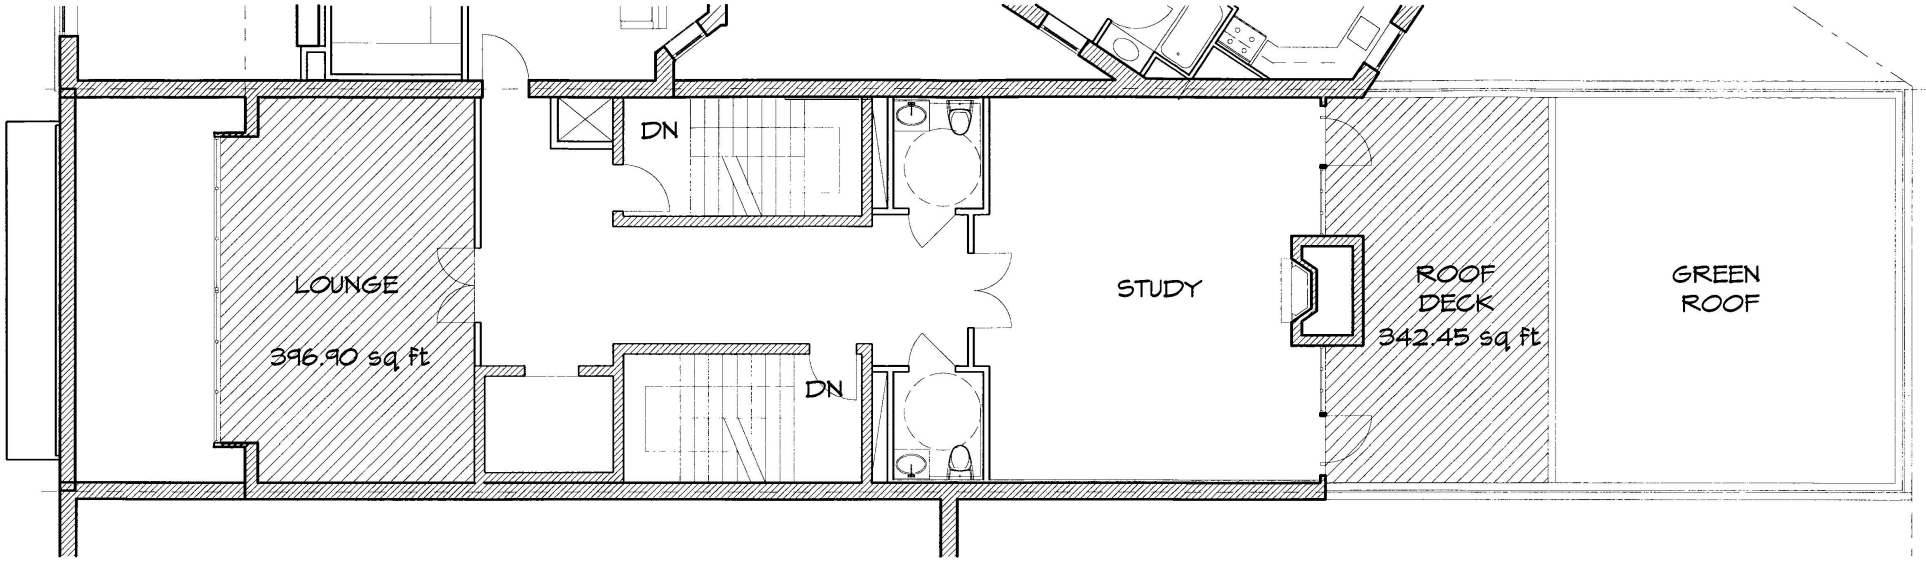


RESIDENTIAL RECREATION SPACE PROVIDED

LOUNGE	396.90
ROOF DECK	342.45
TOTAL	739.35*

* 739.35 SF OF RRS IS BEING PROVIDED.
THE TOTAL REQ'D IS 1,340.49 SF

SECOND FLOOR

BOARD OF ZONING ADJUSTMENT
District of Columbia
CASE NO. 17237
EXHIBIT NO. 6

STANFORD IN WASHINGTON
2655 Connecticut Avenue, NW

August 20, 2004

CHATELAIN *Architects, p.c.*

1/8"=1'-0"

Board of Zoning Adjustment
District of Columbia
CASE NO. 17237
EXHIBIT NO. 6