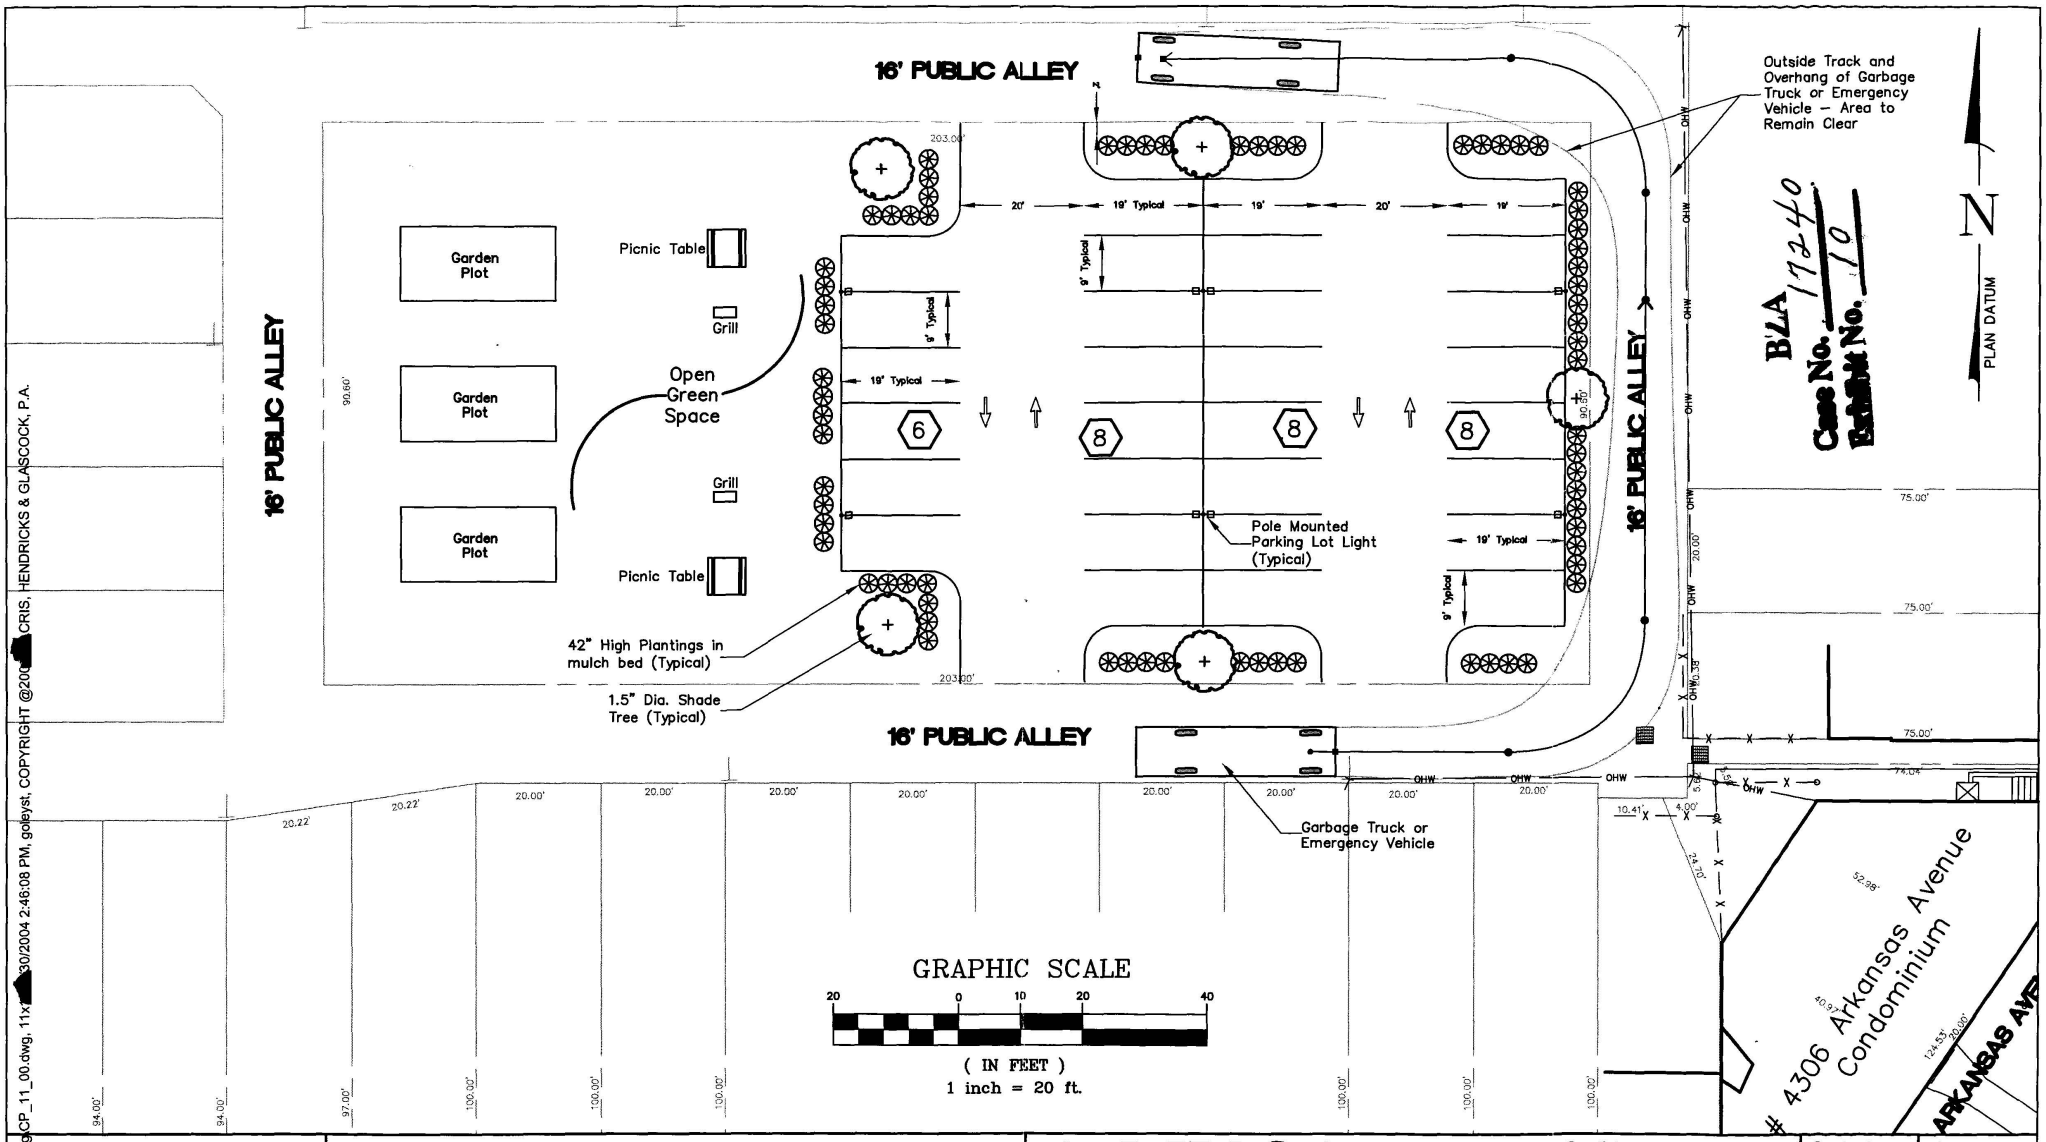


BZA 17240
Case No. 10
Exhibit No.

PREPARED FOR
FOUNTAIN SQUARE PROPERTIES, LLC
11921 FREEDOM DRIVE, STE. 950
RESTON, VA 20190
PHONE: 301-907-7800
ATTN.: MR. GRANT MONTGOMERY

PARKING LOT PLAN

LOT 64 SQUARE 2699

THE #4306 ARKANSAS AVENUE CONDOMINIUM

4306 ARKANSAS AVENUE, N.W.

WARD 4 – DISTRICT OF COLUMBIA – WASHINGTON, D.C.

MHG
Macris, Hendricks & Glascock, P.A.
Engineers ▪ Planners
Landscape Architects ▪ Surveyors
9220 Wightman Road, Suite 120
Montgomery Village, Maryland
20886-1279
Phone 301.670.0840
Fax 301.948.0693
www.mhgpa.com

Proj. Mgr.	Designer
SVG	ABJ
Date	Scale
8-23-04	1"=20'
Project No.	Sheet
04-222	1 of 1

I:\2004\04-222\dwg\CP_11_00.dwg, 11x17, 8/30/2004 2:46:08 PM, goleyst, COPYRIGHT @2004 MACRIS, HENDRICKS & GLASCOCK, P.A.

Board of Zoning Adjustment
District of Columbia
CASE NO. 17240
EXHIBIT NO. 10