

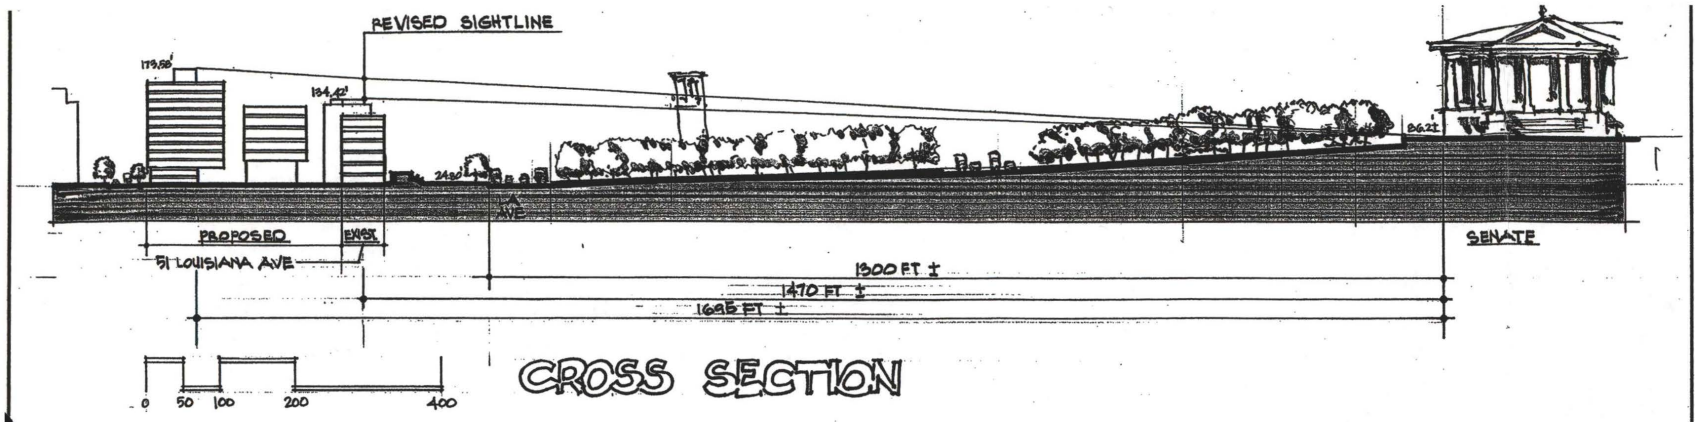


CROSS SECTION

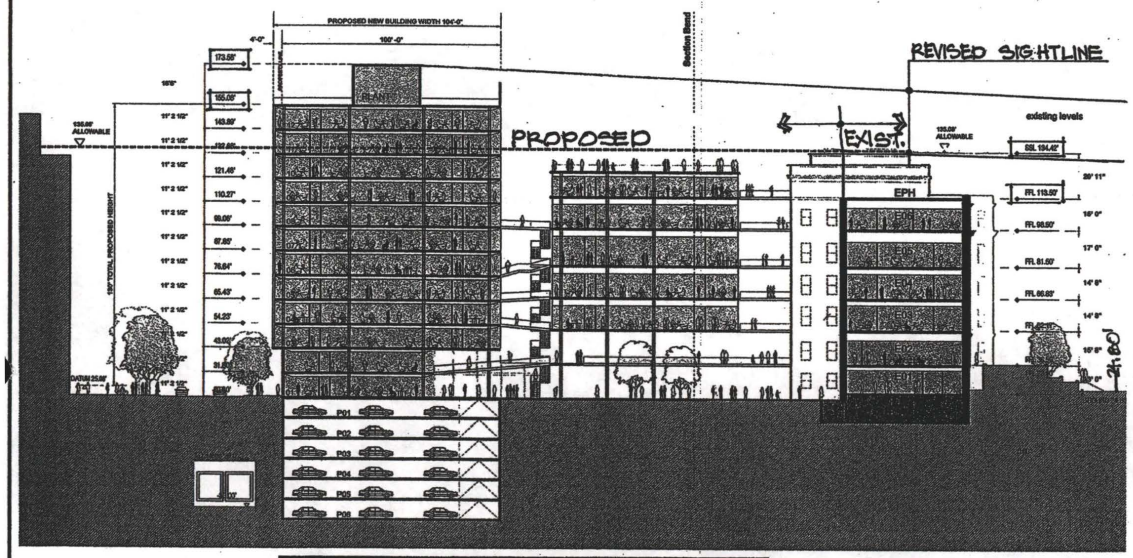

Section

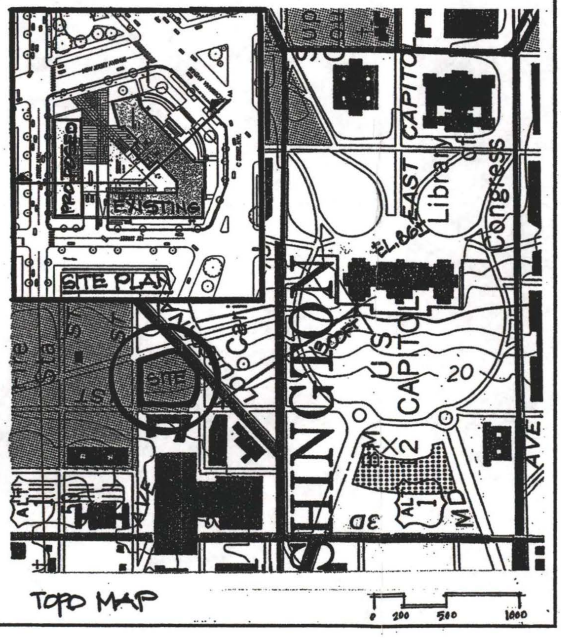

WDG ARCHITECTURE

51 Louisiana Avenue

Washington, D.C.

BZA
Case No. 17271
Exhibit No. 25

The JBG Companies

JAN.13.05

WA 04

Scale: As Shown

Board of Zoning Adjustment
District of Columbia
CASE NO. 17271
EXHIBIT NO. 25