

Chain Bridge Road Project

Square 1425 Lot 827, Parcels 12/63, 12/293, 12/294
Lot 1


December 9, 2004

0 4 8 16 32

RECEIVED
D.C. OFFICE OF ZONING
2005 FEB 18 PM 2:41

BOARD OF ZONING ADJUSTMENT
District of Columbia
CASE NO. 17307
EXHIBIT NO. 15

Board of Zoning Adjustment
District of Columbia
CASE NO. 17307
EXHIBIT NO. 15

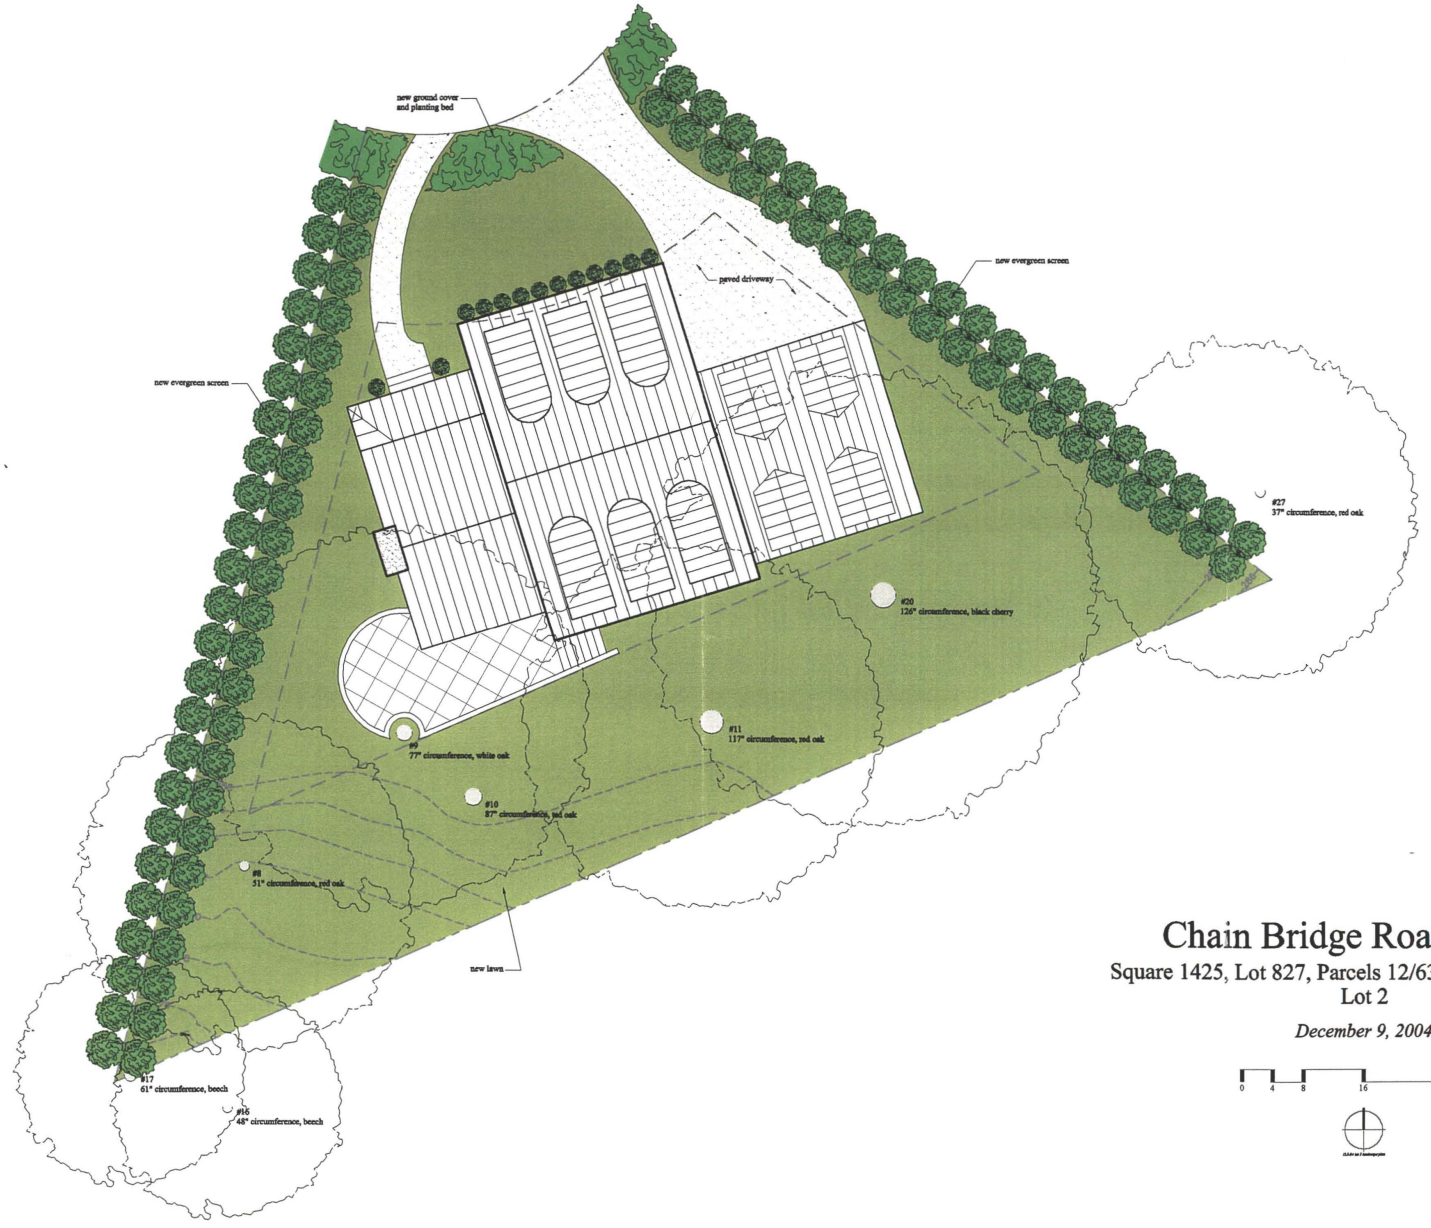

RECEIVED
D.C. OFFICE OF ZONING
2005 FEB 18 PM 2:41


Chain Bridge Road Project

Square 1425, Lot 827, Parcels 12/63, 12/293 and 12/294
Lot 2

December 9, 2004

0 4 8 16 32'

RECEIVED
D.C. OFFICE OF ZONING
2005 FEB 18 PM 2:42

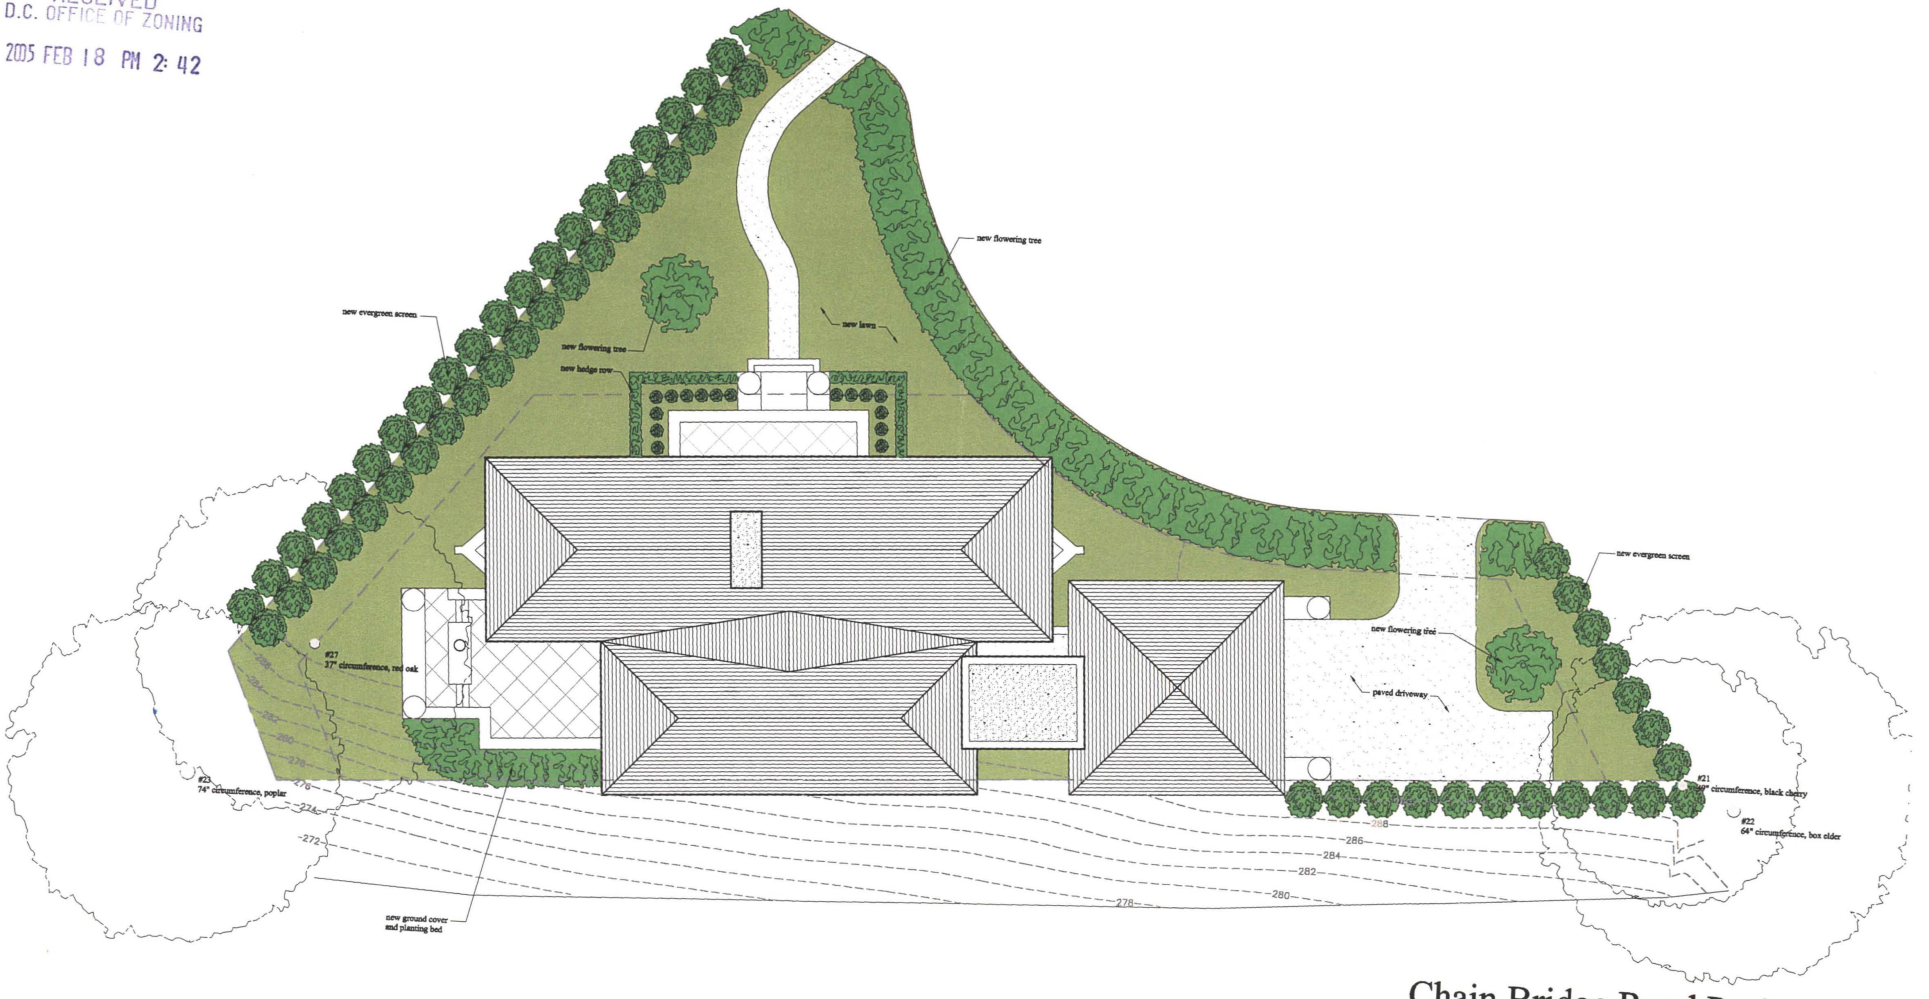


Chain Bridge Road Project

Square 1425 Lot 827, Parcels 12/63, 12/293 and 12/294
Lot 3

December 9, 2004

0 4 8 16 32'

RECEIVED
D.C. OFFICE OF ZONING
2005 FEB 18 PM 2:42

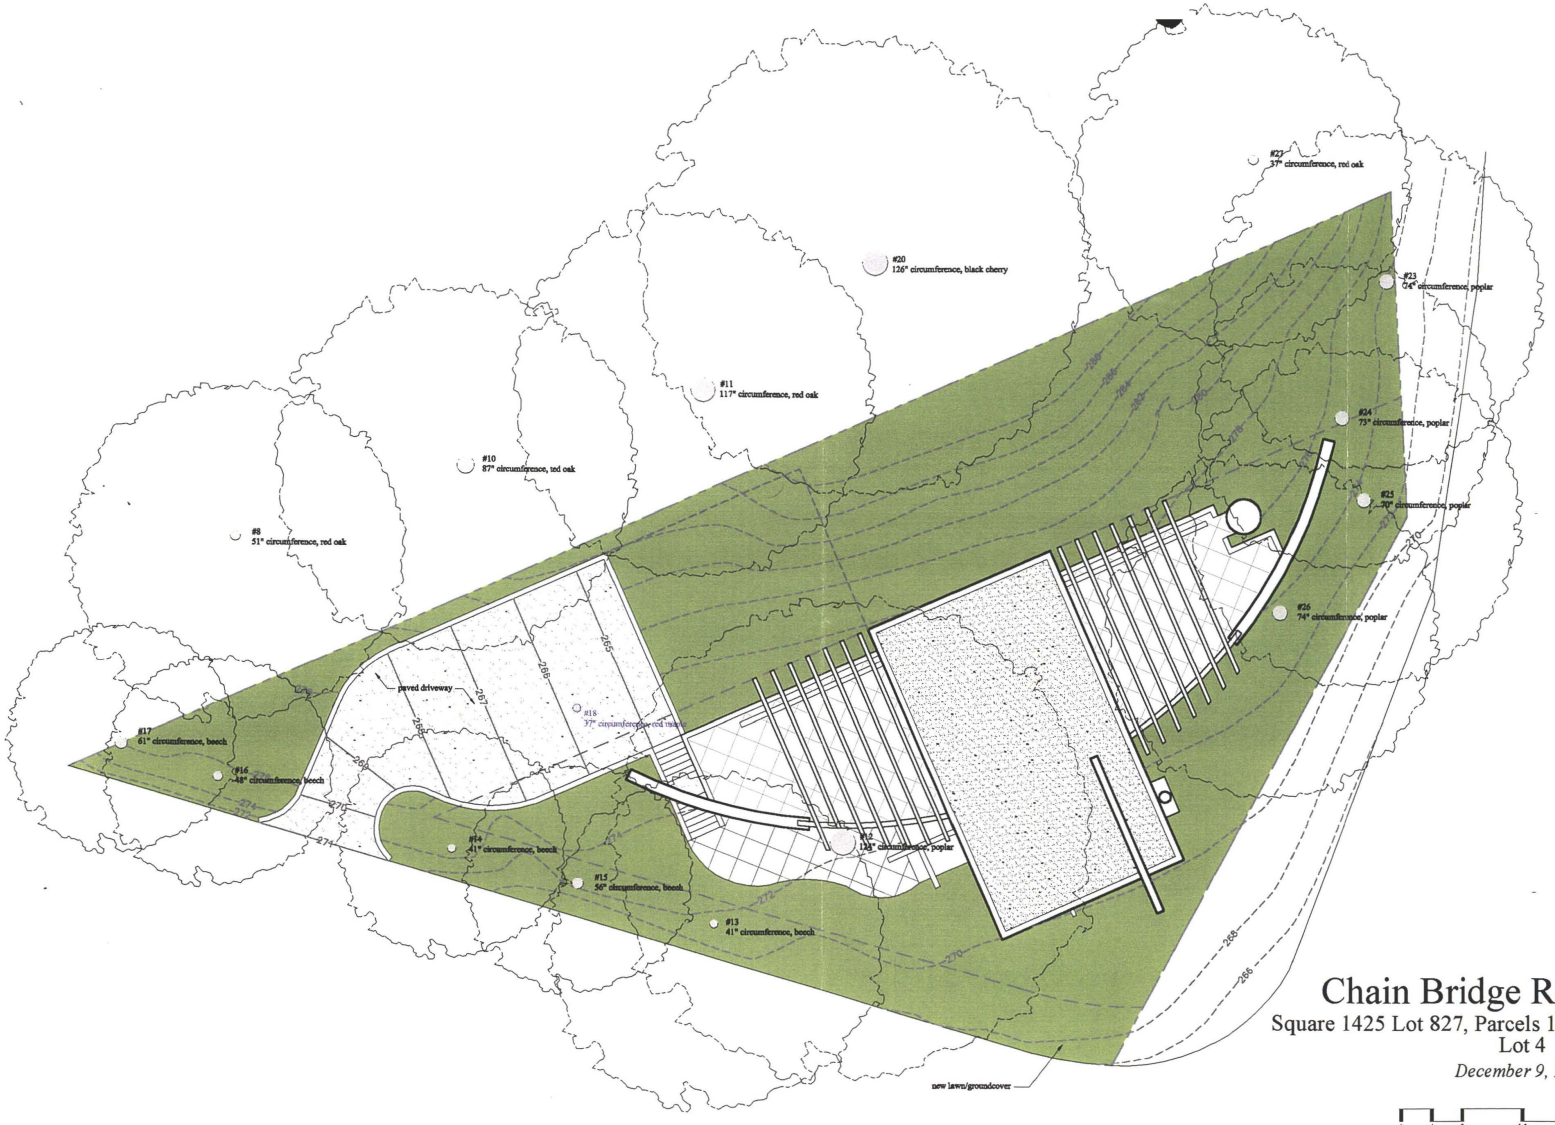


Chain Bridge Road Project

Square 1425 Lot 827, Parcels 12/63, 12/293 and 12/294
Lot 4

December 9, 2004

0 4 8 16 32'

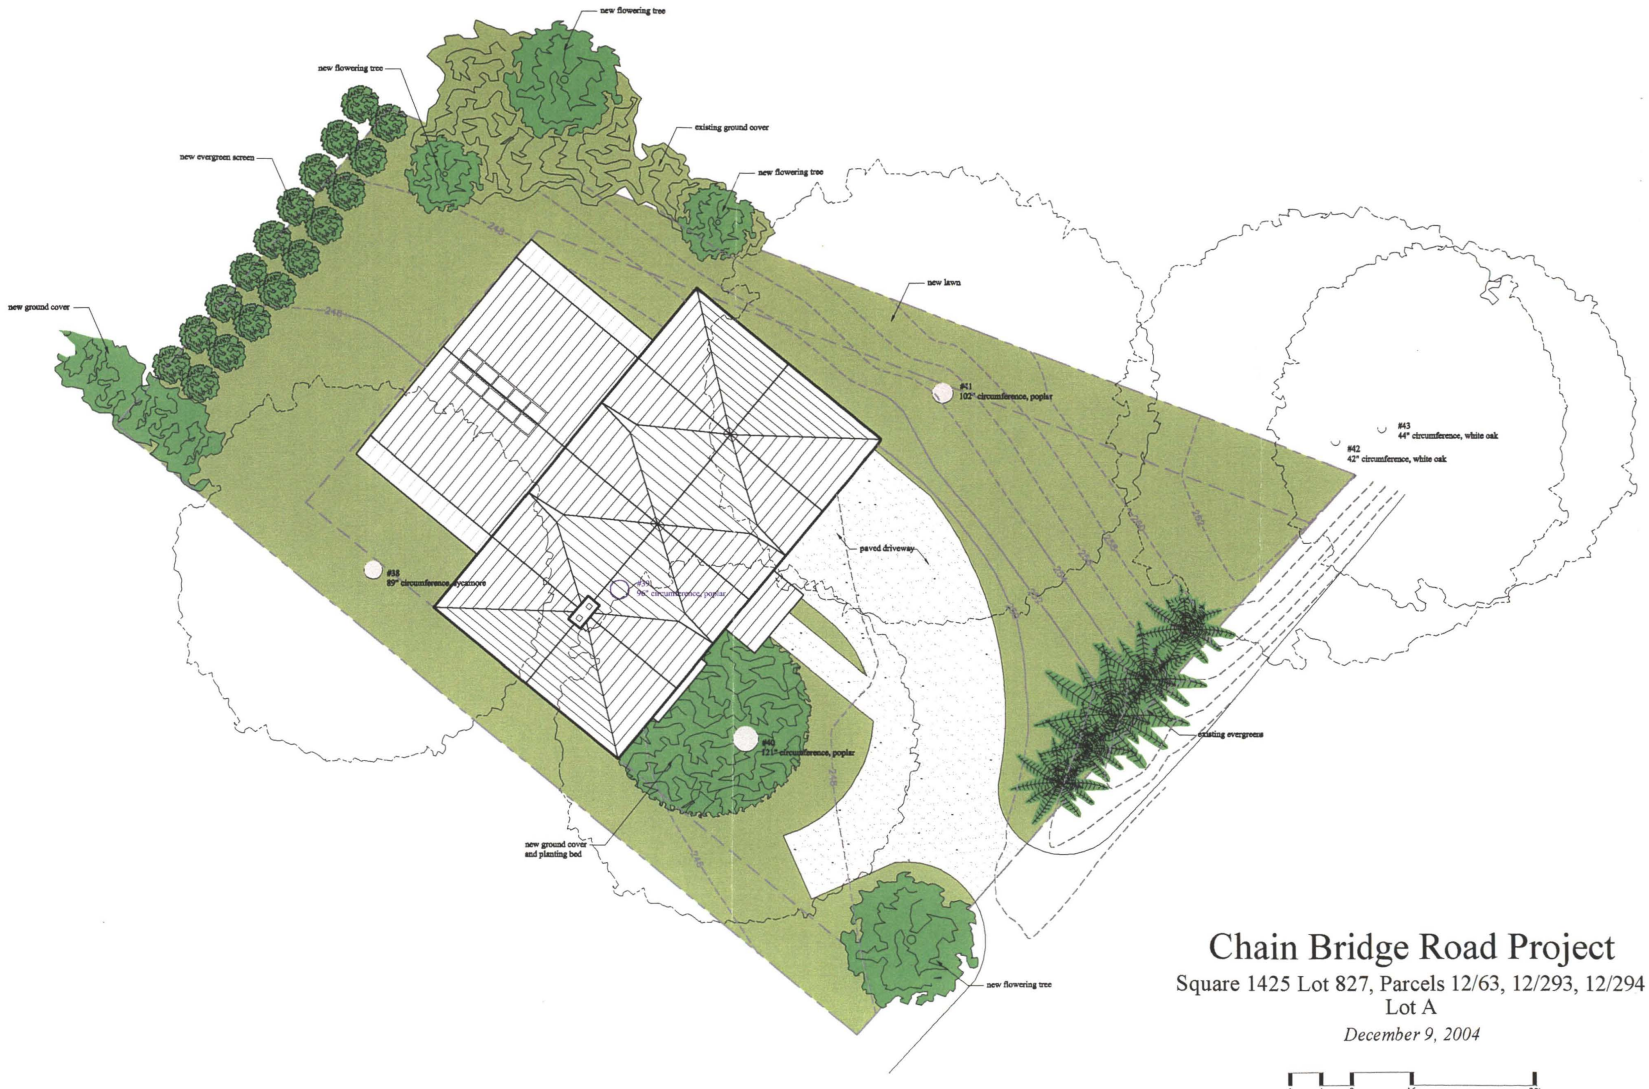

RECEIVED
D.C. OFFICE OF ZONING
2005 FEB 18 PM 2:42


Chain Bridge Road Project

Square 1425 Lot 827, Parcels 12/63, 12/293, 12/294
Lot A

December 9, 2004

0 4 8 16 32'

RECEIVED
D.C. OFFICE OF ZONING
2005 FEB 18 PM 2:42

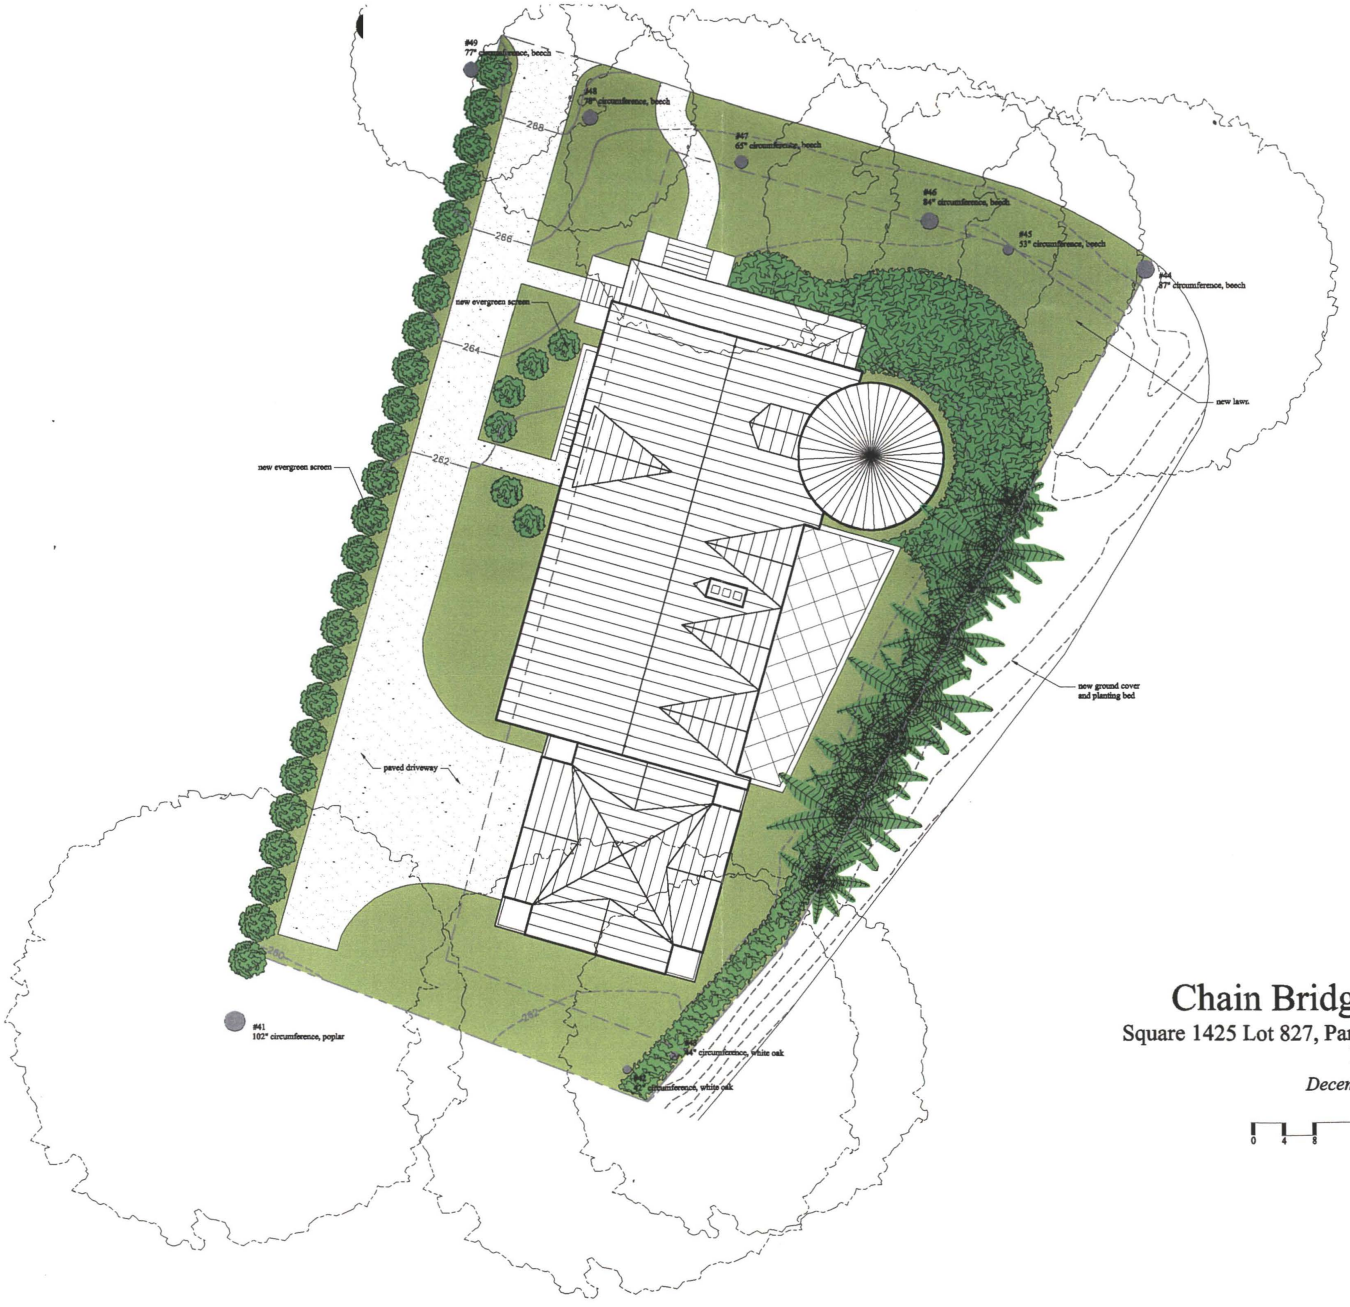

Chain Bridge Road Project

Square 1425 Lot 827, Parcels 12/63, 12/293 and 12/294
Lot B

December 9, 2004

0 4 8 16 32'

RECEIVED
D.C. OFFICE OF ZONING
2005 FEB 18 PM 2:42




Chain Bridge Road Project

Square 1425 Lot 827, Parcels 12/63, 12/293 and 12/294
Lot C

December 9, 2004

0 4 8 16 32'

RECEIVED
D.C. OFFICE OF ZONING
2005 FEB 18 PM 2:42

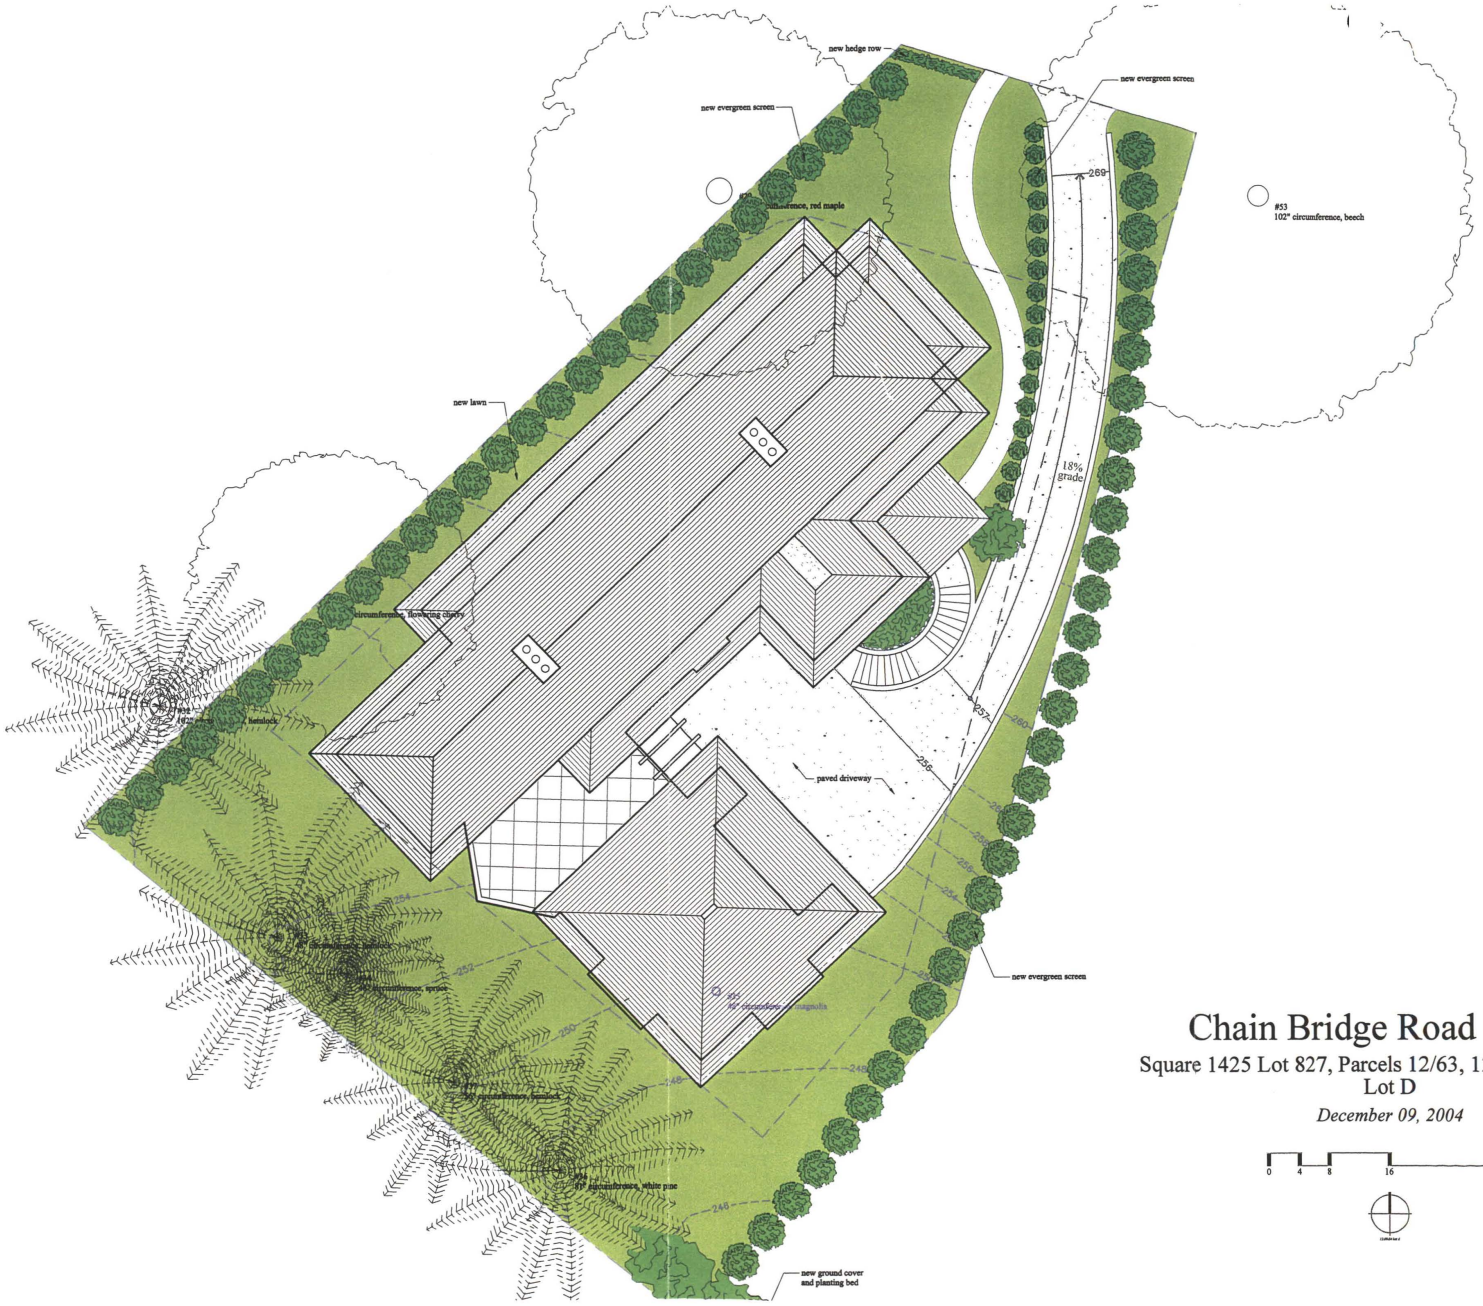


Chain Bridge Road Project

Square 1425 Lot 827, Parcels 12/63, 12/293 and 12/294
Lot D

December 09, 2004

0 4 8 16 32'

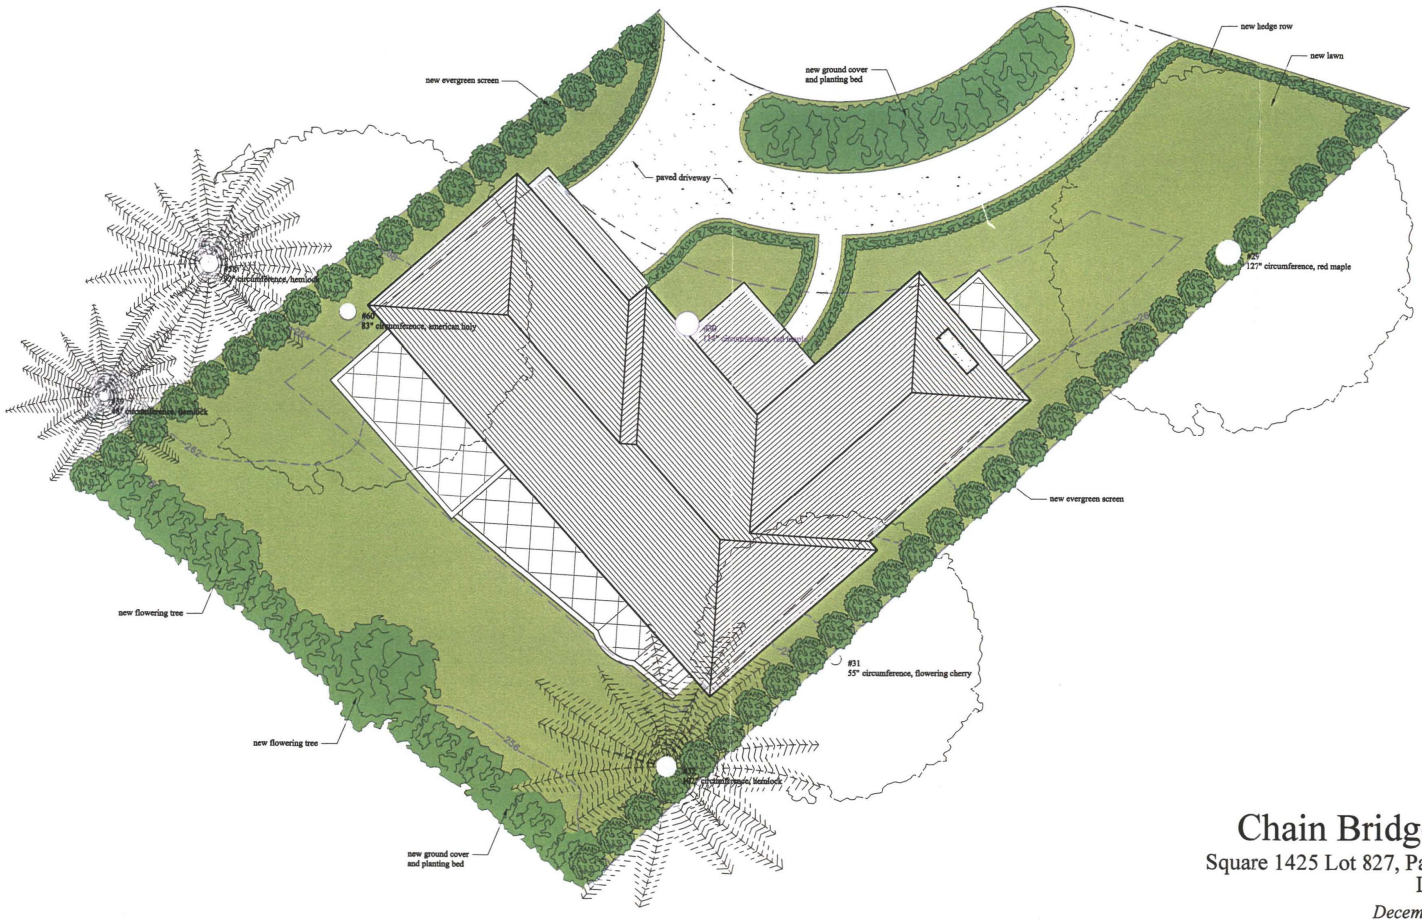


RECEIVED
D.C. OFFICE OF ZONING
2005 FEB 18 PM 2:42

Chain Bridge Road Project

Square 1425 Lot 827, Parcels 12/63, 12/293, 12/294
Lot E

December 9, 2004

0 4 8 16 32'

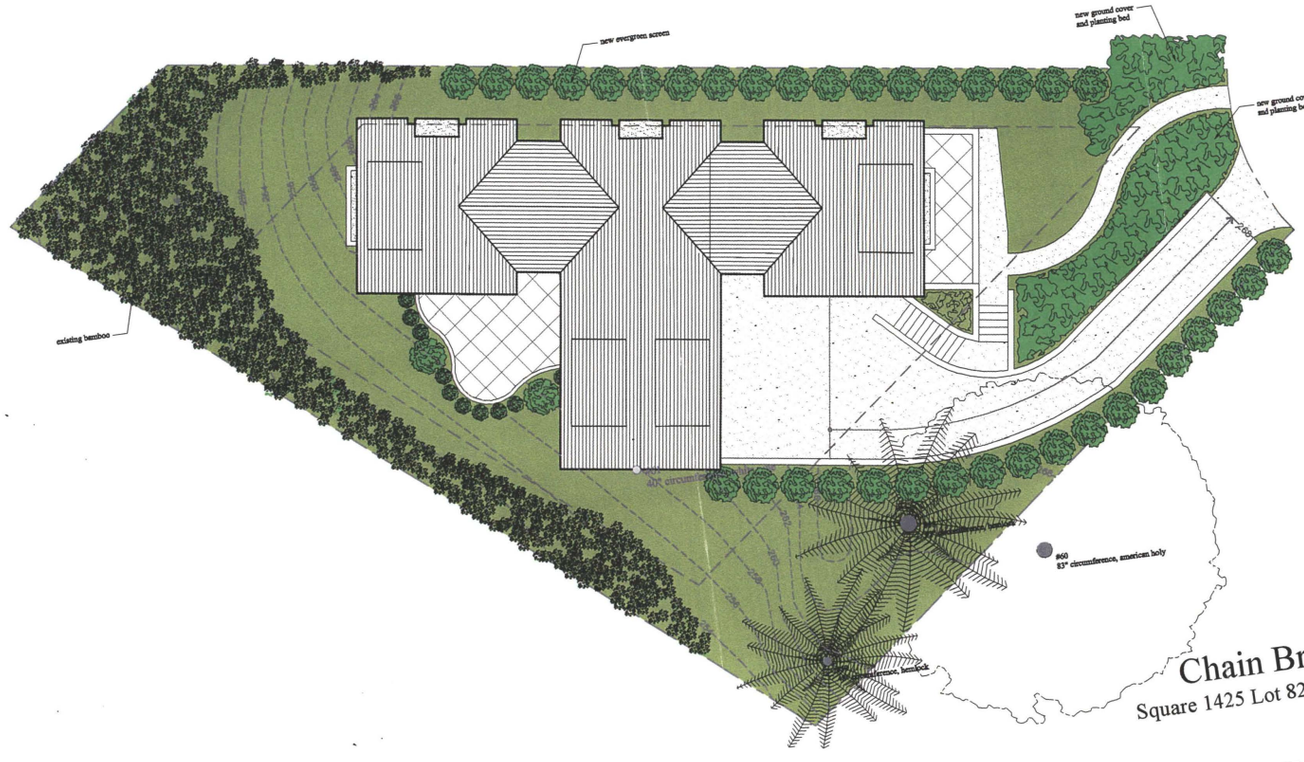

RECEIVED
D.C. OFFICE OF ZONING
2005 FEB 18 PM 2:42


Chain Bridge Road Project

Square 1425 Lot 827, Parcels 12/63, 12/293 and 12/294
Lot F

December 9, 2004

0 4 8 16 32

RECEIVED
D.C. OFFICE OF ZONING
2005 FEB 18 PM 2:43

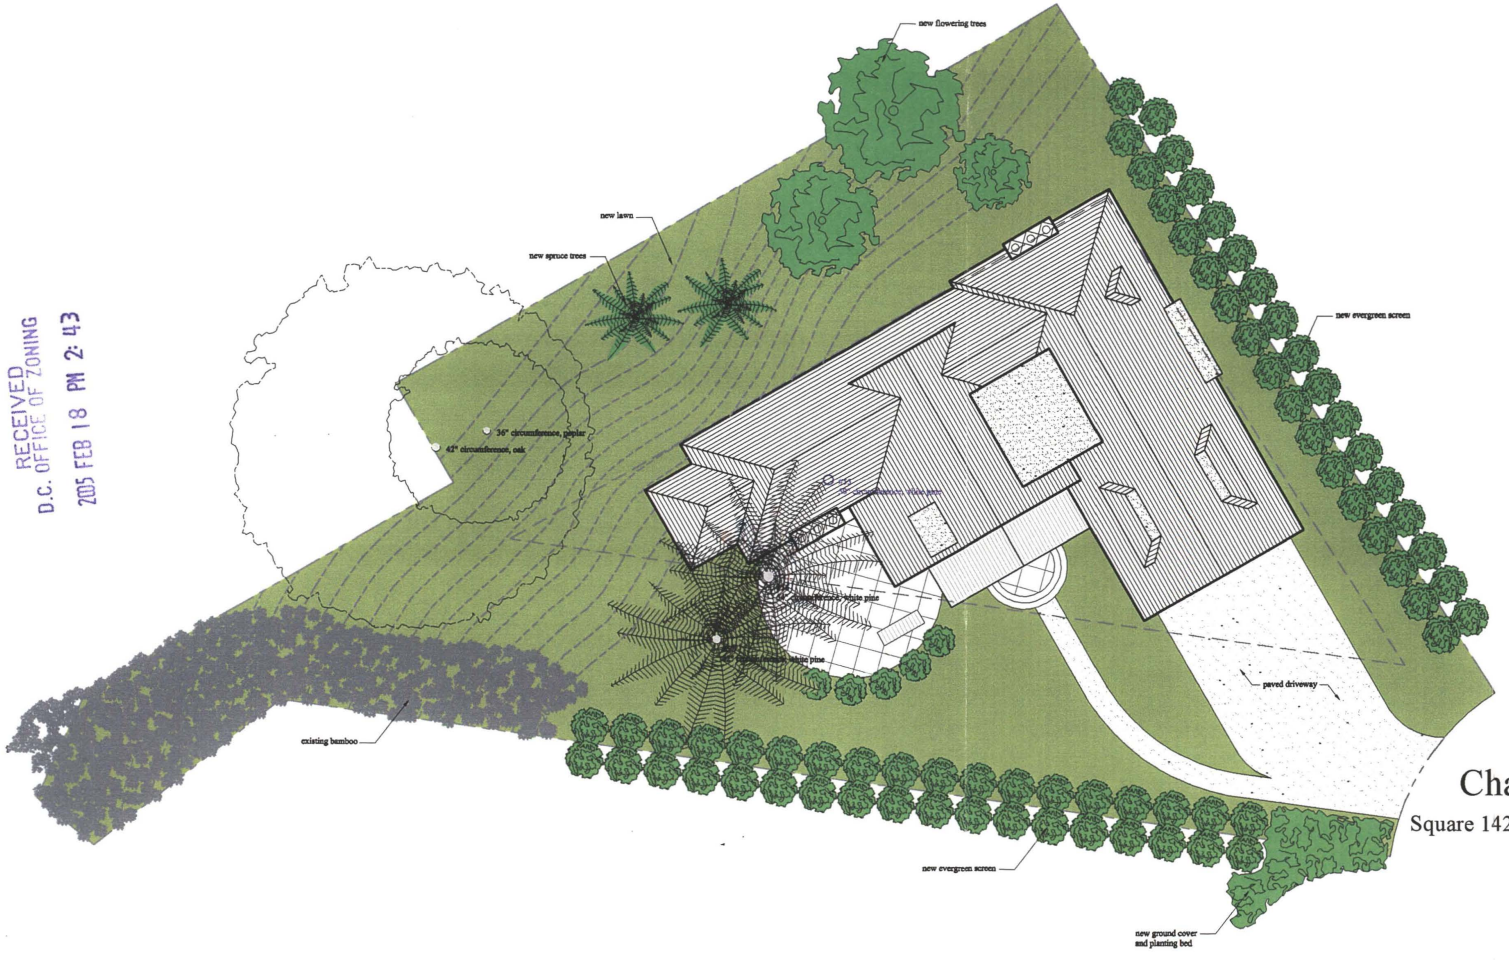

Chain Bridge Road Project

Square 1425 Lot 827, Parcels 12/63, 12/293 and 12/294
Lot G

December 9, 2004

0 4 8 16 32

RECEIVED
D.C. OFFICE OF ZONING
2005 FEB 18 PM 2:43



Chain Bridge Road Project

Square 1425 Lot 827, Parcels 12/63, 12/293 and 12/294
Lot H

December 9, 2004

0 4 8 16 32'

RECEIVED
D.C. OFFICE OF ZONING
2005 FEB 18 PM 2:43

RECEIVED
D.C. OFFICE OF ZONING
2005 FEB 18 PM 2:43

Chain Bridge Road Project

Square 1425 Lot 827, Parcels 12/63, 12/293 and 12/294
Lot I

December 9, 2004

0 4 8 16 32'