
NOTES

FOOTING 16" SQUARE
30" DEEP

GUARDRAIL POSTS 5'OC


GUARDRAIL PICKETS 4"OC

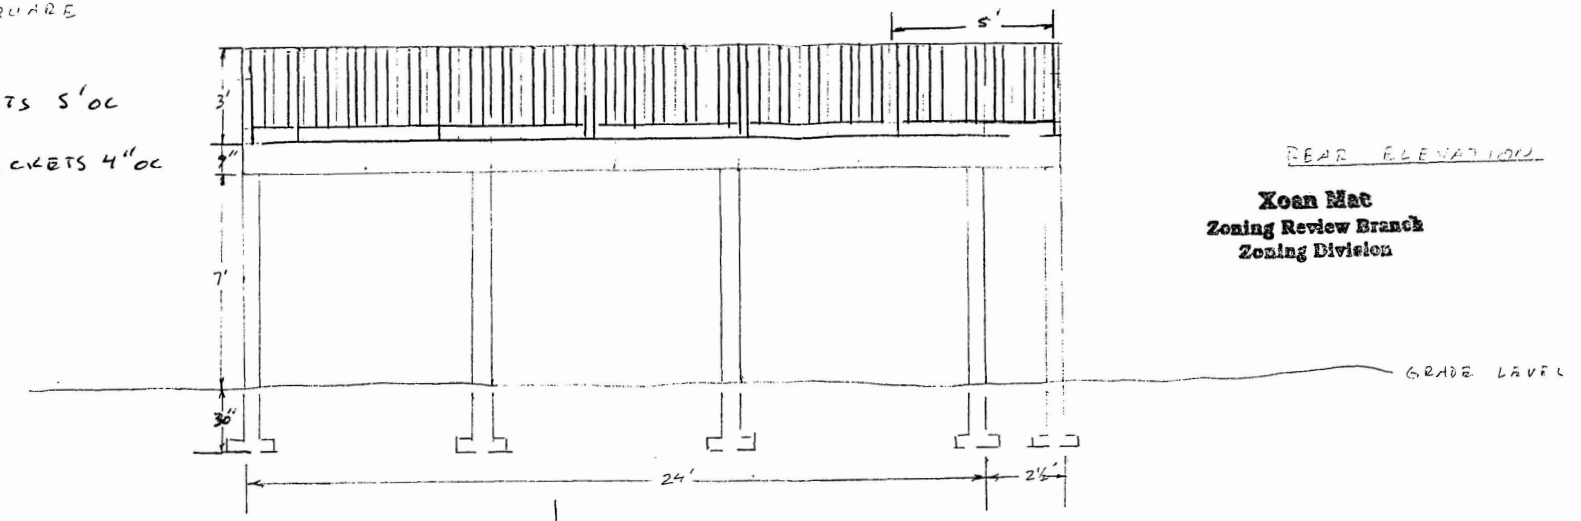

REAR ELEVATION

Xoan Mac
Zoning Review Branch
Zoning Division

RECEIVED
D.C. OFFICE OF ZONING
2005 FEB 18 AM 10:29

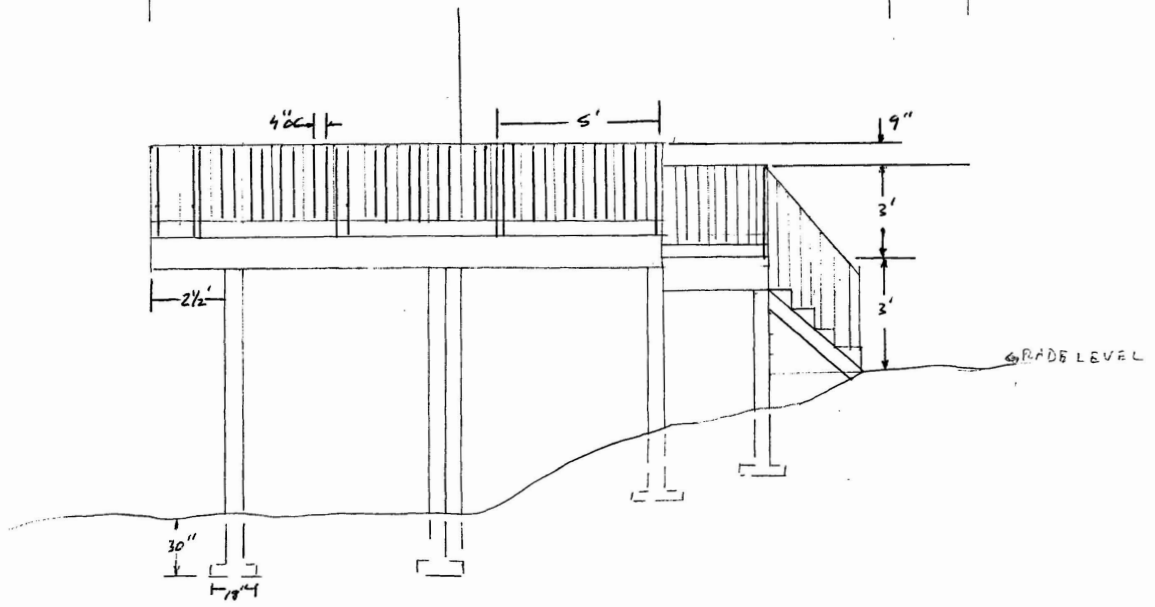

SIDE ELEVATION

4421 FARADAY PLACE

FREESTANDING DECK

ELEVATION VIEW SCALE ¼"=1'

BY M. I. GERSTEIN

BZA
Case No. 17308
Exhibit No. 7

Board of Zoning Adjustment
District of Columbia
CASE NO. 17308
EXHIBIT NO. 7


NOTES

ALL LUMBER PRESSURE TREATED

ALL FASTENERS GALVANIZED STEEL

THROUGH BOLTS ½" DIA

LATERAL BRACING TO MASONRY BOLTS INTO BRICK VENEER 24" OC

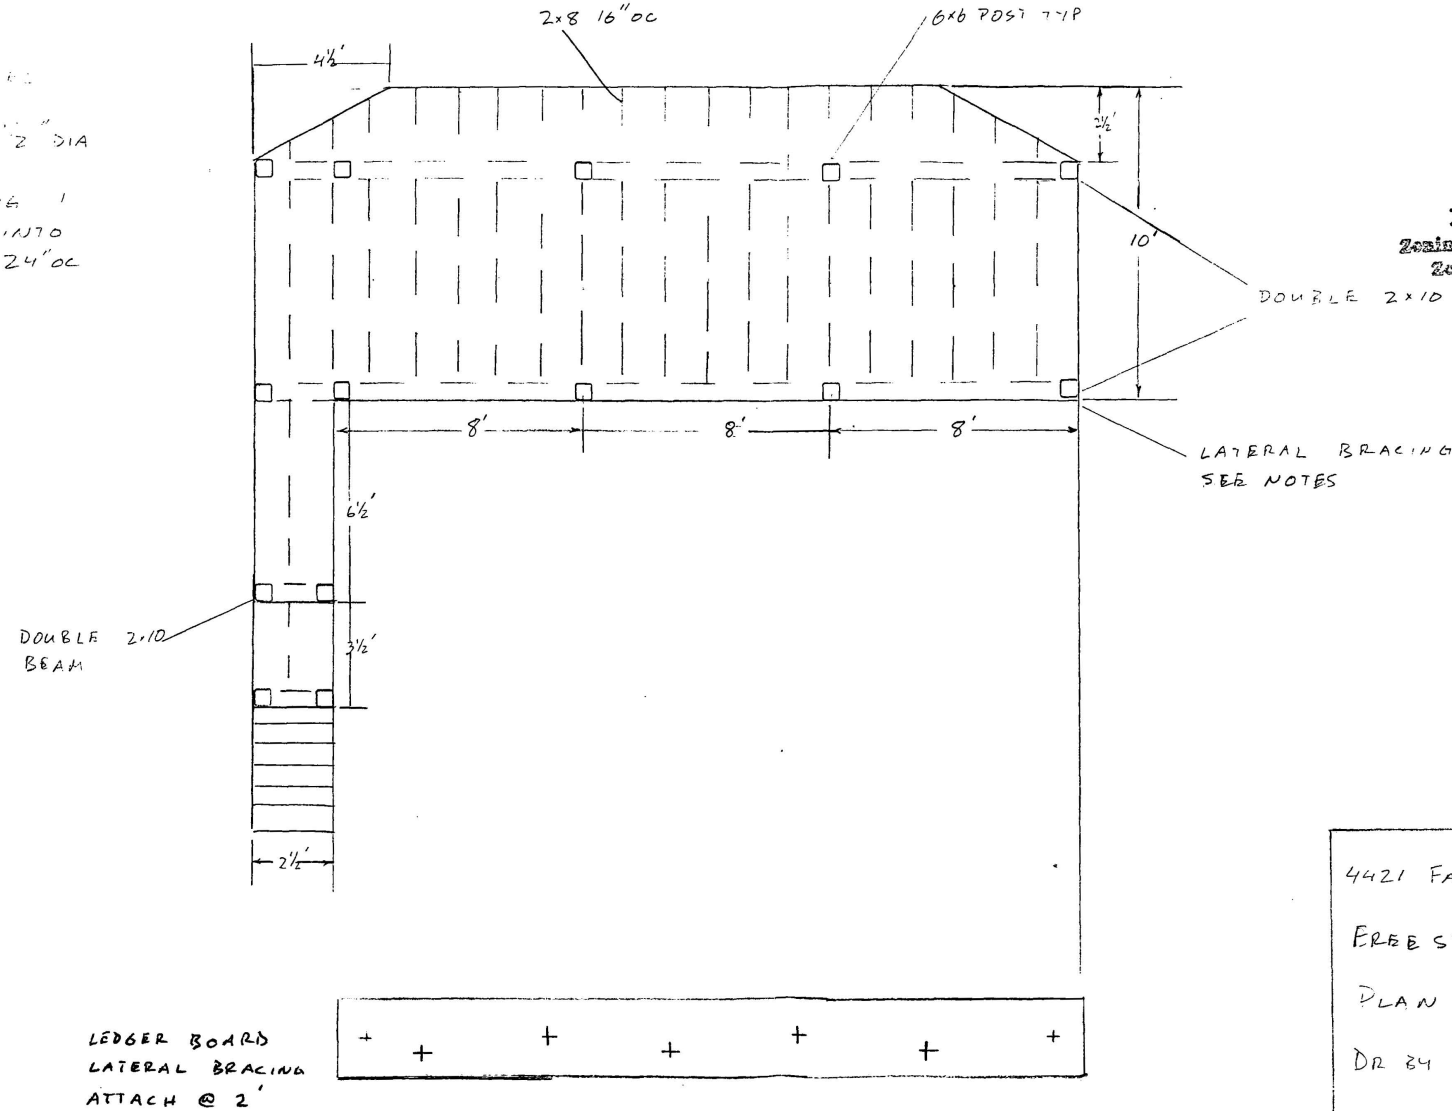

Xoan Mac
Zoning Review Branch
Zoning Division

RECEIVED
D.C. OFFICE OF ZONING
2005 FEB 18 AM 10:26

4421 FARADAY PLACE

FREE STANDING DECK

PLAN VIEW SCALE ¼" = 1'

DR 84 J. GERSTEIN