




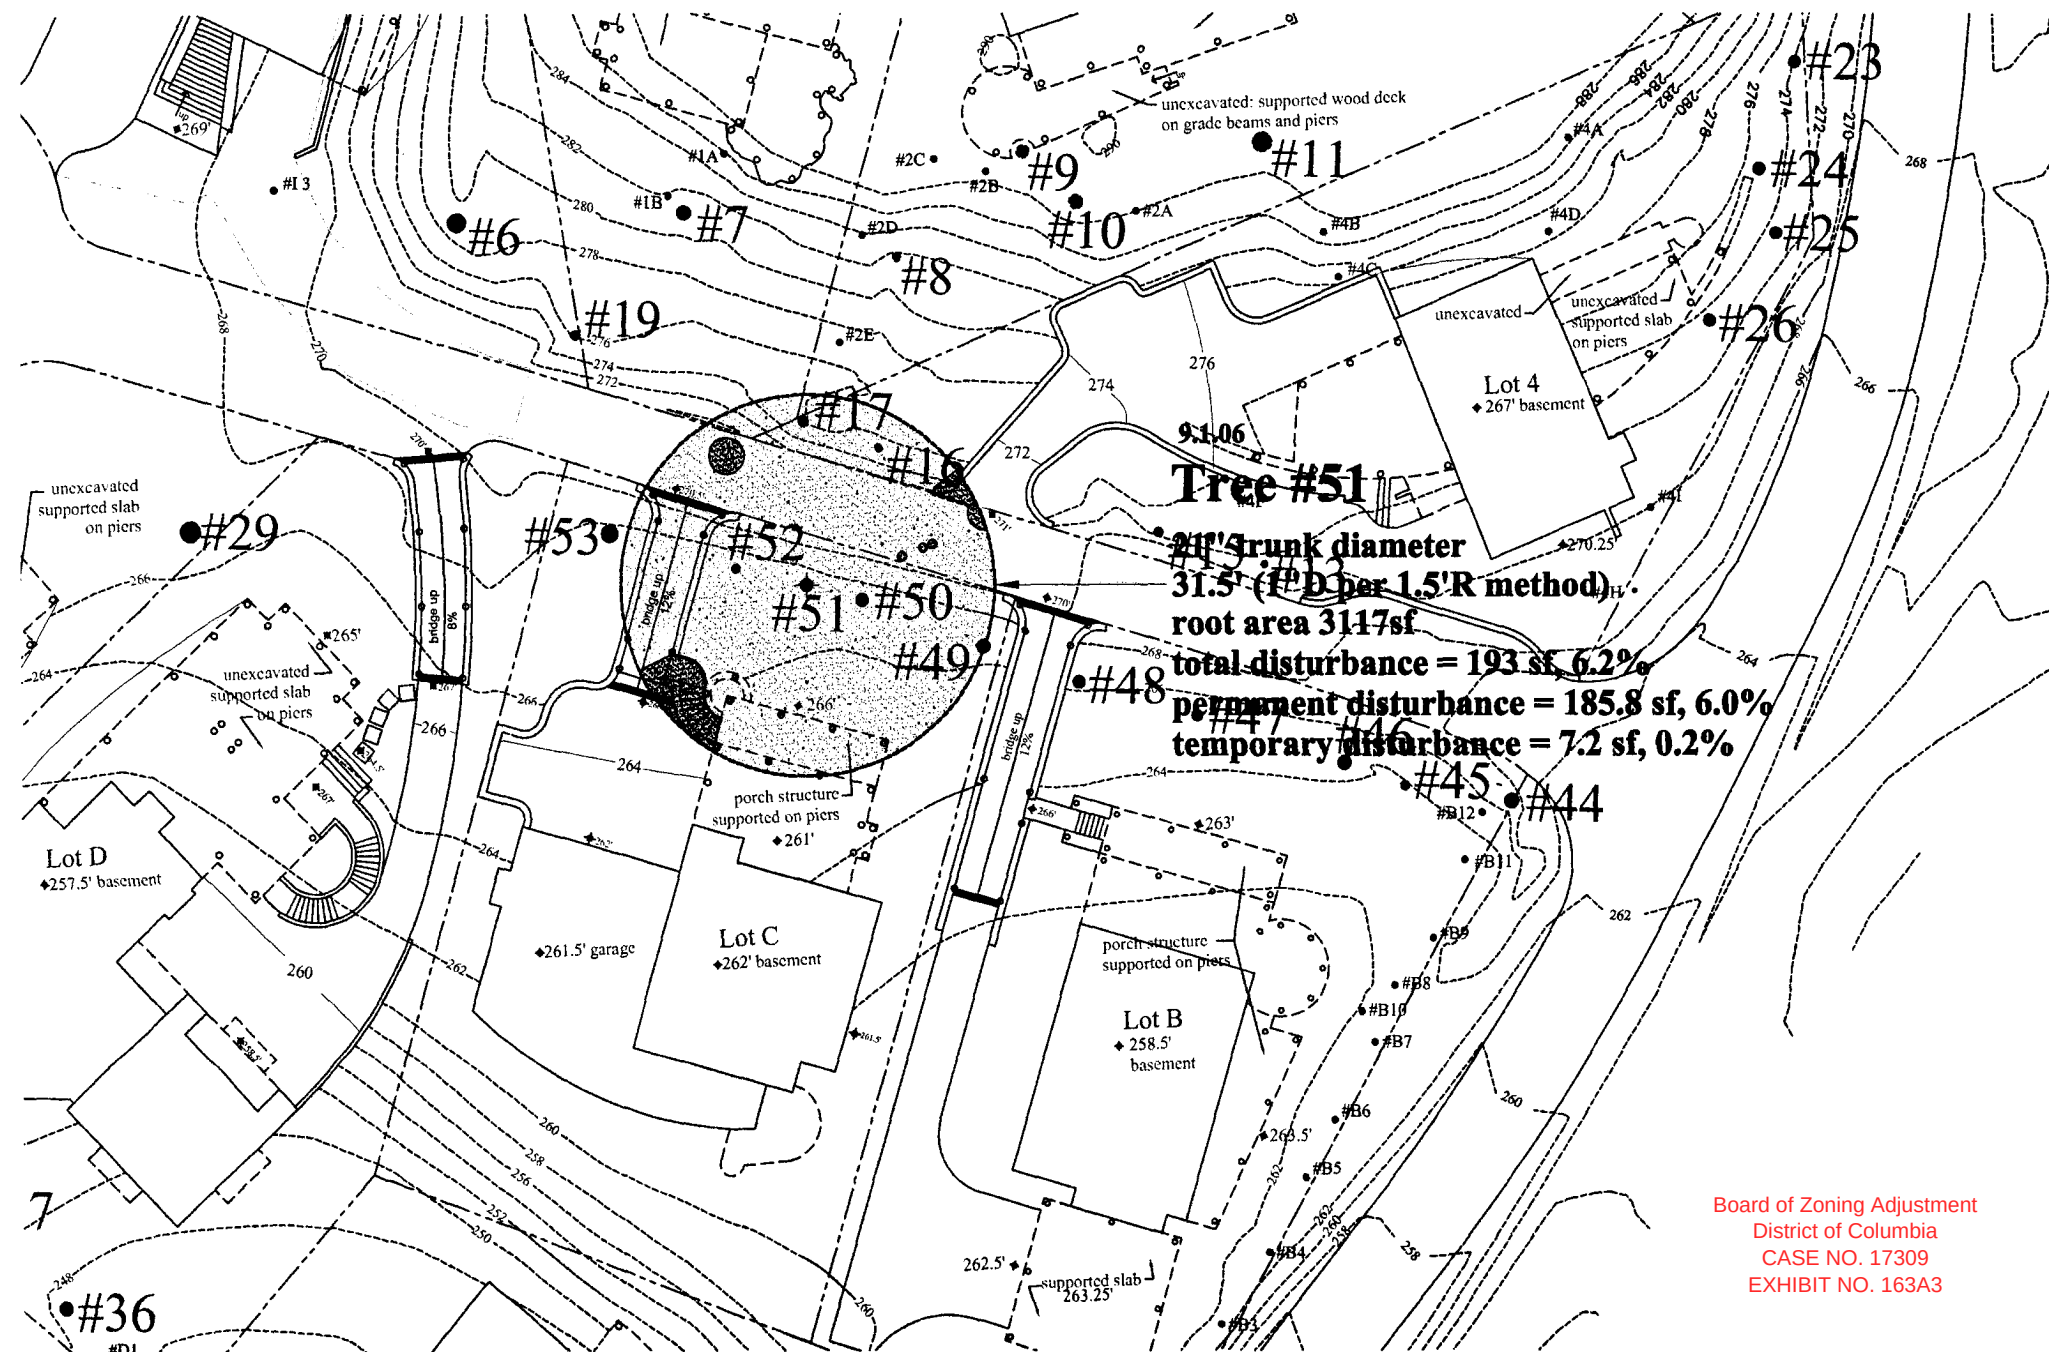

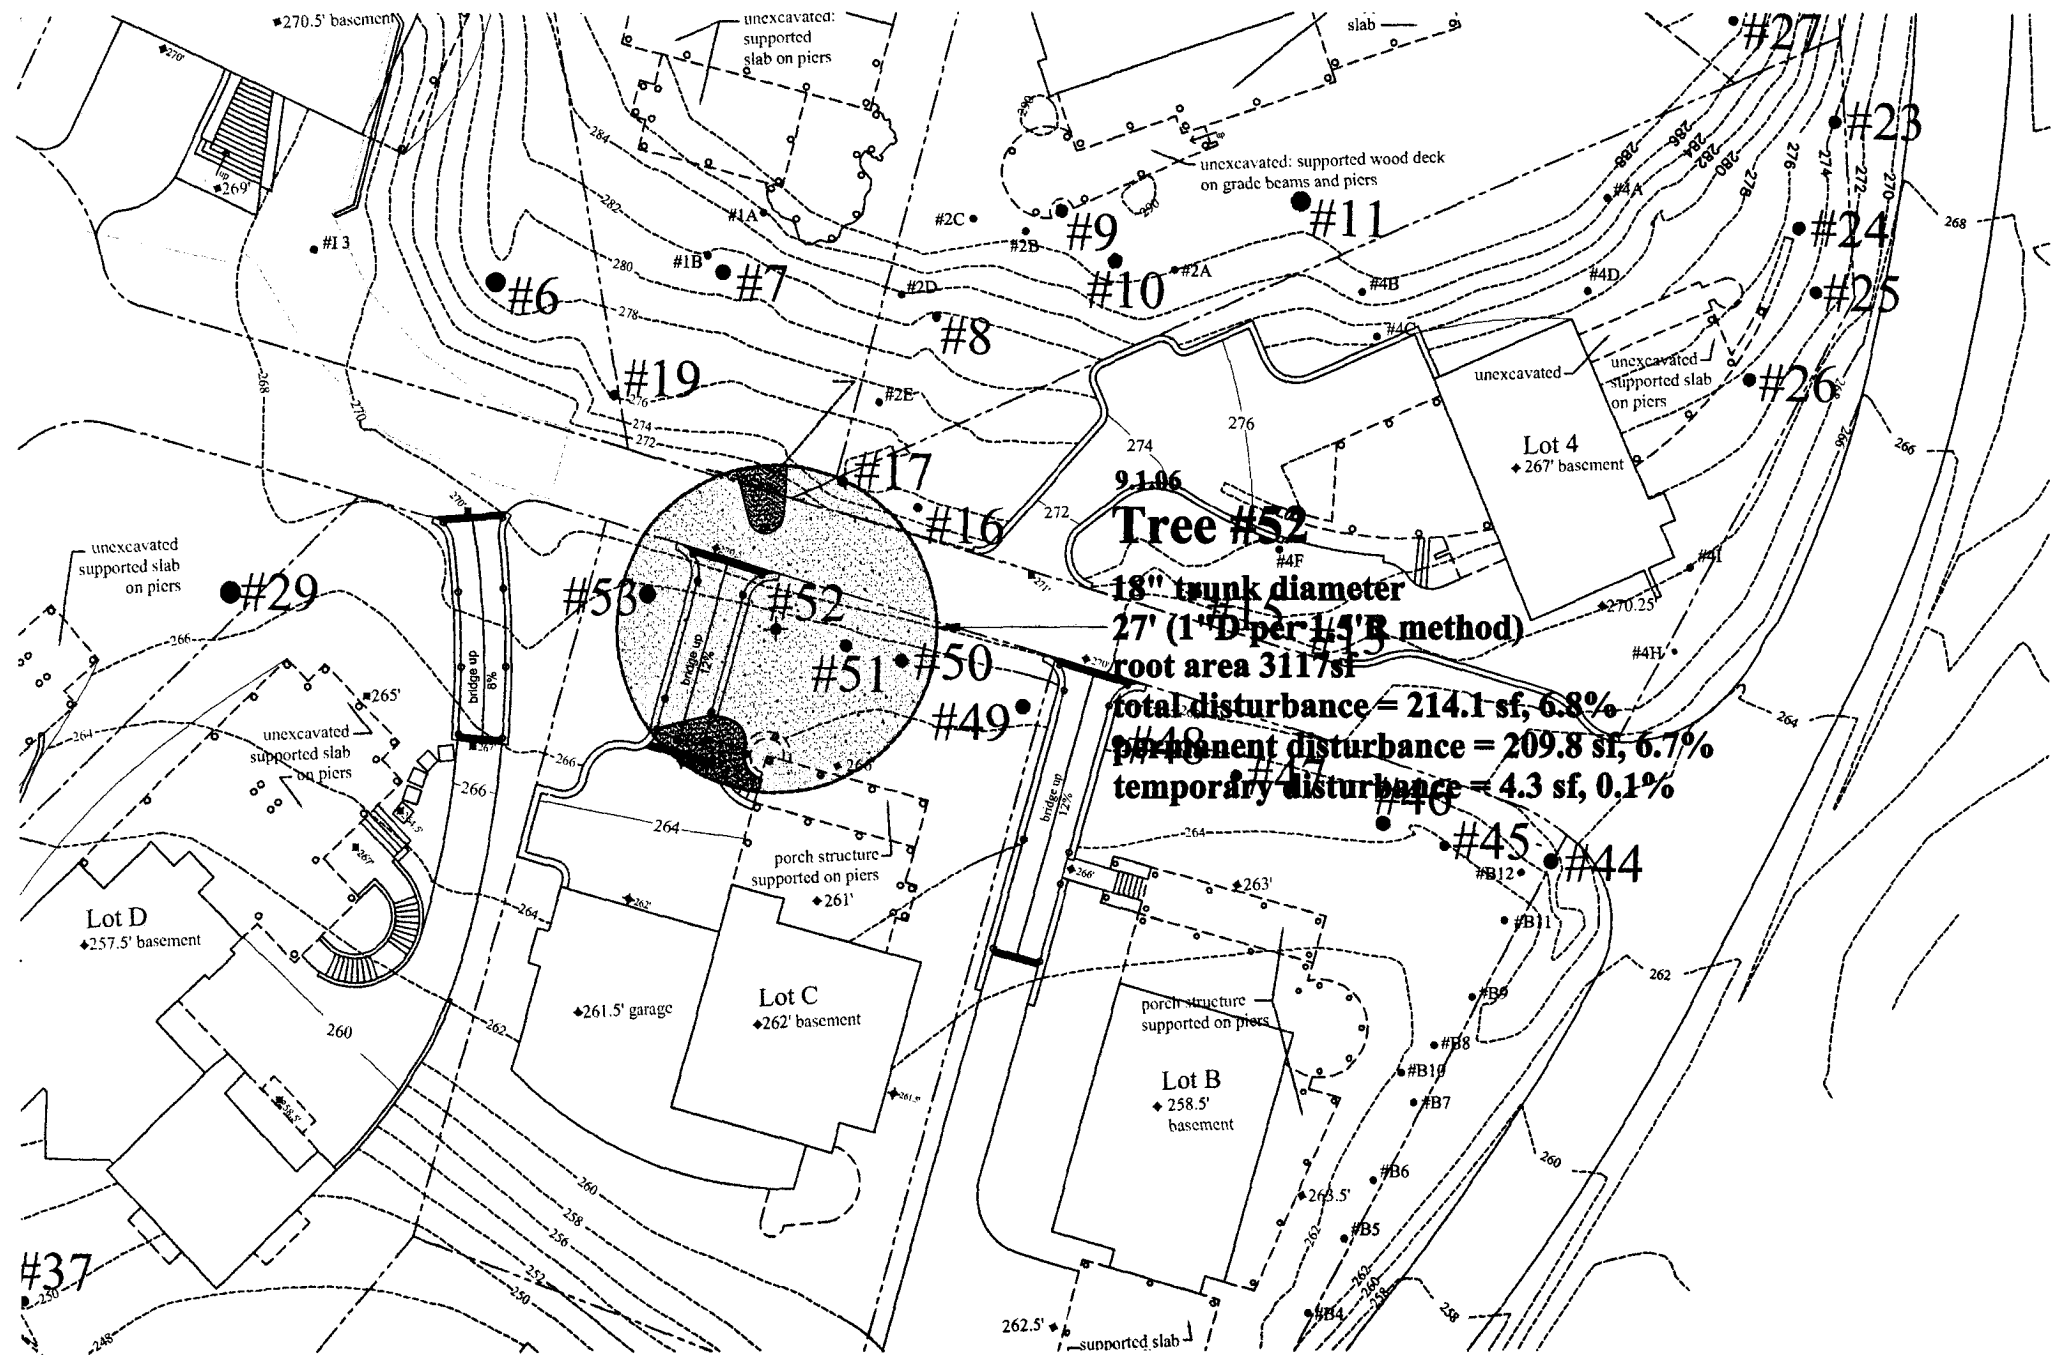

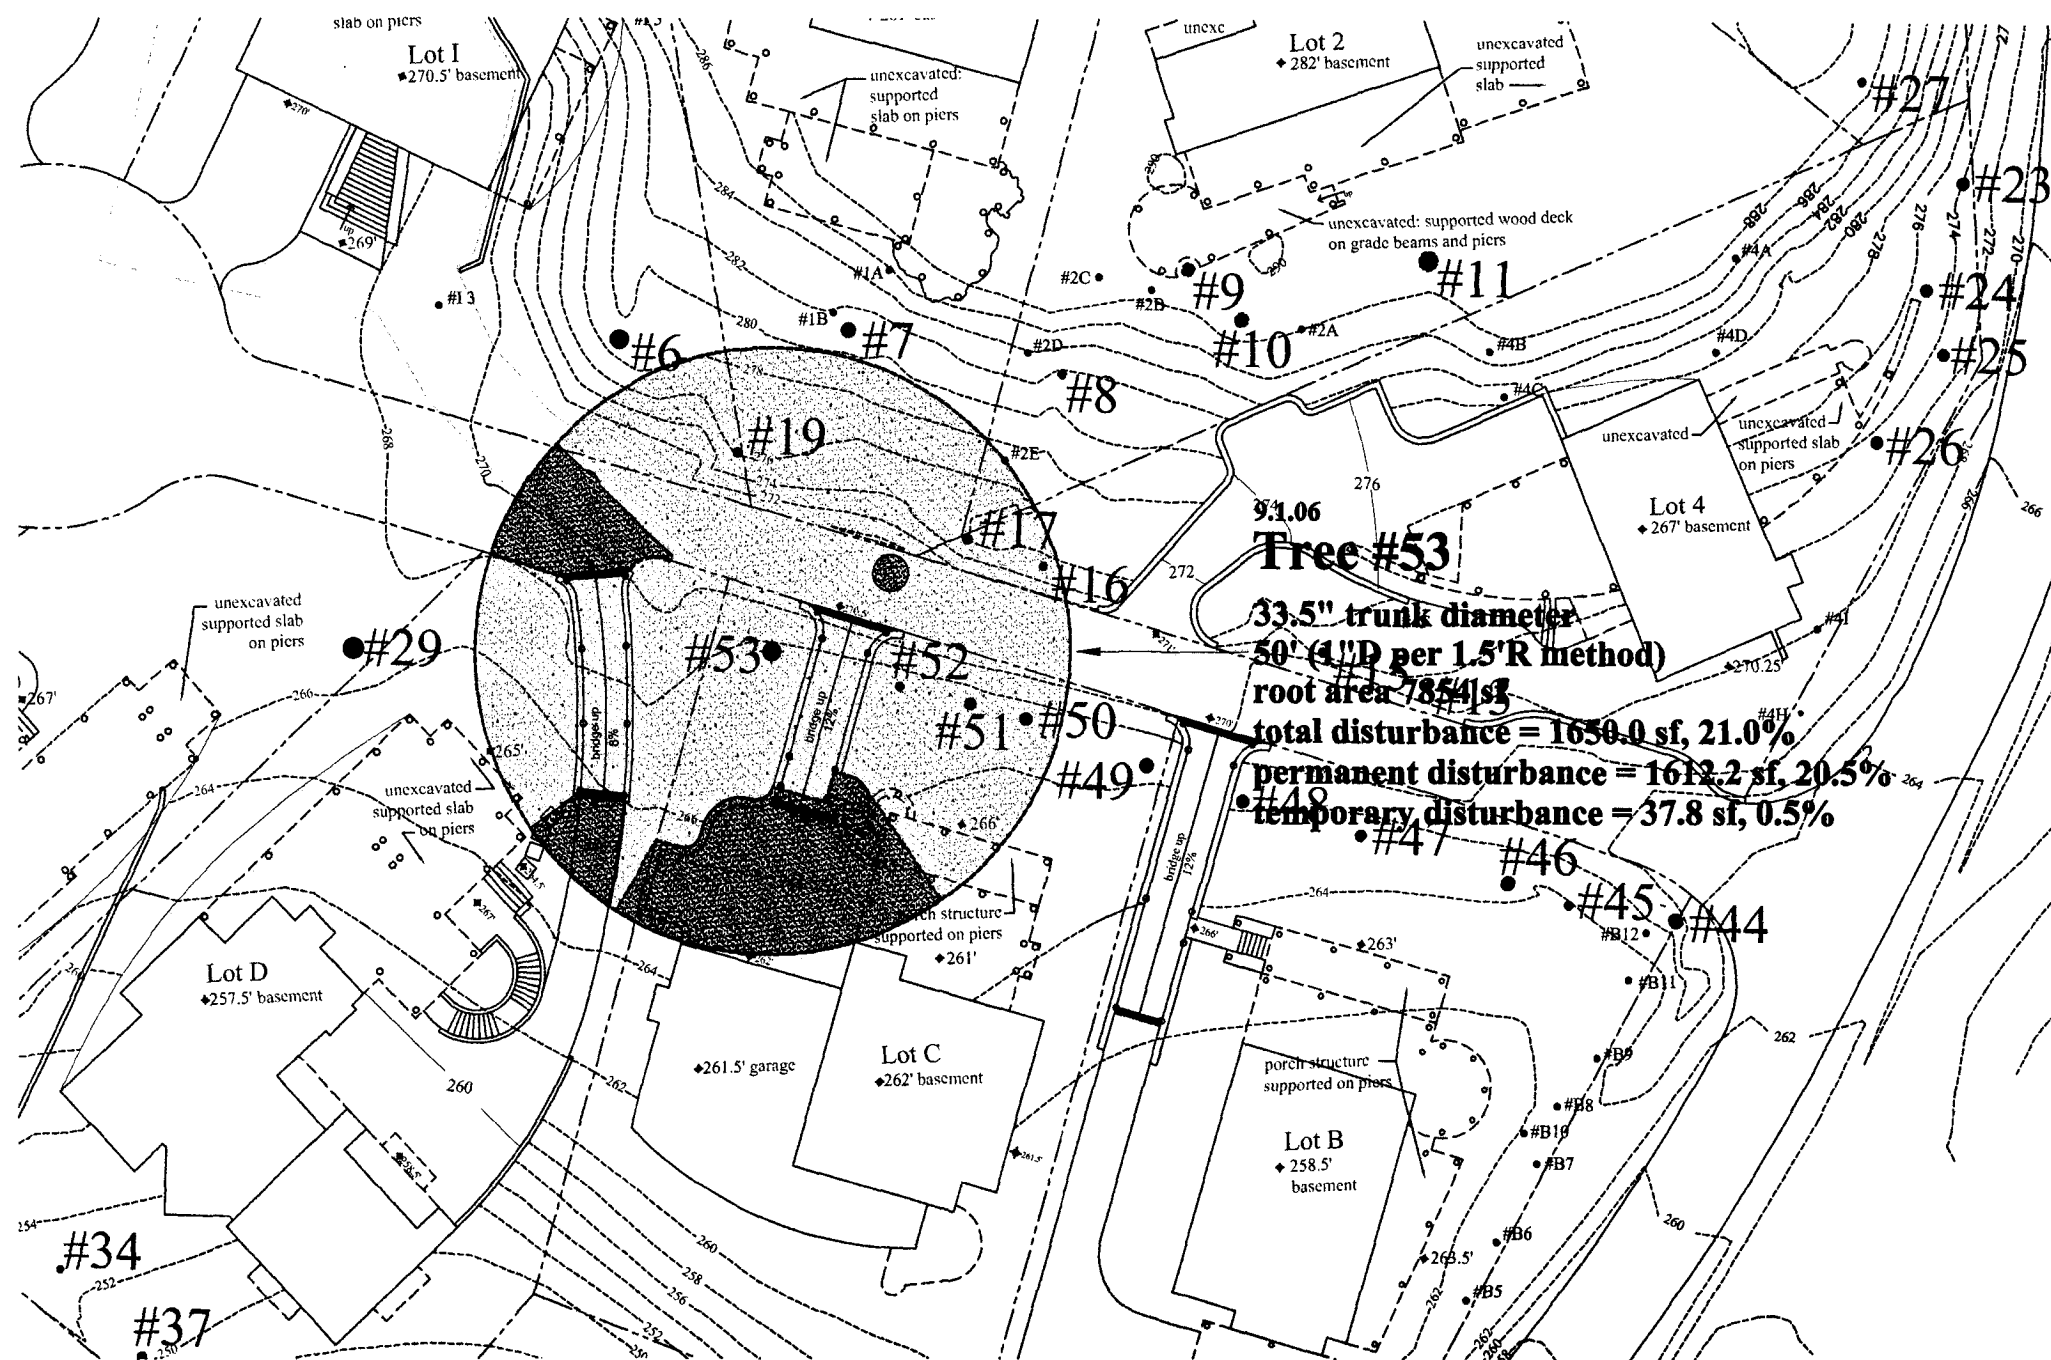

#1

tennis court

#65

#64

Tree #54

13.5" trunk diameter

20' (1" D per 1.5' R method)

root area 1257 sf

total disturbance = 62.6 sf, 5.0%

permanent disturbance = 26.6 sf, 2.1%

temporary disturbance = 36 sf, 2.9%

#54

excavated
to elev 271.5'

Lot H
262' basement

unexcavated

270'

unexcavated
supported
slab on piers

Lot I
270.5' basement

270'

269'

unexcavated:

Lot 1
281' basement

unexcavated:
supported
slab on piers

unexc

Lot G
258' basement

unexcavated

267'

#G4

#G3


66

#13

#1A

#2C

#C

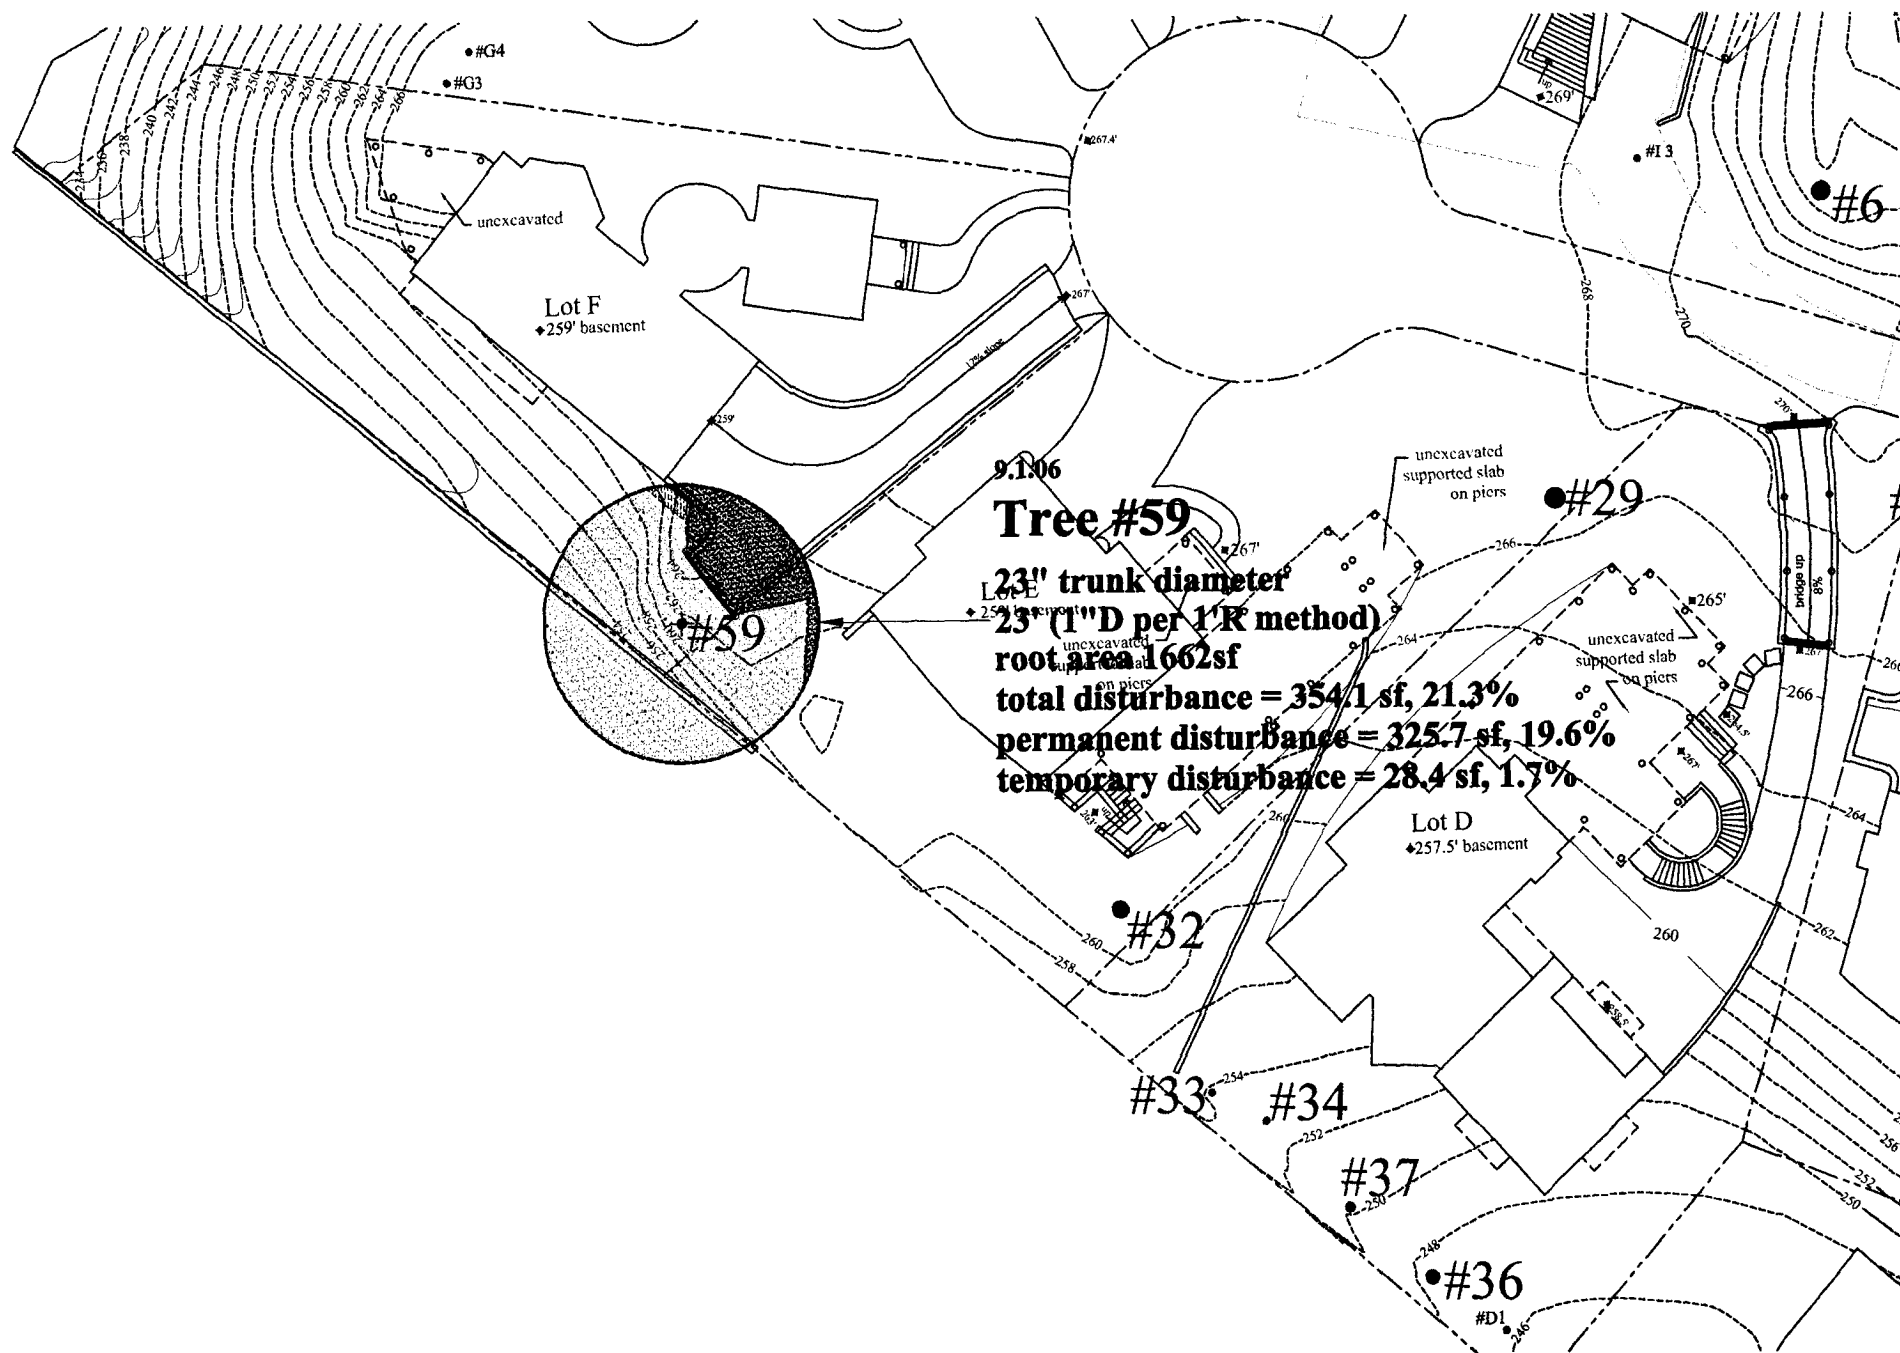

schc

#1

9.1.06

Tree #64

tennis court

15" trunk diameter

15' (1"D per 1'R method)

root area 707sf

total disturbance = 0 sf, 0%

permanent disturbance = 0 sf, 0%

temporary disturbance = 0 sf, 0%

#2

#65

#64

#54

#H5

excavated
to elev 271.5'

Lot H
262' basement

unexcavated

270'

Lot G
258' basement

unexcavated

unexcavated
supported
slab on piers

Lot I
270.5' basement

unexcavated:

Lot 1
281' basement

unexcavated:

289.5'

Lot 2
282' basement

unexc

school

#1

9.1.06

Tree #65

13.5" trunk diameter

13.5' (1"D per 1'R method)

root area 573sf

total disturbance = 0 sf, 0%

permanent disturbance = 0 sf, 0%

temporary disturbance = 0 sf, 0%



#64

#2

#H1

#H4

#H2

#H8

#H10

#H3

#H5

#H1

#H4

#H2

#H8

#H10

#H3

#H5

#H1

#H4

#H2

#H8

#H10

#H3

#H5

#H1

#H4

#H2

#H8

#H10

#H3

#H5

#H1

#H4

#H2

#H8

#H10

#H3

#H5

#H1

#H4

#H2

#H8

#H10

#H3

#H5

#H1

#H4

#H2

#H8

#H10

#H3

#H5

#H1

#H4

#H2

#H8

#H10

#H3

#H5

#H1

#H4

#H2

#H8

#H10

#H3

#H5

#H1

#H4

#H2

#H8

#H10

#H3


#H5


#H1

#H4


#H2

#H8

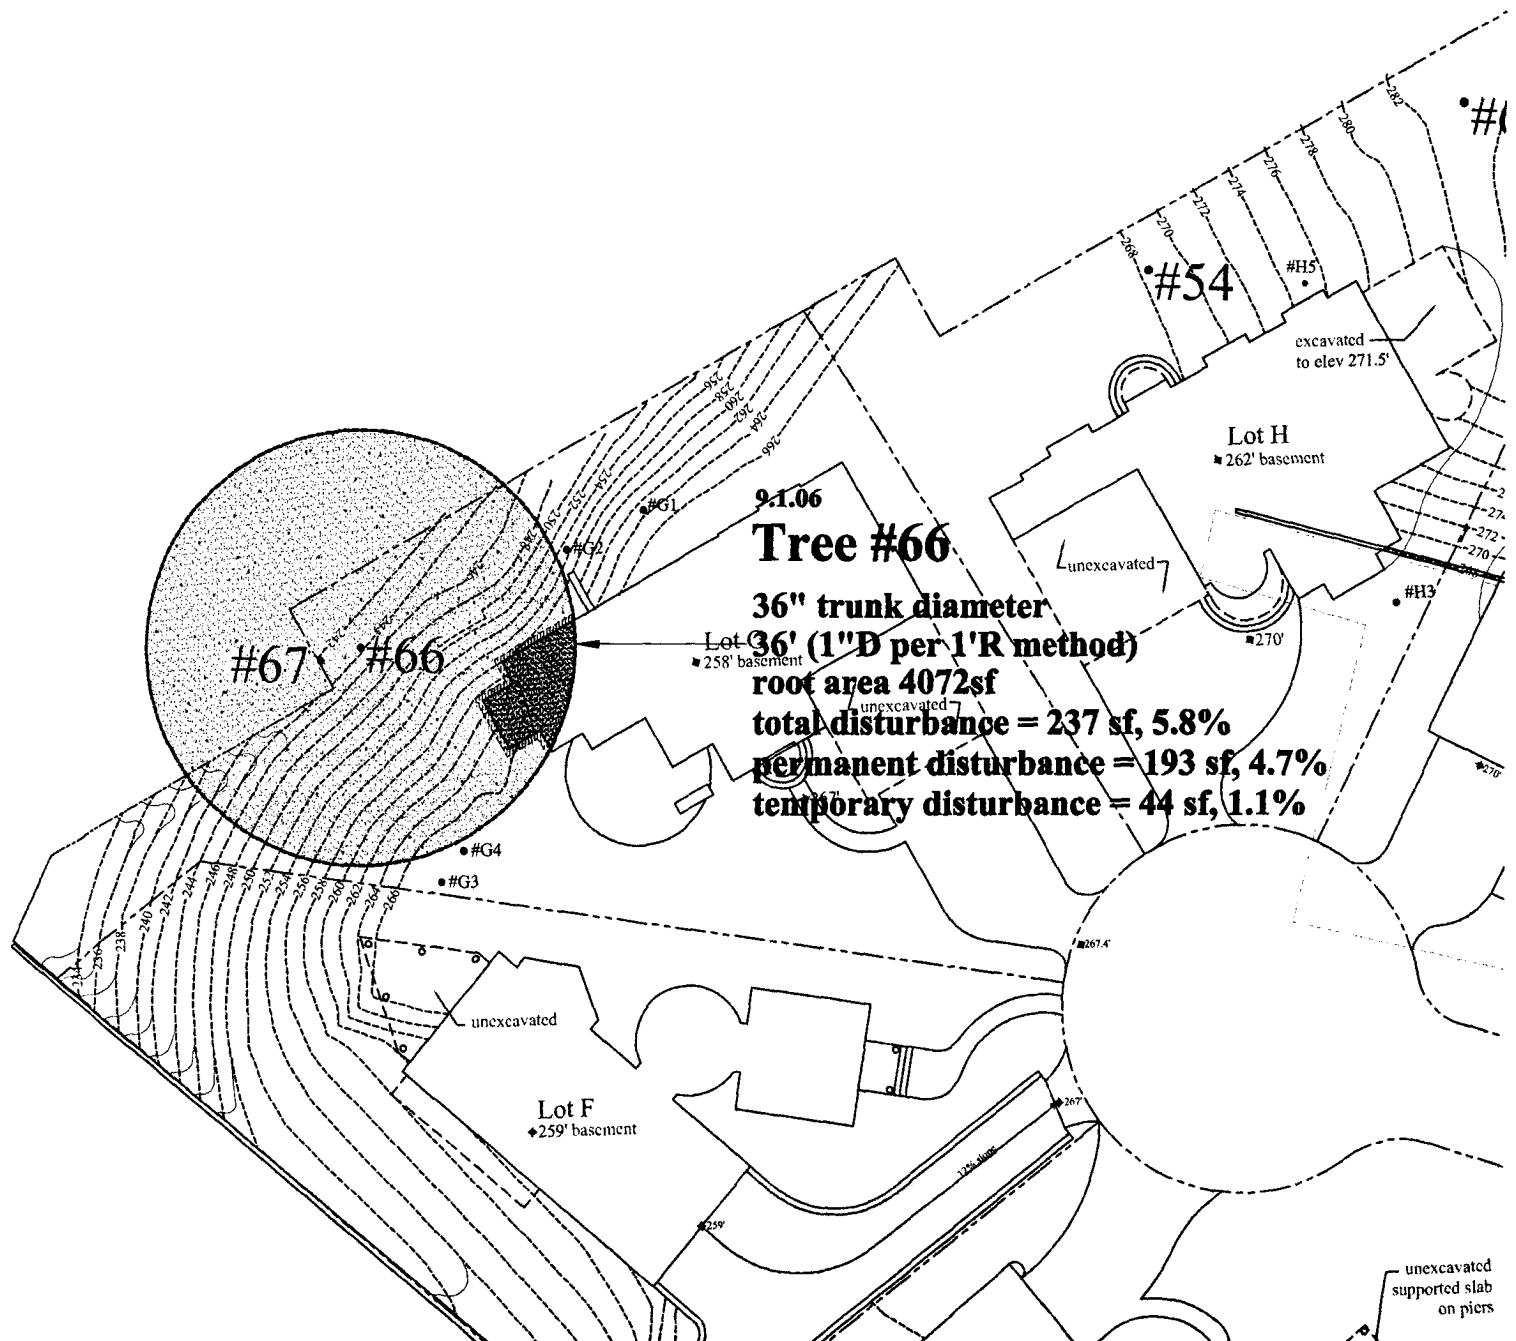

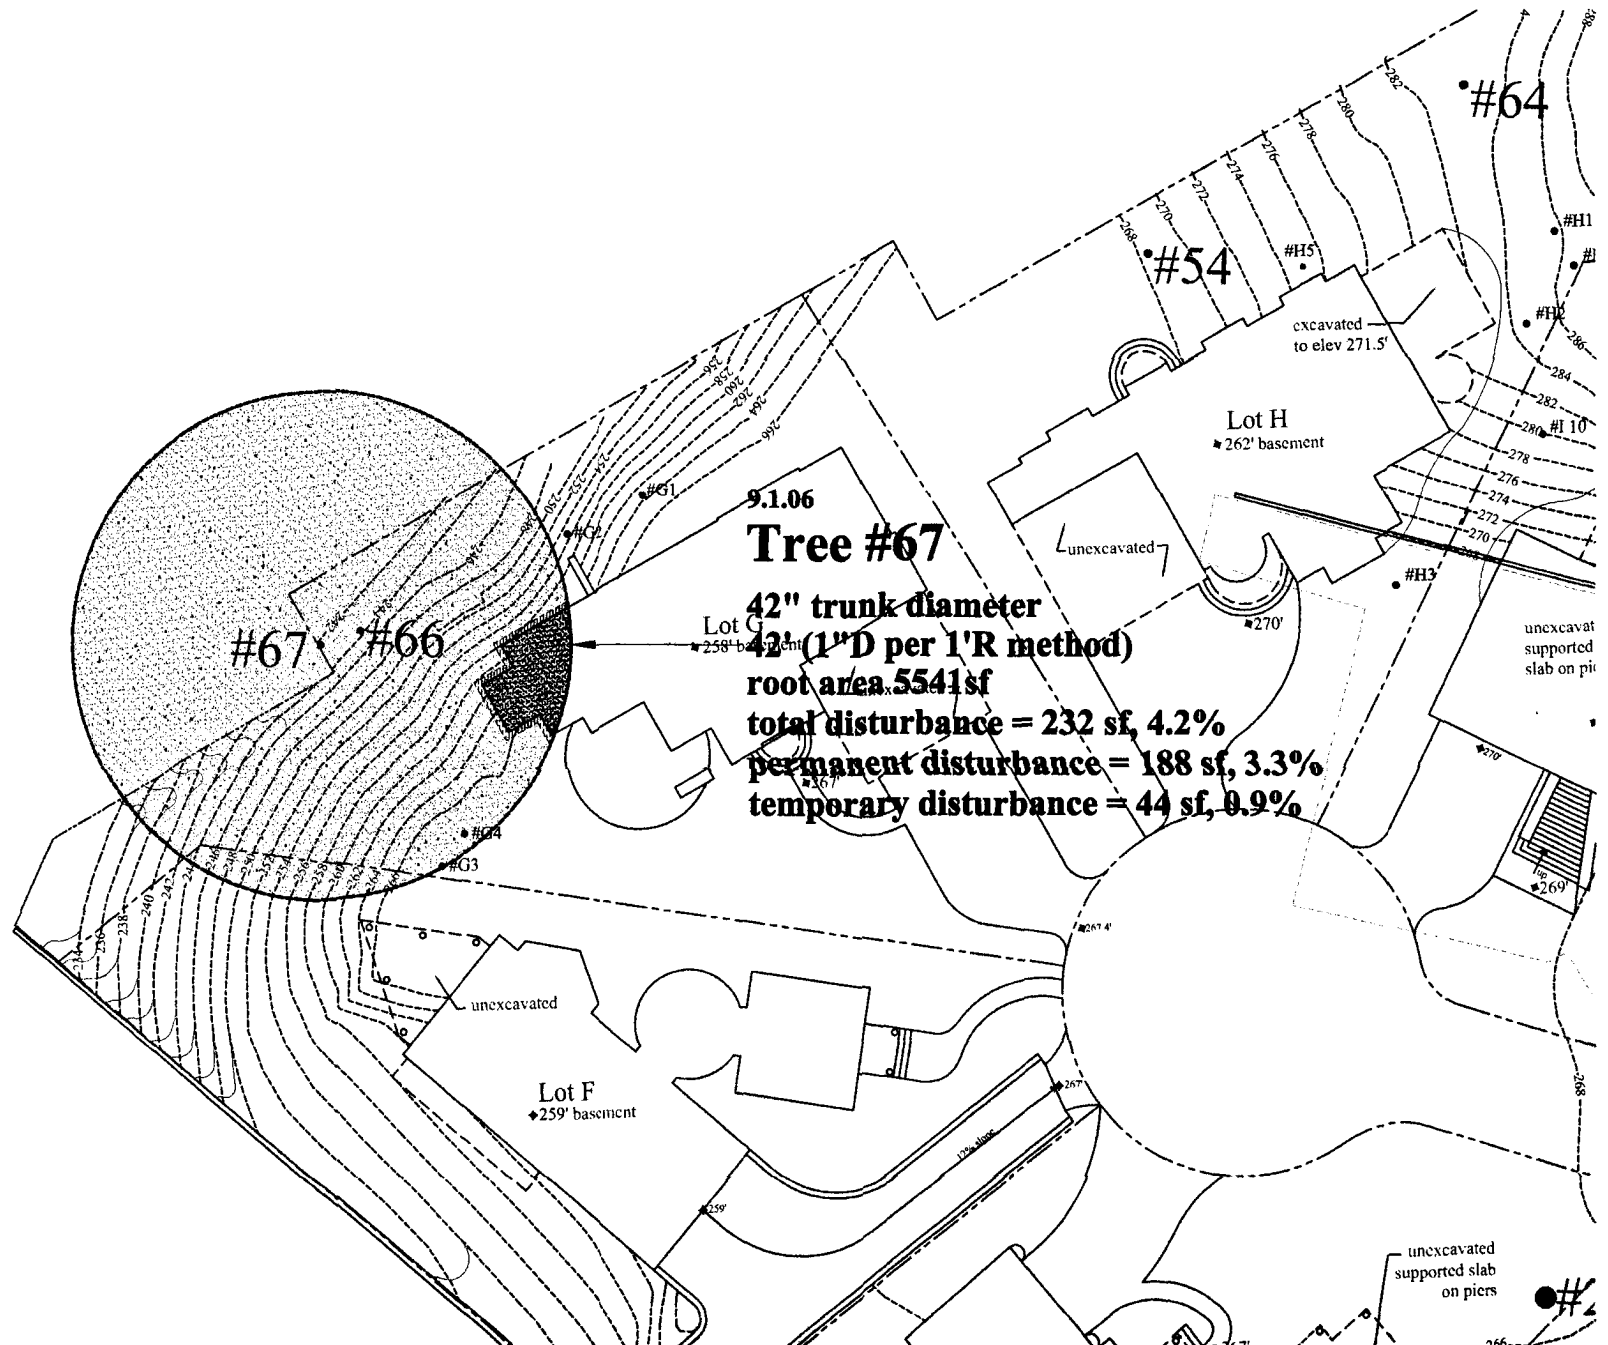

House 4

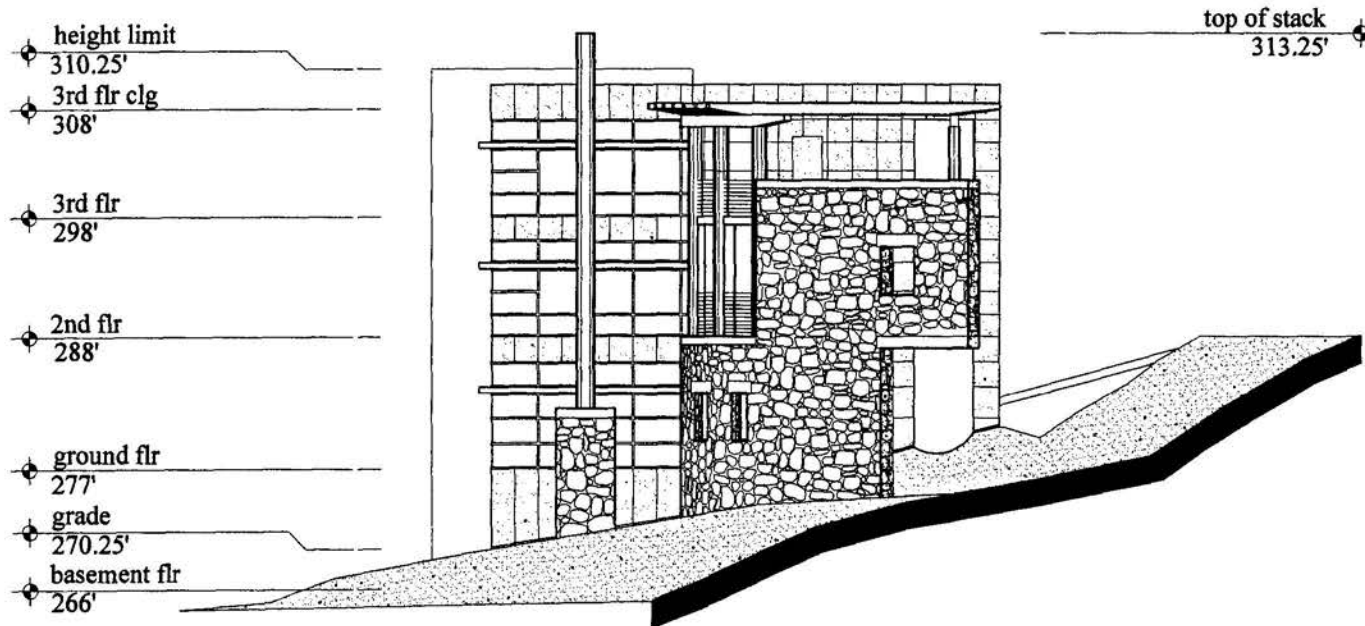

Exterior Materials:

stone base
metal
stucco
wood
concrete
glass

**Lot 4
East Elevation**


Chain Bridge Road Project

Square 1425 Lot 827, Parcels 12/63, 12/293 and 12/294
Washington, DC

September 1, 2006




#1

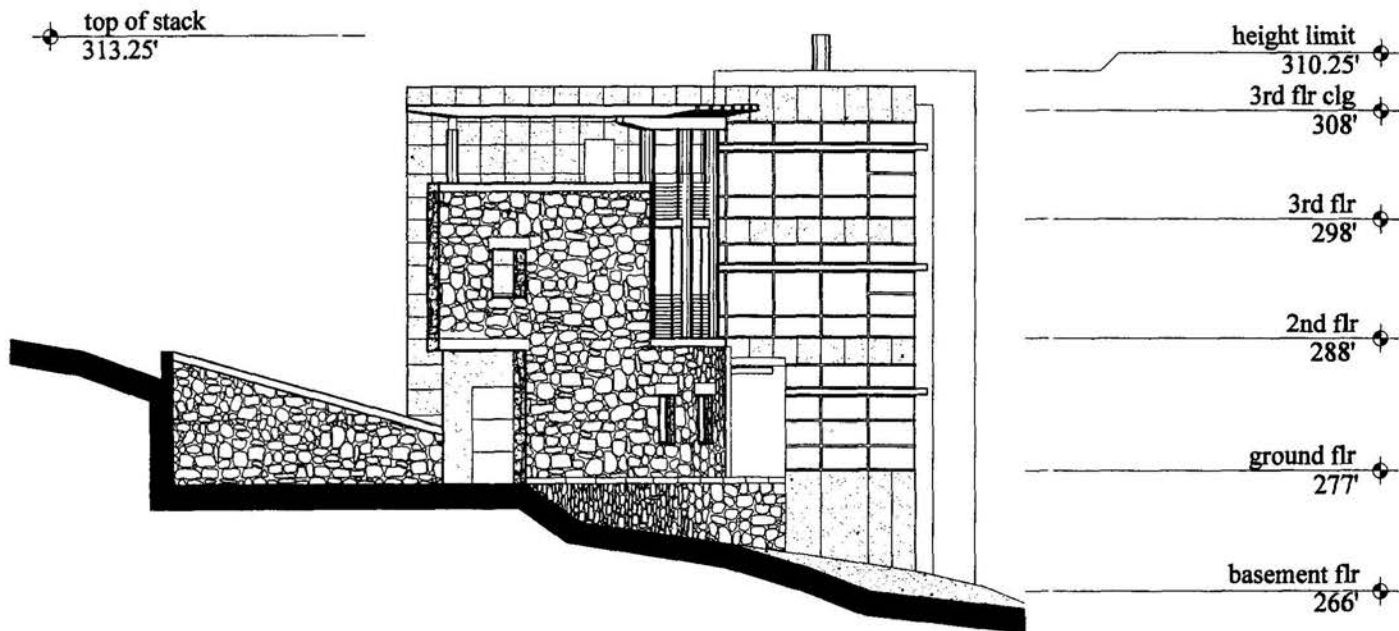


Lot 4
East Elevation
Chain Bridge Road Project
Square 1425 Lot 827, Parcels 12/63, 12/293 and 12/294
Washington, DC

September 1, 2006

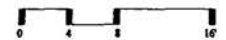

#2

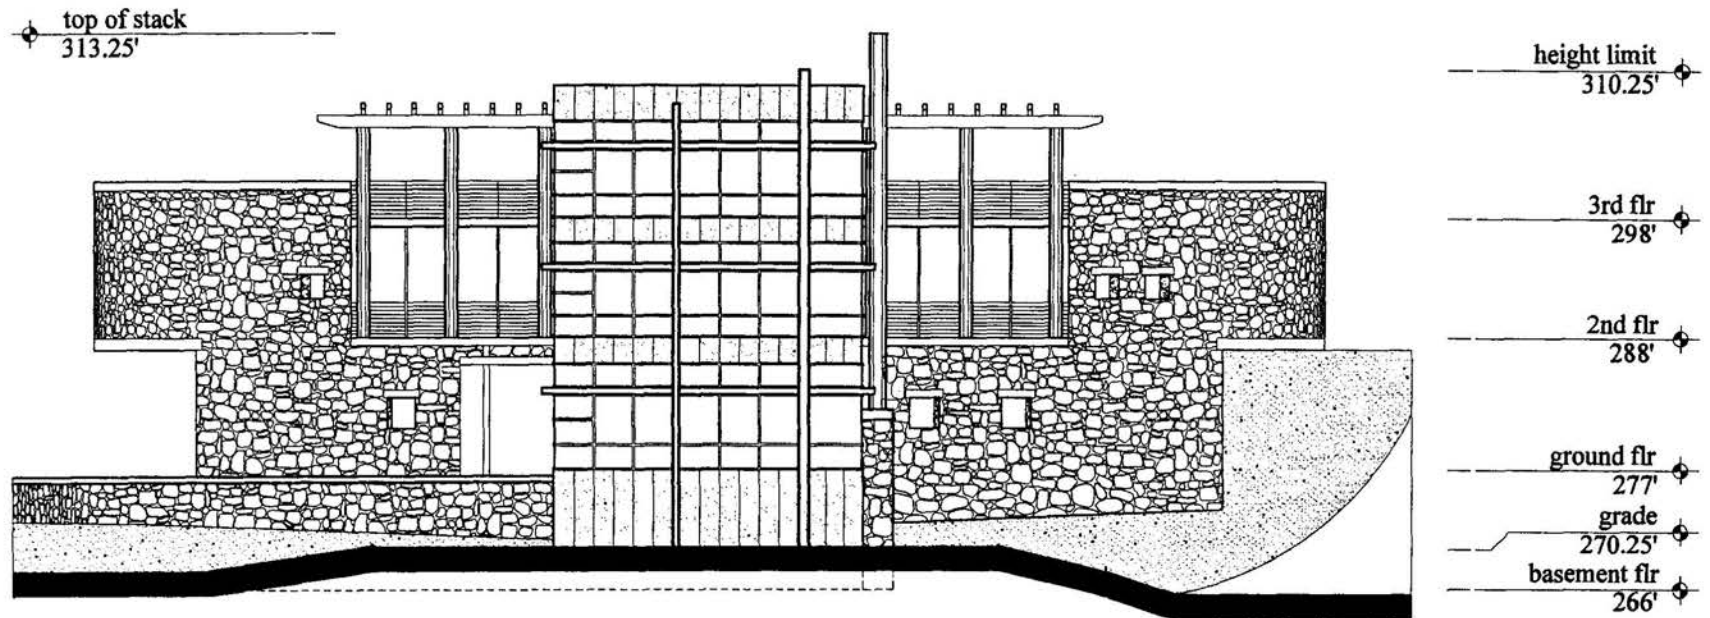

Lot 4 East Elevation


Chain Bridge Road Project

Square 1425 Lot 827, Parcels 12/63, 12/293 and 12/294
Washington, DC

September 1, 2006



#3

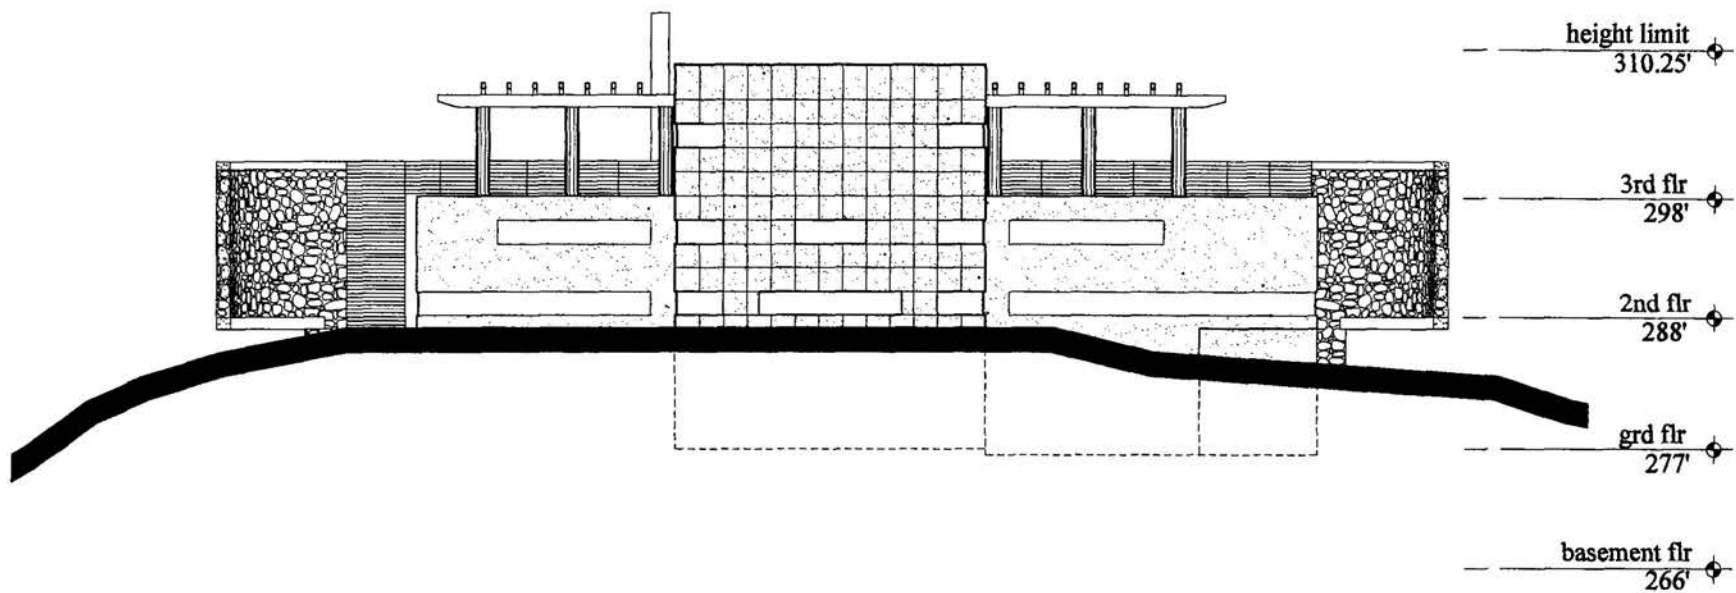

Lot 4 East Elevation


Chain Bridge Road Project

Square 1425 Lot 827, Parcels 12/63, 12/293 and 12/294
Washington, DC

September 1, 2006



#4

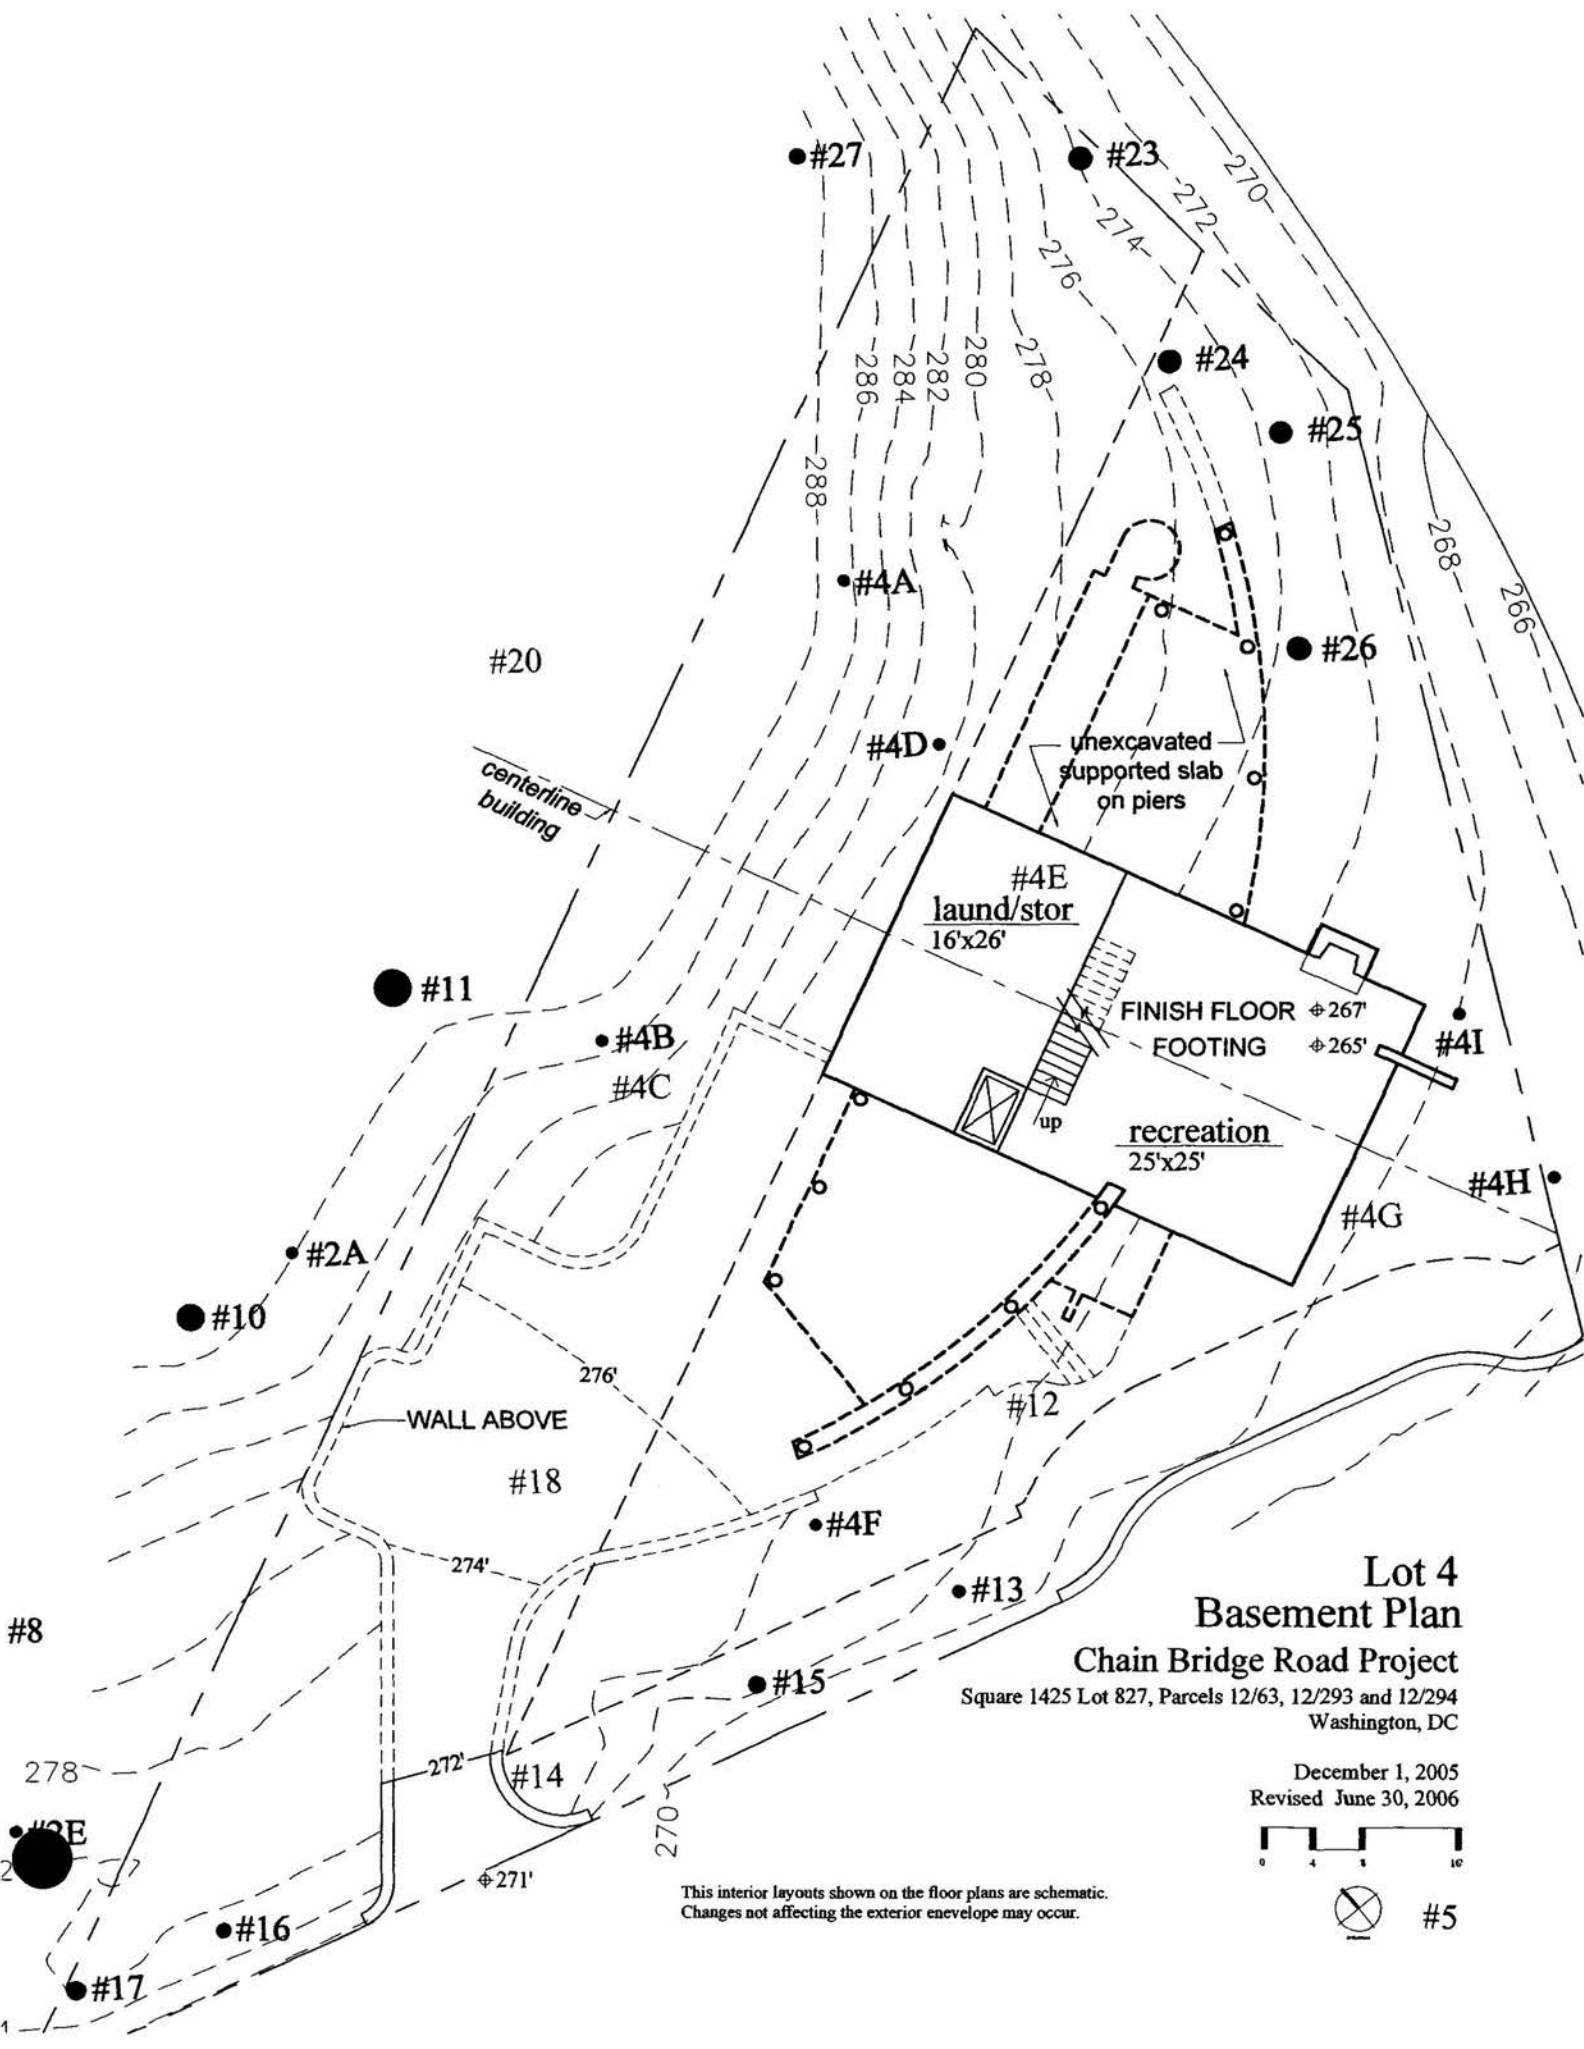


Lot 4 Basement Plan

Chain Bridge Road Project


Square 1425 Lot 827, Parcels 12/63, 12/293 and 12/294
Washington, DC

December 1, 2005
Revised June 30, 2006

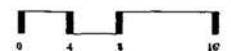

#5

This interior layouts shown on the floor plans are schematic.
Changes not affecting the exterior envelope may occur.

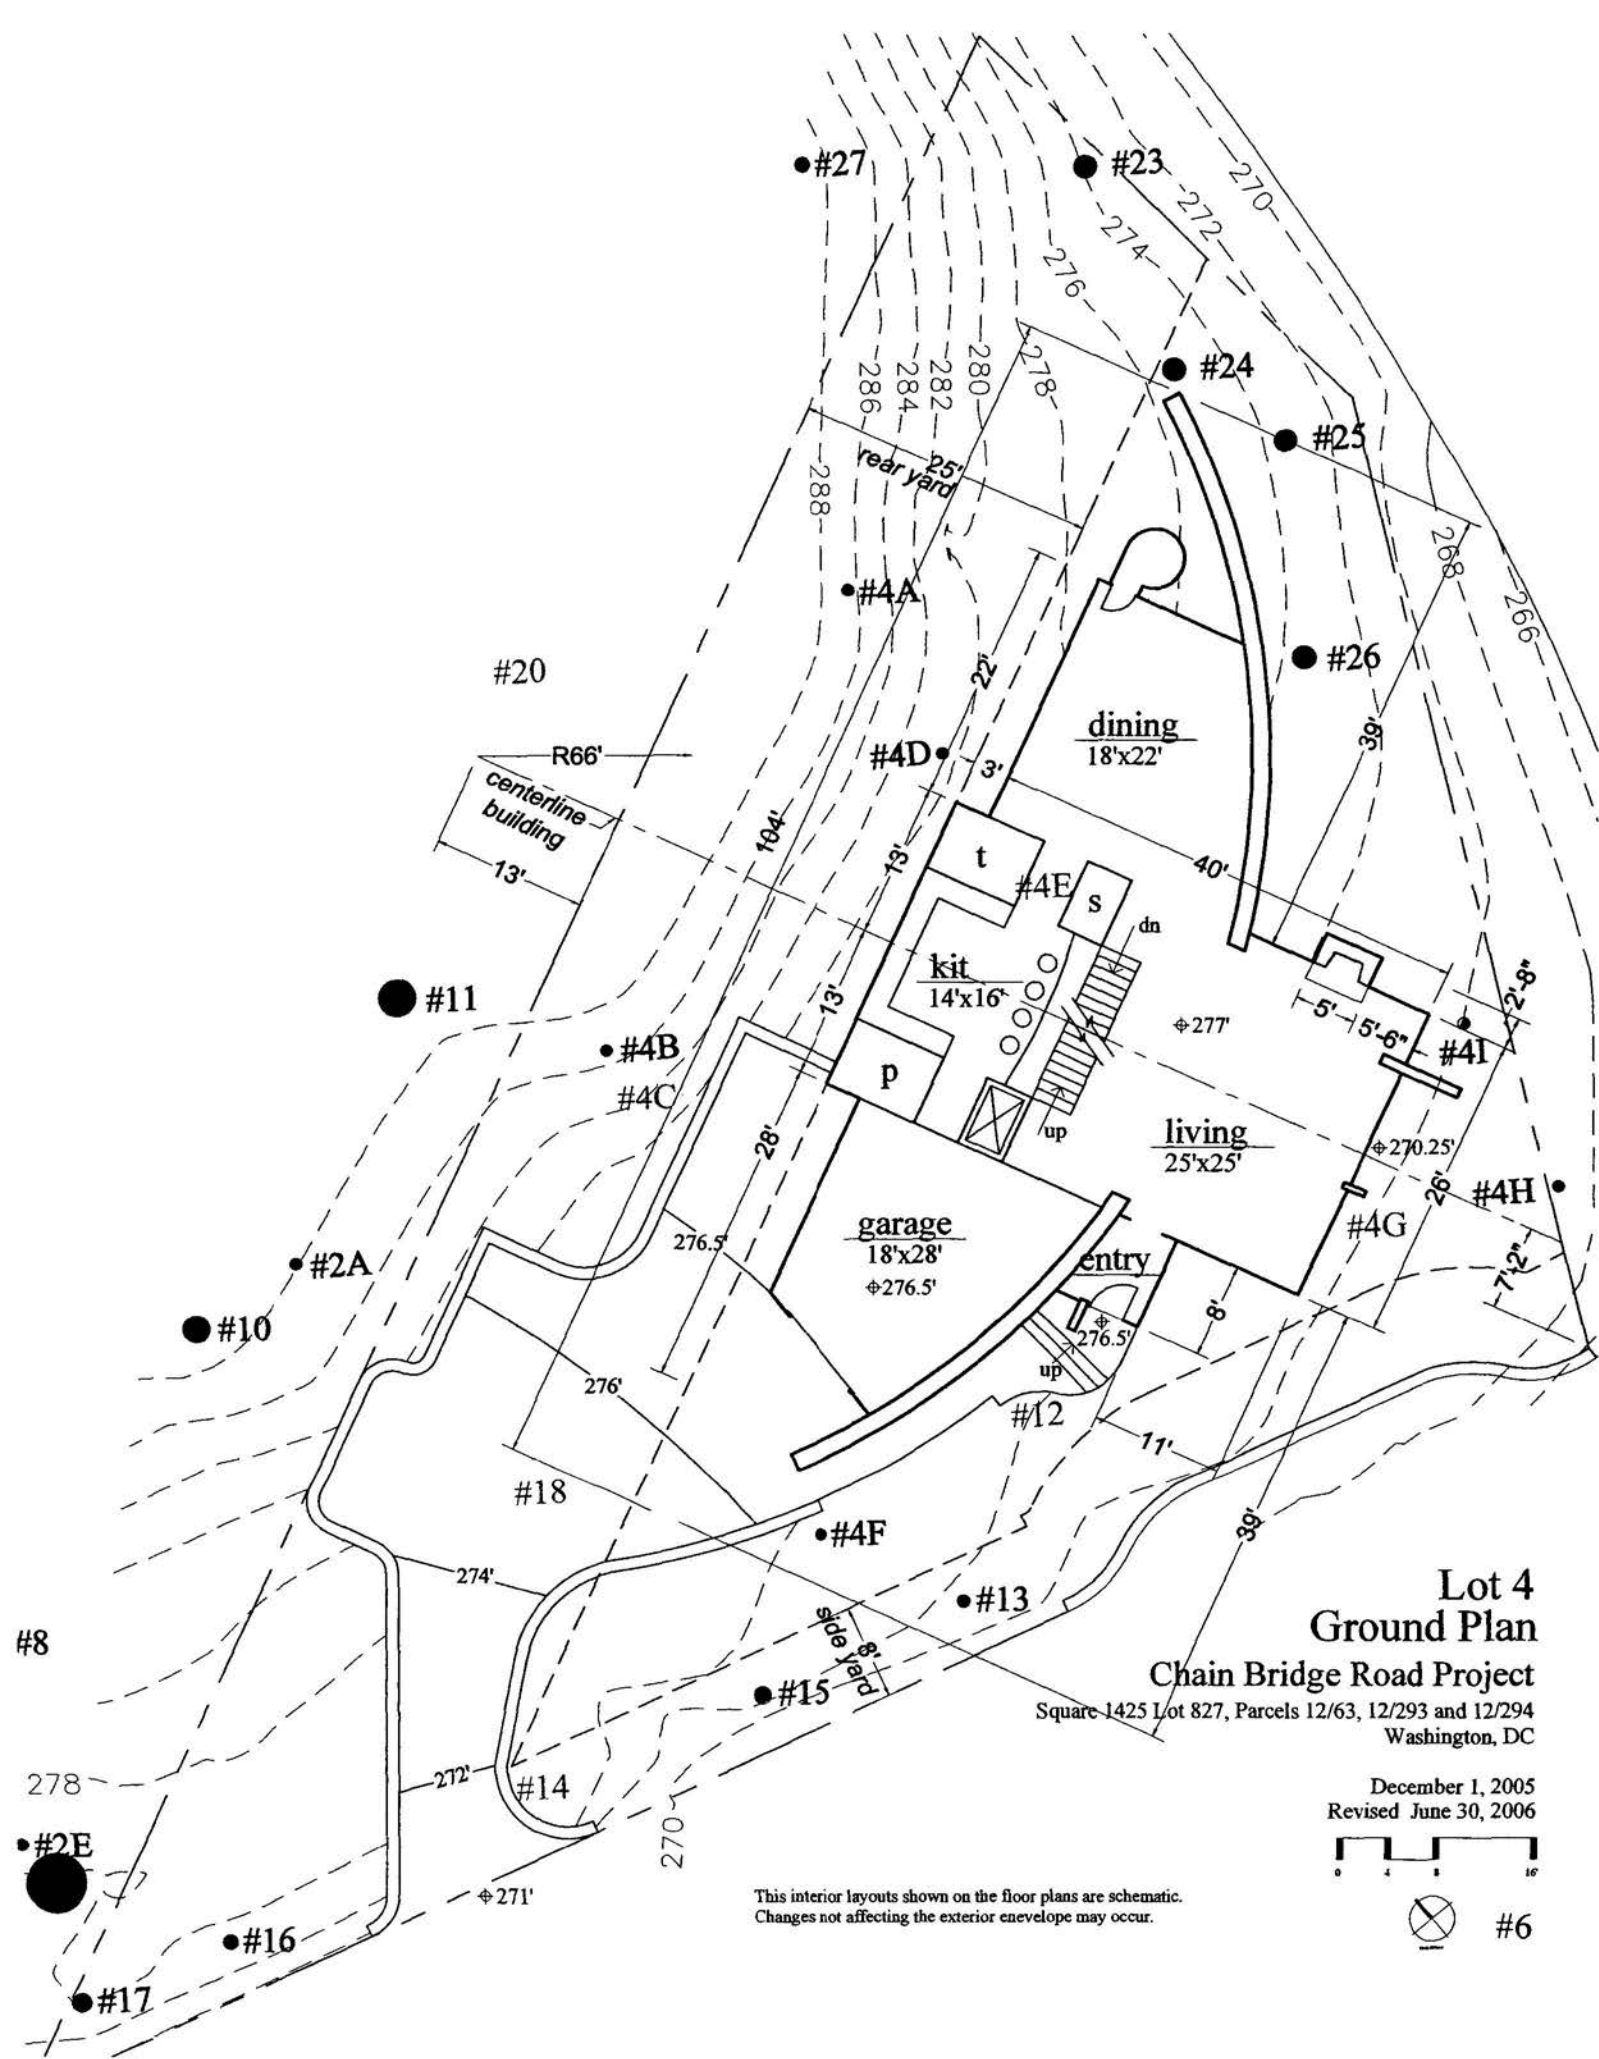

Lot 4 Ground Plan


Chain Bridge Road Project

Square 1425 Lot 827, Parcels 12/63, 12/293 and 12/294
Washington, DC

December 1, 2005
Revised June 30, 2006



This interior layouts shown on the floor plans are schematic.
Changes not affecting the exterior envelope may occur.

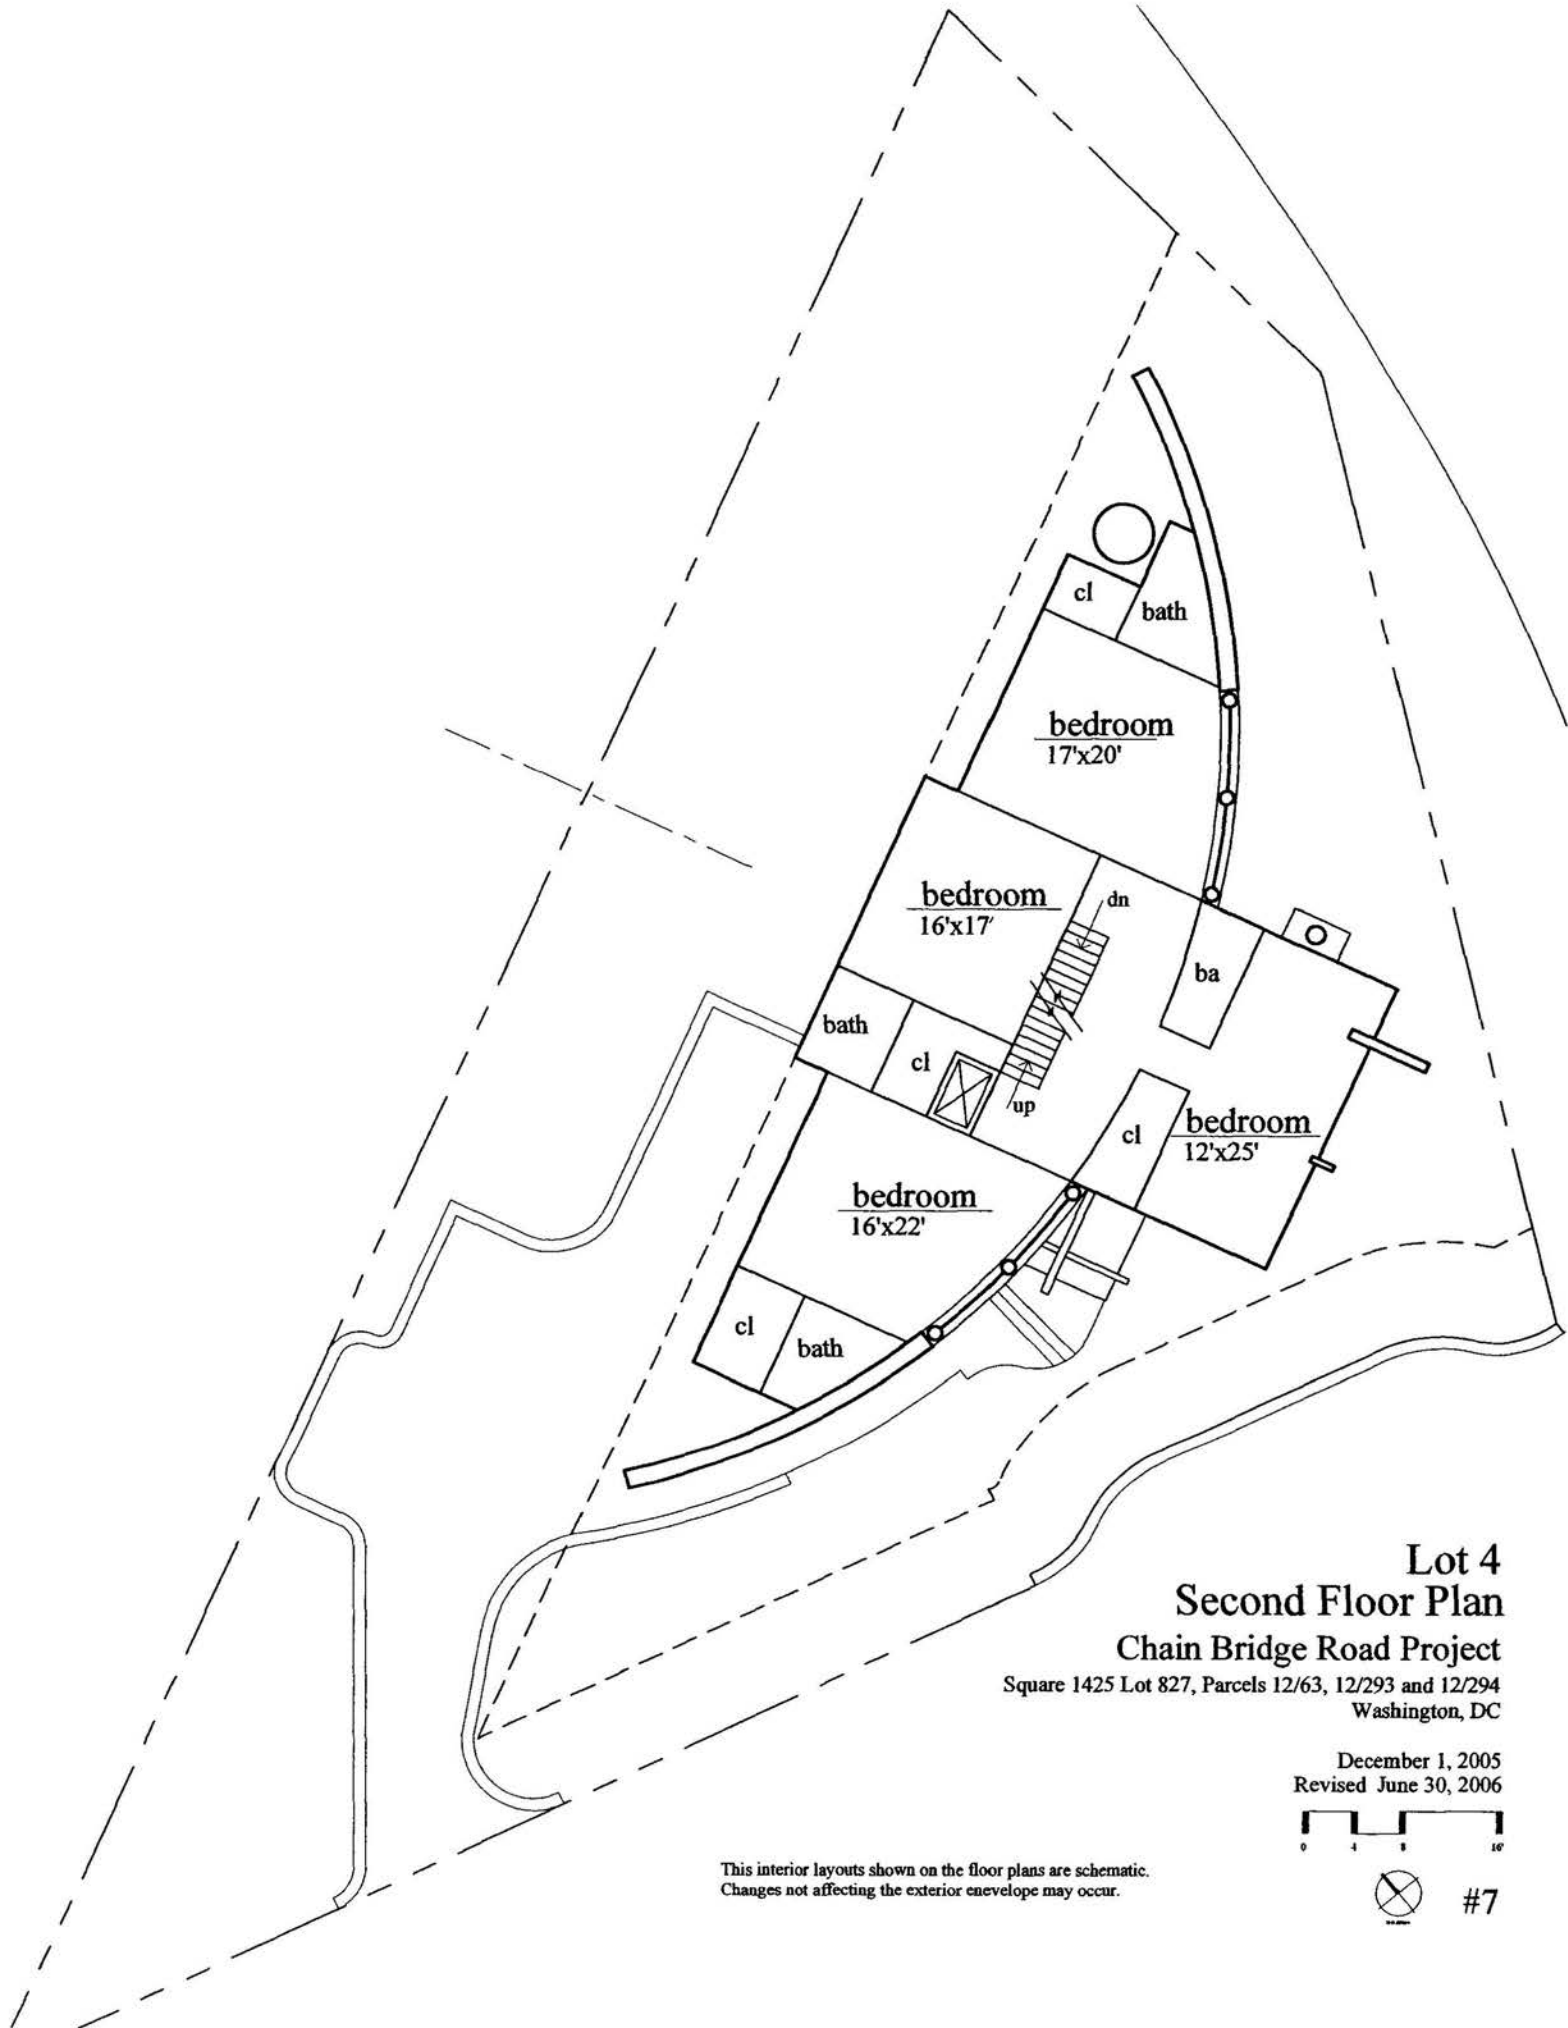

**Lot 4
Second Floor Plan**

Chain Bridge Road Project

Square 1425 Lot 827, Parcels 12/63, 12/293 and 12/294
Washington, DC


December 1, 2005
Revised June 30, 2006



This interior layouts shown on the floor plans are schematic.
Changes not affecting the exterior envelope may occur.



#7

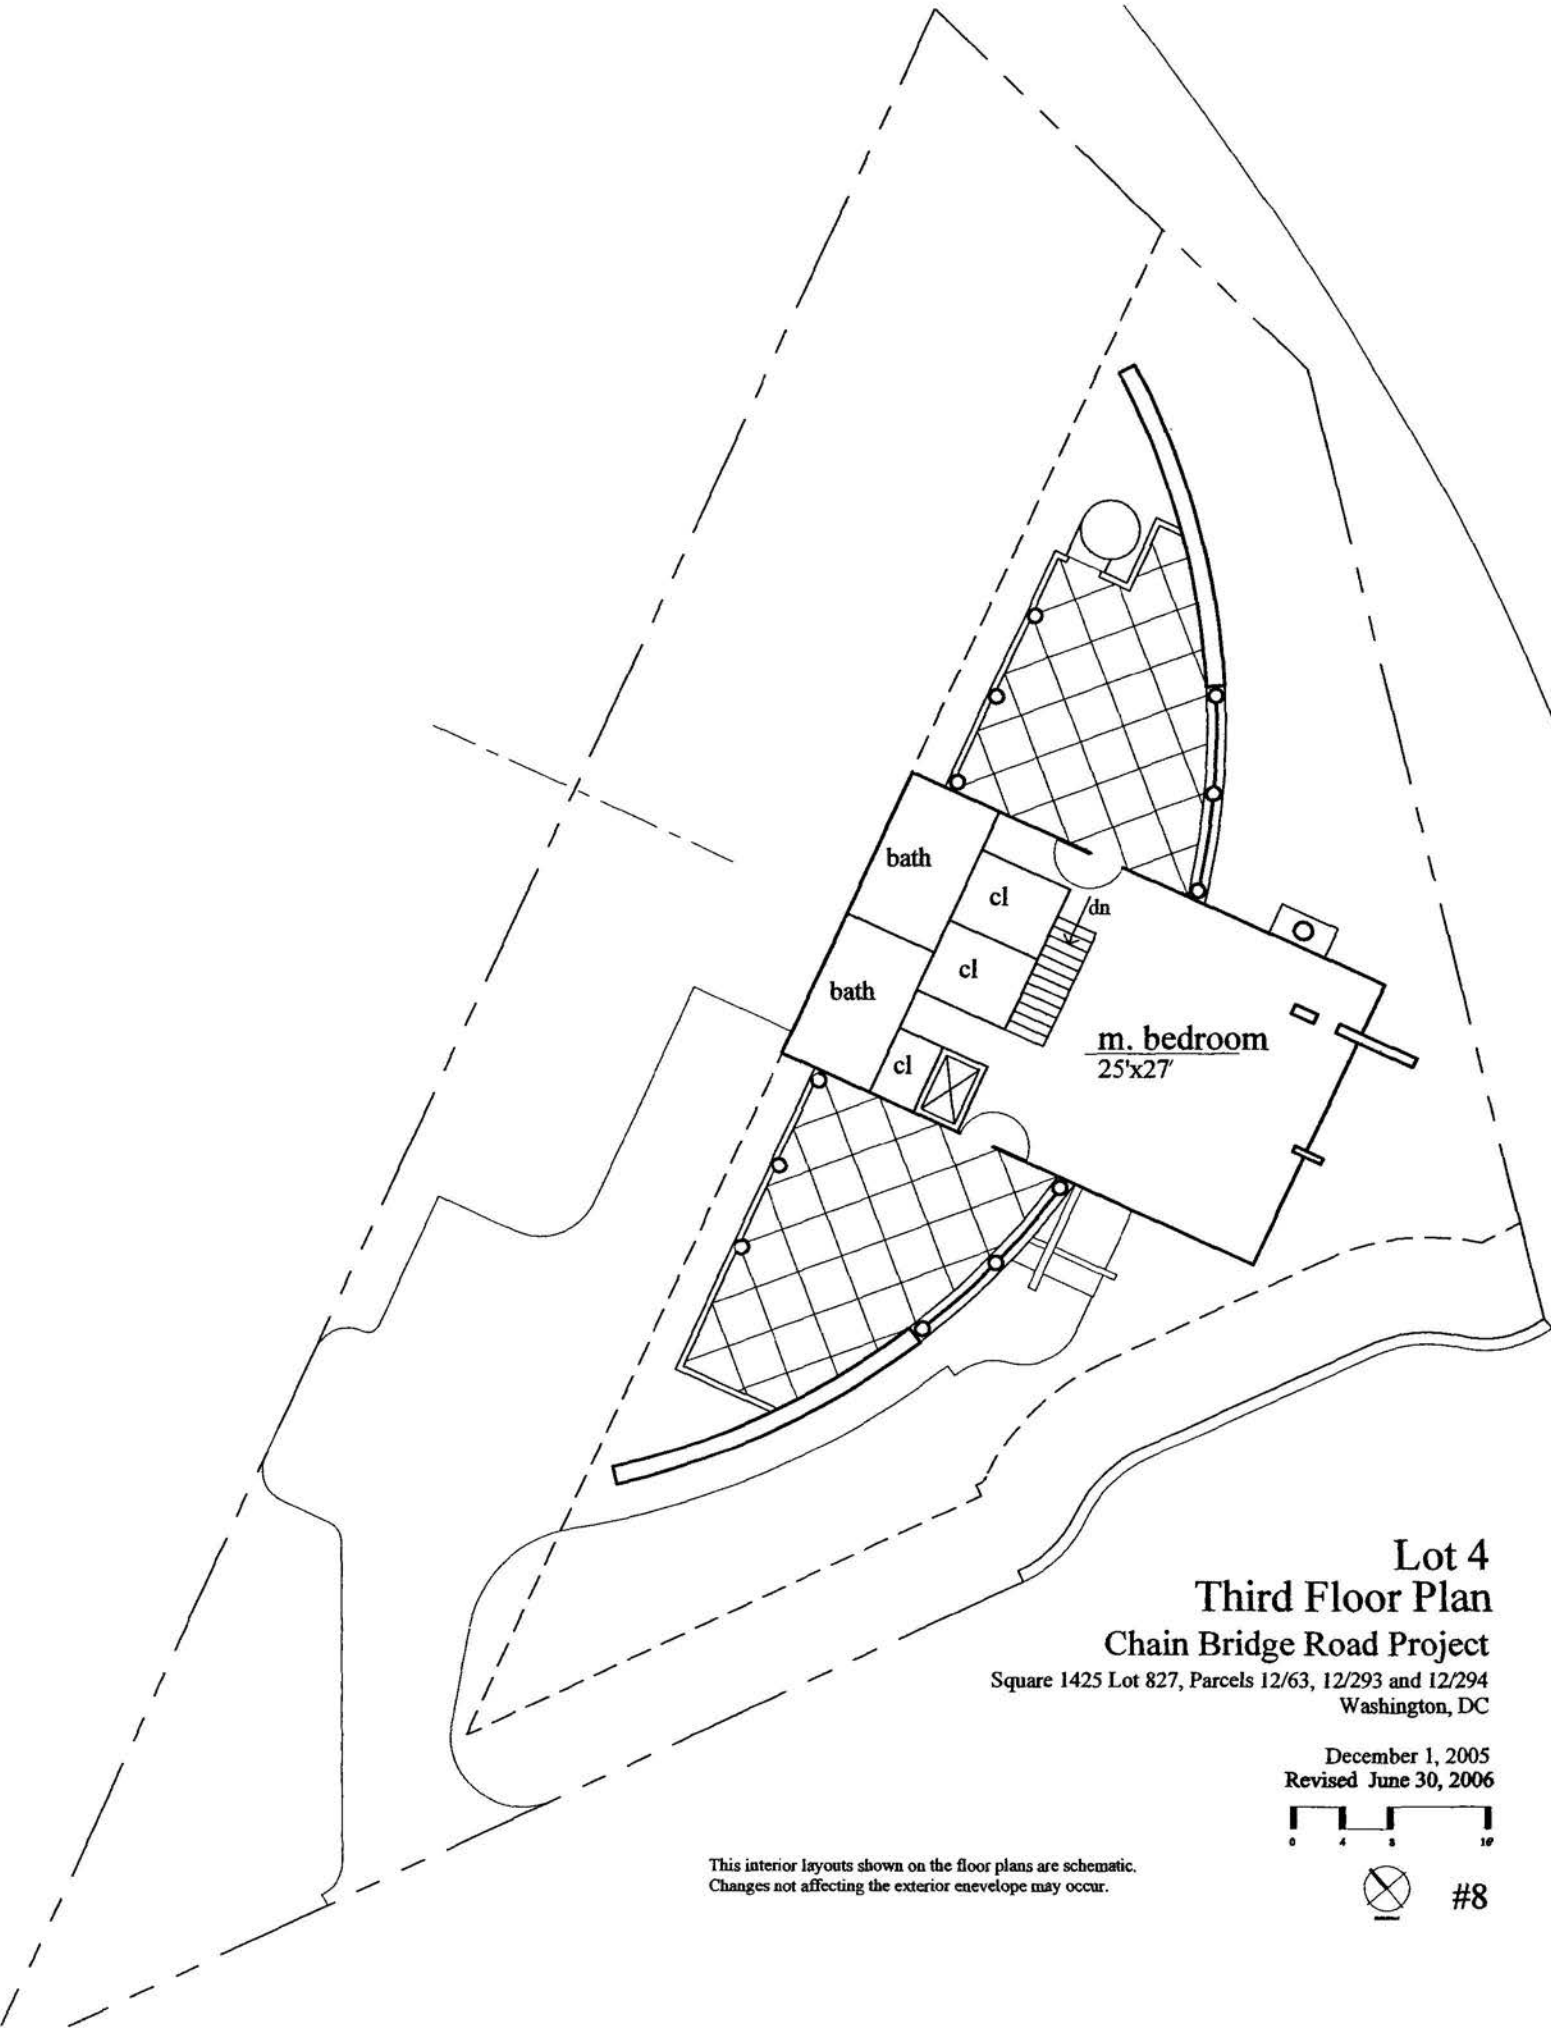

Lot 4
Third Floor Plan
Chain Bridge Road Project
Square 1425 Lot 827, Parcels 12/63, 12/293 and 12/294
Washington, DC


December 1, 2005
Revised June 30, 2006



This interior layouts shown on the floor plans are schematic.
Changes not affecting the exterior envelope may occur.



#8

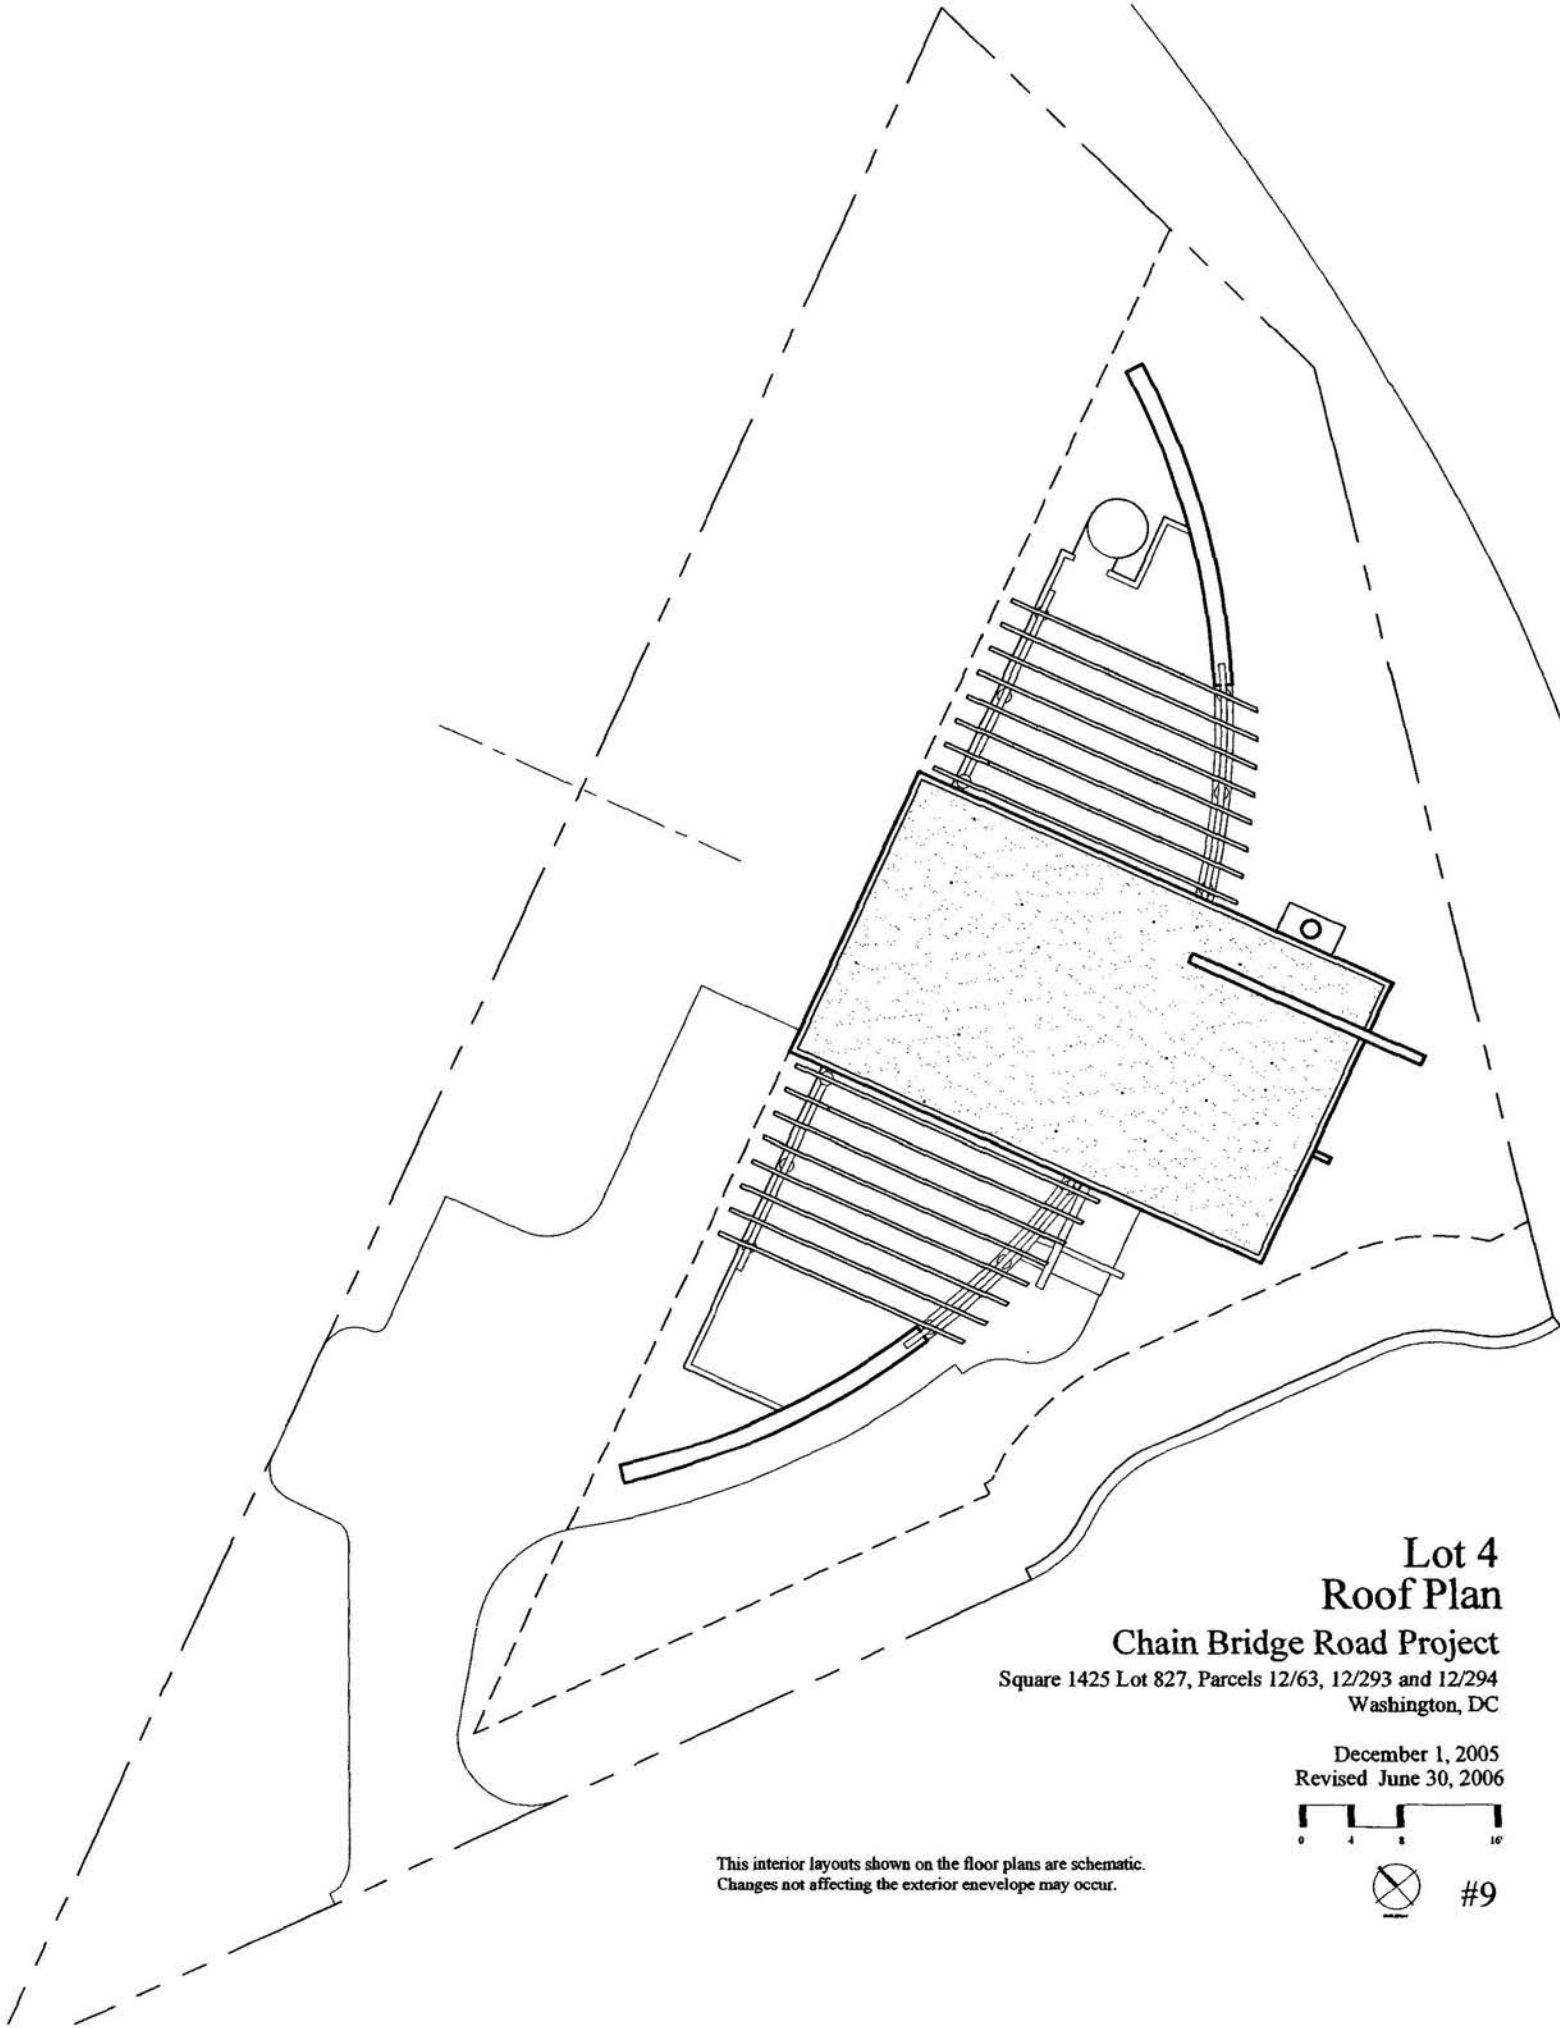

**Lot 4
Roof Plan**


Chain Bridge Road Project

Square 1425 Lot 827, Parcels 12/63, 12/293 and 12/294
Washington, DC

December 1, 2005
Revised June 30, 2006



This interior layouts shown on the floor plans are schematic.
Changes not affecting the exterior envelope may occur.

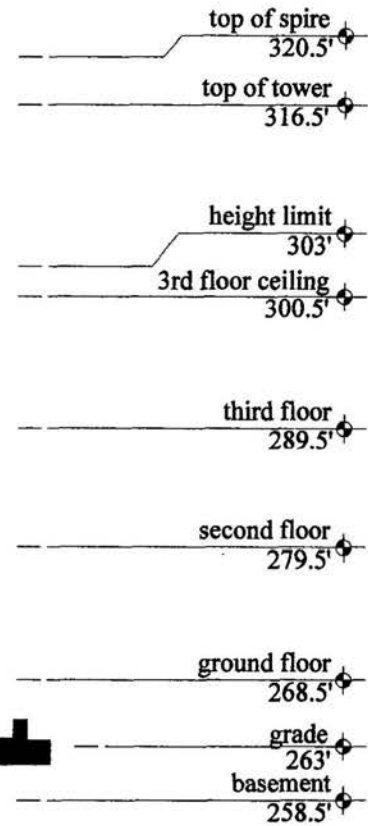

Exterior Materials:

stone base
shingle walls
metal roof
glass

Lot B
East Elevation
Chain Bridge Road Project
Square 1425 Lot 827, Parcels 12/63, 12/293 and 12/294
Washington, DC

September 1, 2005



#1

House B



Exterior Materials:

stone base
shingle walls
metal roof
glass

Lot B
East Elevation
Chain Bridge Road Project
Square 1425 Lot 827, Parcels 12/63, 12/293 and 12/294
Washington, DC

September 1, 2005



#1



Lot B
 North Elevation
 Chain Bridge Road Project
 Square 1425 Lot 827, Parcels 12/63, 12/293 and 12/294
 Washington, DC

September 1, 2005



#2



Lot B
 West Elevation
 Chain Bridge Road Project
 Square 1425 Lot 827, Parcels 12/63, 12/293 and 12/294
 Washington, DC

September 1, 2005



#3




Lot B
 South Elevation
 Chain Bridge Road Project
 Square 1425 Lot 827, Parcels 12/63, 12/293 and 12/294
 Washington, DC

September 1, 2005



#4

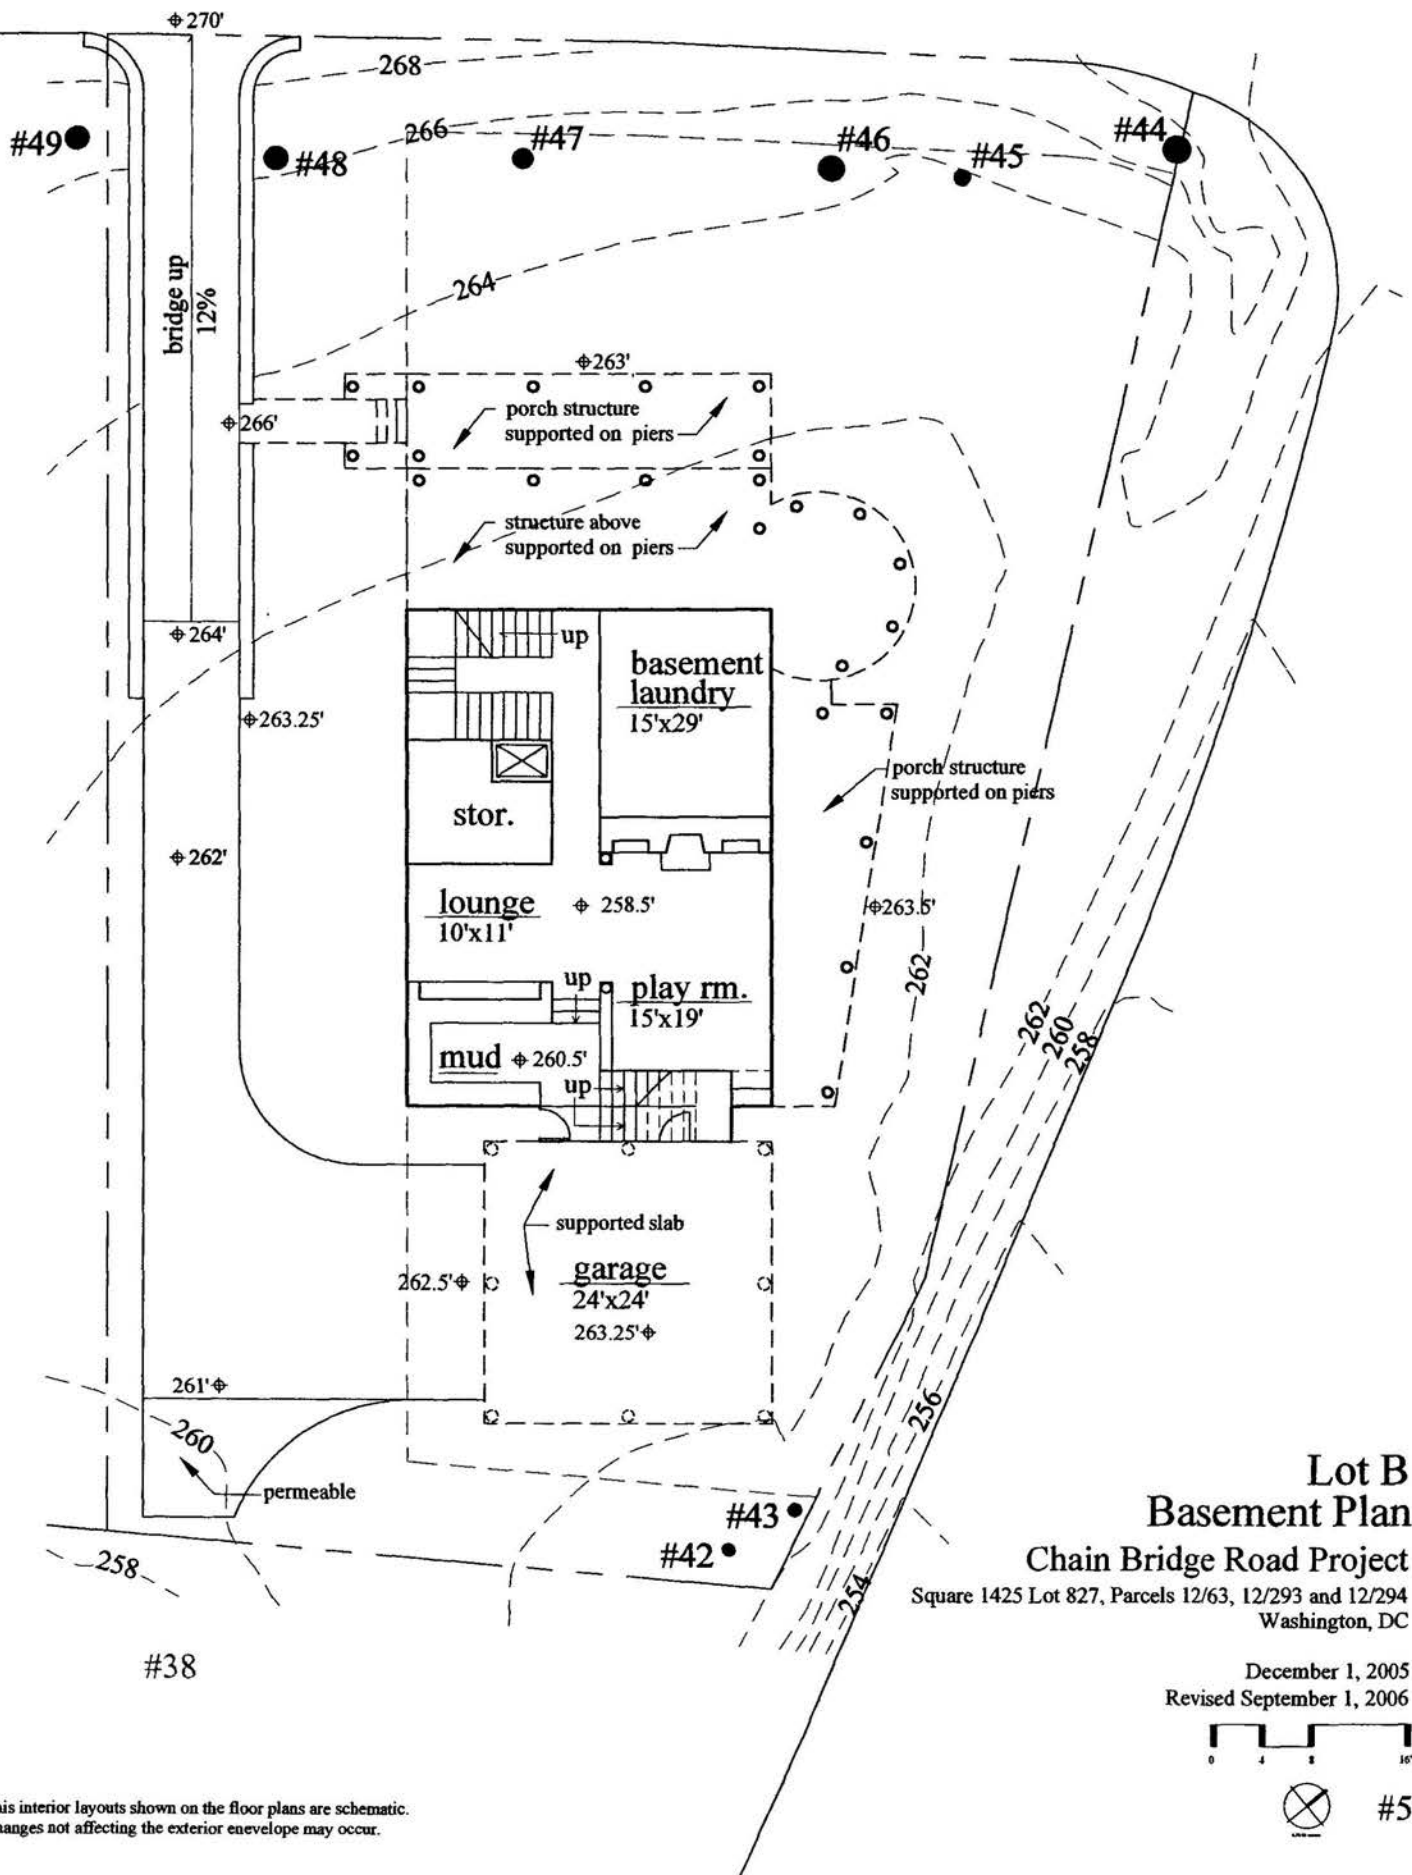

Lot B Basement Plan

Chain Bridge Road Project


Square 1425 Lot 827, Parcels 12/63, 12/293 and 12/294
Washington, DC


December 1, 2005
Revised September 1, 2006



#5

This interior layouts shown on the floor plans are schematic.
Changes not affecting the exterior envelope may occur.

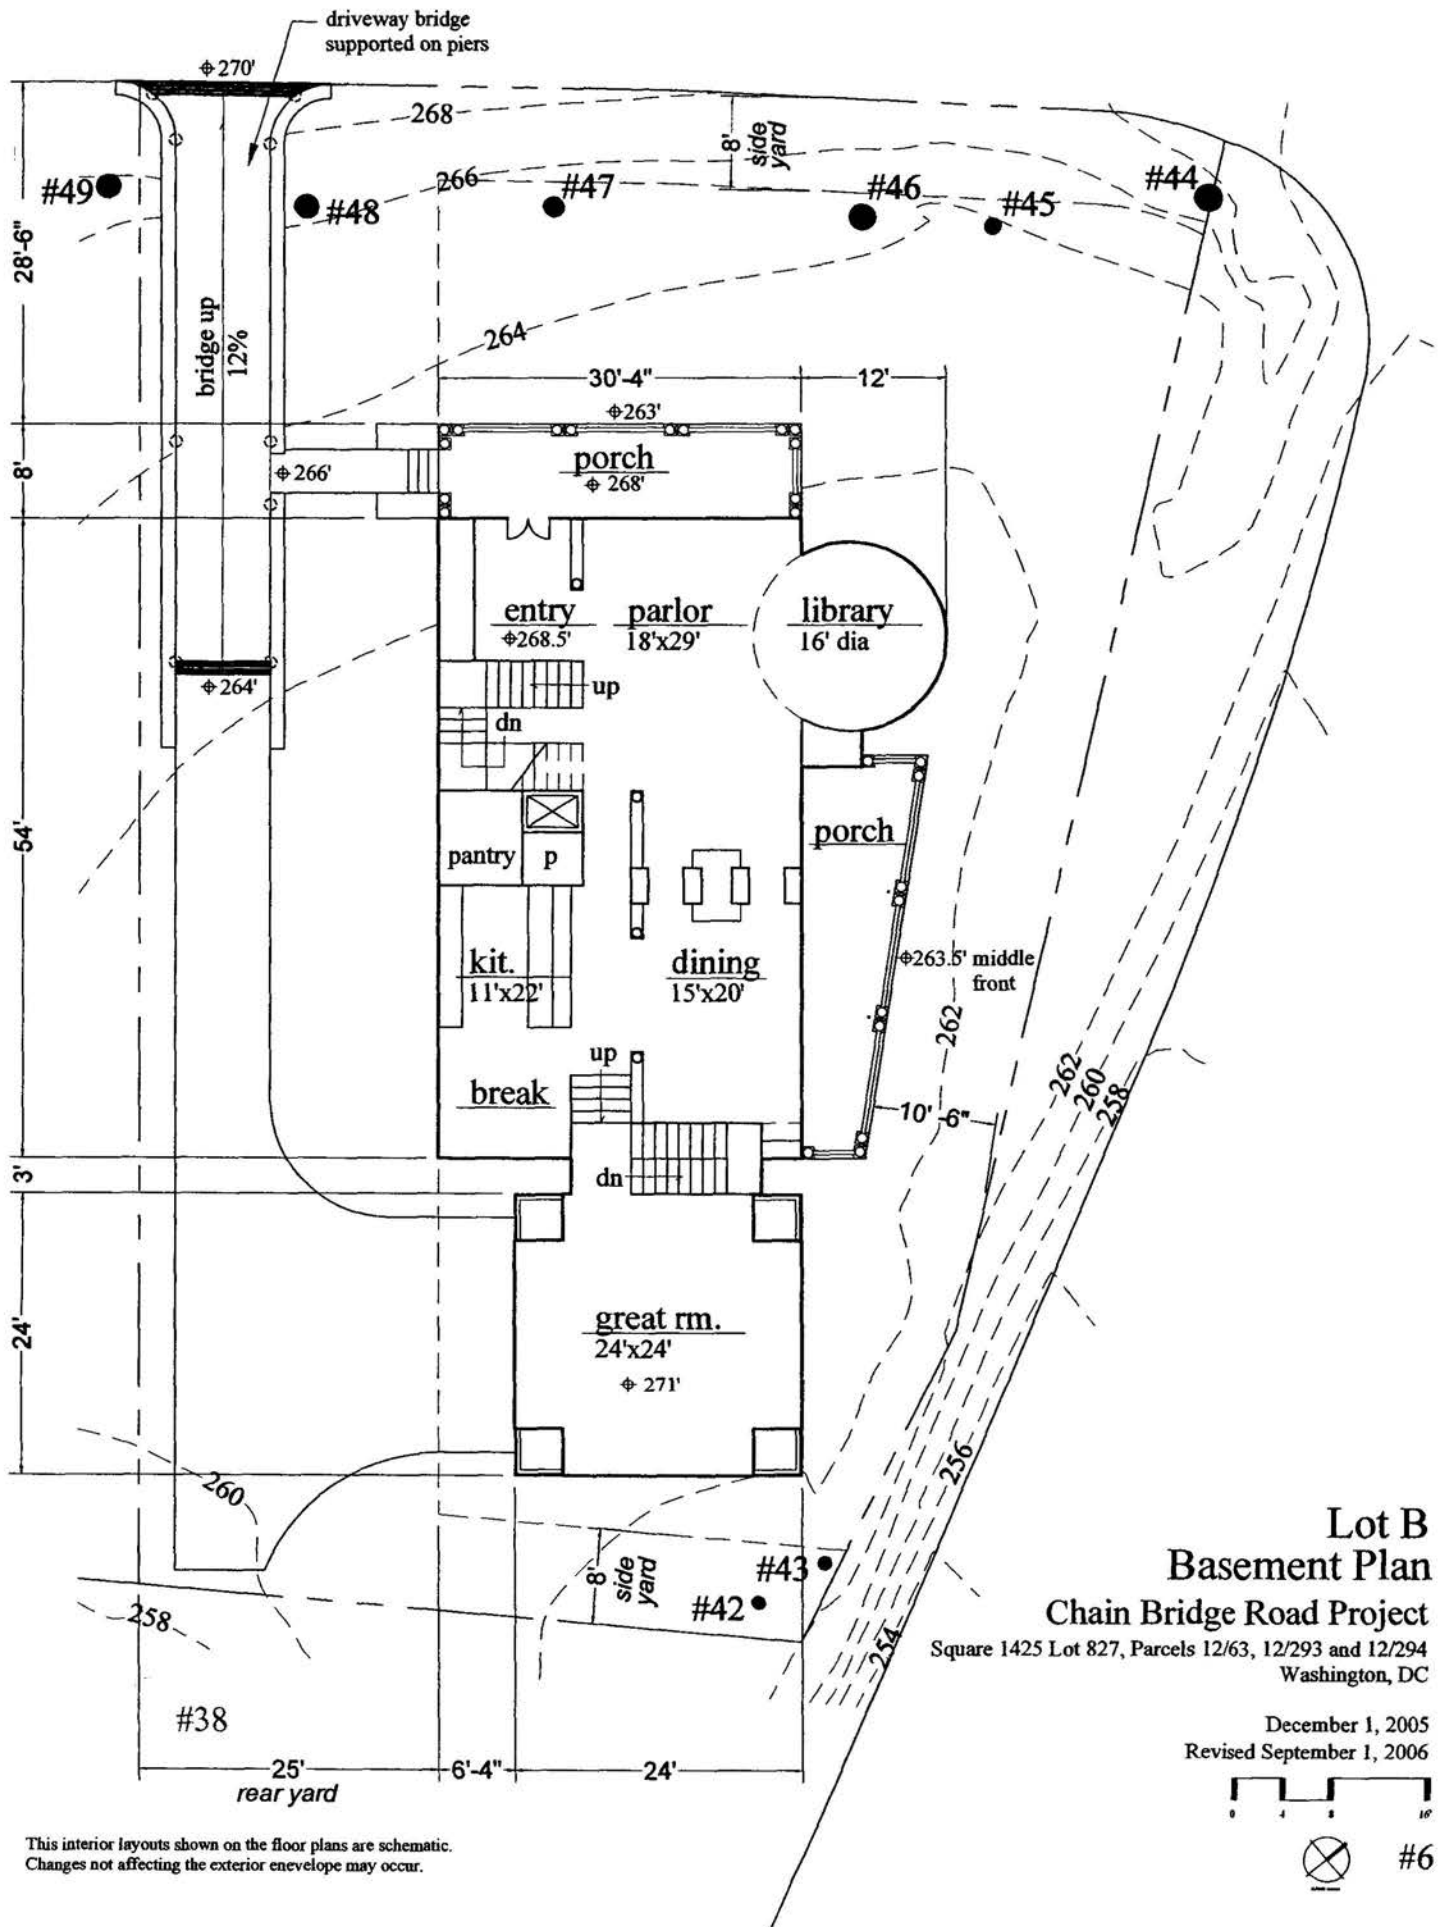

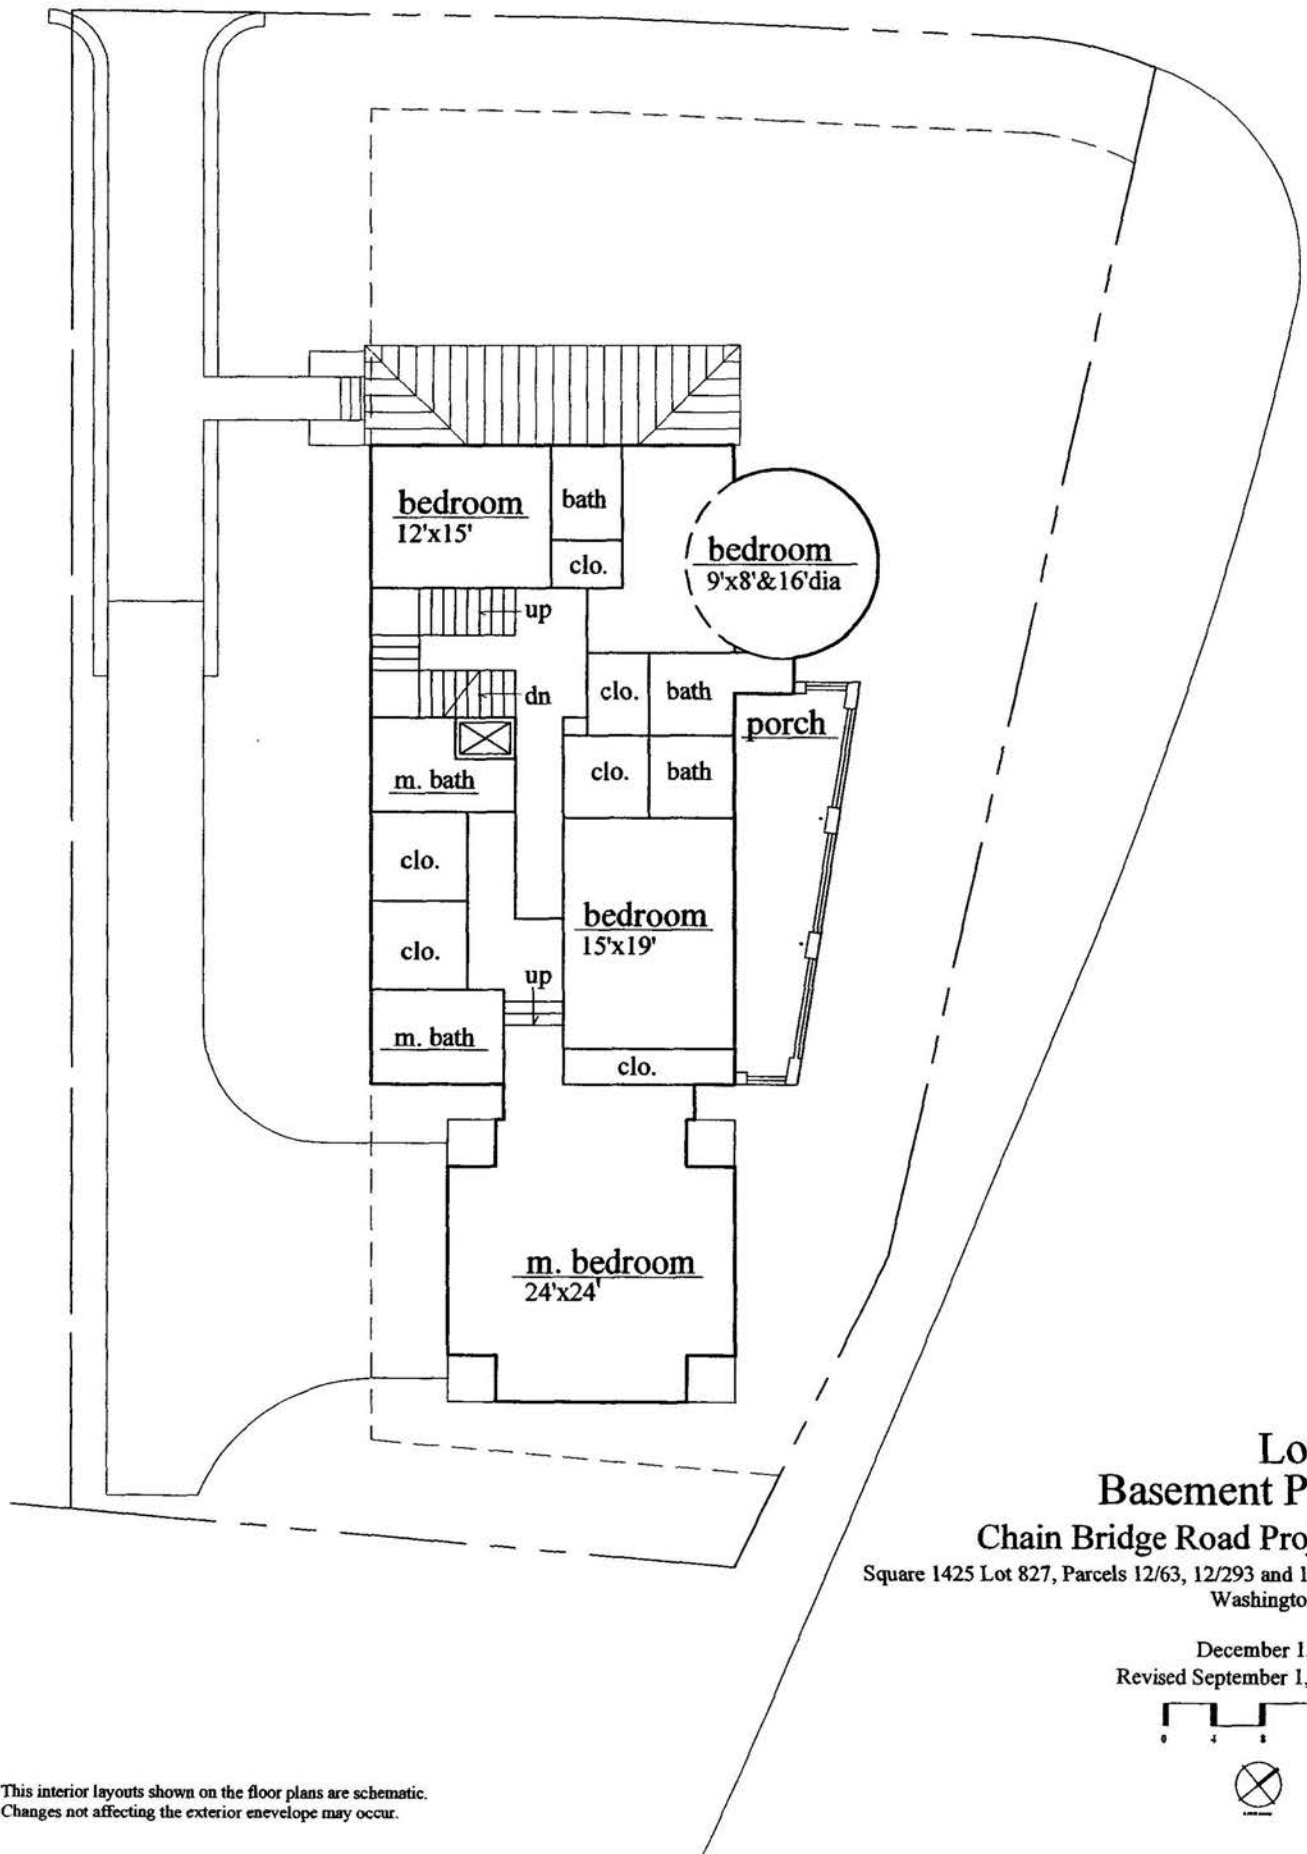

Lot B Basement Plan

Chain Bridge Road Project


Square 1425 Lot 827, Parcels 12/63, 12/293 and 12/294
Washington, DC

December 1, 2005
Revised September 1, 2006




#7

This interior layouts shown on the floor plans are schematic.
Changes not affecting the exterior envelope may occur.

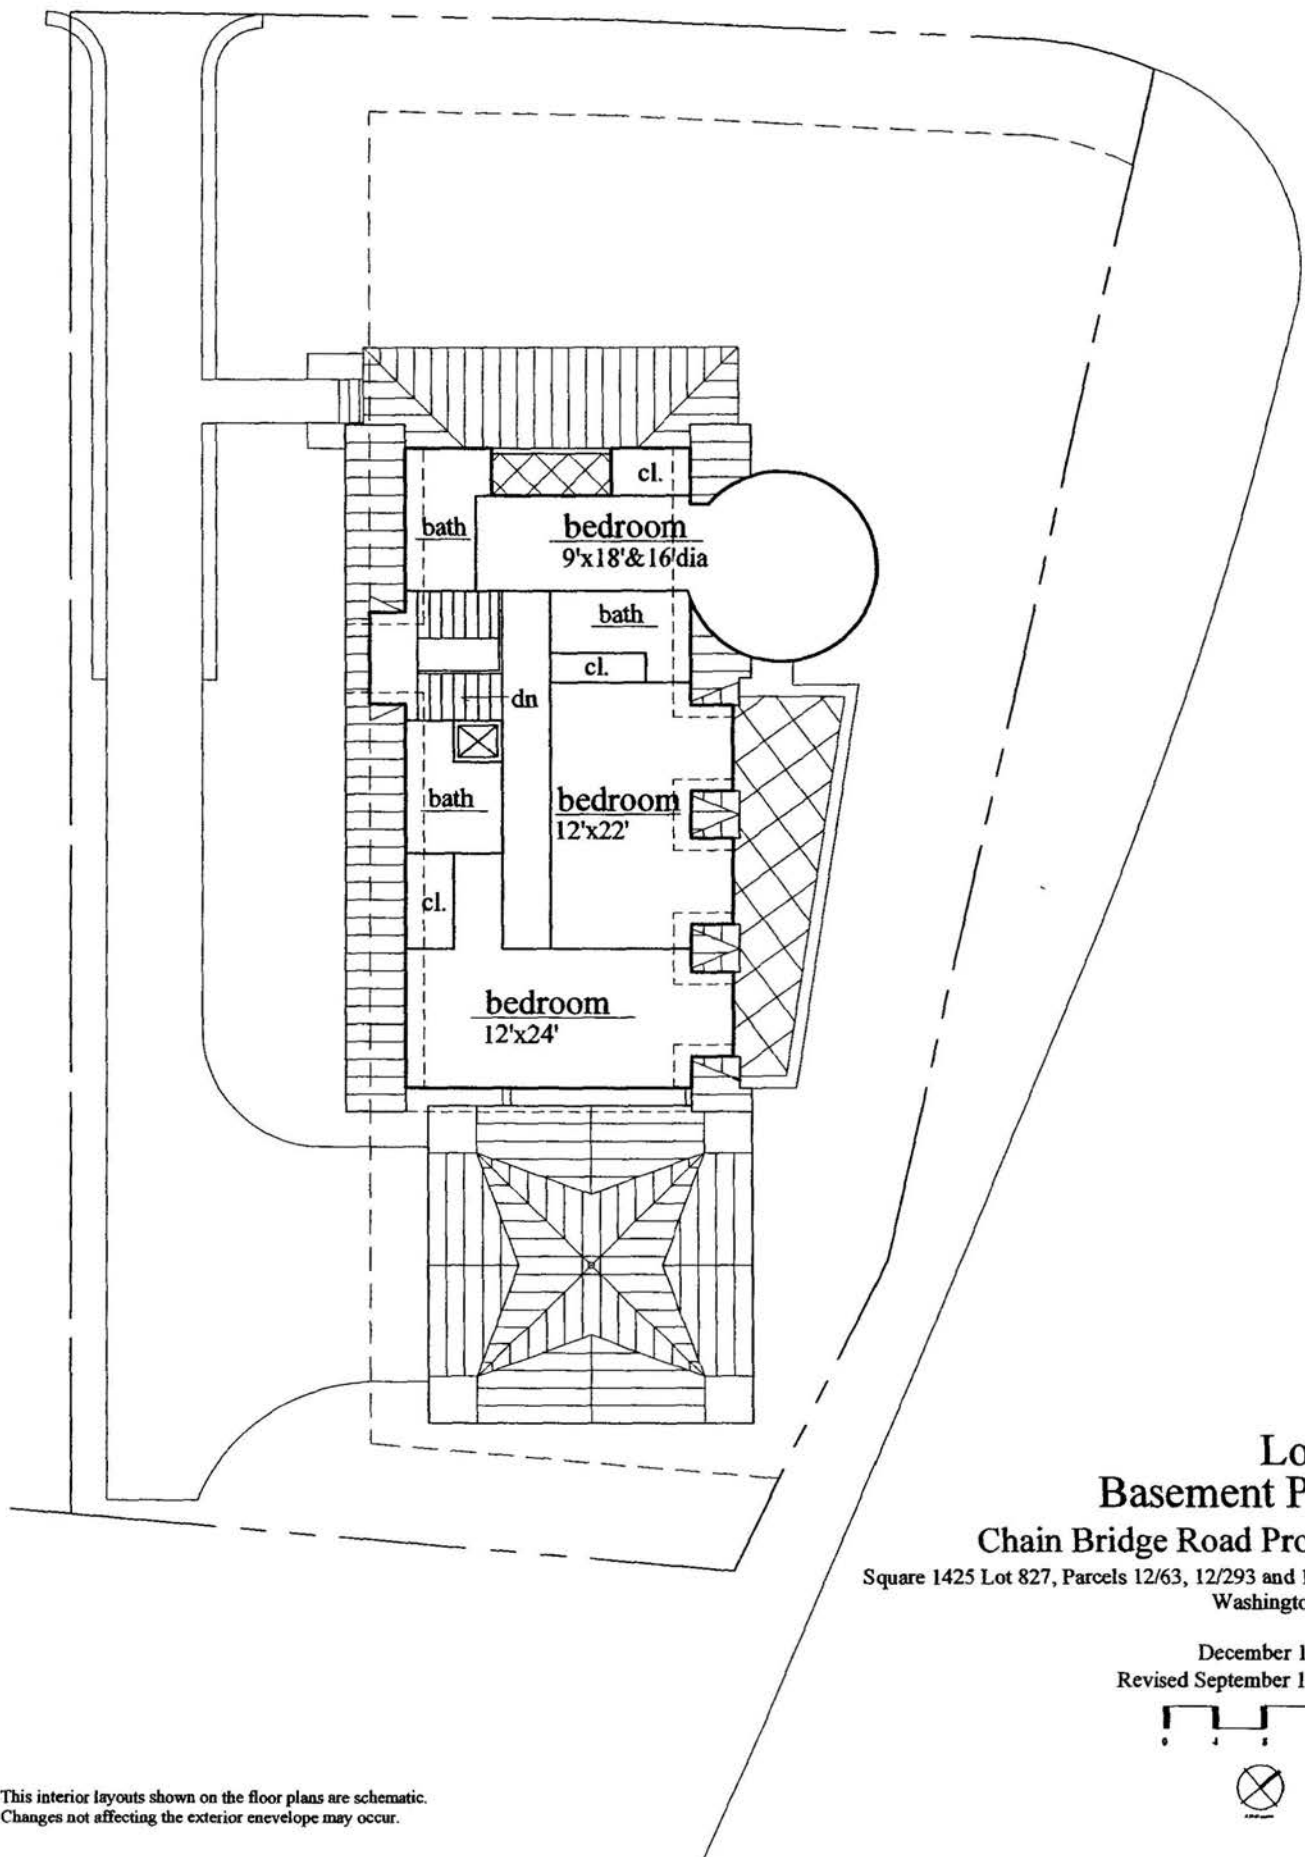


Lot B
Basement Plan
Chain Bridge Road Project
 Square 1425 Lot 827, Parcels 12/63, 12/293 and 12/294
 Washington, DC

December 1, 2005
 Revised September 1, 2006

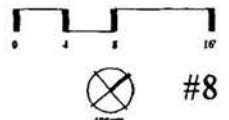


This interior layouts shown on the floor plans are schematic.
 Changes not affecting the exterior envelope may occur.

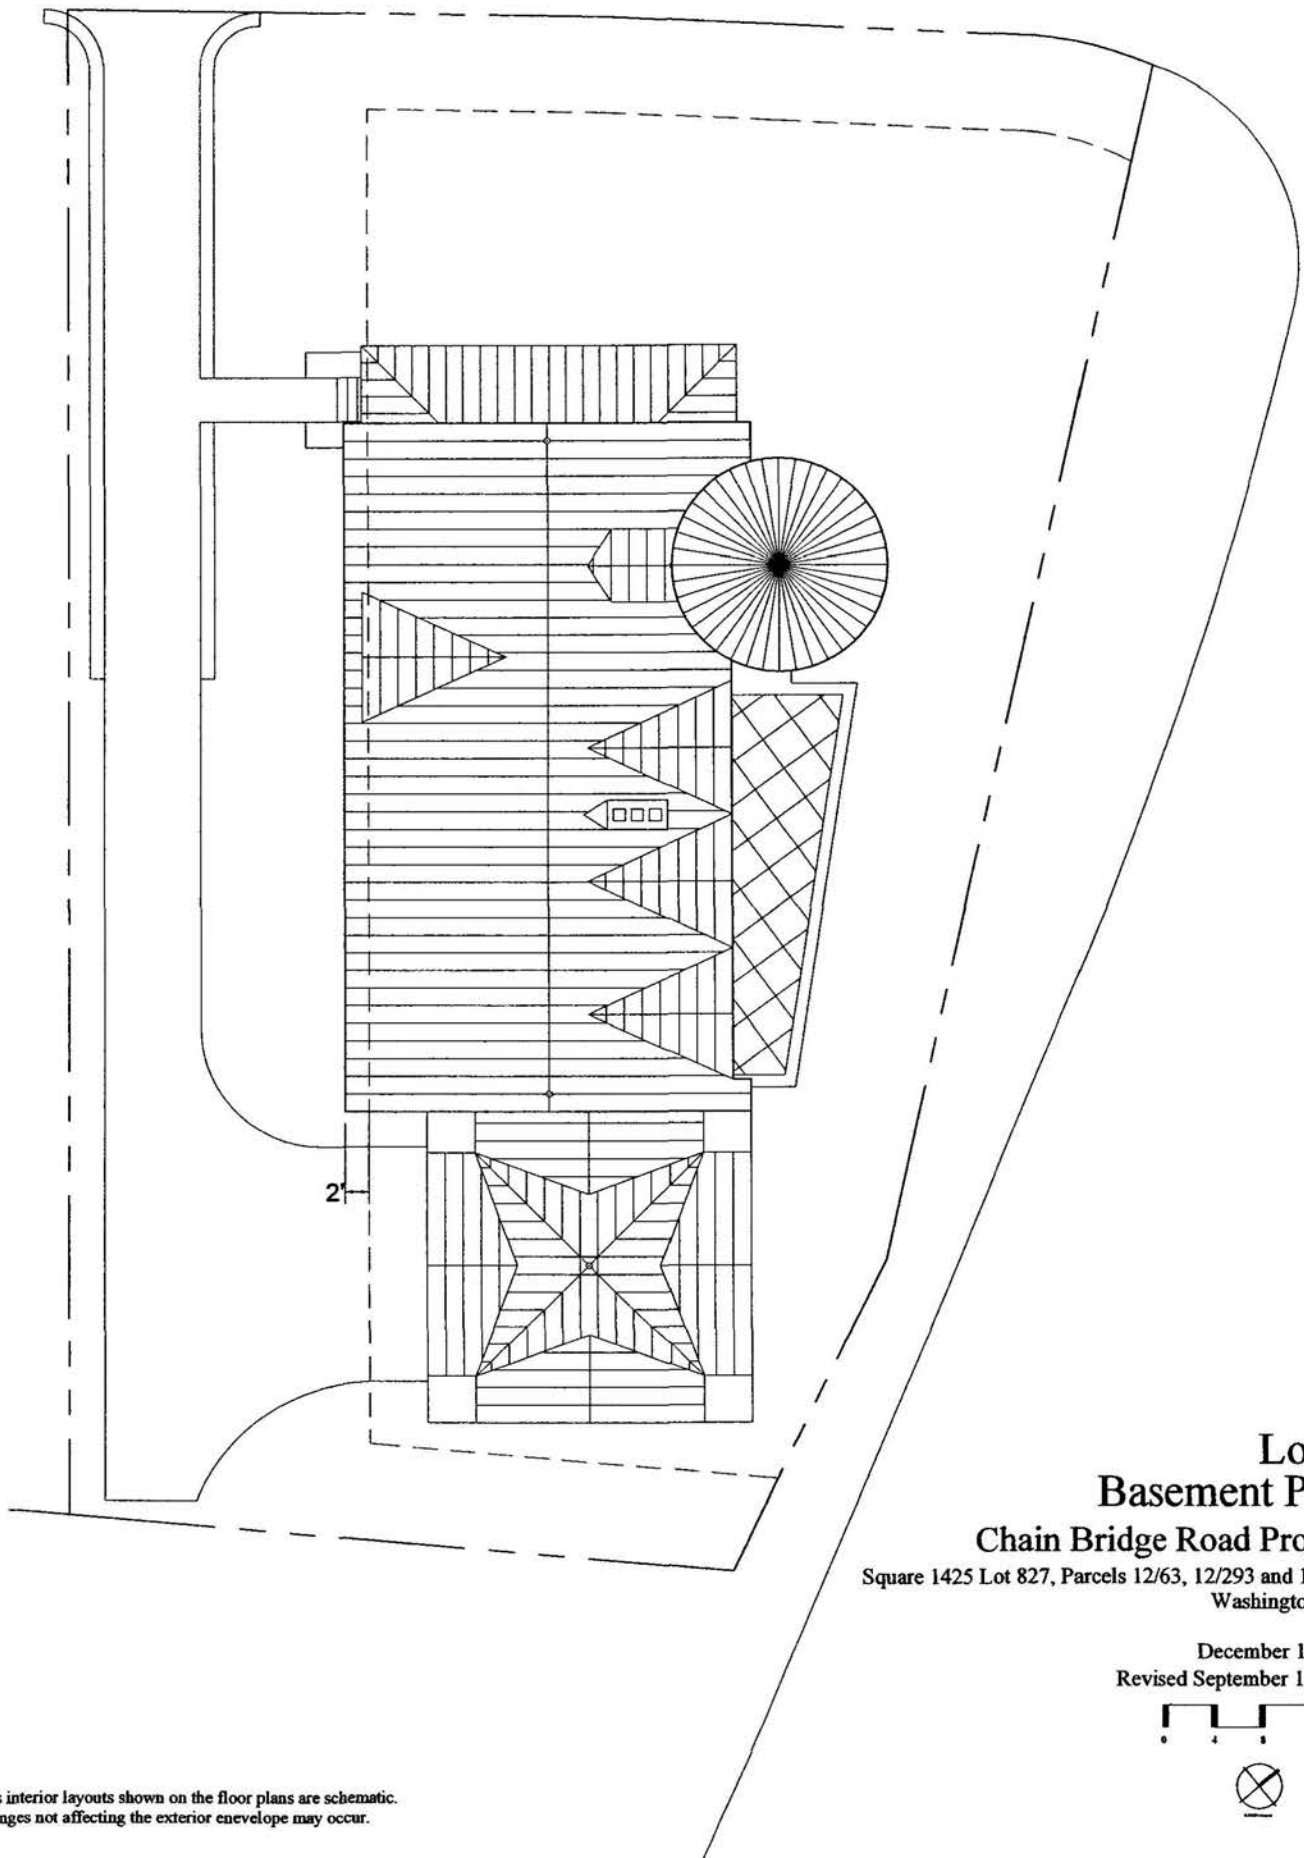


Lot B
Basement Plan
Chain Bridge Road Project
 Square 1425 Lot 827, Parcels 12/63, 12/293 and 12/294
 Washington, DC

December 1, 2005
 Revised September 1, 2006

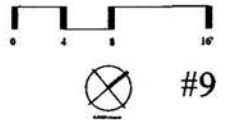

#9

House H

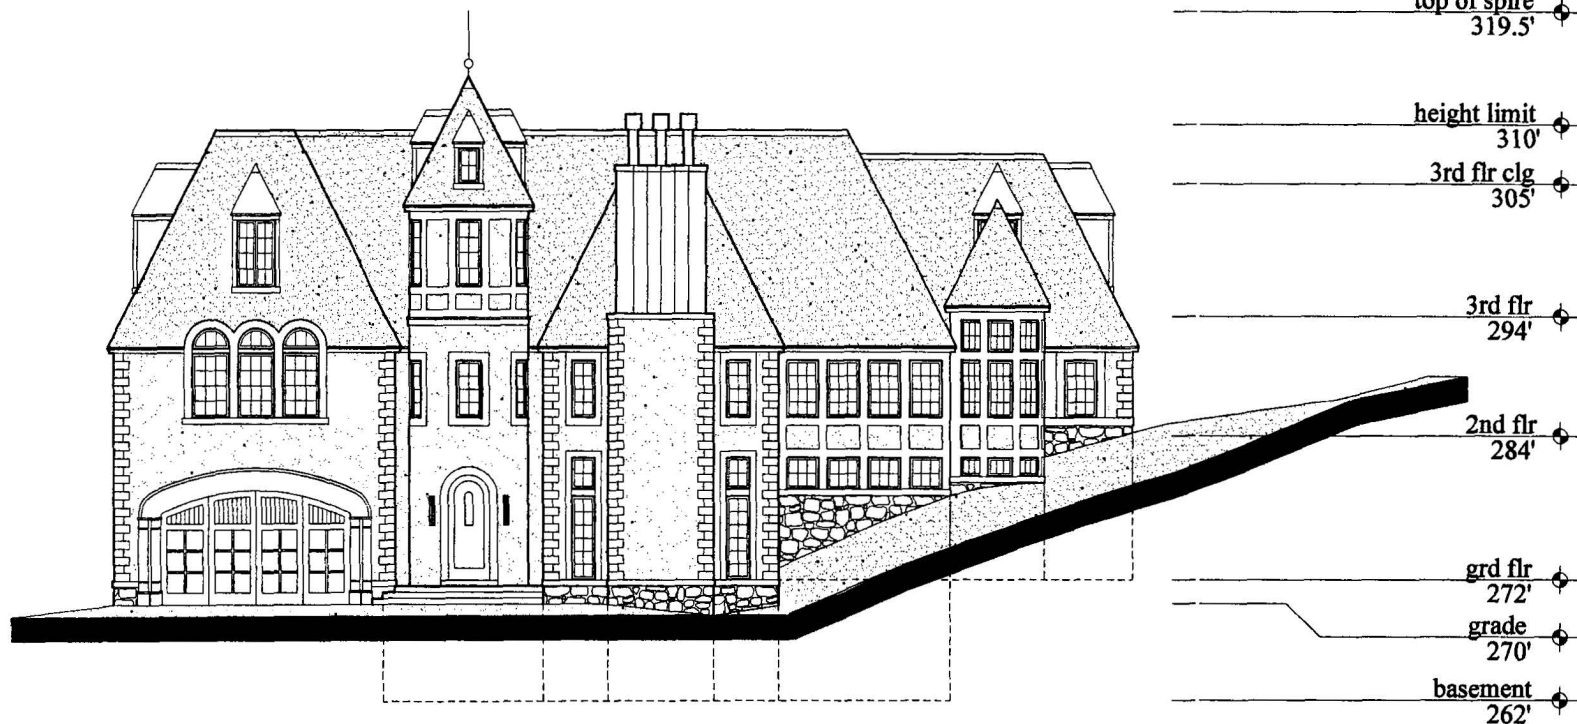


Exterior Materials:

stone base
 stucco walls
 shingle roof
 glass


Lot H
South Elevation
Chain Bridge Road Project

Square 1425 Lot 827, Parcels 12/63, 12/293 and 12/294
 Washington, DC

September 1, 2006

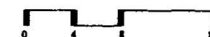

#1


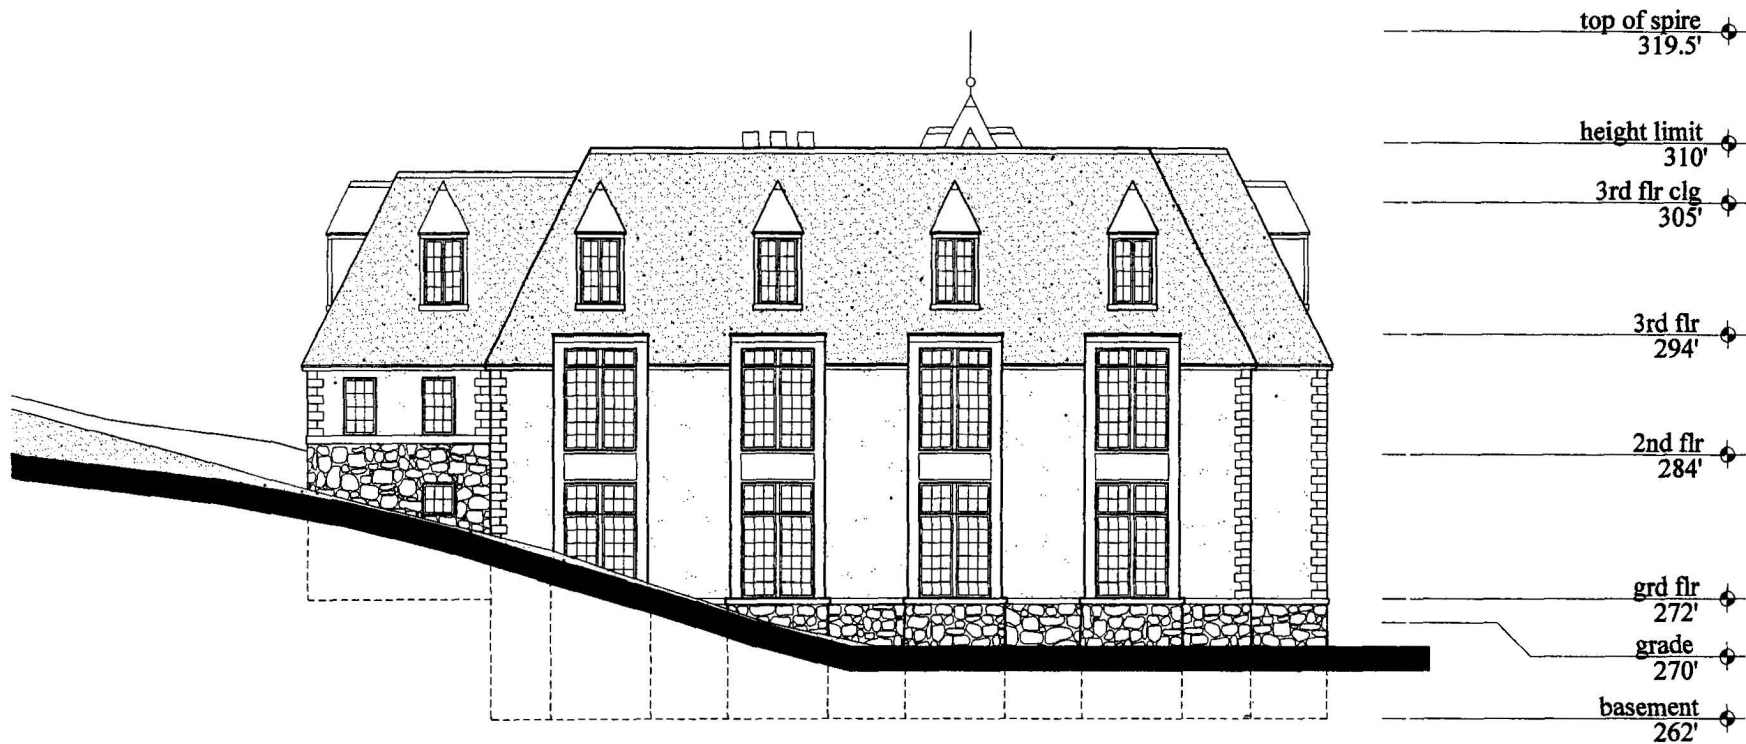


Lot H
North Elevation
Chain Bridge Road Project
Square 1425 Lot 827, Parcels 12/63, 12/293 and 12/294
Washington, DC

September 1, 2006



#2

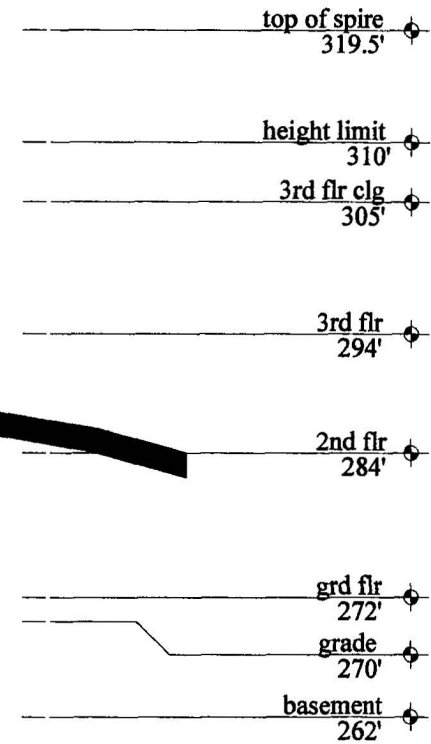
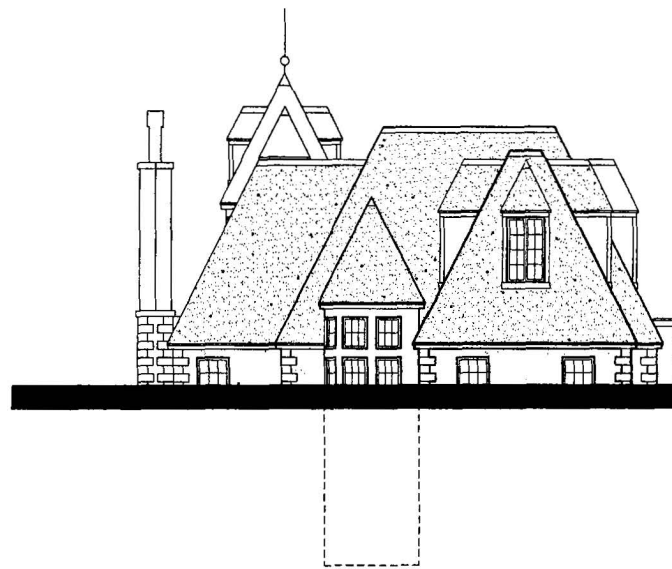


Lot H
 East Elevation
 Chain Bridge Road Project
 Square 1425 Lot 827, Parcels 12/63, 12/293 and 12/294
 Washington, DC

September 1, 2006



#3

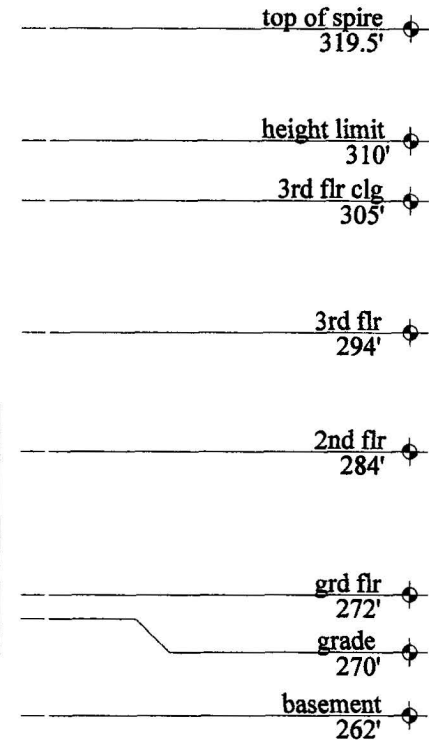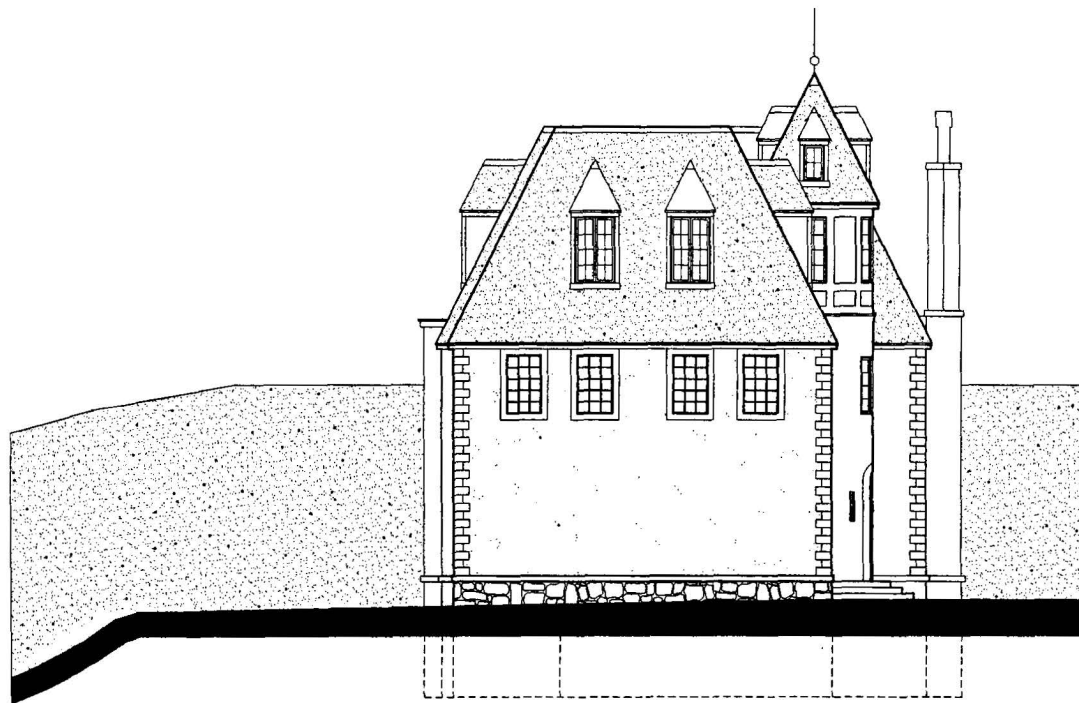


Lot H
 West Elevation
 Chain Bridge Road Project
 Square 1425 Lot 827, Parcels 12/63, 12/293 and 12/294
 Washington, DC

September 1, 2006




#4

This interior layouts shown on the floor plans are schematic.
Changes not affecting the exterior envelope may occur.

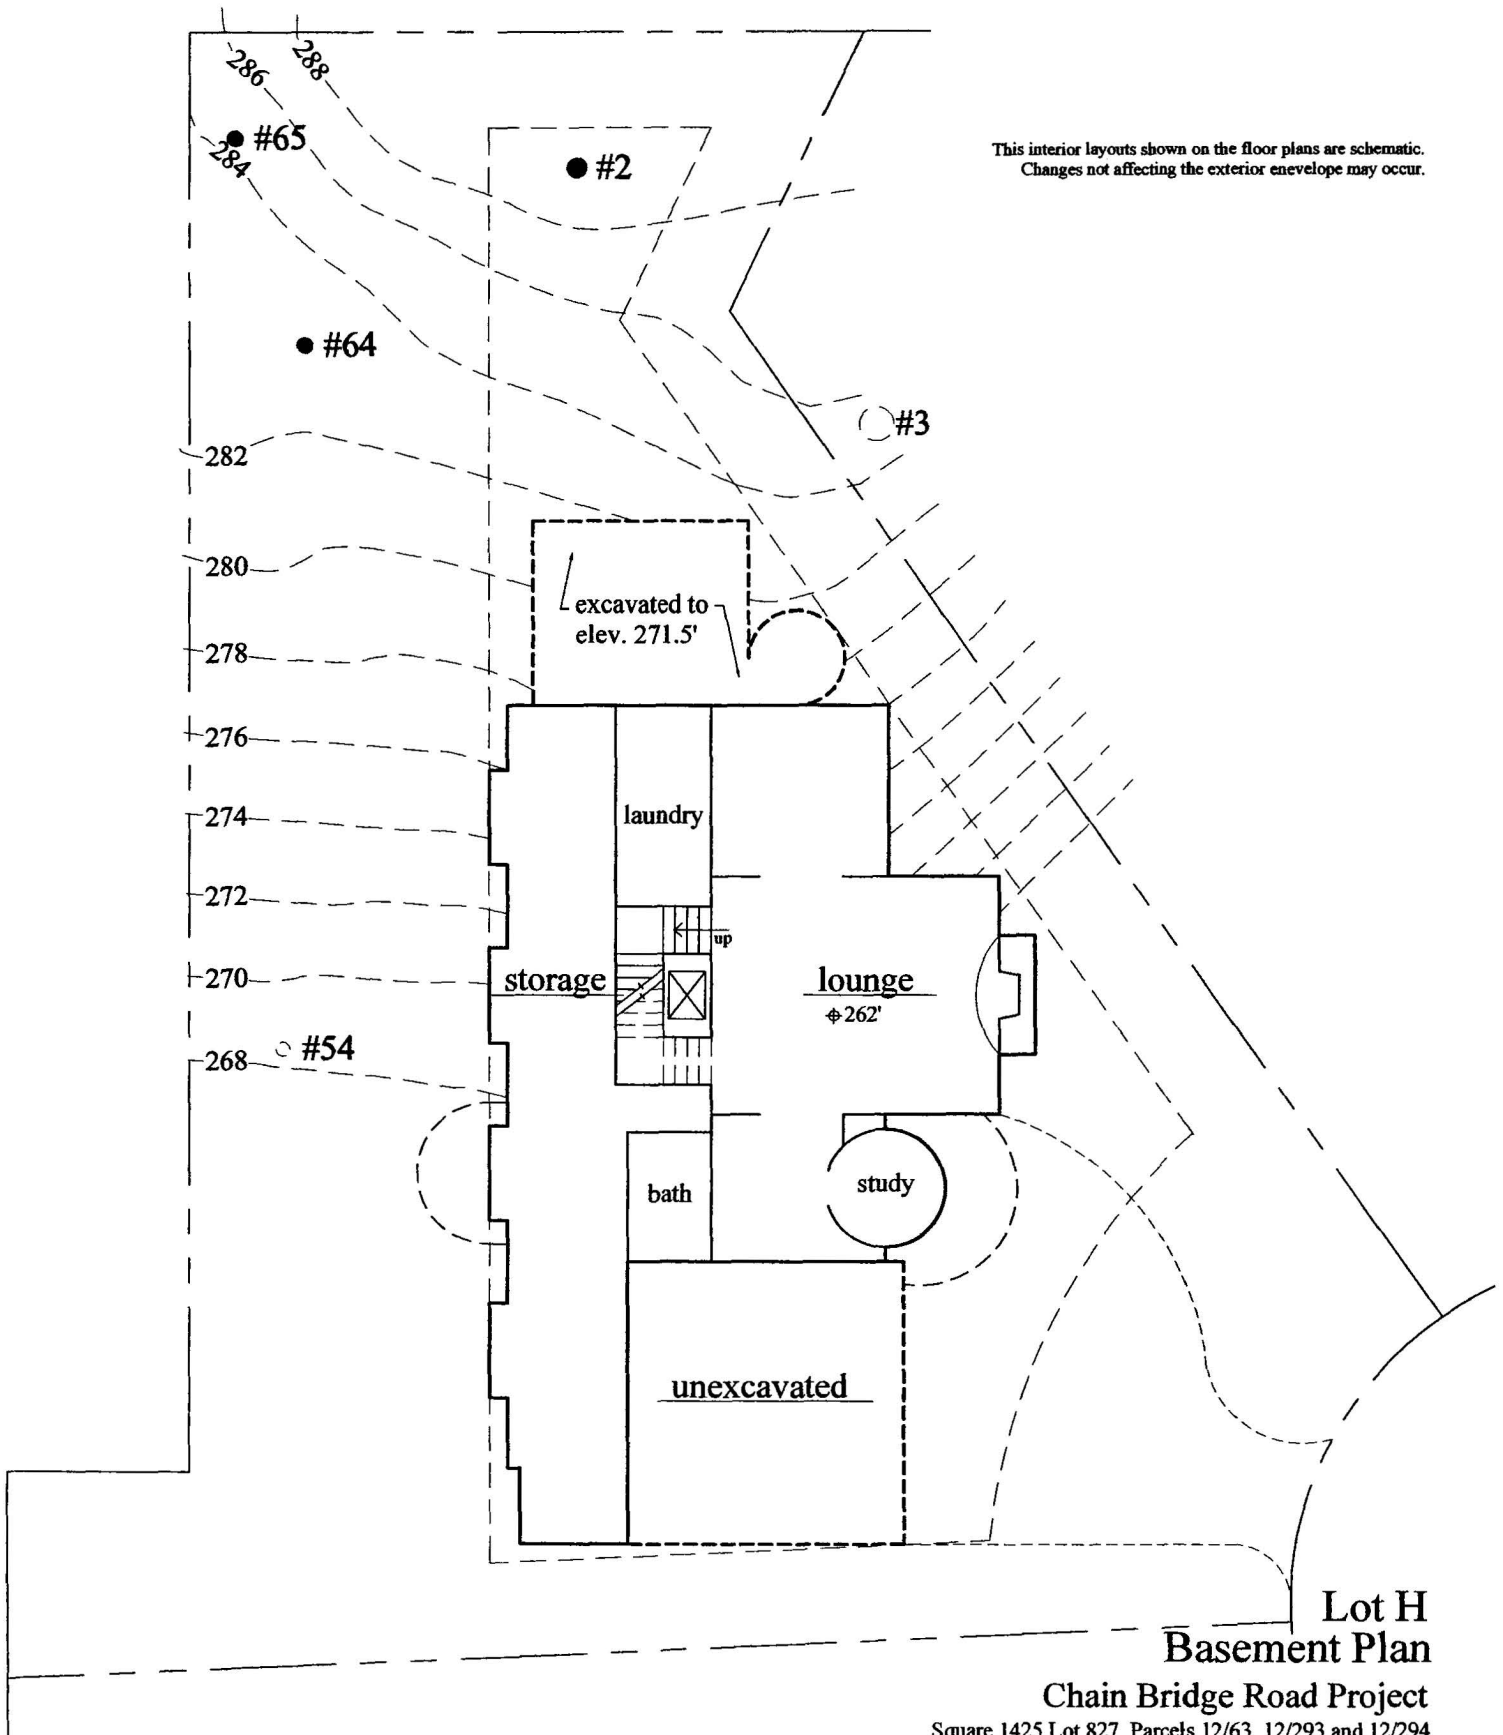


**Lot H
Basement Plan**
Chain Bridge Road Project
Square 1425 Lot 827, Parcels 12/63, 12/293 and 12/294
Washington, DC

September 1, 2006

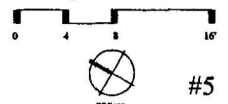


This interior layouts shown on the floor plans are schematic.
Changes not affecting the exterior envelope may occur.

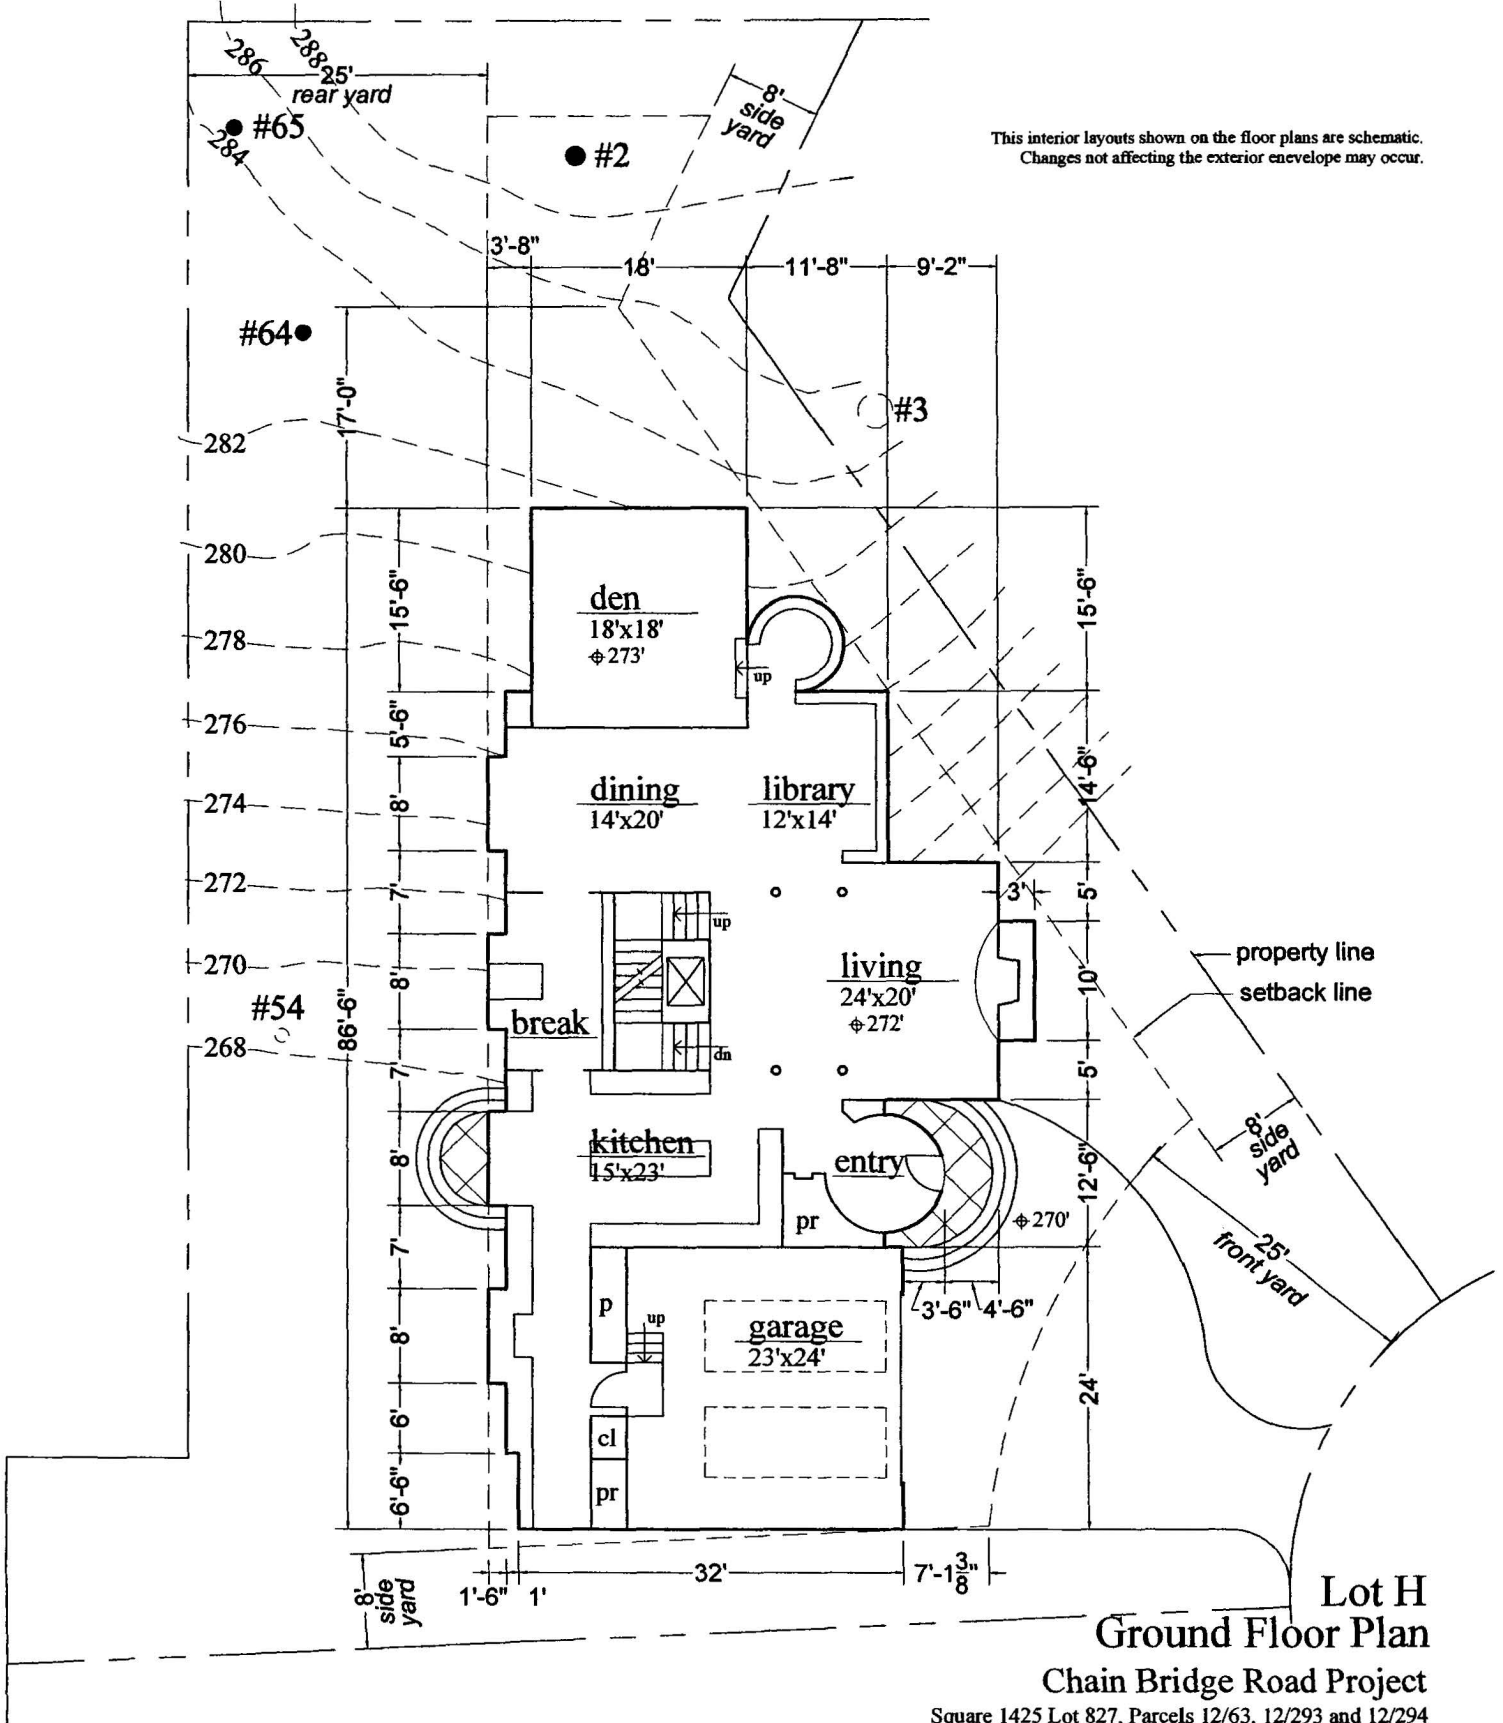

Lot H Ground Floor Plan


Chain Bridge Road Project
Square 1425 Lot 827, Parcels 12/63, 12/293 and 12/294
Washington, DC

September 1, 2006

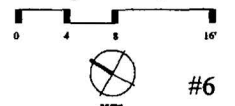

#6


This interior layouts shown on the floor plans are schematic.
Changes not affecting the exterior envelope may occur.

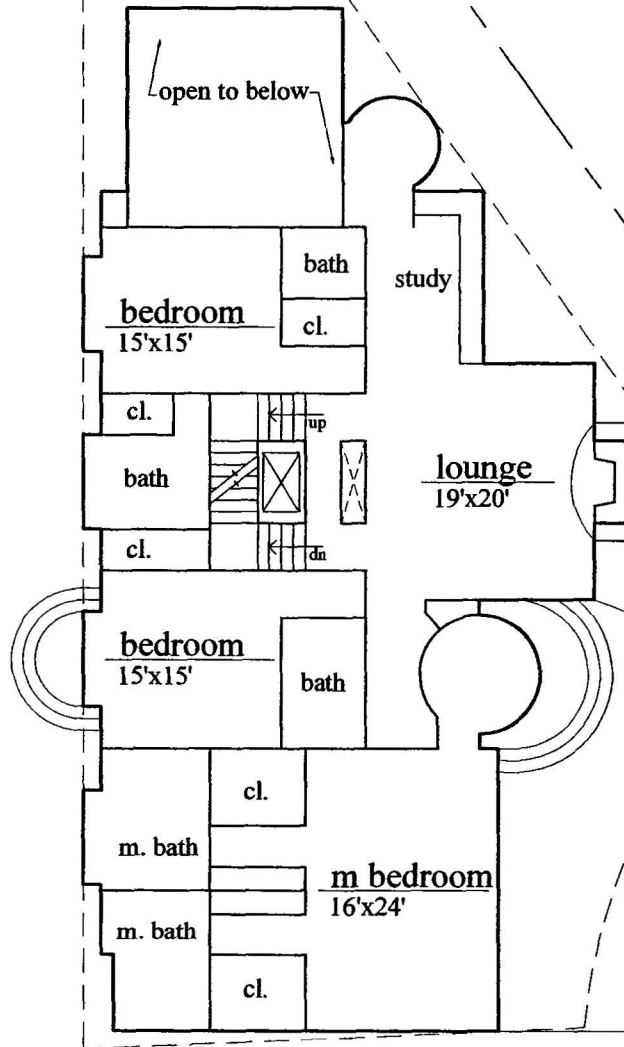

Lot H Second Floor Plan


Chain Bridge Road Project
Square 1425 Lot 827, Parcels 12/63, 12/293 and 12/294
Washington, DC

September 1, 2006

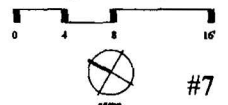

#7

This interior layouts shown on the floor plans are schematic.
Changes not affecting the exterior envelope may occur.

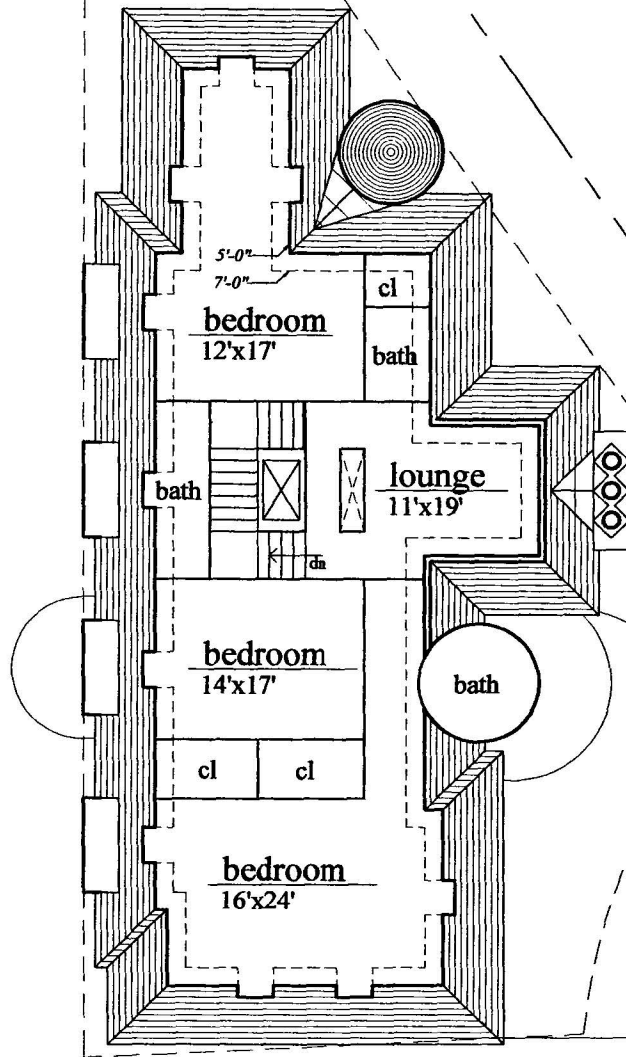

Lot H Third Floor Plan


Chain Bridge Road Project
Square 1425 Lot 827, Parcels 12/63, 12/293 and 12/294
Washington, DC

September 1, 2006



#8

This interior layouts shown on the floor plans are schematic.
Changes not affecting the exterior envelope may occur.

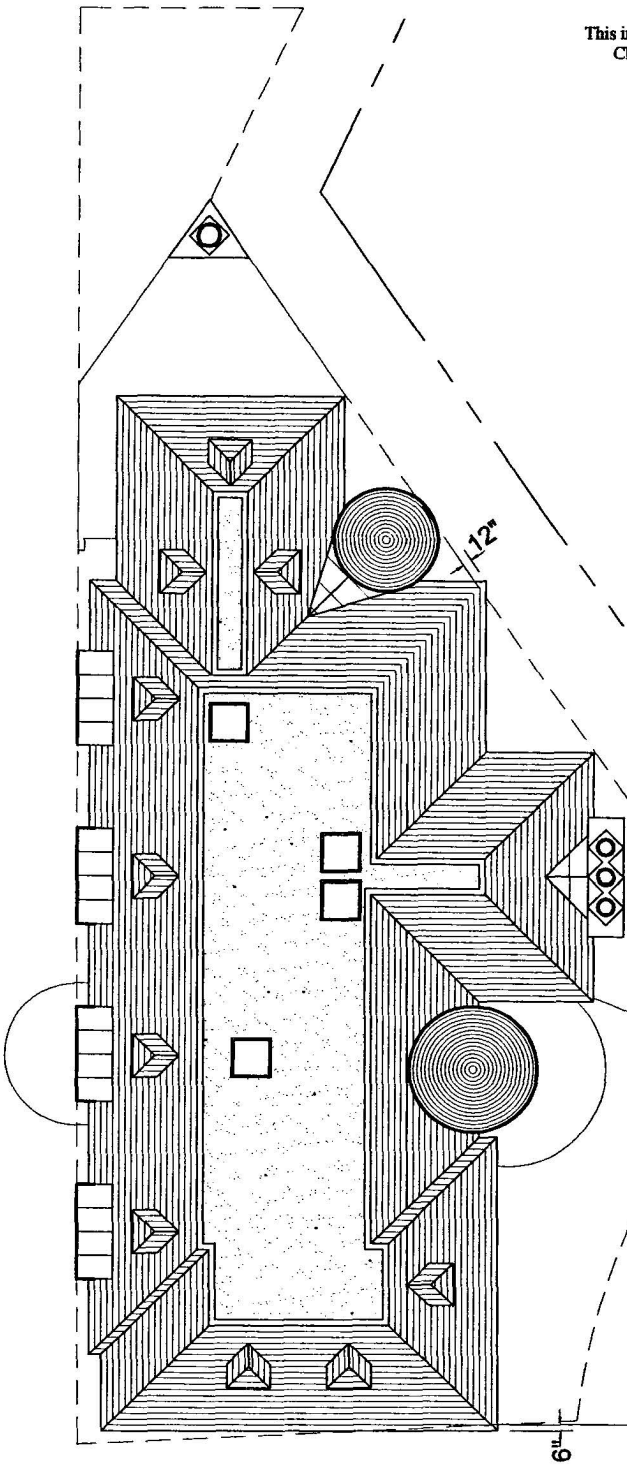

**Lot H
Roof Plan**

Chain Bridge Road Project
Square 1425 Lot 827, Parcels 12/63, 12/293 and 12/294
Washington, DC

September 1, 2006

