DISTRICT OF COLUMBIA GOVERNMENT
Office of the Surveyor

Wall Report for: SQUARE S-1296 LOT 802

Scale: 1 inch = 20 feet

Recorded in Book A-T Page S-1296

S.O. Receipt No. S-17266

S. O. SEAL

Received by: _____ SURVEYOR, D.C.

Date: February 4, 2005

REGISTERED LAND SURVEYOR'S CERTIFICATION


I certify that the wall locations shown hereon have been determined by me or under my direction, in accordance with Chapter 28 of Title 10 DCMR, and that I have not engaged in the construction layout of this site.

Complies R. Uyfluis
Signature

2-1-05
Date

RLS SEAL

WALL TEST REPORT

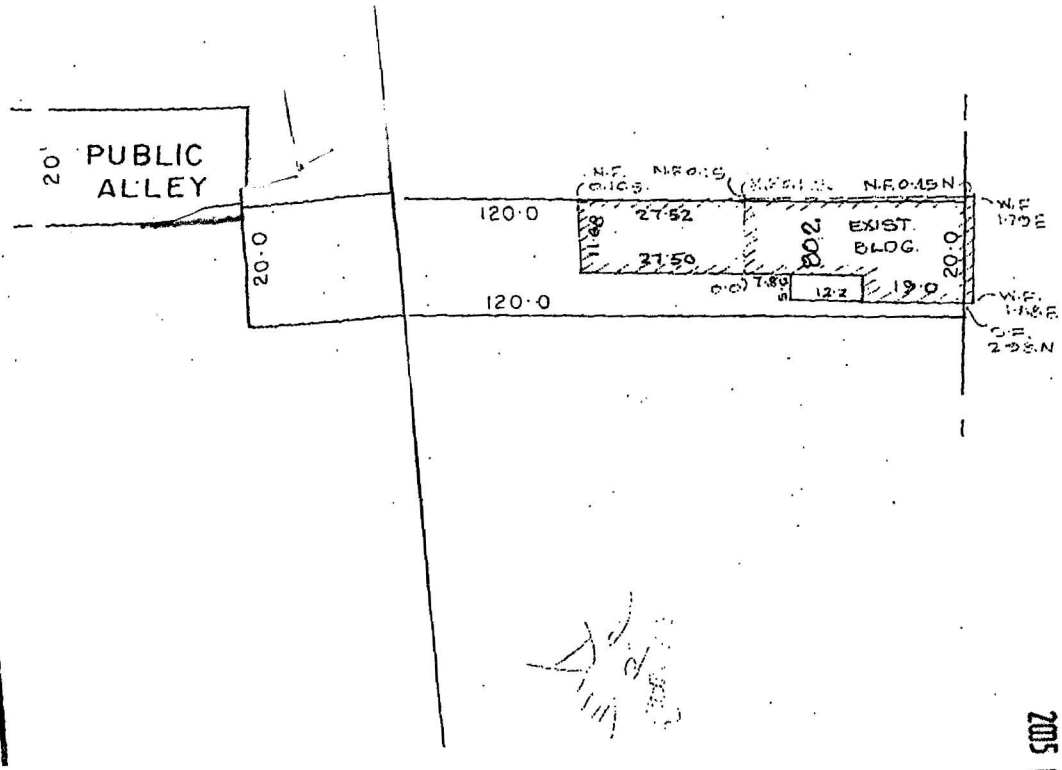


* inexact copy *
two-part facsimile has been taped together

RECEIVED
D.C. OFFICE OF ZONING
2005 FEB 22 PM 2:21

BZA
Case No. 17310
Exhibit No. 2

Board of Zoning Adjustment
District of Columbia
CASE NO. 17310
EXHIBIT NO. 2

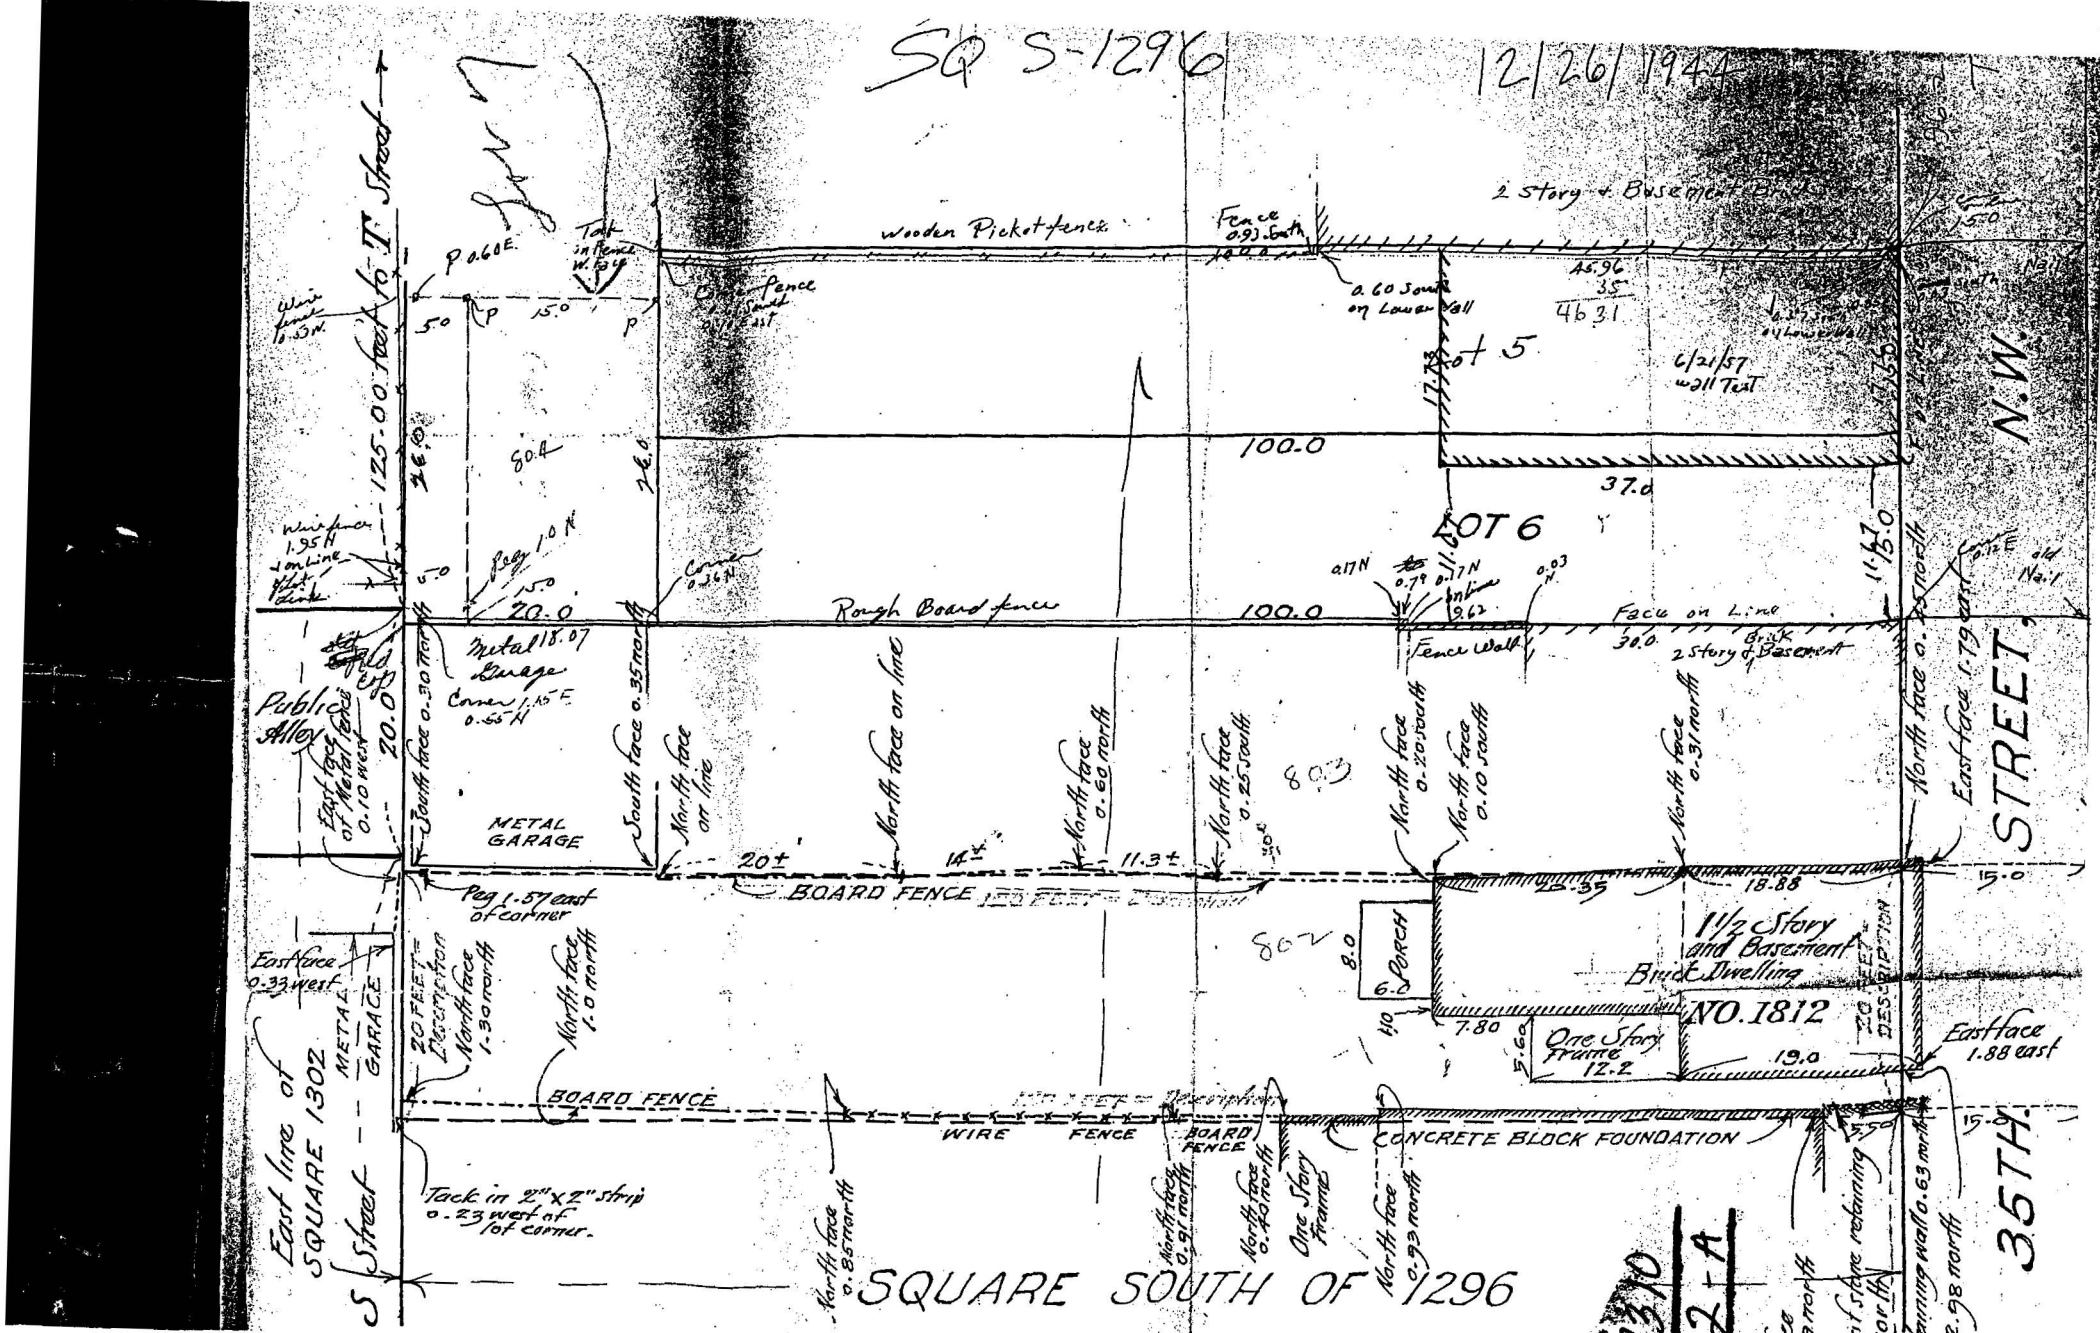

RECEIVED
D.C. OFFICE OF ZONING
2005 FEB 22 PM 2:21

BZA
Case No. 17310
Exhibit No. 2+A