904 = 3252-A

869 = A&T

Sqi - 513

06 H. D.

SURVEY BOOK _____ PAGE _____

Surveyor's Office

DISTRICT OF COLUMBIA

Washington, _____, 19

t of Survey OF PARTS OF 28 & 29. SQ 513. LOCATE WALLS ETC.

DESCRIPTION FURNISHED.

S.O. 74916.

SQ. 513

1" = 20'

SCALE, 1 INCH = 20 FEET.

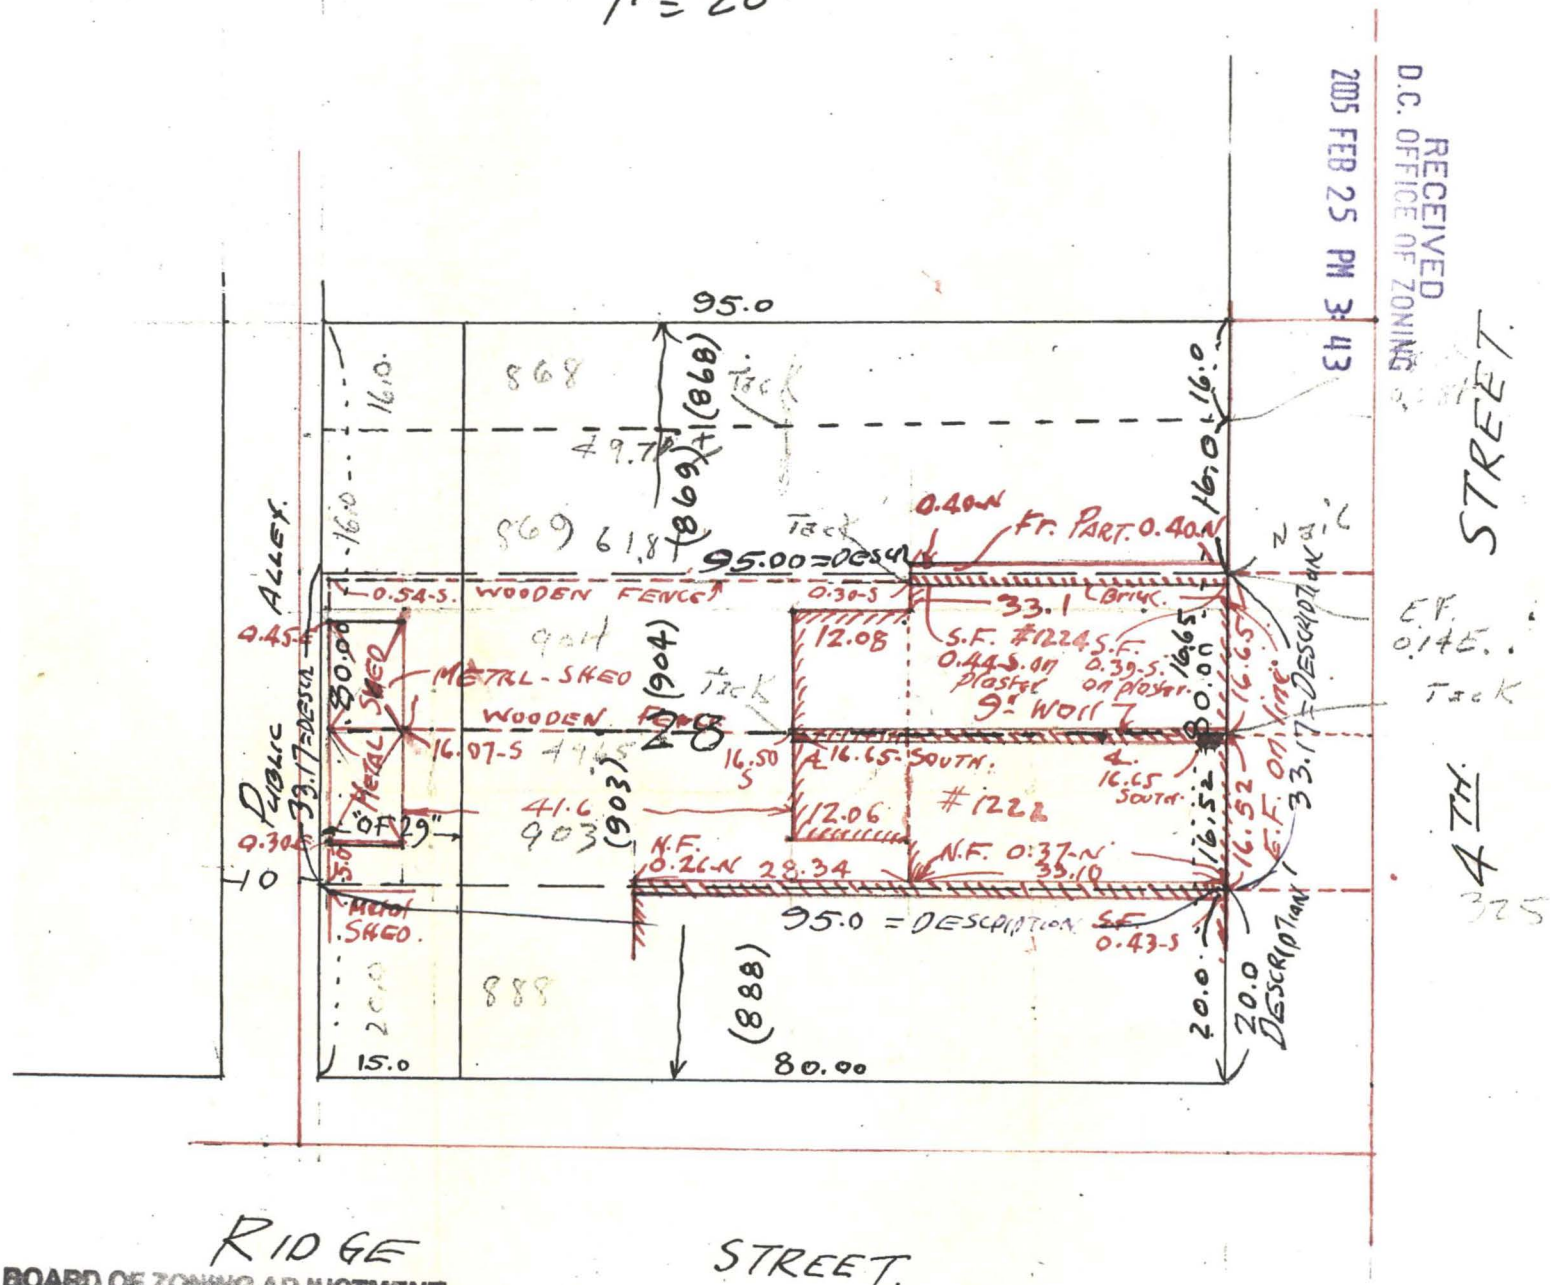

RECEIVED
D.C. OFFICE OF ZONING
2005 FEB 25 PM 3:43

BOARD OF ZONING ADJUSTMENT
District of Columbia

CASE NO. 17315

EXHIBIT NO. 12

Board of Zoning Adjustment
District of Columbia
CASE NO. 17315
EXHIBIT NO. 12

P.2

Sq. 31~

S.O. 25767

Scale: 1 in. = 20 ft.

RECEIVED
D.C. OFFICE OF ZONING
2005 FEB 25 PM 3:43
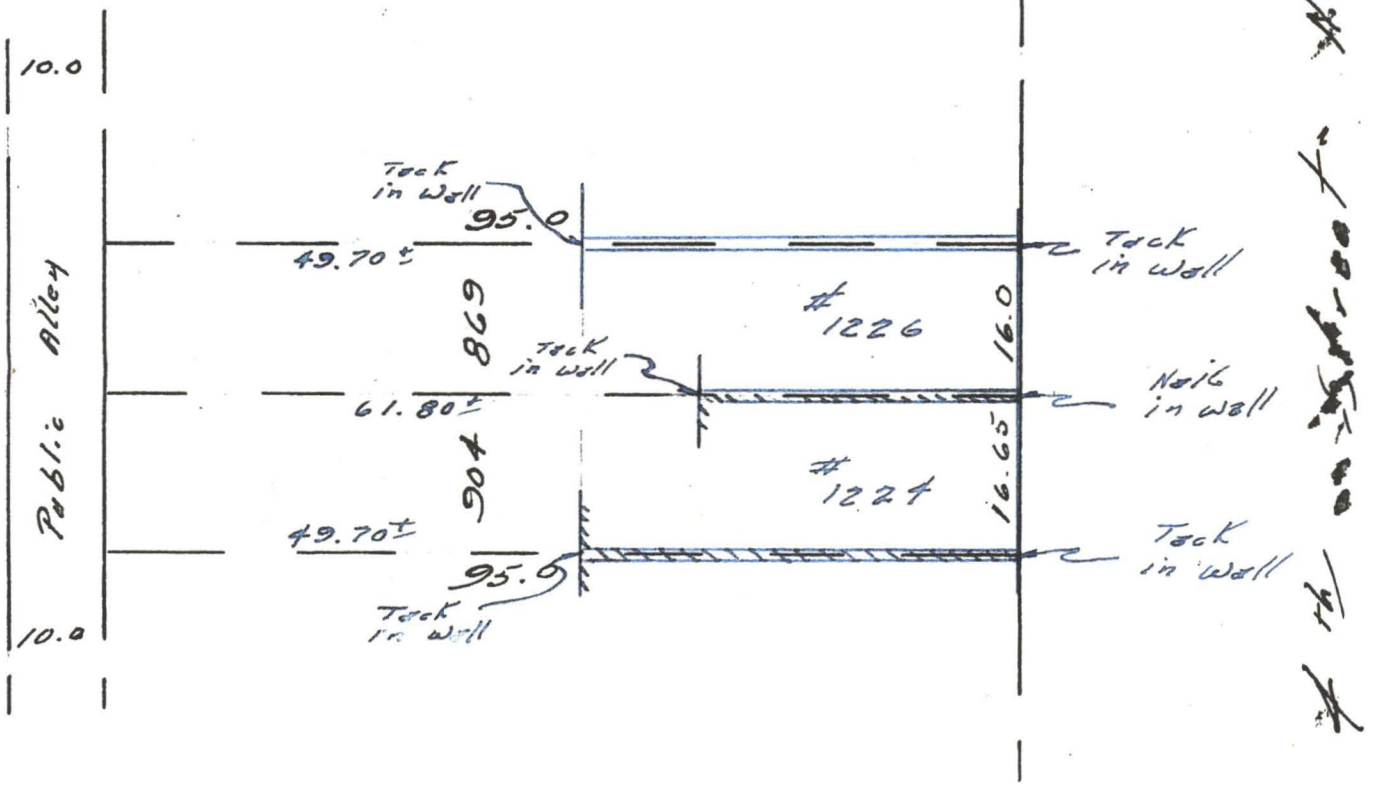
P.3