
RECEIVED
D.C. OFFICE OF ZONING
2005 MAR -2 PM 12:05

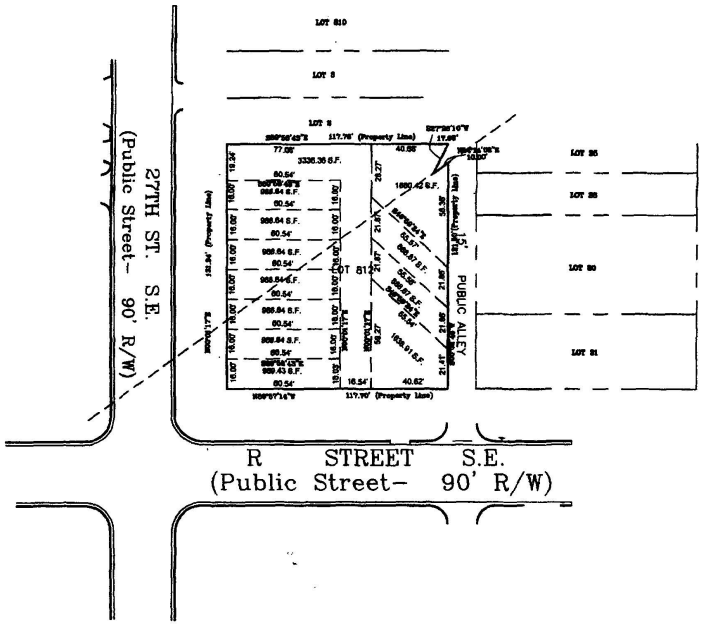

Stephen J. Wentzel

DISTRICT OF COLUMBIA
STEPHEN J. WENTZEL
No. 13305899
LICENSED
PROFESSIONAL LAND SURVEYOR

PREPARED BY:
MERIDIAN SURVEYS, INC.
811 RUSSELL AVENUE
SUITE 303
GAITHERSBURG, MARYLAND 20879
(301) 721-9400
(301) 840-0334 FAX
E-MAIL: surveyor@meridiansurveys.com

JOB NO: 04-5074 DWG NO. COMP5074

MARK	REVISION	BY	APVD

PROPOSED
LOT CONFIGUATION
1629 27TH STREET, S.E.

LOT 812
SQUARE 5585
WASHINGTON, D.C.

SCALE: 1" = 30' DWN. BY: REC
DATE: JAN 2005 CHKD. BY: W.O.

BZA
Case No. 17316
Exhibit No. 2

Board of Zoning Adjustment
District of Columbia
CASE NO. 17316
EXHIBIT NO. 2