



RECEIVED
D.C. OFFICE OF ZONING
2005 MAR 31 PM 2:39

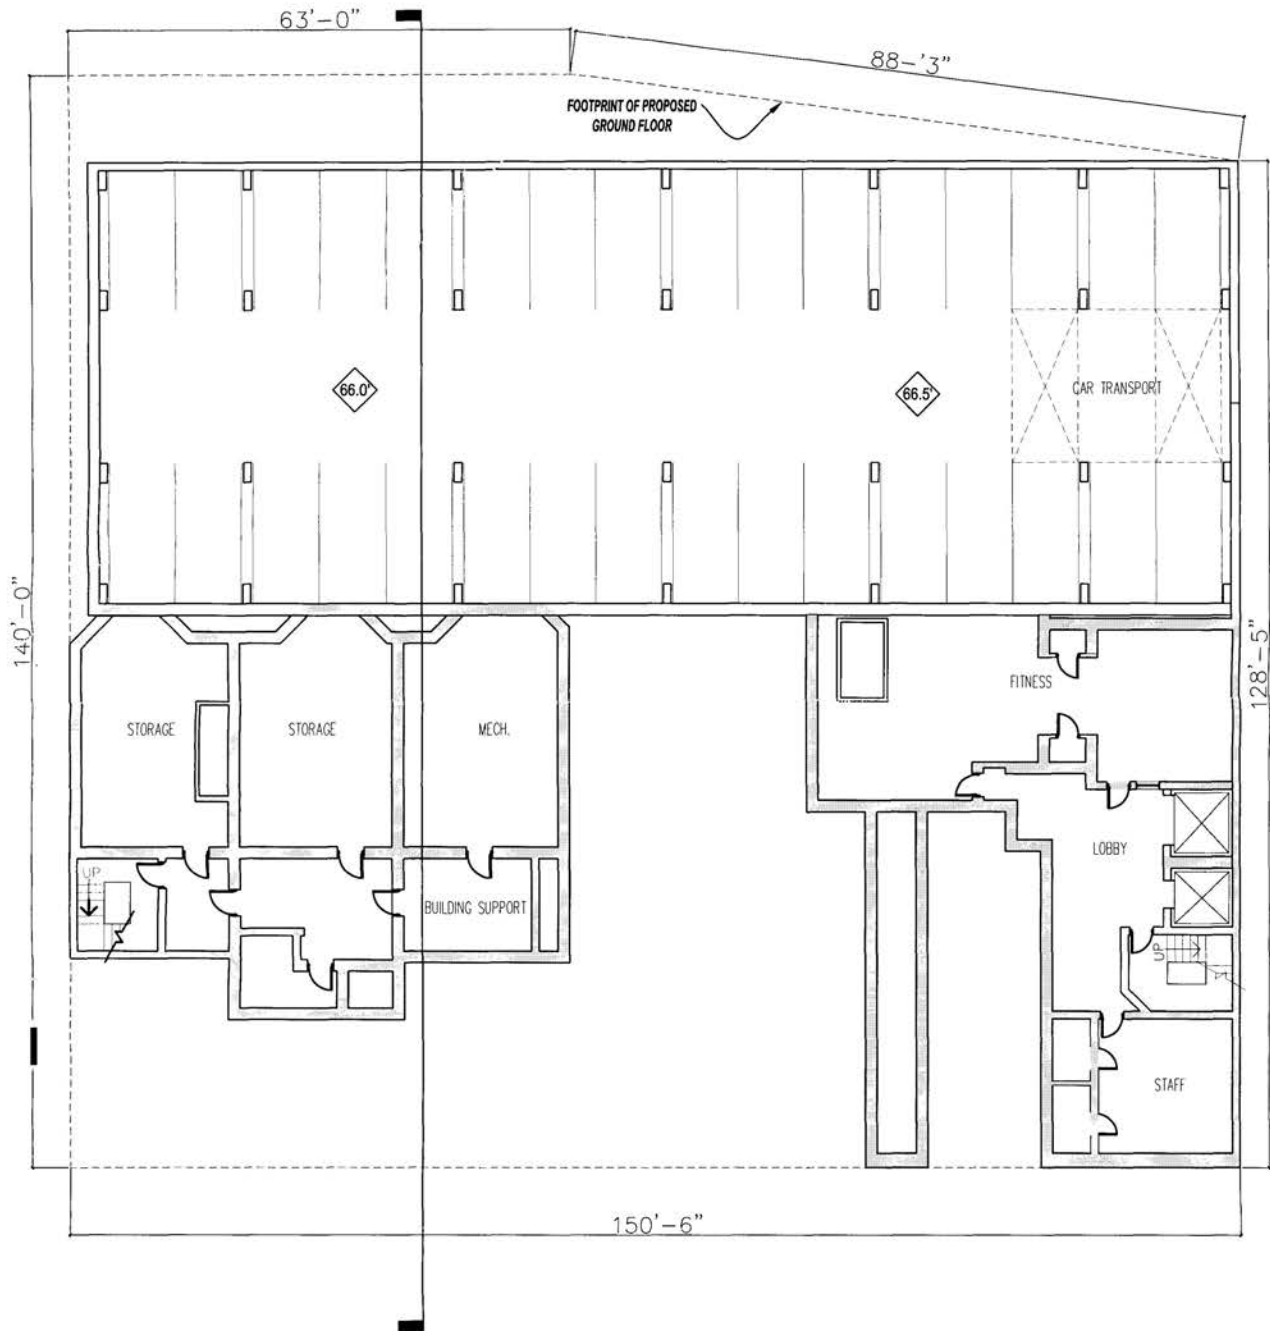

BASEMENT & PARKING (3 PARKING LEVELS BELOW) 1743-55 N STREET NW BOUTIQUE HOTEL

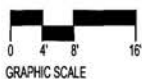

SHADED LINES INDICATE EXISTING WALLS TO REMAIN
CONTINUOUS LINES INDICATE NEW WALLS TO BE BUILT

BASEMENT GROSS AREA: 8,617 S.F.

TOTAL PARKING GROSS AREA: 34,468 S.F.
32 PKG. SPACES PER PARKING LEVEL
128 PKG. SPACES TOTAL 21 FEB. 2005

THE INTERIOR LAYOUTS SHOWN ON THE FLOOR
PLANS ARE SCHEMATIC. CHANGES NOT AFFECTING
THE EXTERIOR ENVELOPE MAY OCCUR.

BZA
Case No. 17337
Exhibit No. 12

JSA
ARCHITECTS
INTERIORS
PLANNERS



Board of Zoning Adjustment
District of Columbia
CASE NO. 17337
EXHIBIT NO. 12


Architectural floor plan of the 1st floor of a building. The plan shows various rooms including a large atrium, kitchen, bar, board room, lobby, meeting room, reception, staff room, and lounge. It also includes loading docks, a car transport area, and a parking garage access. Dimensions are provided for the overall building (140'-0" by 150'-6") and various rooms. Elevation markers (e.g., 79.0, 73.8) are shown throughout the plan. A note at the bottom states: "SHADED LINES INDICATE EXISTING WALLS TO REMAIN". A date stamp in the top right corner reads "2005 MAR 31 PM 2:39".

D - 2

RECEIVED
D.C. OFFICE OF ZONING
2005 MAR 31 PM 2:39

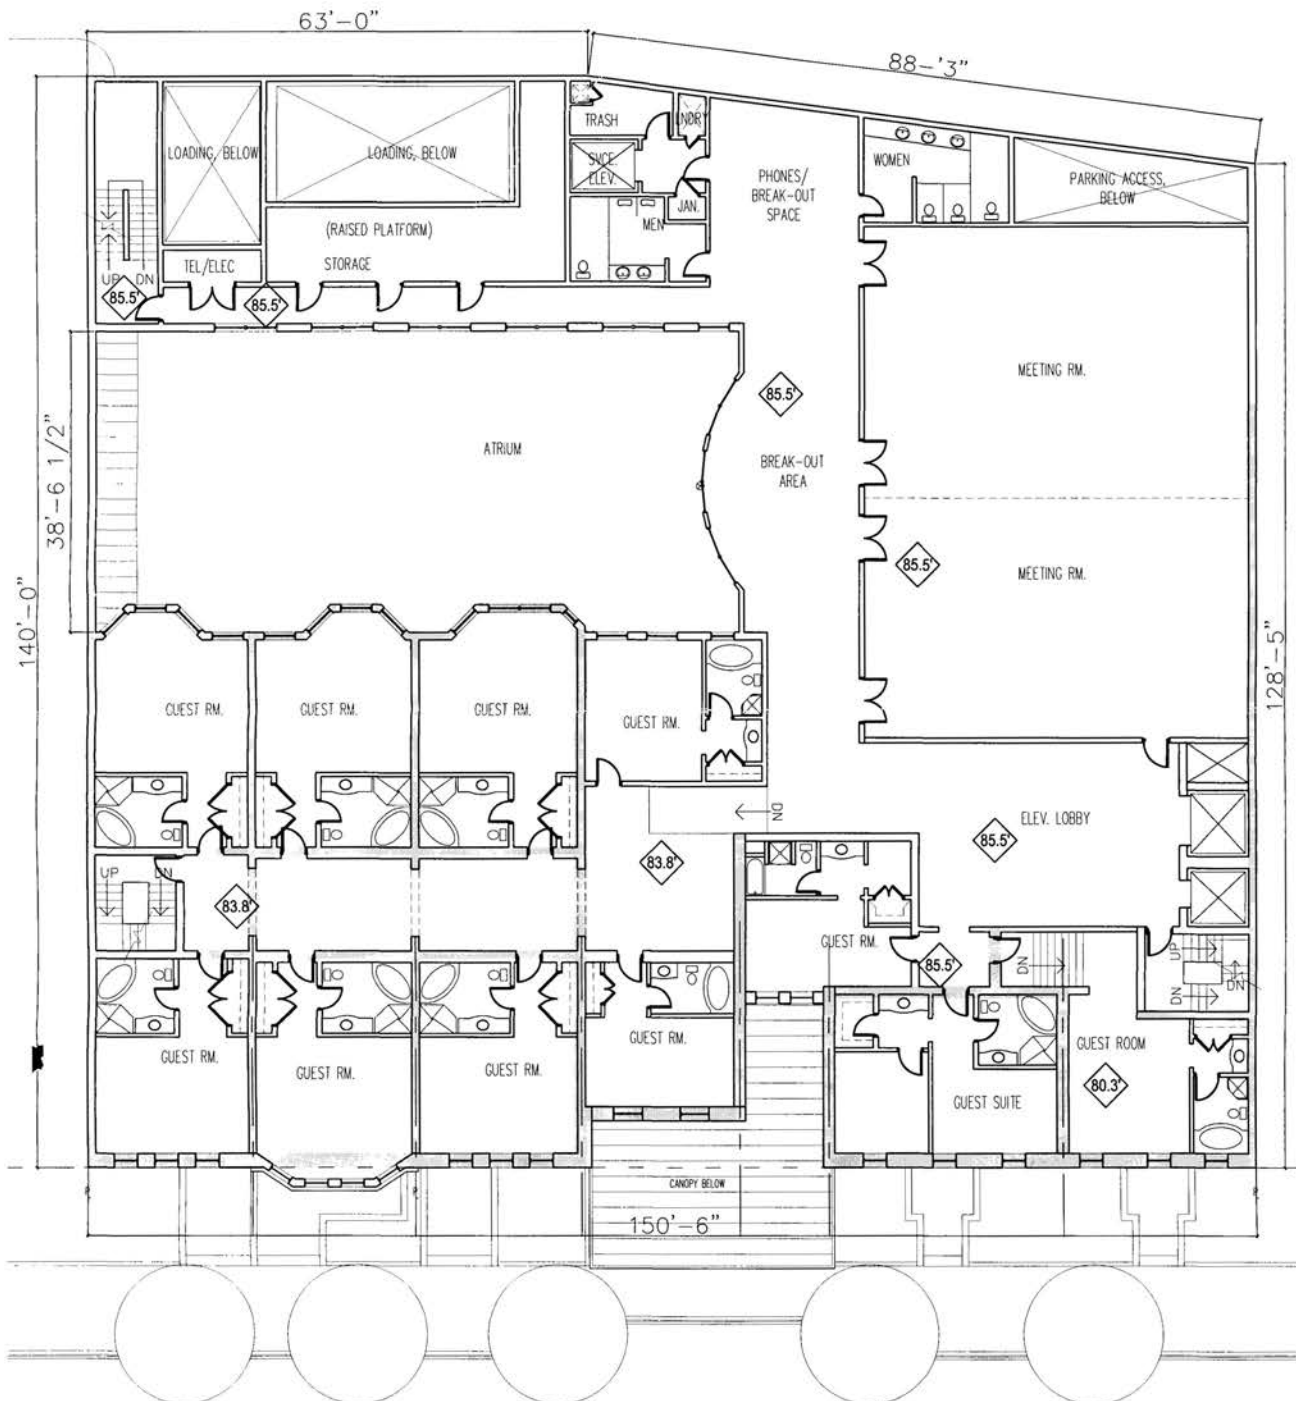

2ND FLOOR 1743-55 N STREET NW BOUTIQUE HOTEL

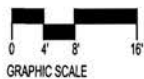

GROSS AREA: 17,395 S.F., 11 GUEST ROOMS
21.FEB.2005


SHADED LINES INDICATE EXISTING WALLS TO REMAIN
CONTINUOUS LINES INDICATE NEW WALLS TO BE BUILT

THE INTERIOR LAYOUTS SHOWN ON THE FLOOR
PLANS ARE SCHEMATIC. CHANGES NOT AFFECTING
THE EXTERIOR ENVELOPE MAY OCCUR.


JSA
ARCHITECTS
INTERIORS
PLANNERS


RECEIVED
D.C. OFFICE OF ZONING
2005 MAR 31 PM 2:39

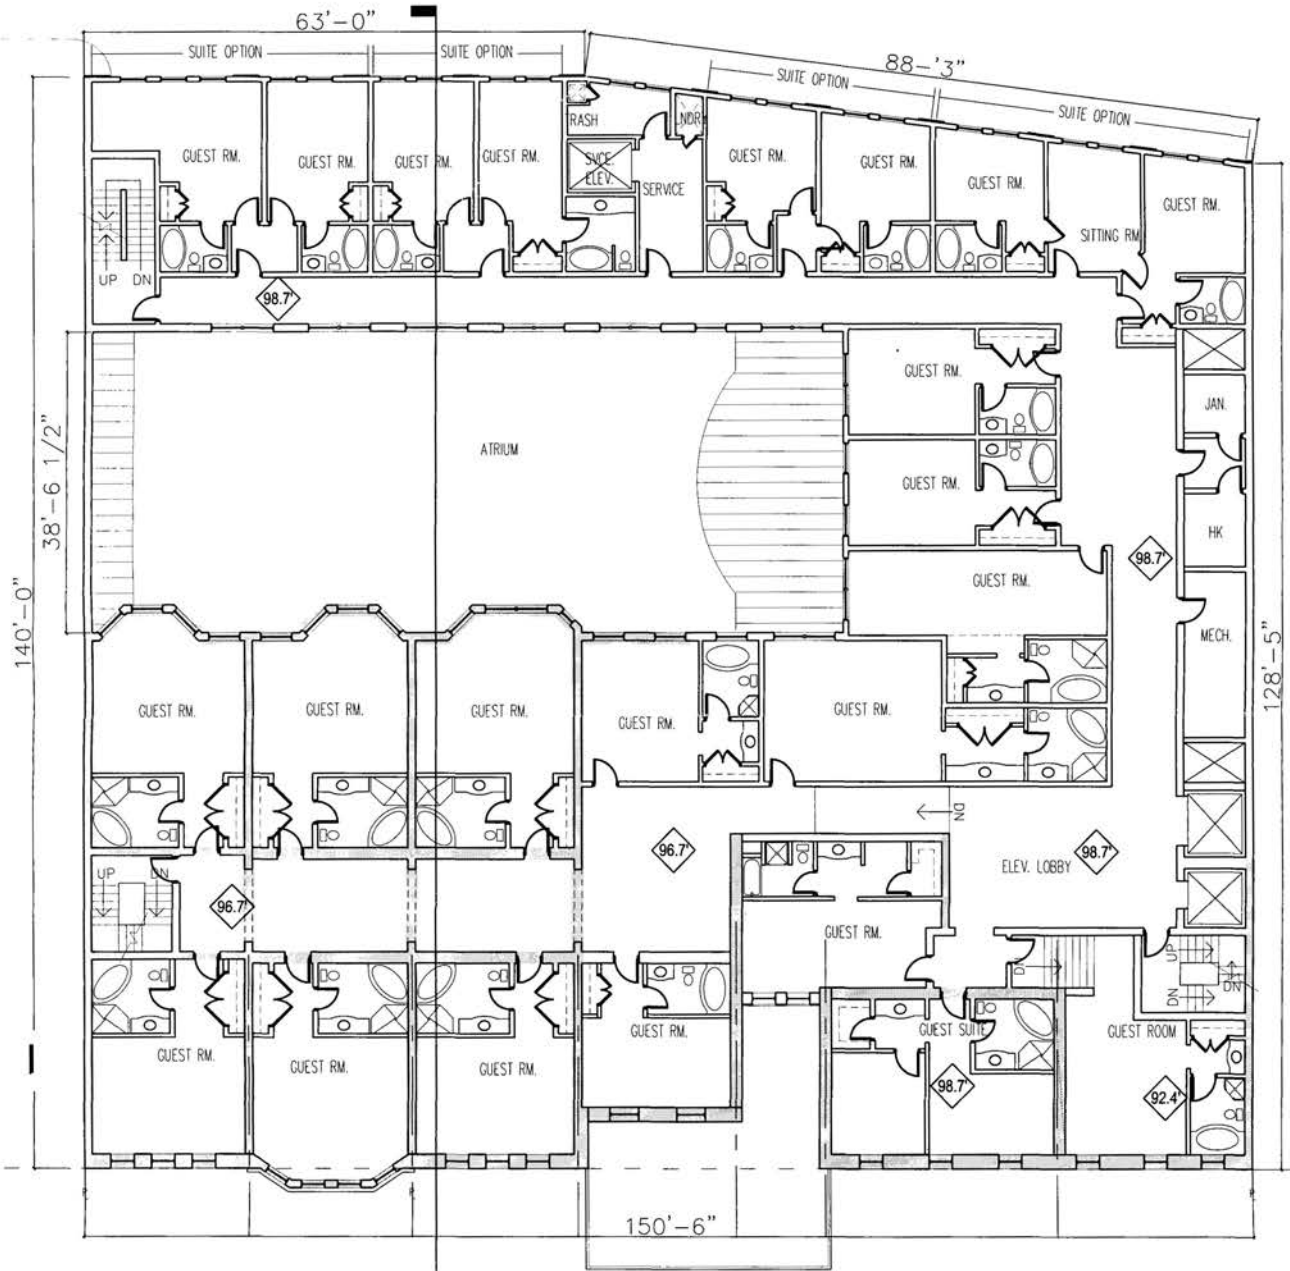

3RD FLOOR
1743-55 N STREET NW BOUTIQUE HOTEL

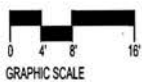

GROSS AREA: 16,763 S.F., 23 GUEST ROOMS
21.FEB.2005


SHADED LINES INDICATE EXISTING WALLS TO REMAIN
CONTINUOUS LINES INDICATE NEW WALLS TO BE BUILT

THE INTERIOR LAYOUTS SHOWN ON THE FLOOR
PLANS ARE SCHEMATIC. CHANGES NOT AFFECTING
THE EXTERIOR ENVELOPE MAY OCCUR.

JSA
ARCHITECTS
INTERIORS
PLANNERS


RECEIVED
D.C. OFFICE OF ZONING

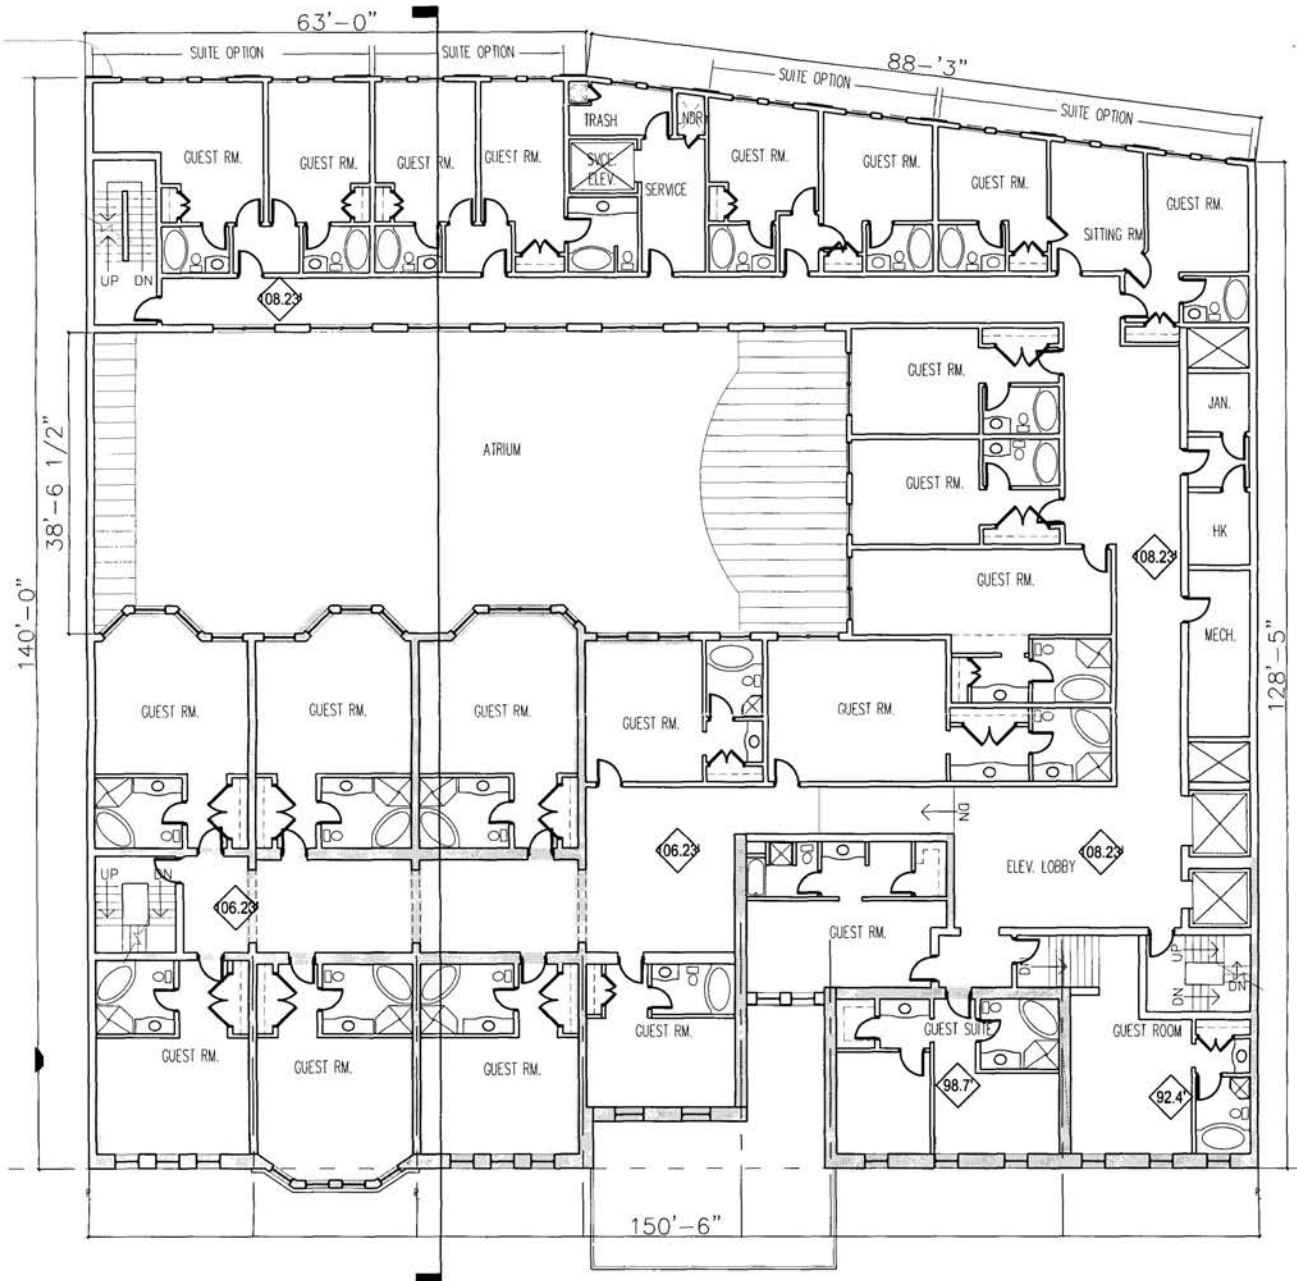

4TH FLOOR 1743-55 N STREET NW BOUTIQUE HOTEL



GROSS AREA: 16,763 S.F., 23 GUEST ROOMS
21.FEB.2005


SHADED LINES INDICATE EXISTING WALLS TO REMAIN
CONTINUOUS LINES INDICATE NEW WALLS TO BE BUILT

THE INTERIOR LAYOUTS SHOWN ON THE FLOOR
PLANS ARE SCHEMATIC. CHANGES NOT AFFECTING
THE EXTERIOR ENVELOPE MAY OCCUR.


JSA
ARCHITECTS
INTERIORS
PLANNERS


RECEIVED
D.C. OFFICE OF ZONING
2005 MAR 31 PM 2:39

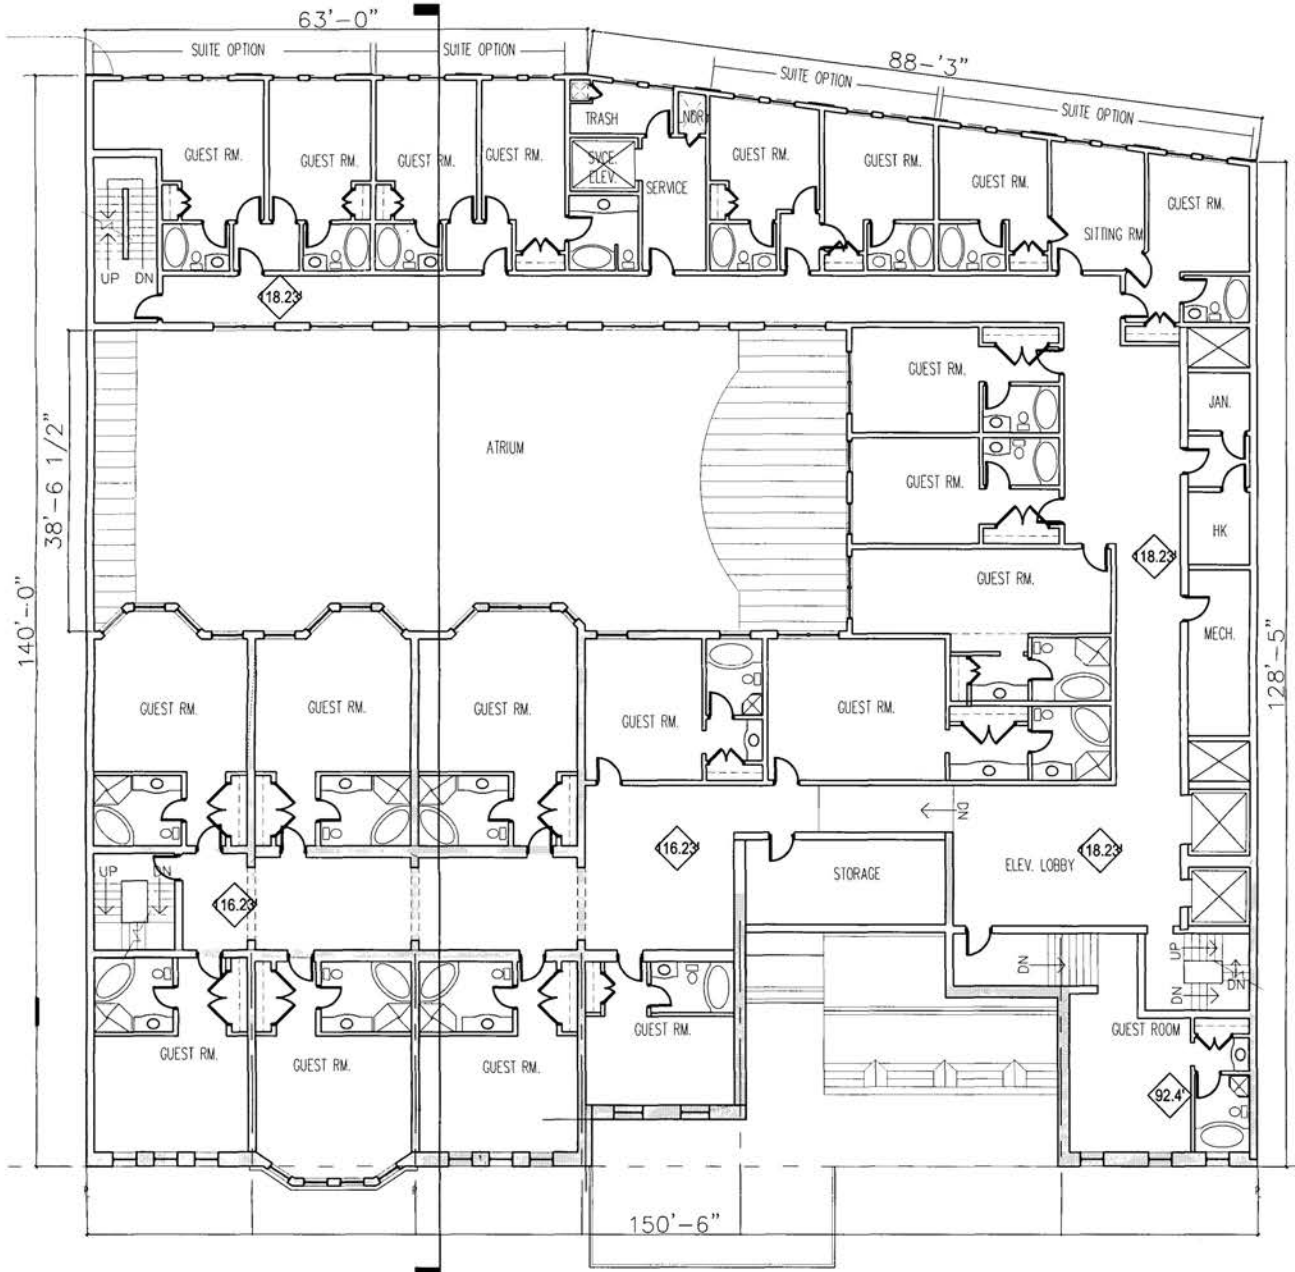

5TH FLOOR
1743-55 N STREET NW BOUTIQUE HOTEL

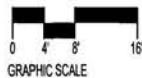


GROSS AREA: 15,821 S.F., 21 GUEST ROOMS
21.FEB.2005


SHADED LINES INDICATE EXISTING WALLS TO REMAIN
CONTINUOUS LINES INDICATE NEW WALLS TO BE BUILT

THE INTERIOR LAYOUTS SHOWN ON THE FLOOR
PLANS ARE SCHEMATIC. CHANGES NOT AFFECTING
THE EXTERIOR ENVELOPE MAY OCCUR.


JSA
ARCHITECTS
INTERIORS
PLANNERS

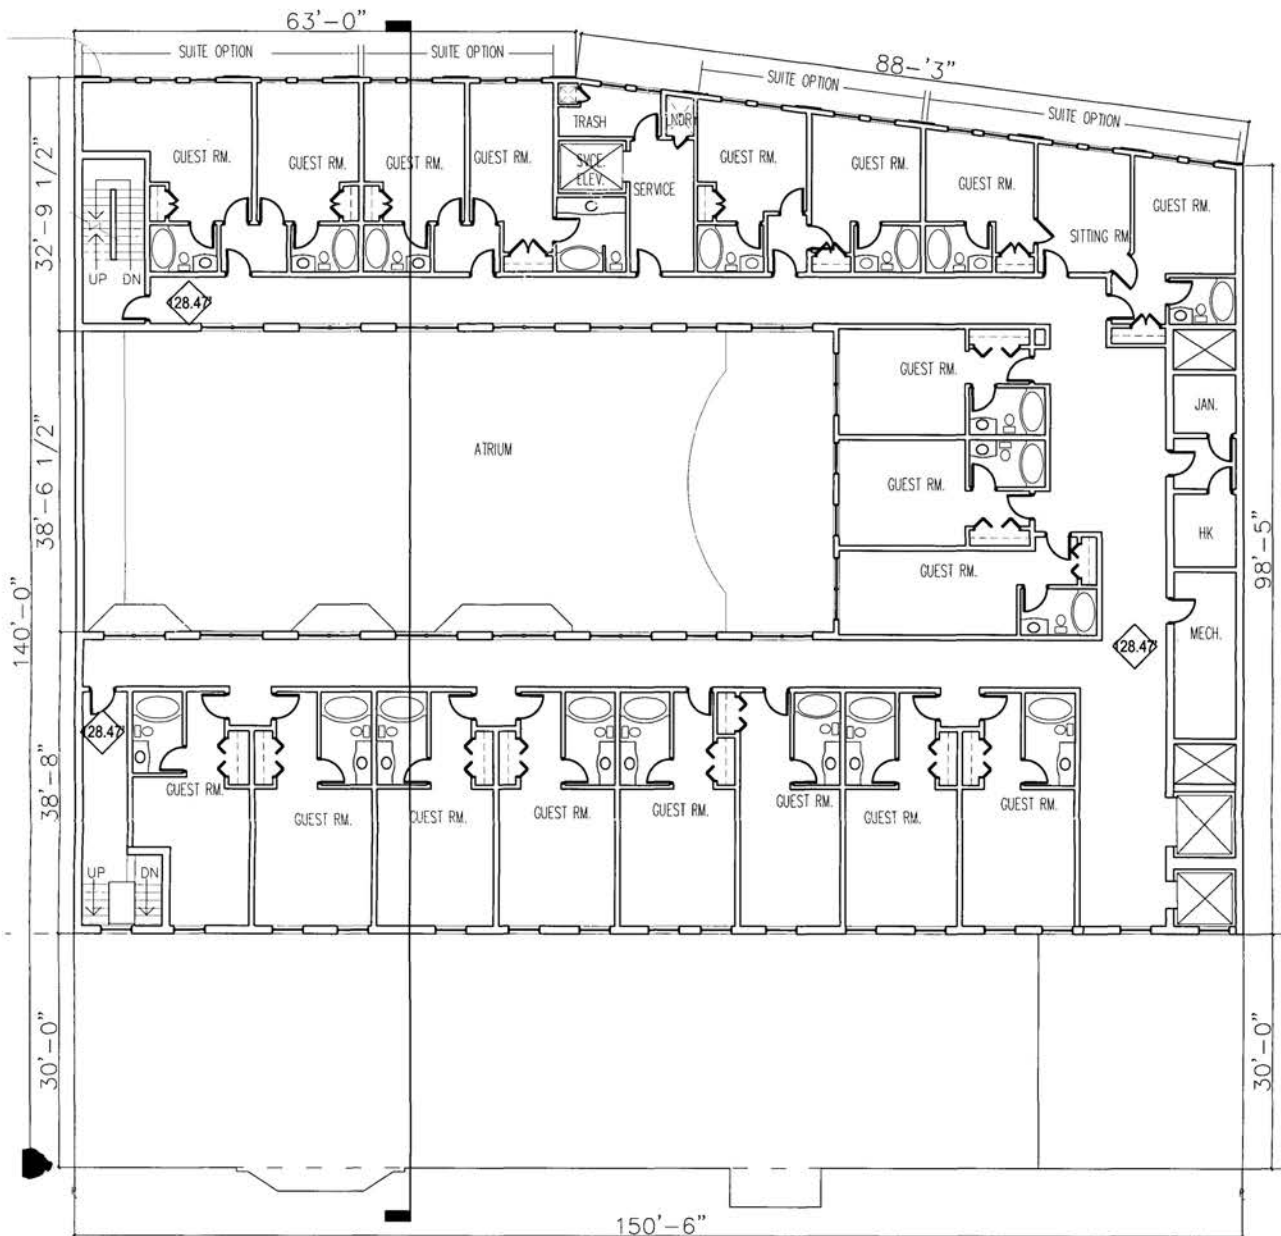

RECEIVED
D.C. OFFICE OF ZONING
2005 MAR 31 PM 2:40

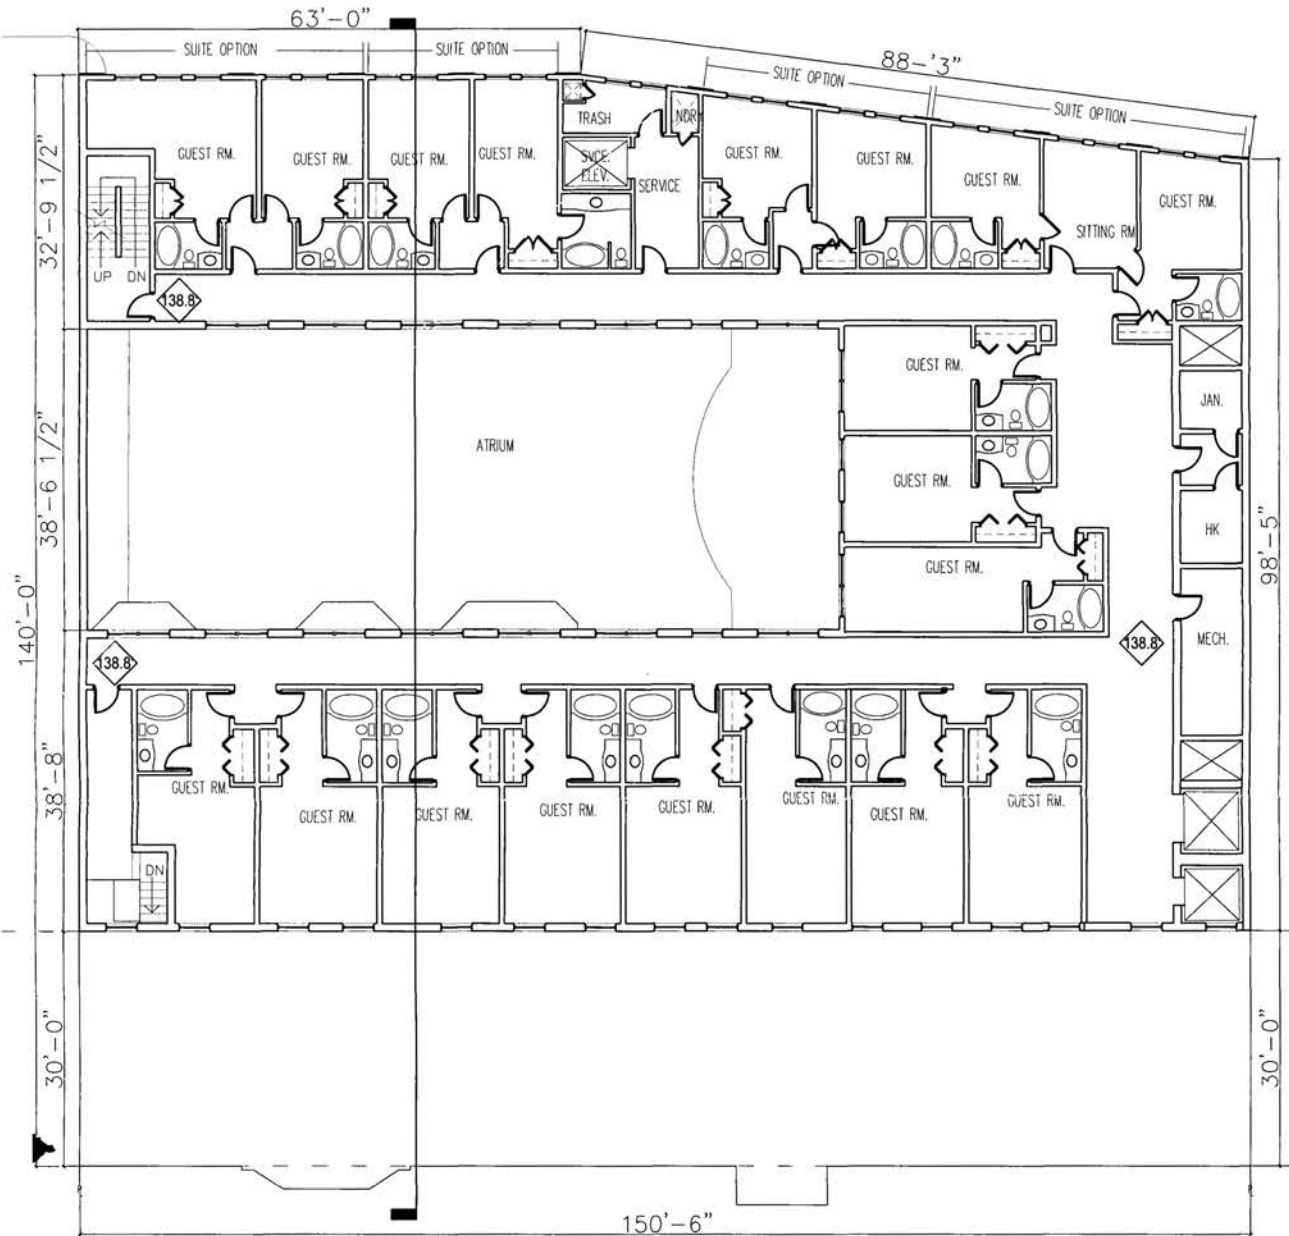

7TH FLOOR
1743-55 N STREET NW BOUTIQUE HOTEL

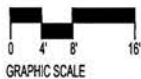

GROSS AREA: 12,344 S.F., 19 GUEST ROOMS
21.FEB.2005

SHADED LINES INDICATE EXISTING WALLS TO REMAIN
CONTINUOUS LINES INDICATE NEW WALLS TO BE BUILT

THE INTERIOR LAYOUTS SHOWN ON THE FLOOR
PLANS ARE SCHEMATIC. CHANGES NOT AFFECTING
THE EXTERIOR ENVELOPE MAY OCCUR.


JSA
ARCHITECTS
INTERIORS
PLANNERS

D-8


RECEIVED
D.C. OFFICE OF PLANNING

2005 MAR 31 PM 2:40

2005 MAR 31 PM 2:40

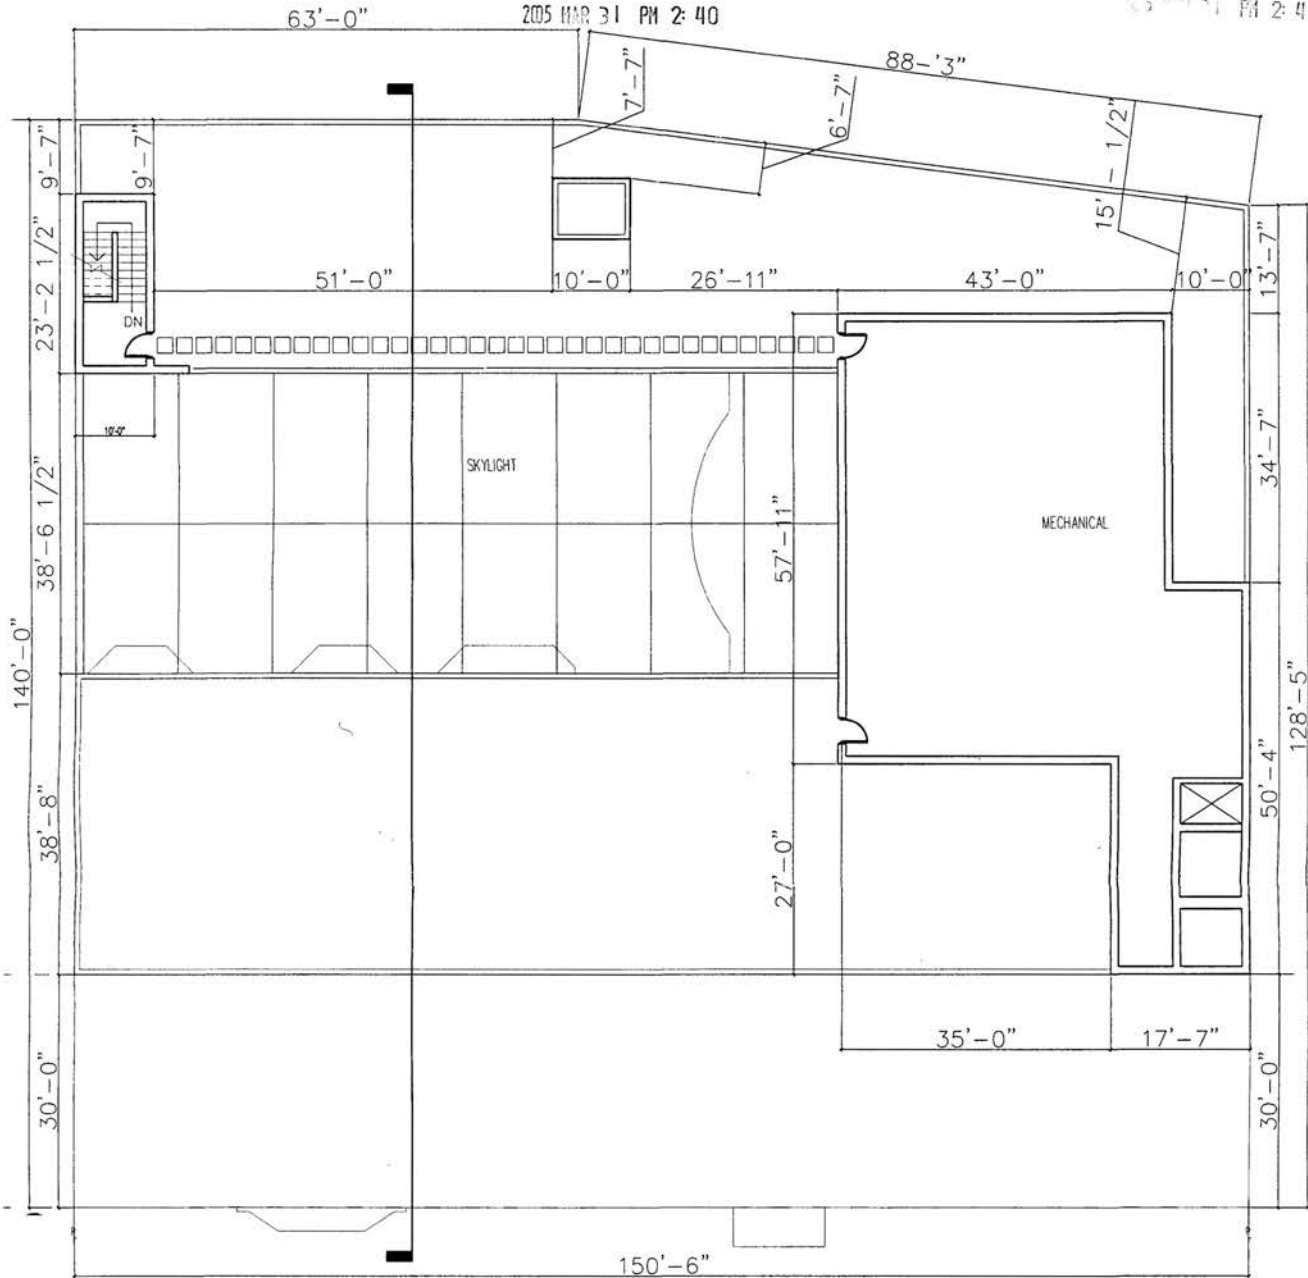

ROOF PLAN 1743-55 N STREET NW BOUTIQUE HOTEL

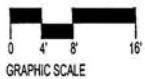

GROSS AREA: 12,382 S.F.,
21.FEB.2005

SHADED LINES INDICATE EXISTING WALLS TO REMAIN
CONTINUOUS LINES INDICATE NEW WALLS TO BE BUILT




THE INTERIOR LAYOUTS SHOWN ON THE FLOOR
PLANS ARE SCHEMATIC. CHANGES NOT AFFECTING
THE EXTERIOR ENVELOPE MAY OCCUR.





D-9

RECEIVED
D.C. DEPT. OF PLANNING
2005 MAR 31 PM 2:40

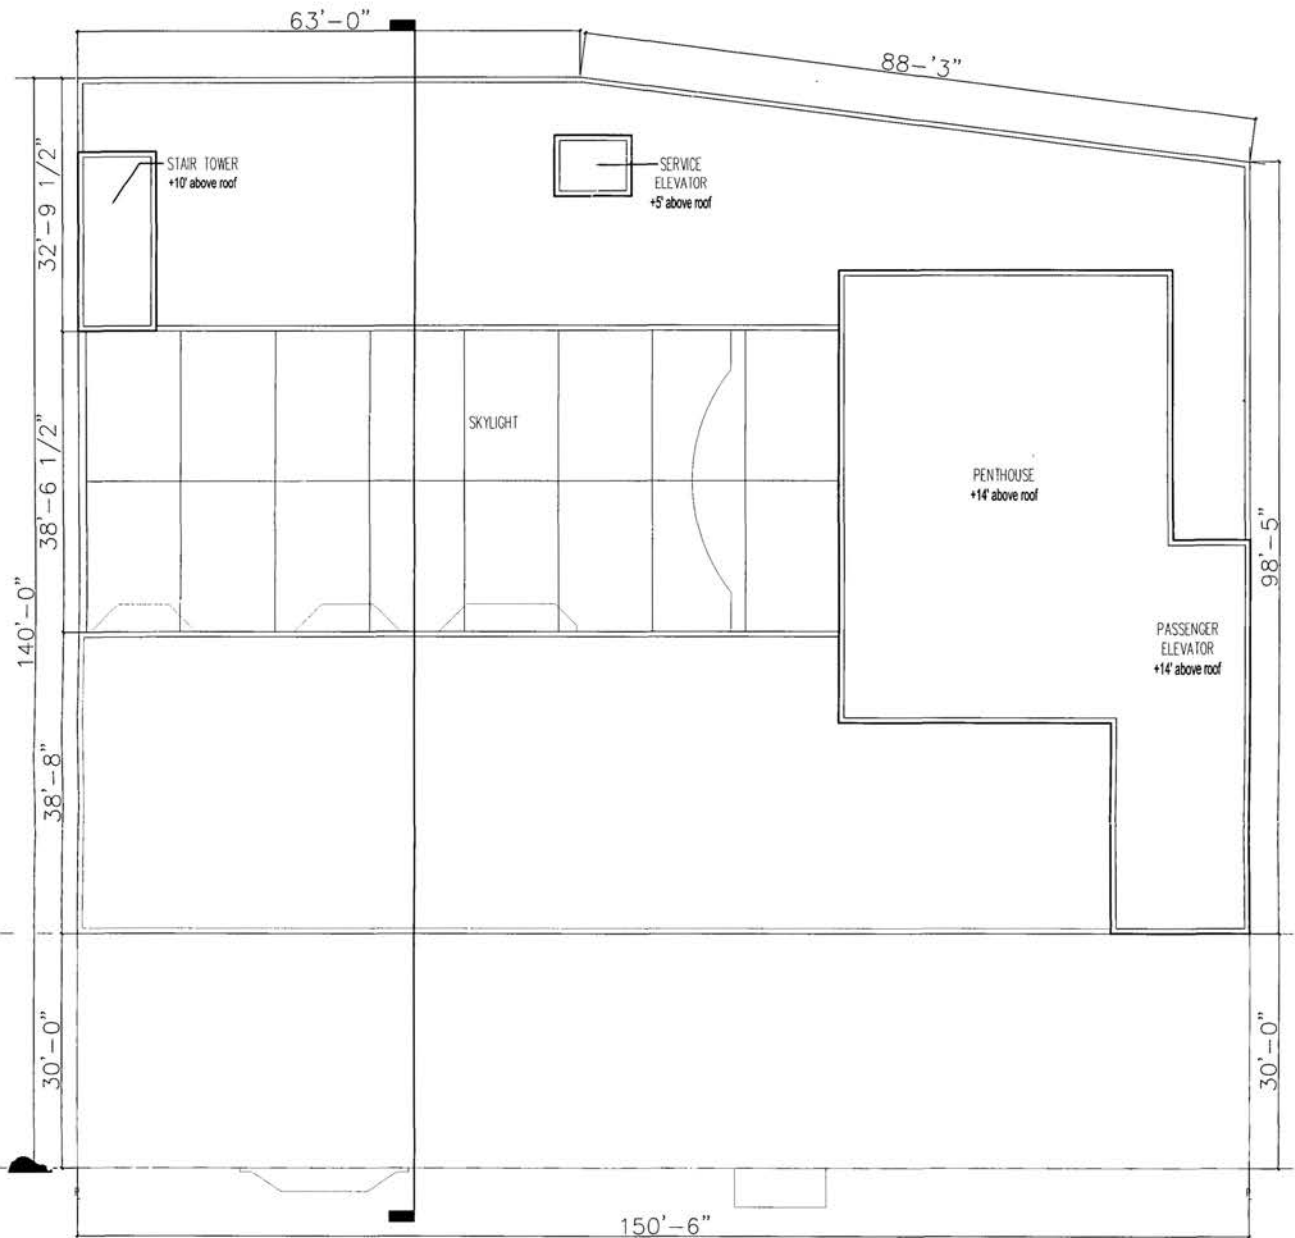

UPPER ROOF PLAN 1743-55 N STREET NW BOUTIQUE HOTEL

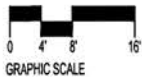

GROSS AREA: 12,382 S.F.,
21.FEB.2005

SHADED LINES INDICATE EXISTING WALLS TO REMAIN
CONTINUOUS LINES INDICATE NEW WALLS TO BE BUILT

THE INTERIOR LAYOUTS SHOWN ON THE FLOOR
PLANS ARE SCHEMATIC. CHANGES NOT AFFECTING
THE EXTERIOR ENVELOPE MAY OCCUR.






EXISTING ELEVATION

0 4' 8' 16'
GRAPHIC SCALE

1743-55 N STREET NW
BOUTIQUE HOTEL
21. FEB. 2005



ARCHITECTS
INTERIORS
PLANNERS


D-11



NEW FRONT ELEVATION




1743-55 N STREET NW
BOUTIQUE HOTEL
21.FEB.2005




D-12

21 FEB 2005

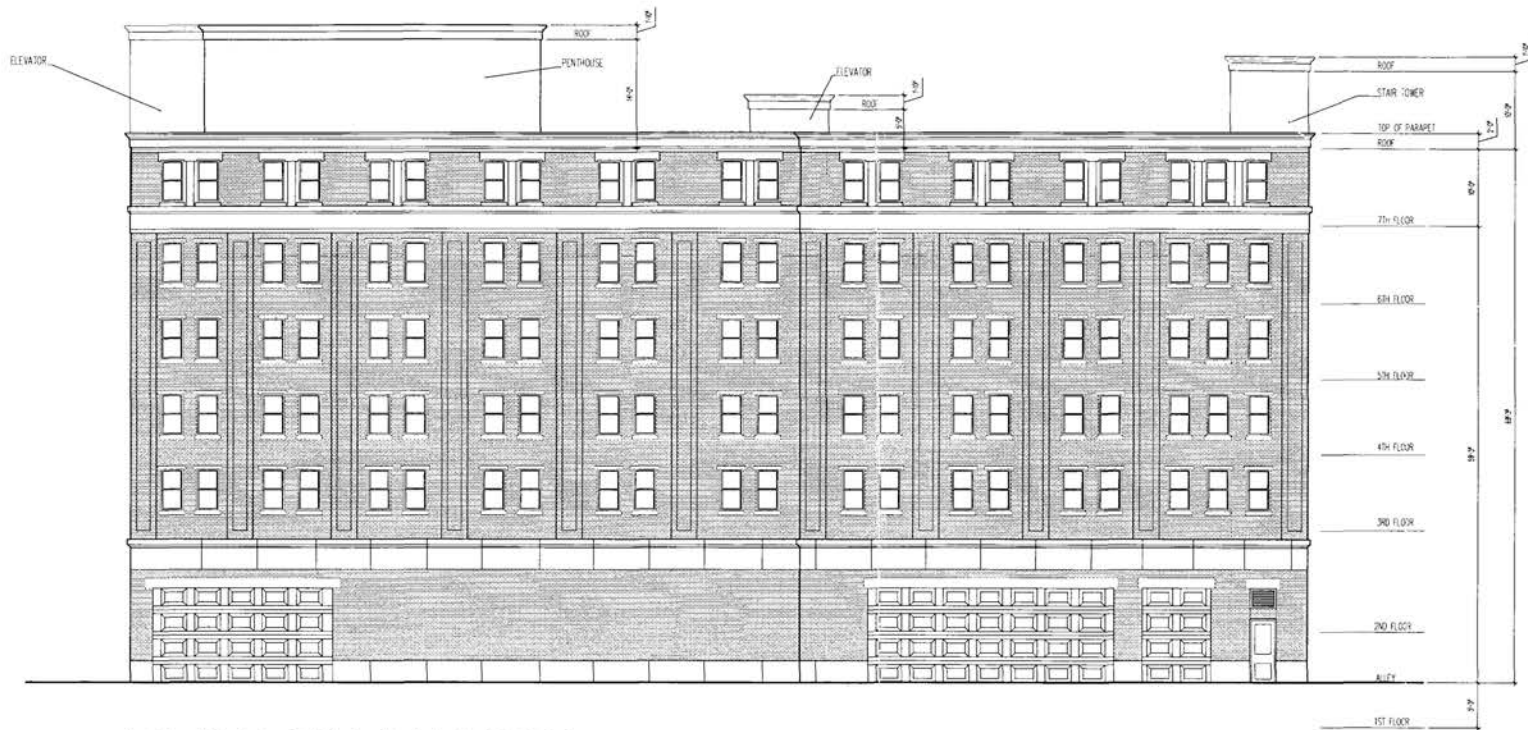

REAR ELEVATION


1743-55 N STREET NW
BOUTIQUE HOTEL
21.FEB.2005



ARCHITECTS
INTERIORS
PLANNERS


D - 13

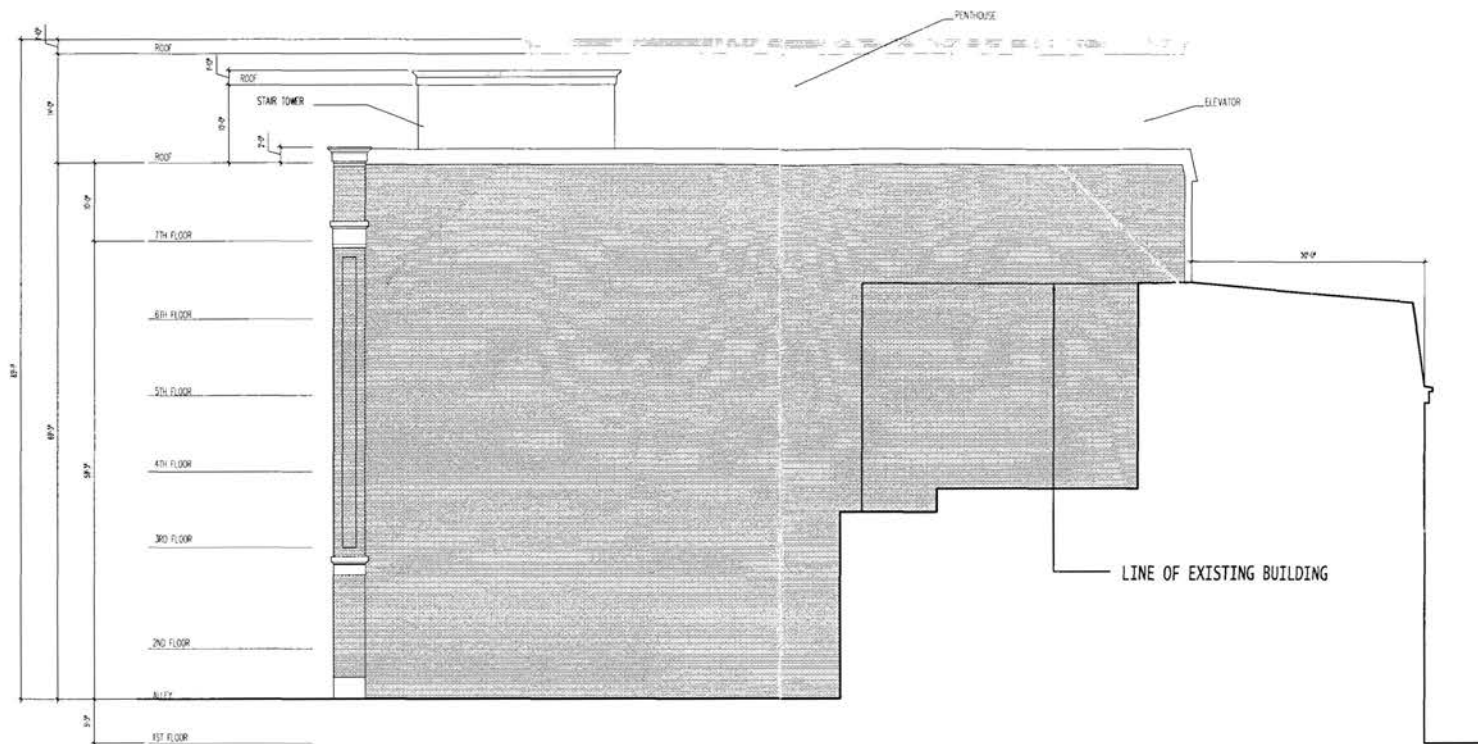

WEST ELEVATION




1743-55 N STREET NW
BOUTIQUE HOTEL
21.FEB.2005



ARCHITECTS
INTERIORS
PLANNERS


D - 14

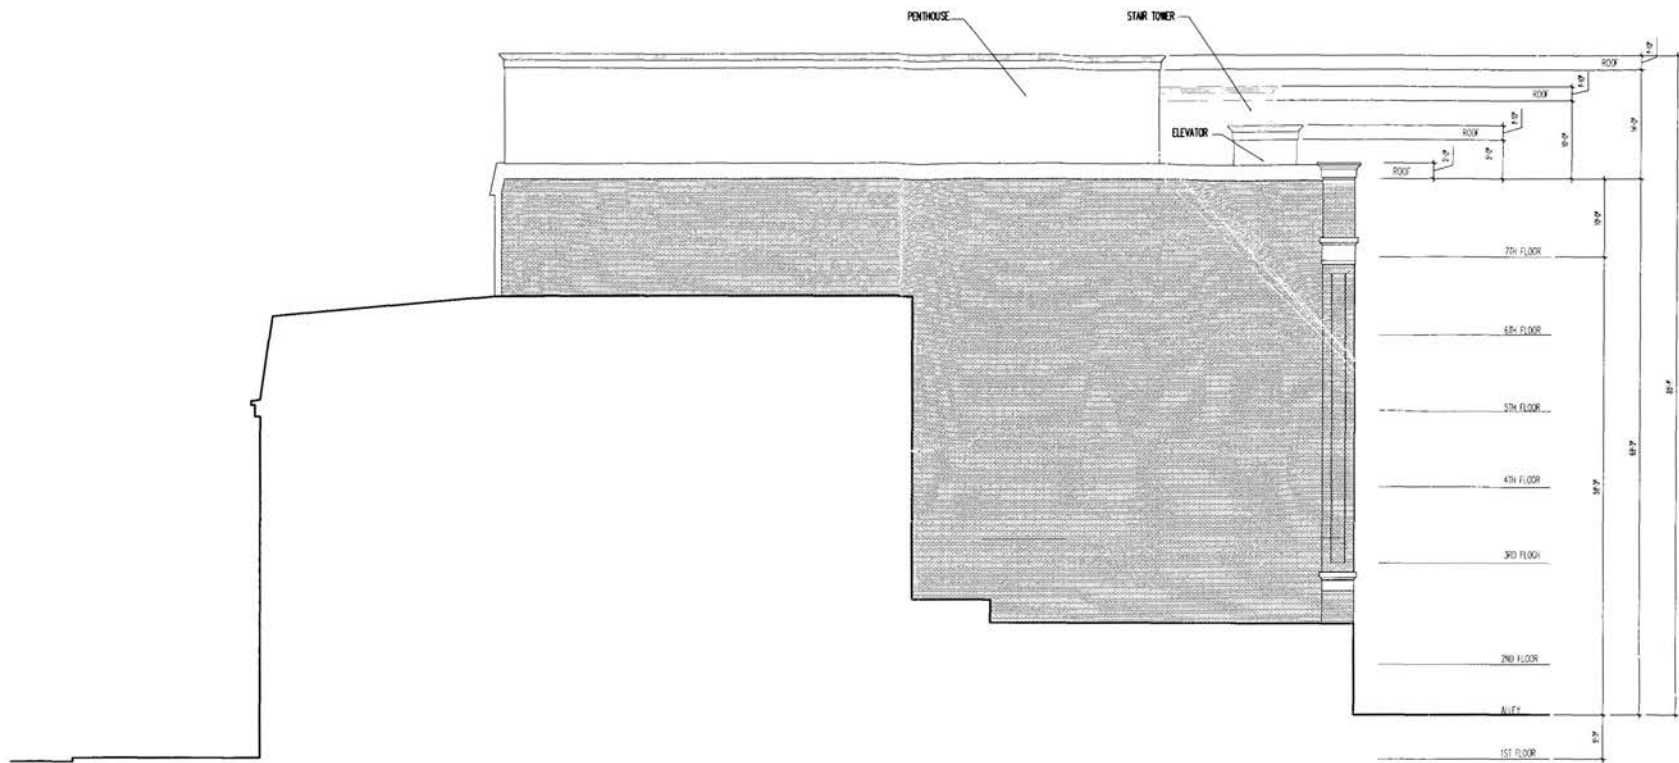

EAST ELEVATION

0 4' 8' 16'
SCALE: 1"=16'-0"

1743-55 N STREET NW
BOUTIQUE HOTEL
21.FEB.2005



ARCHITECTS
INTERIORS
PLANNERS


D - 15