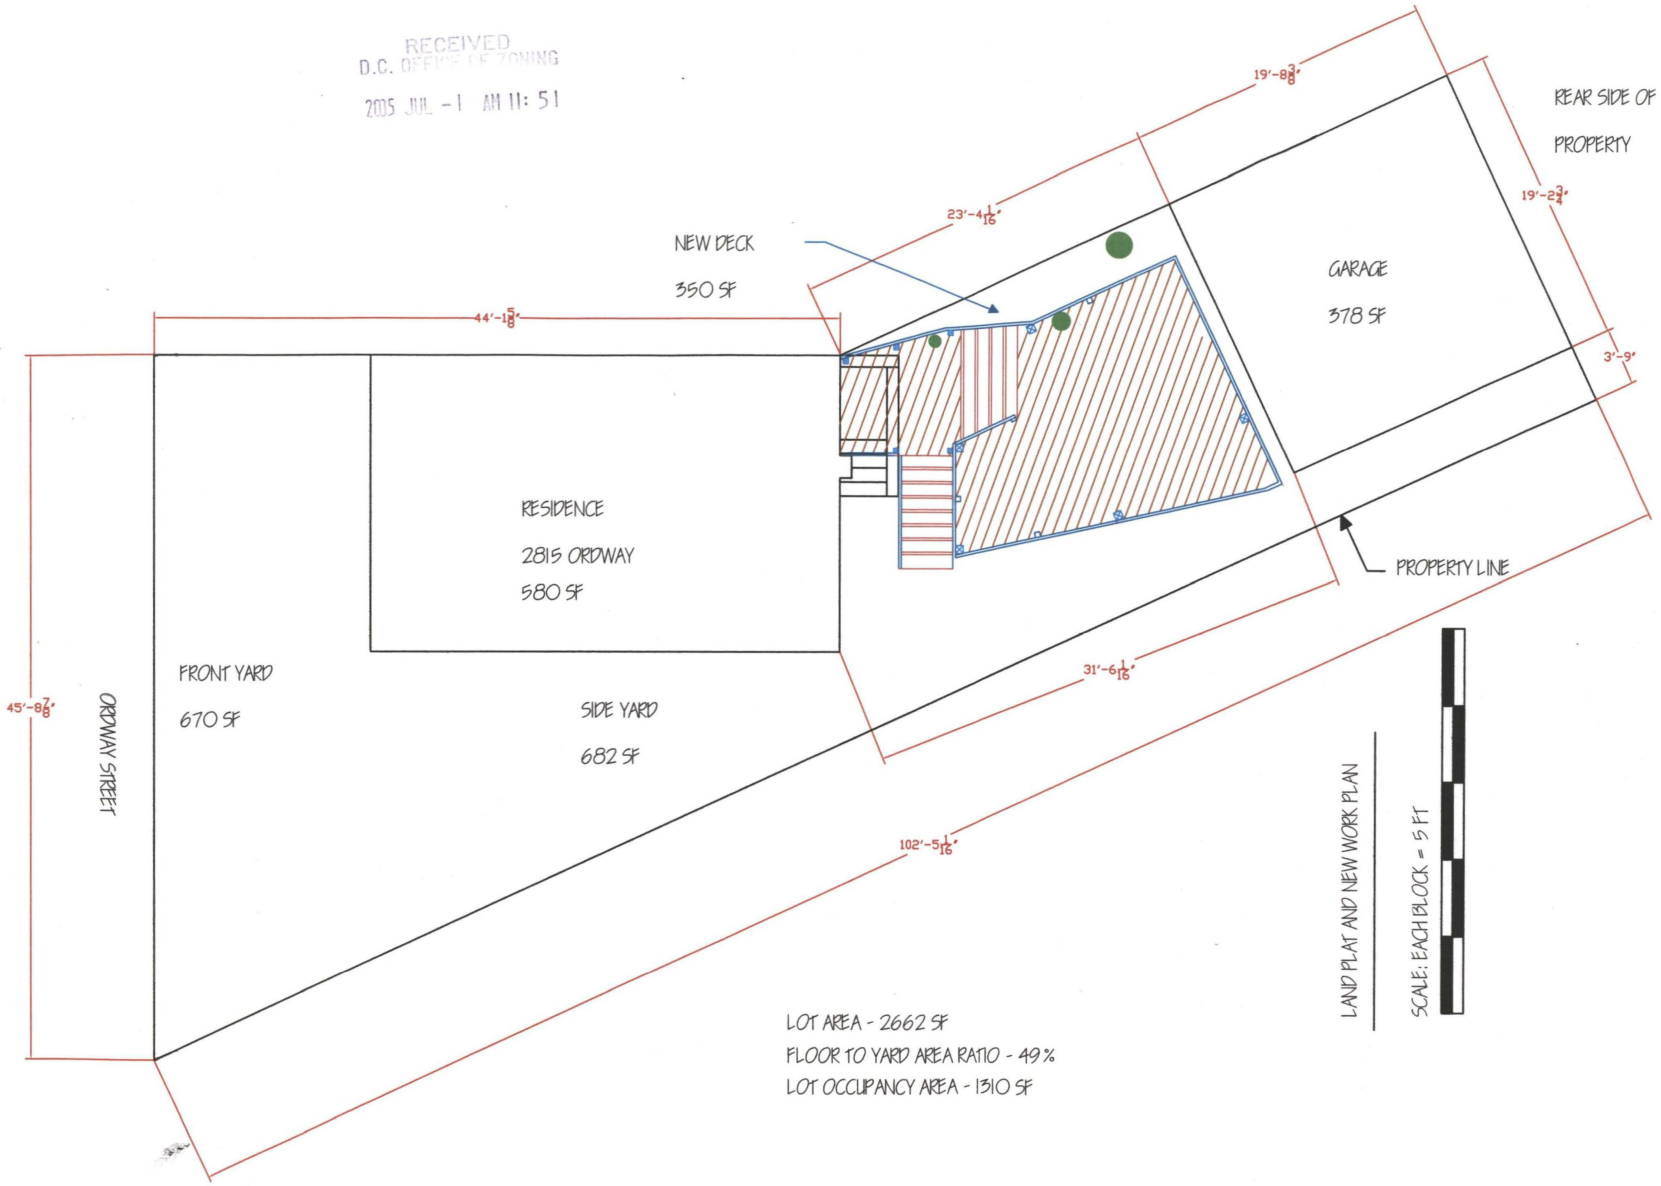


RECEIVED
D.C. OFFICE OF ZONING
2005 JUL -1 AM 11: 51

DISTRICT OF COLUMBIA
JOHN RICHARDS
PE901467
REGISTERED
ENGINEER
21 JUNE 05

CIVIL-1

BZA
Case No. 17394
Exhibit No. 2

Board of Zoning Adjustment
District of Columbia
CASE NO. 17394
EXHIBIT NO. 2