BZA
Case No. 17394
Exhibit No. 5


IN EX design

5805 CHEVY CHASE PKWY NW
WASHINGTON DC 20015

Howard Nickel Residence
5096 32nd St NW
Washington, DC 20015

DRAWINGS FOR SPECIAL EXCEPTION

N.T.S.

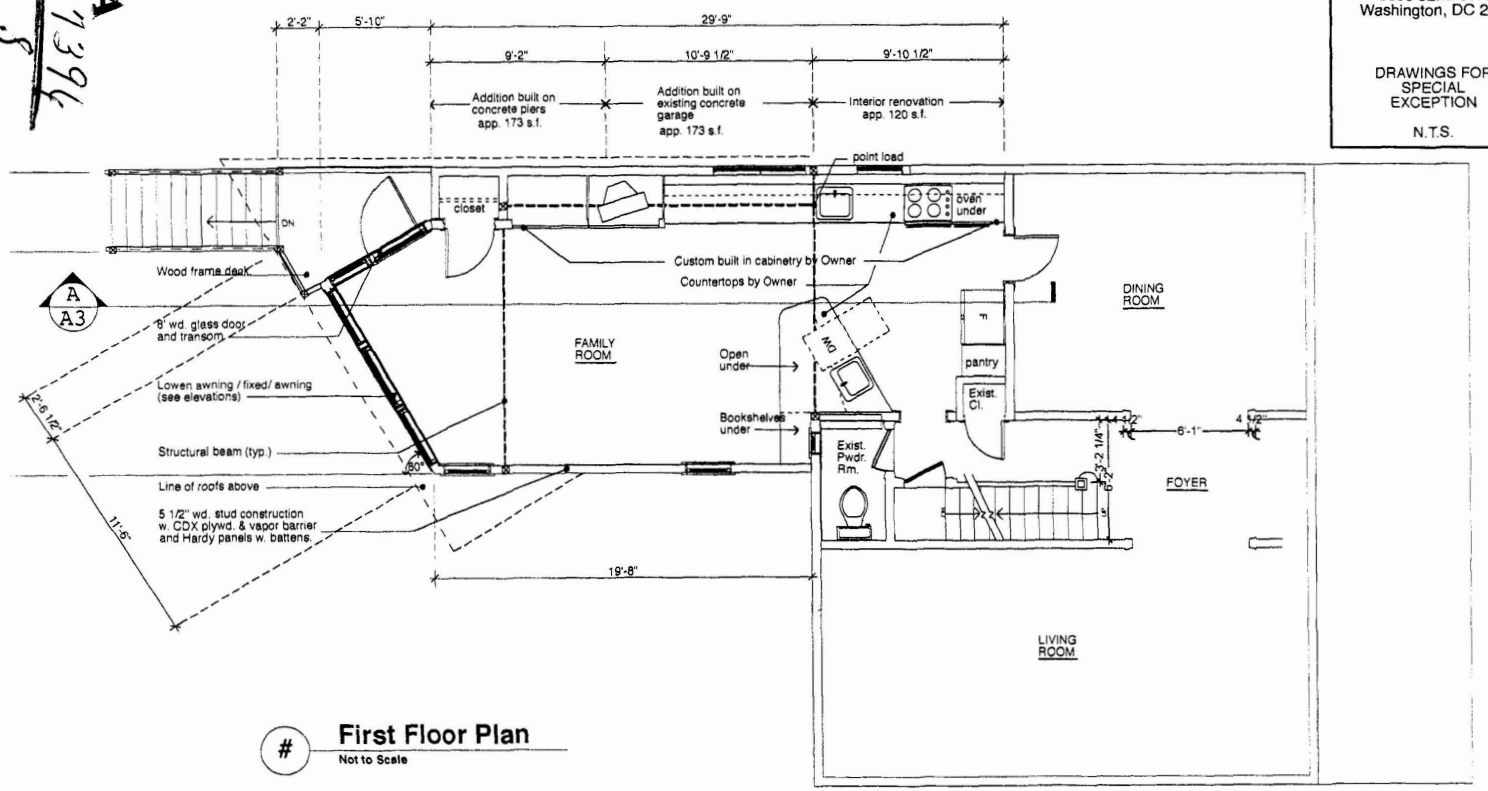

First Floor Plan

Not to Scale


IN EX design

5805 CHEVY CHASE PKWY. NW
WASHINGTON DC 20015

Howard Nickel Residence
5096 32nd St NW
Washington, DC 20015

DRAWINGS FOR
SPECIAL
EXCEPTION

N.T.S.

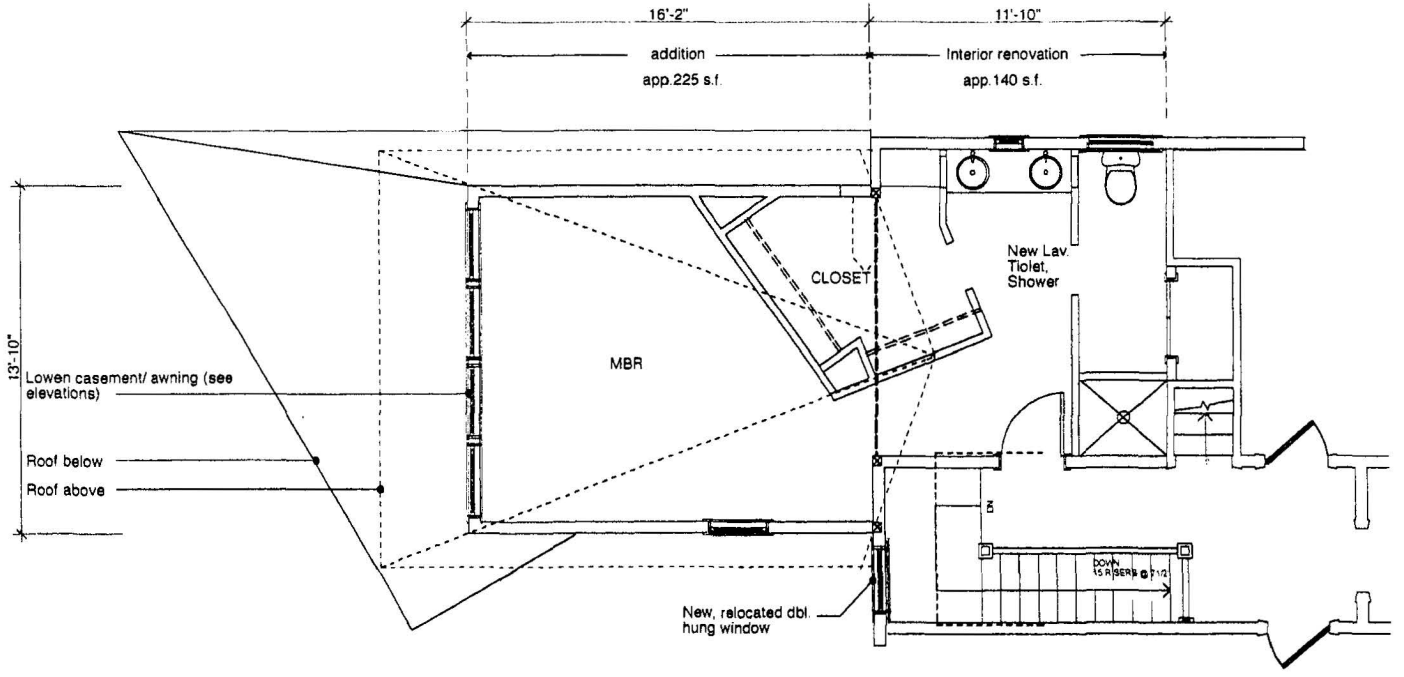

Second Floor Plan


Not to Scale

IN EX design
5805 CHEVY CHASE PKWY NW
WASHINGTON DC 20015

Howard Nickel Residence
5096 32nd St NW
Washington, DC 20015

DRAWINGS FOR
SPECIAL
EXCEPTION

N.T.S.

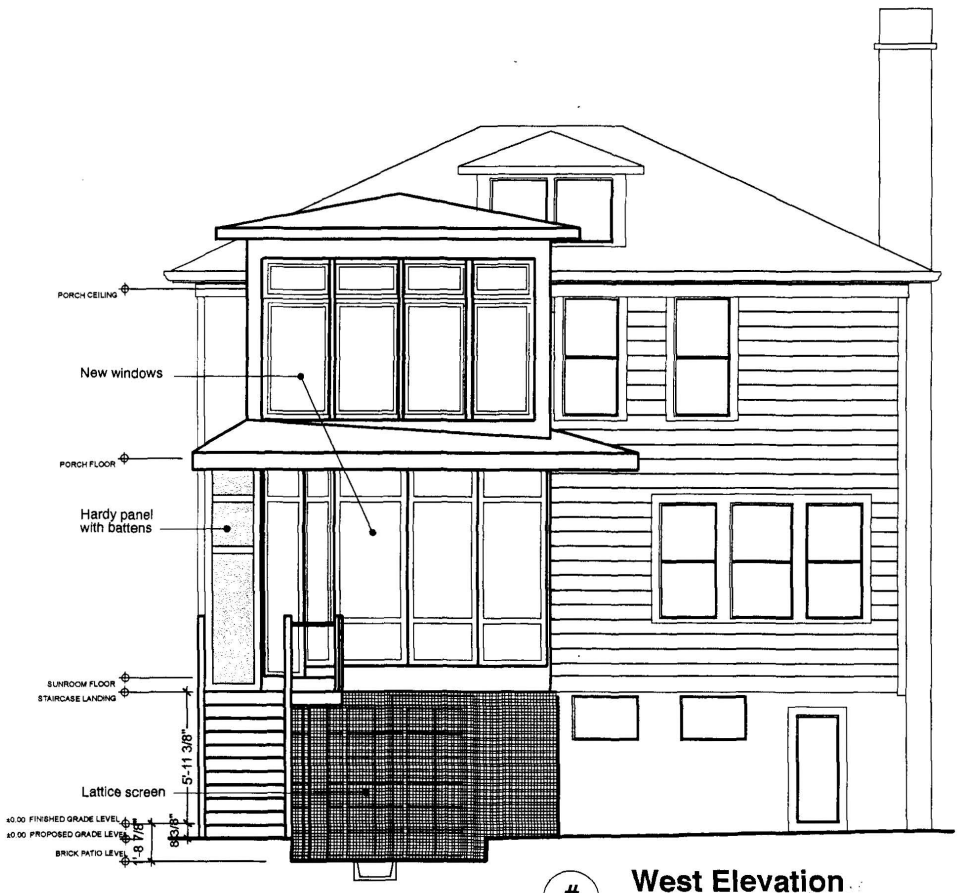

West Elevation

Not to Scale

IN EX design
5805 CHEVY CHASE PKWY NW
WASHINGTON DC 20015

Howard Nickel Residence
5096 32nd St NW
Washington, DC 20015

DRAWINGS FOR
SPECIAL
EXCEPTION

N.T.S.



South Elevation


Not to Scale

IN EX
design
5805 CHEVY CHASE PKWY NW
WASHINGTON DC 20015

Howard Nickel Residence
5096 32nd St NW
Washington, DC 20015

DRAWINGS FOR
SPECIAL
EXCEPTION

N.T.S.

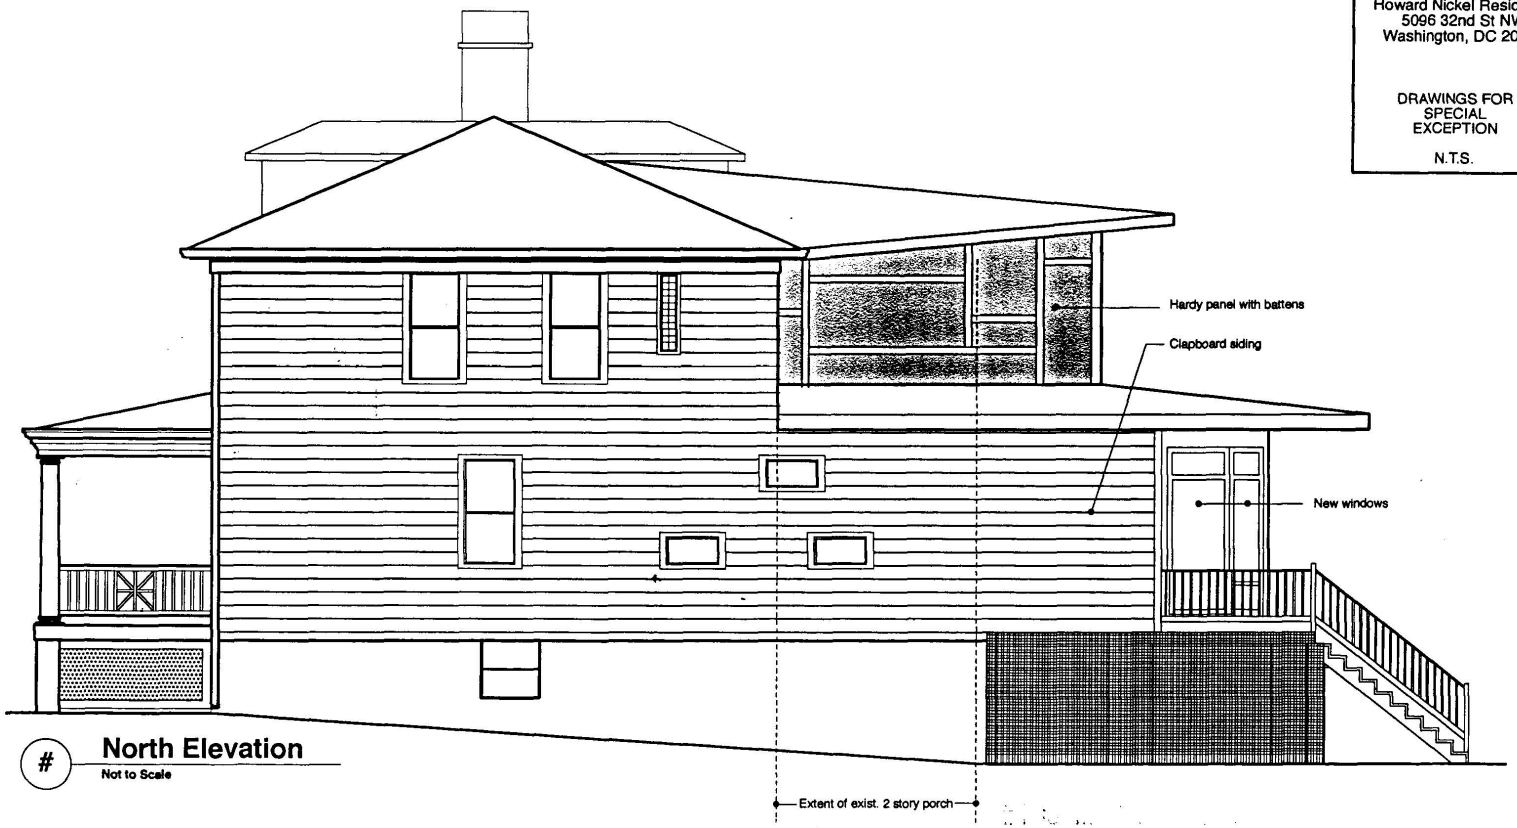

North Elevation
Not to Scale