



LEGEND

- RETAINING WALLS NEAR PARK
- EDGE CONDITIONS SECTIONS
- 4' FENCE @ PROPERTY LINE

PARKLAND EDGE CONDITIONS DRAWINGS REV 06 - 07 - 06

BARNES VANZE ARCHITECTS INC.
BOARD OF ZONING ADJUSTMENT
District of Columbia

CASE NO. 17429
EXHIBIT NO. 93


1801 FOXHALL ROAD NW


SQUARE: 1545 LOTS: 5, 6, 801, 802, 803

WASHINGTON, DISTRICT OF COLUMBIA

MHG MORTON, HENDRICKS & GLASSCOCK, P.A.
Engineers Planners
Landscape Architects Surveyors
4000 Wisconsin Avenue, NW
Washington, D.C. 20007
Phone: 202-293-2800
Fax: 202-293-2801
www.mhg.com

Board of Zoning Adjustment
District of Columbia
CASE NO. 17429
EXHIBIT NO. 93

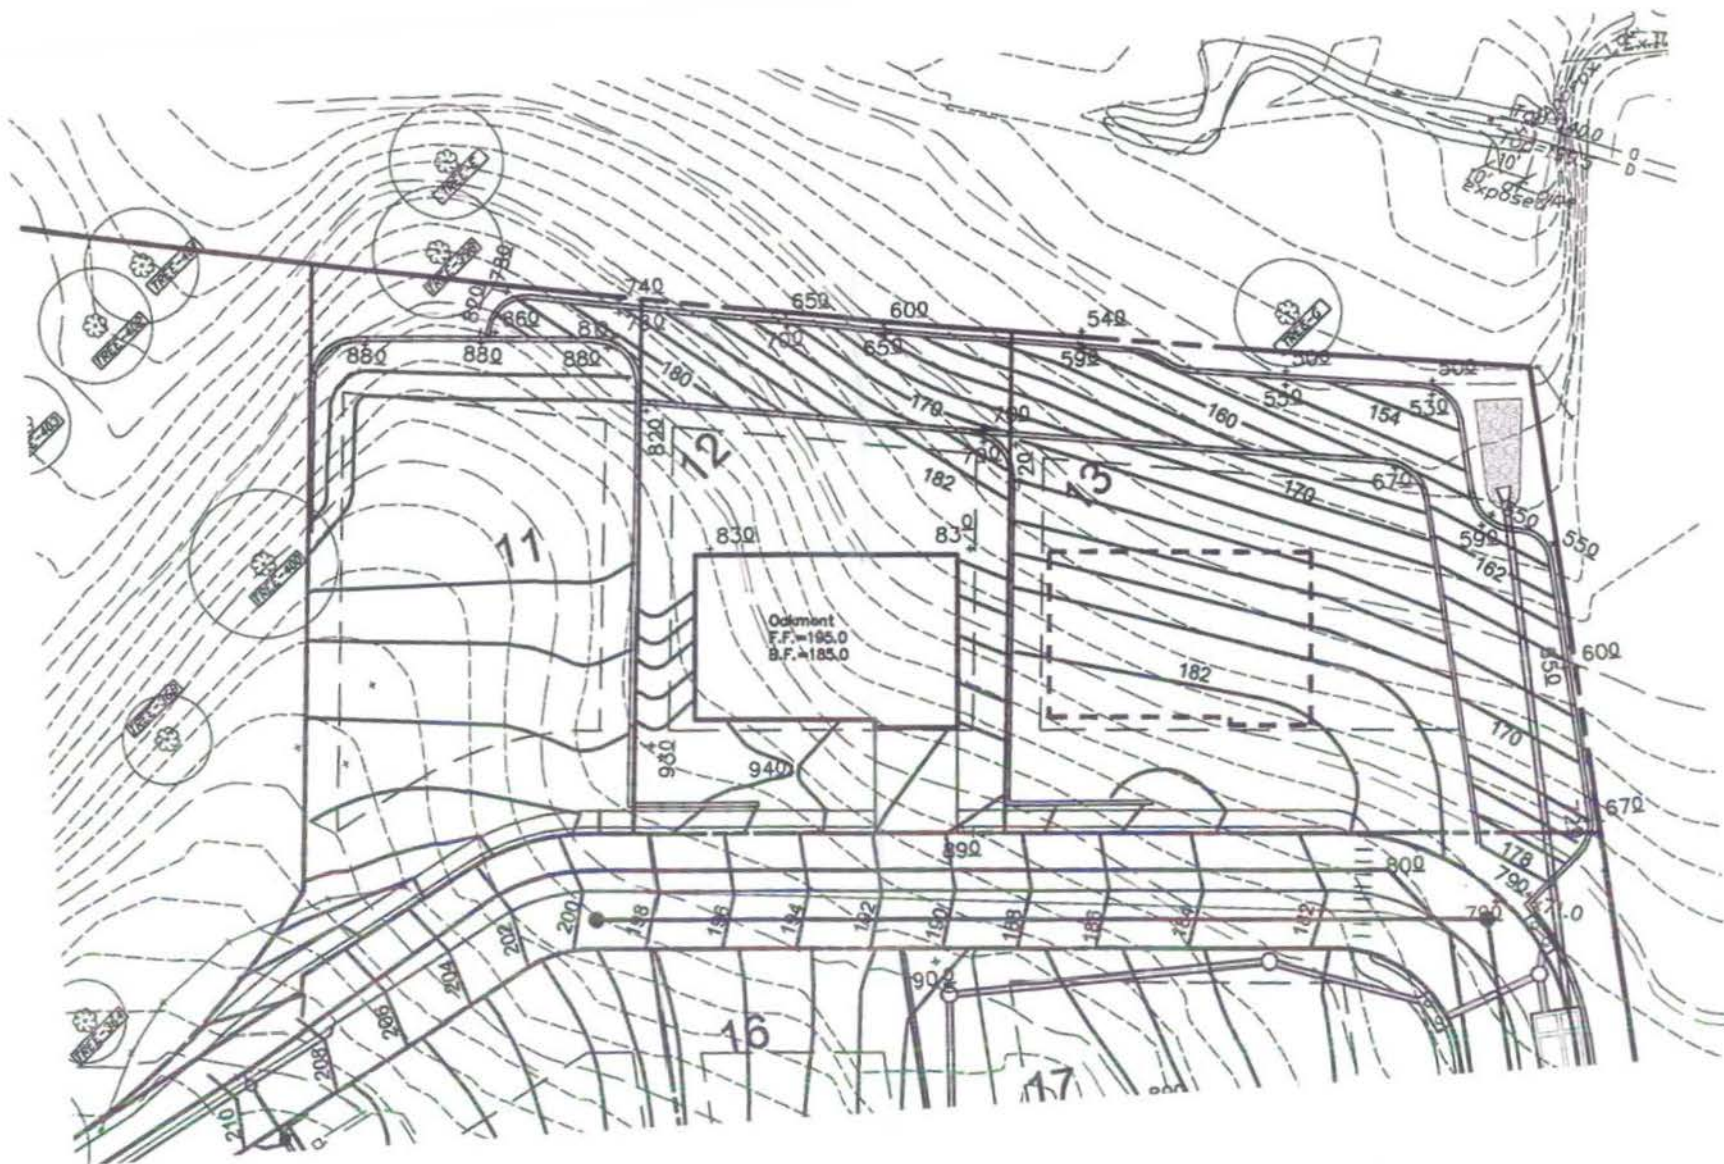

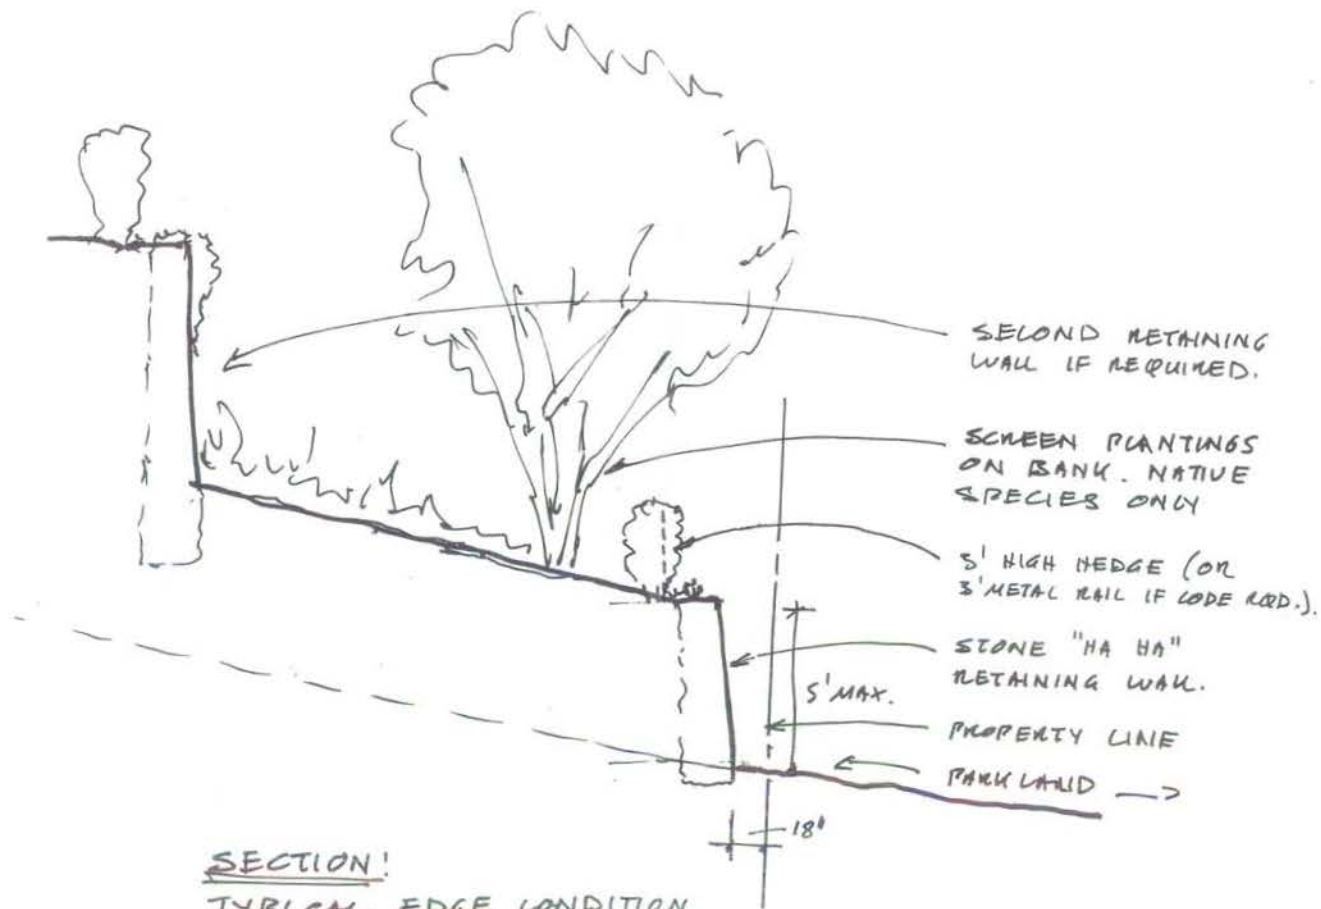

SECTION!

TYPICAL EDGE CONDITION


WHERE HIGHER GRADE

ABUTS PARKLAND.


"4" = 1'-0" REV. 06-07-06



(A) SECTION @ MIDDLE SCHOOL
1:20 BVA 02-22-06
1801 FOXHALL ROAD N.W.

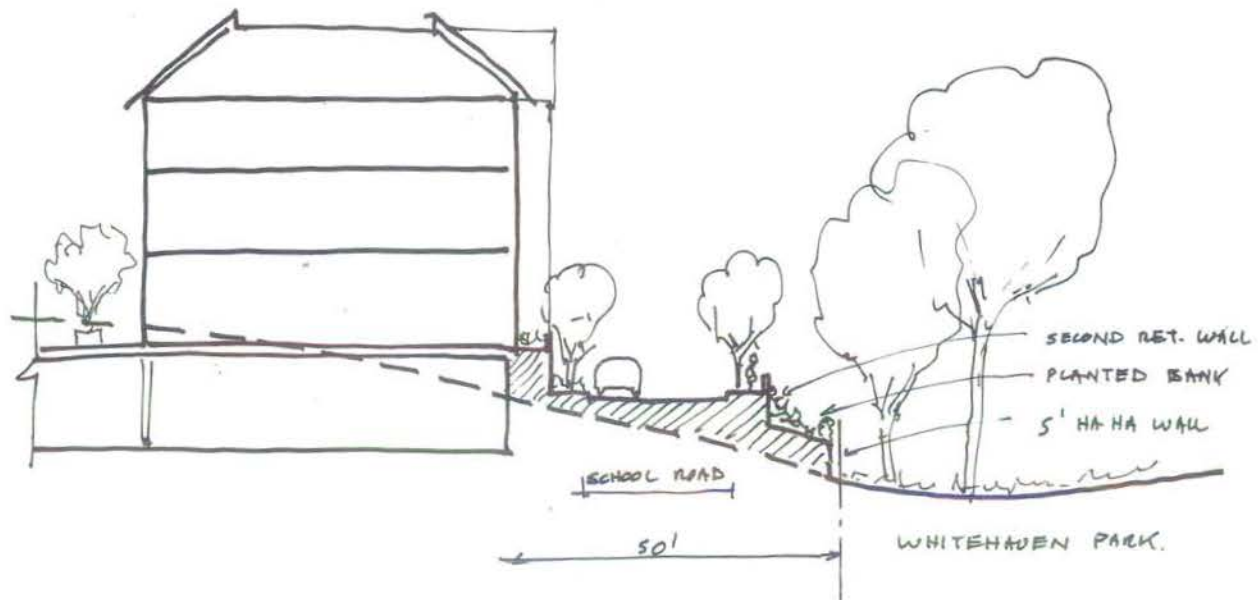


(B) SECTION @ UPPER SCHOOL NE. COR.
 1:20 BVA 02.22.06 REV. 06.07.06.
 1801 FOXHALL ROAD N.W.

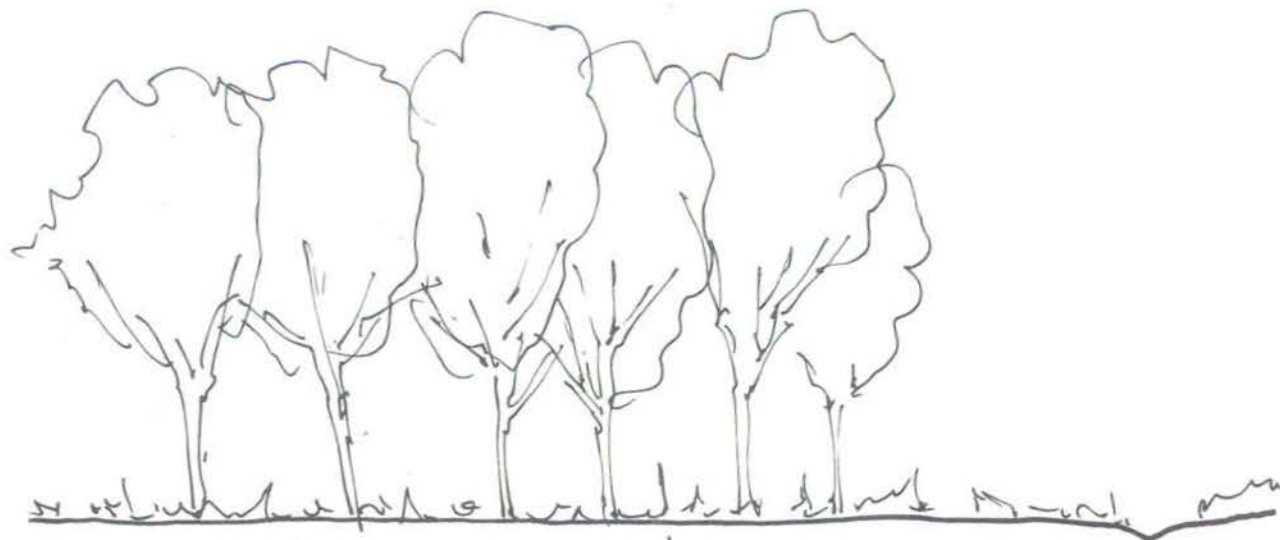


GREEN AREA - DEU

PL
WHITEHAVEN PARK
75'
STADAM.


① SECTION @ DEU / GREEN AREA
1:20 BVA 02.22.06
1801 FOXHALL ROAD N.W.

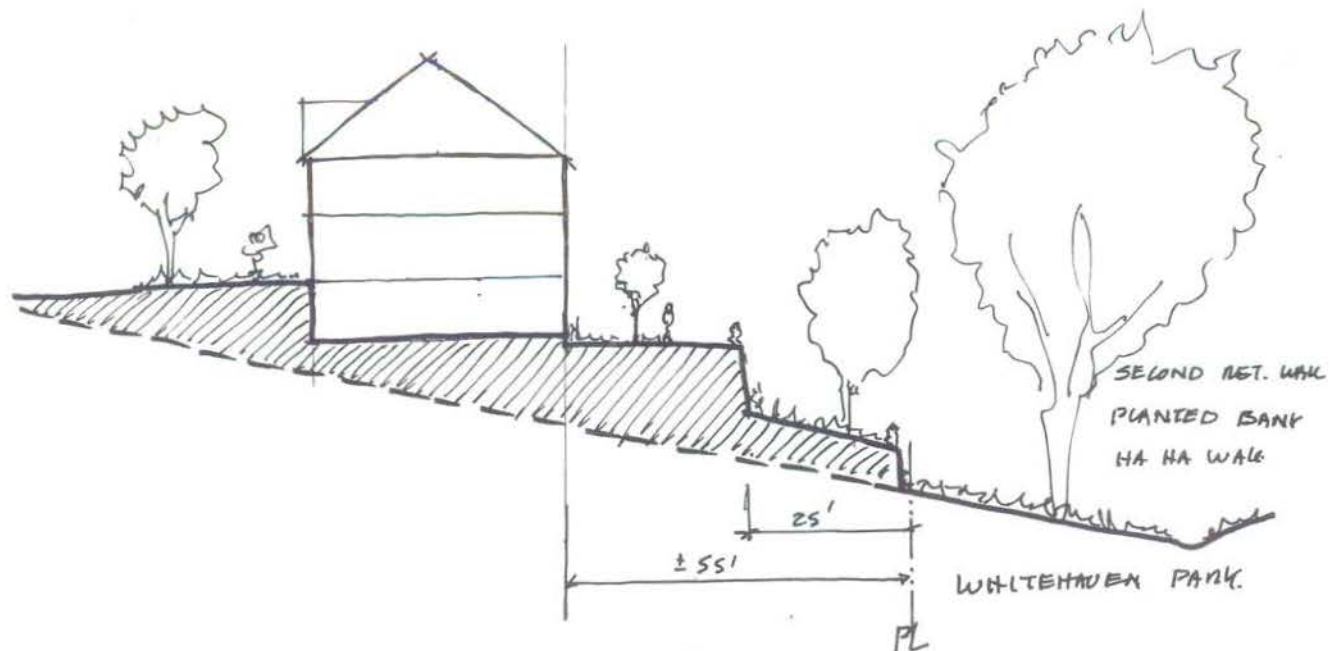

(D) SECTION @ LOT 12
 1:20 BVA 06.07.06 (REV)
 1801 FOXHALL ROAD N.W.

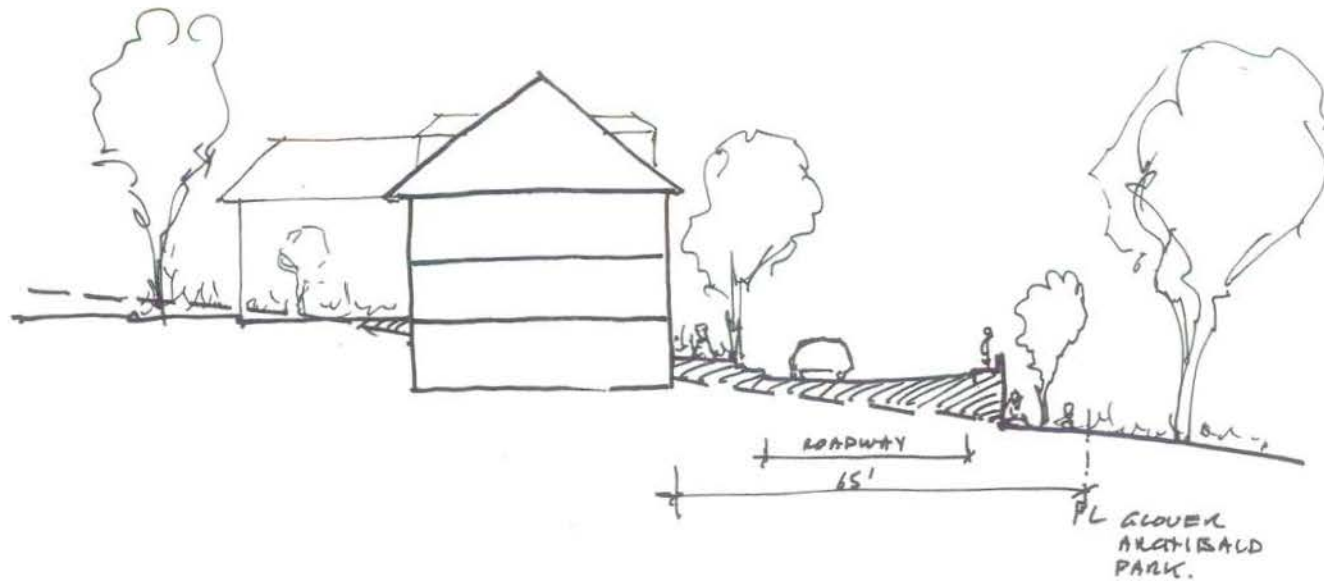

(E) SECTION @ LOT 17
1:20 B.V.A. 02-22-06
1801 FOXHALL ROAD N.W.

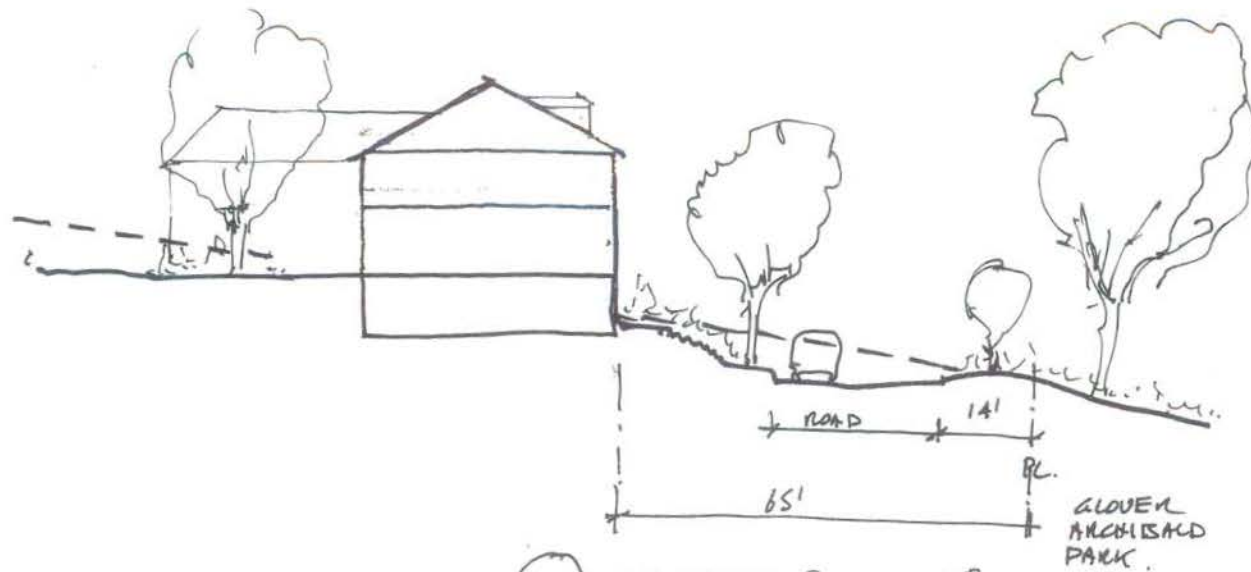


(F)

SECTION @ LOT 18

1:20 B.V.A. 02-22-06

1801 FOXHALL ROAD N.W.

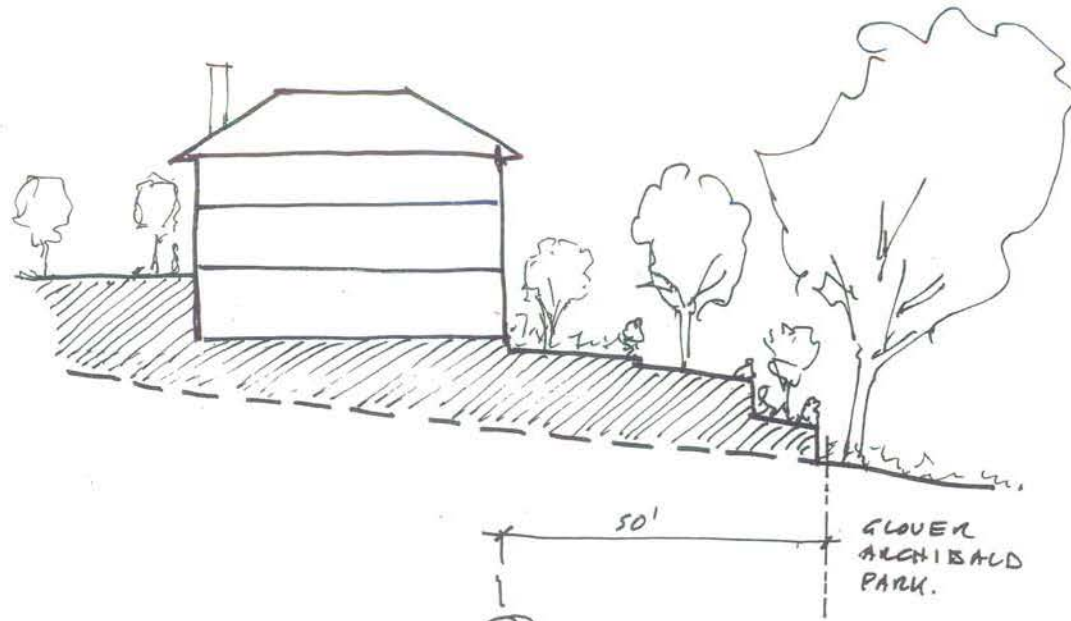


(C.)


SECTION @ LOT 21

1:20 B.V.A. 02-22-06 REV 06-07-06.

1801 FOXHALL ROAD N.W.

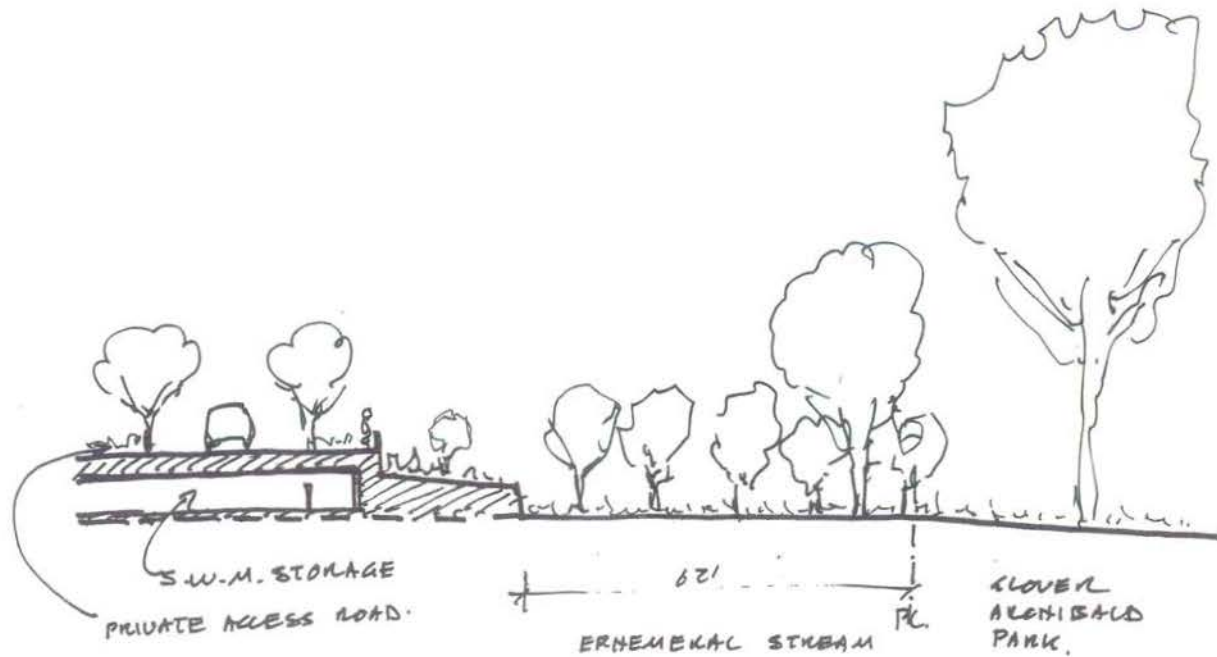

(H) SECTION @ SOUTHERN SWALE
1:20 B.V.A. 02.22.06

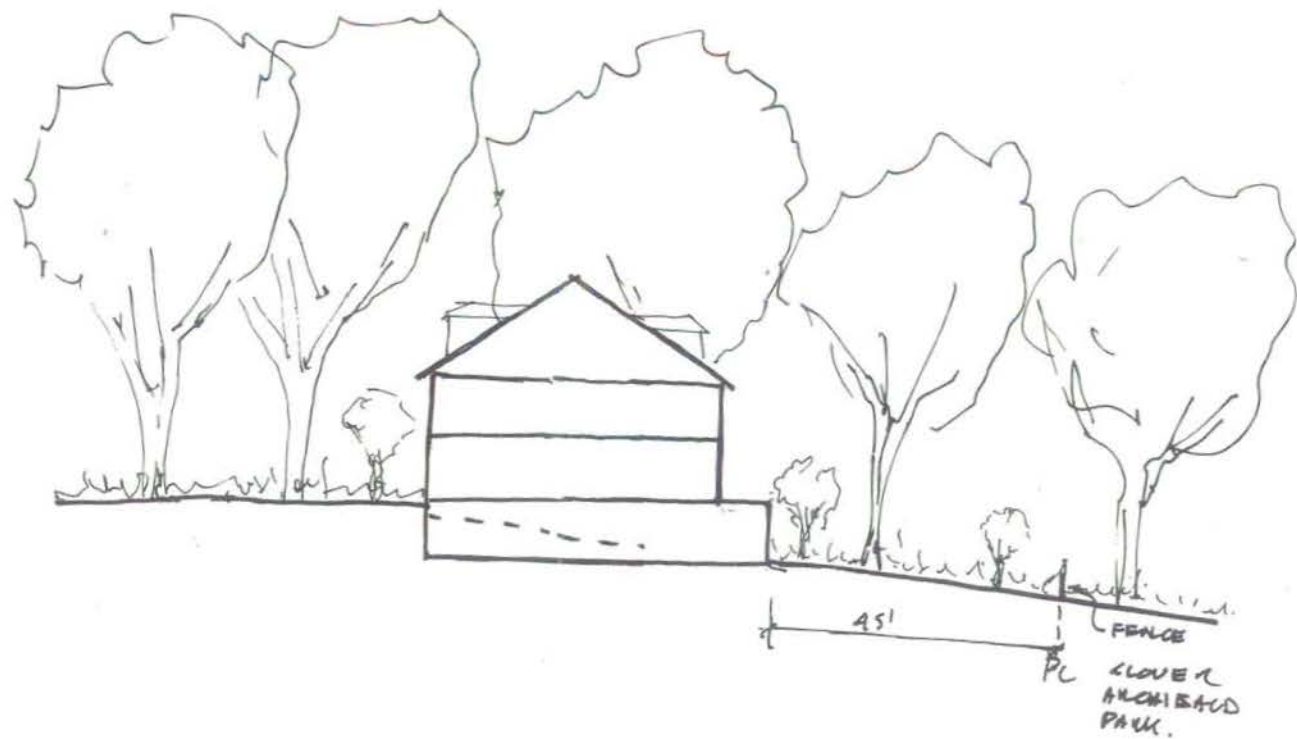

① SECTION @ LOT 28
1:20 B.V.A. 02-22-06
1801 FOXHALL ROAD.



0523



1210 Wisconsin Ave., NW
Washington, DC 20007
TEL: 202.337.7211
FAX: 202.337.7448



801 Prince Street
Alexandria, VA 22304
www.edaw.com
TEL: 703.836.1814
FAX: 703.836.2888

Sasaki Associates

64 Pleasant Street
Watertown, MA 02459
www.sasaki.com
TEL: 617.953.3333
FAX: 617.954.2700



1801 Farnham Road, NW/
St. Patrick's Episcopal School
WASHINGTON, DC

DRAWING:	
DESIGNED BY:	RJA Schmitt
DATE:	08/15/08
BY:	RJA Schmitt