

CORNISH F. HITCHCOCK
ATTORNEY AT LAW
5301 WISCONSIN AVENUE, NW • SUITE 350
WASHINGTON, D.C. 20015-2022
(202) 364-1050 • FAX: 315-3552
CONH@HITCHLAW.COM

29 December 2006

Board of Zoning Adjustment of
the District of Columbia
441 Fourth Street, NW Suite 210 South
Washington, D.C.


By Hand

Re: Appeal No. 17538, Appeal of Advisory Neighborhood Commission 3C
and Woodley Park Community Association

Dear members of the Board:

Attached please find a copy of the drawing that was presented by the
appellants and discussed at the hearing held on 12 December 2006.

Very truly yours,

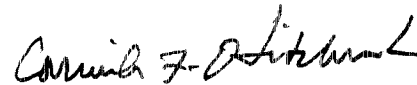

Cornish F. Hitchcock


cc: All parties

BOARD OF ZONING ADJUSTMENT
District of Columbia

CASE NO. 17538

EXHIBIT NO. 25

Board of Zoning Adjustment
District of Columbia
CASE NO. 17538
EXHIBIT NO. 25

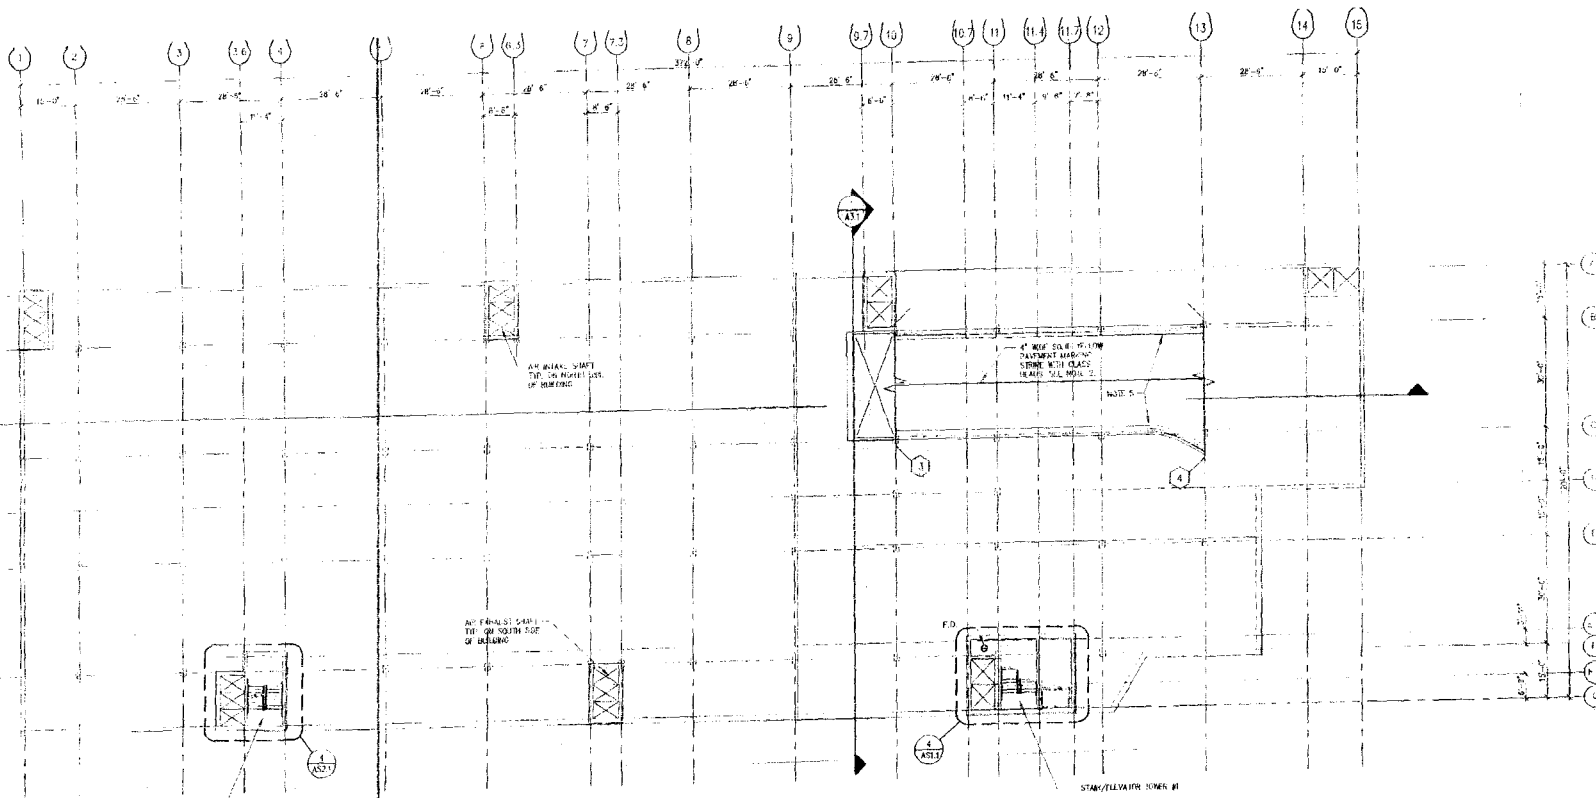

PLAZA LEVEL PLAN
SCALE: 1/8" = 1'-0"



NOTES:

- SEE SHEET A-1 FOR GENERAL KEY
- PAINT SIGNING TO BE 2 COAT SYSTEM (TIP)
- SEE "FAST" DRAWINGS FOR STAIR/ELEVATOR ROOMS & RAMP
- SEE STRUCTURAL DRAWING: NOTE'S C-1 SHEET SET
- C.I.P. CLUMP: PAINT VERTICAL FACE & 8" HORIZONTAL FACE TRAFFIC YELLOW (SEE SPECS)

EAST GARAGE CAR TABULATION

FULL SIZE = 9'-0" WIDE & GREATER
COMPACT = LESS THAN 9'-0" WIDE

LEVEL	FULL SIZE	COMPACT	ACCESSIBLE*	MOTORCYCLE	TOTAL
PLAZA	0	0	0	0	0
P1	31	9	0	0	40
P2	100	18	3	0	121
P3	108	12	3	5	128
TOTALS	239	39	6	5	289

* 2 REQUIRED VAN ACCESSIBLE SPACES LOCATED OUTSIDE OF STRUCTURE
SEE SHEET C-201.

SITE CAR TABULATION


FULL SIZE = 9'-0" WIDE & GREATER
COMPACT = LESS THAN 9'-0" WIDE

SPACE TYPE	NEW EAST GARAGE	PARK TOWER GARAGE	COTILLION GARAGE	SURFACE PARKING	TOTAL
FULL SIZE	239	220	90	156	713
COMPACT	39	69	68	7	183
ACCESSIBLE	6	18	2	0	26
MOTORCYCLE	5	0	0	0	5
TOTALS	289	315	160	163	927

CODE REQUIRED PARKING

1334 ROOM HOTEL

SPACE TYPE	REQUIRED
FULL SIZE	363
COMPACT (40% MAX.)	255
ACCESSIBLE	19
MOTORCYCLE	0
TOTALS	637

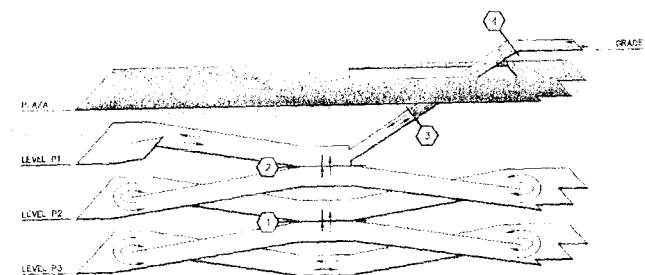

ISOMETRIC





