

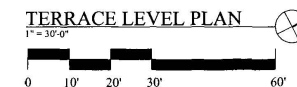


RECEIVED  
D.C. OFFICE OF ZONING  
2010 MAY -4 PM 3:54

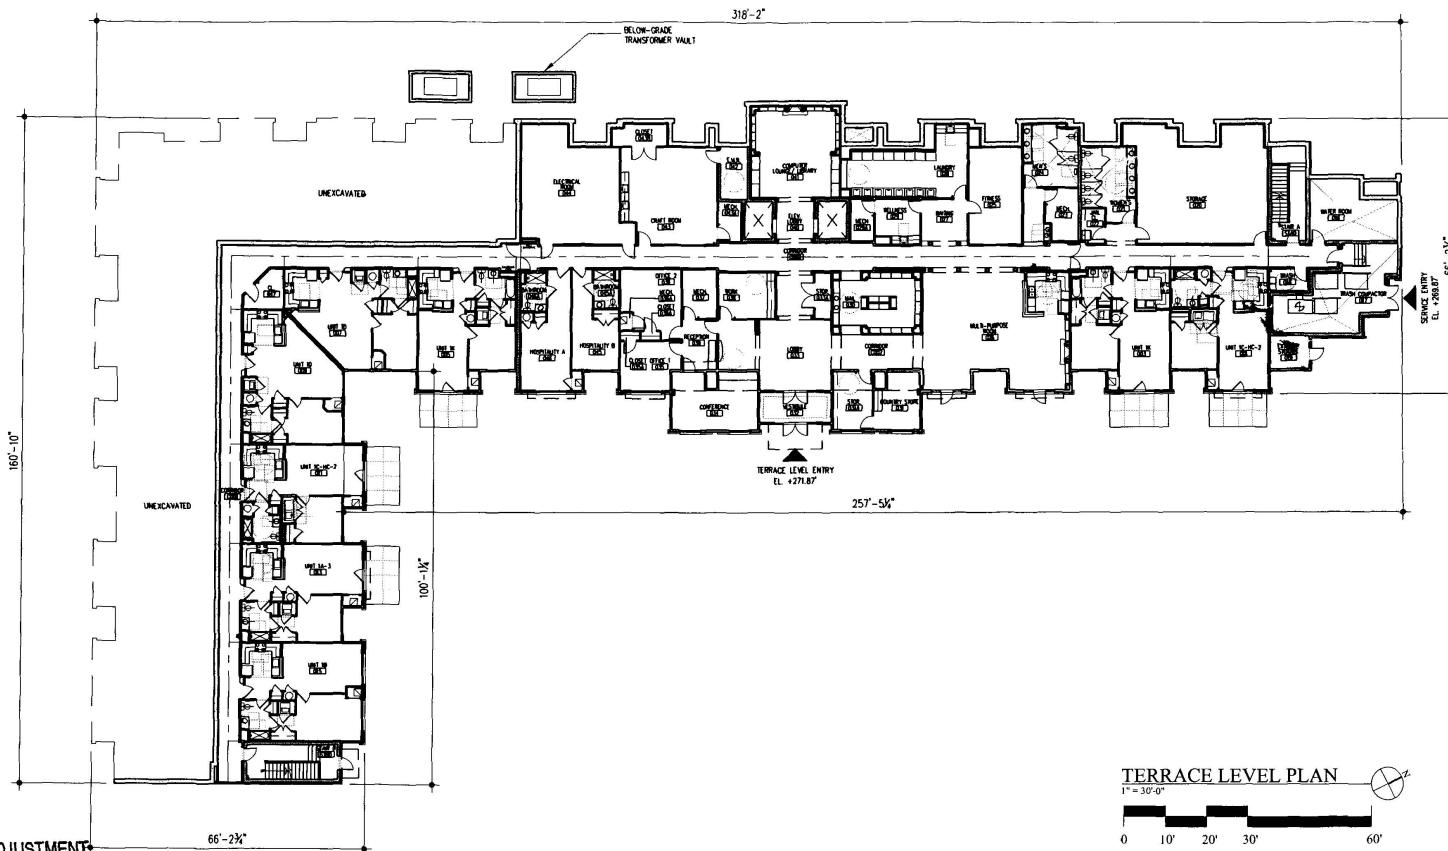

BOARD OF ZONING ADJUSTMENT  
District of Columbia

CASE NO. 18096  
EXHIBIT NO. 8

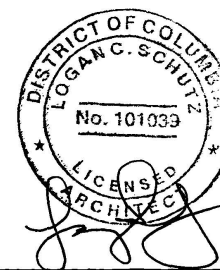

|                                 |                                                            |                                                    |
|---------------------------------|------------------------------------------------------------|----------------------------------------------------|
| GRIMM +<br>PARKER<br>ARCHITECTS | 11720 Beltsville Drive<br>Suite 600<br>Calverton, MD 20705 | 1355 Beverly Road<br>Suite 105<br>McLean, VA 22101 |
|                                 | Tel 301.293.1000<br>Fax 301.293.0080                       | Tel 703.903.9100<br>Fax 703.903.9733               |

# ALABAMA AVENUE SENIOR HOUSING


ALABAMA AVENUE, DISTRICT OF COLUMBIA

JANUARY 04, 2010

SHEET  
**A-1**



Board of Zoning Adjustment  
District of Columbia  
CASE NO. 18096  
EXHIBIT NO. 8

RECEIVED  
D.C. OFFICE OF ZONING  
2010 MAY -4 PM 3:54

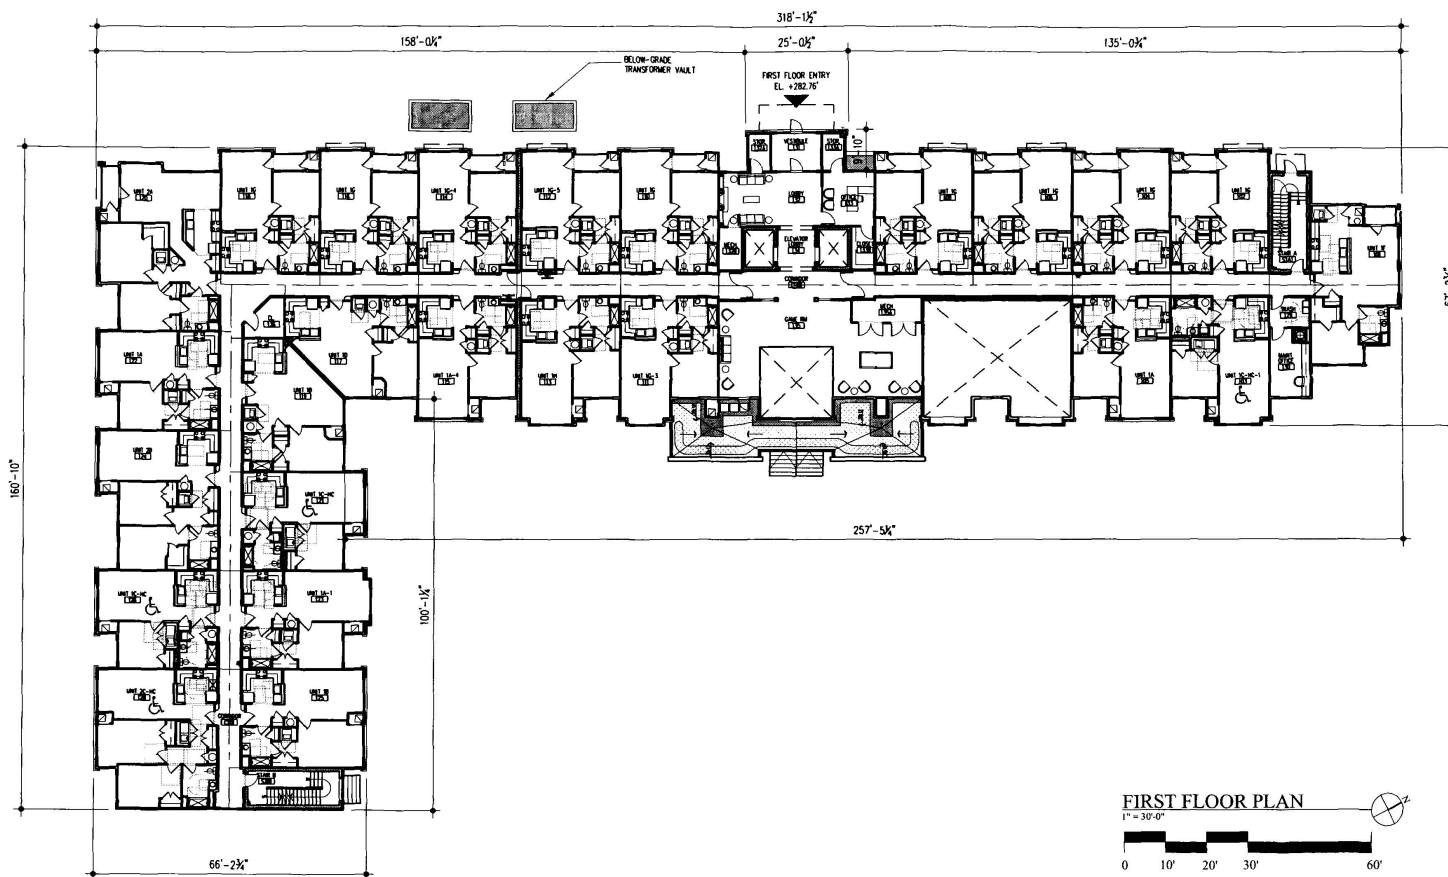

FIRST FLOOR PLAN

1" = 30'-0"

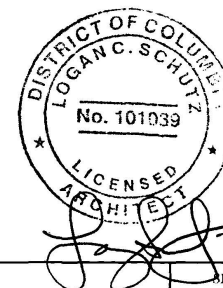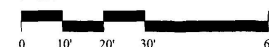

GRIMM +  
PARKER

ARCHITECTS

11720 Belleville Drive  
Suite 600  
Calverton, MD 20705

13555 Beverly Road  
Suite 103  
McLean, VA 22101

Tel 301.262.1000  
Fax 301.262.0080

Tel 703.903.9100  
Fax 703.903.9733

# ALABAMA AVENUE SENIOR HOUSING


ALABAMA AVENUE, DISTRICT OF COLUMBIA

JANUARY 04, 2010


SHEET

A-2

RECEIVED  
D.C. OFFICE OF ZONING  
2010 MAY -4 PM 3:54

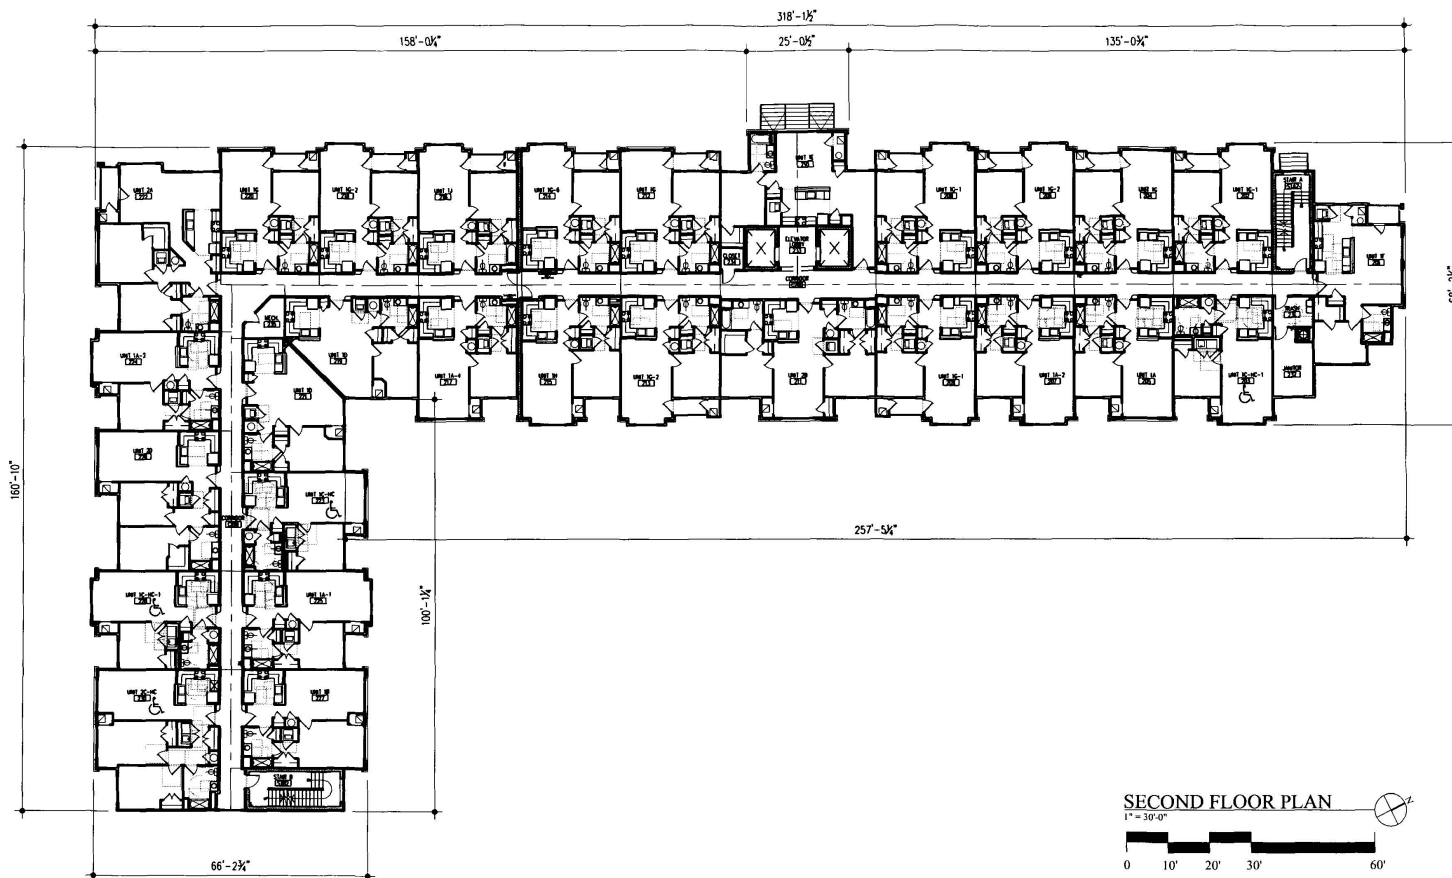

SECOND FLOOR PLAN  
1" = 30'-0"  
0 10' 20' 30' 60'

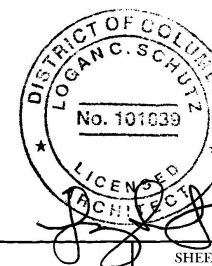

GRIMM +  
PARKER  
ARCHITECTS

11720 Beltsville Drive  
Suite 600  
Calverton, MD 20705  
Tel 301.265.1000  
Fax 301.263.0809

13555 Beverly Road  
Suite 103  
McLean, VA 22101  
Tel 703.903.9100  
Fax 703.903.9755


# ALABAMA AVENUE SENIOR HOUSING

ALABAMA AVENUE, DISTRICT OF COLUMBIA

JANUARY 04, 2010



SHEET  
A-3

RECEIVED  
D.C. OFFICE OF ZONING  
2010 MAY -4 PM 3:54

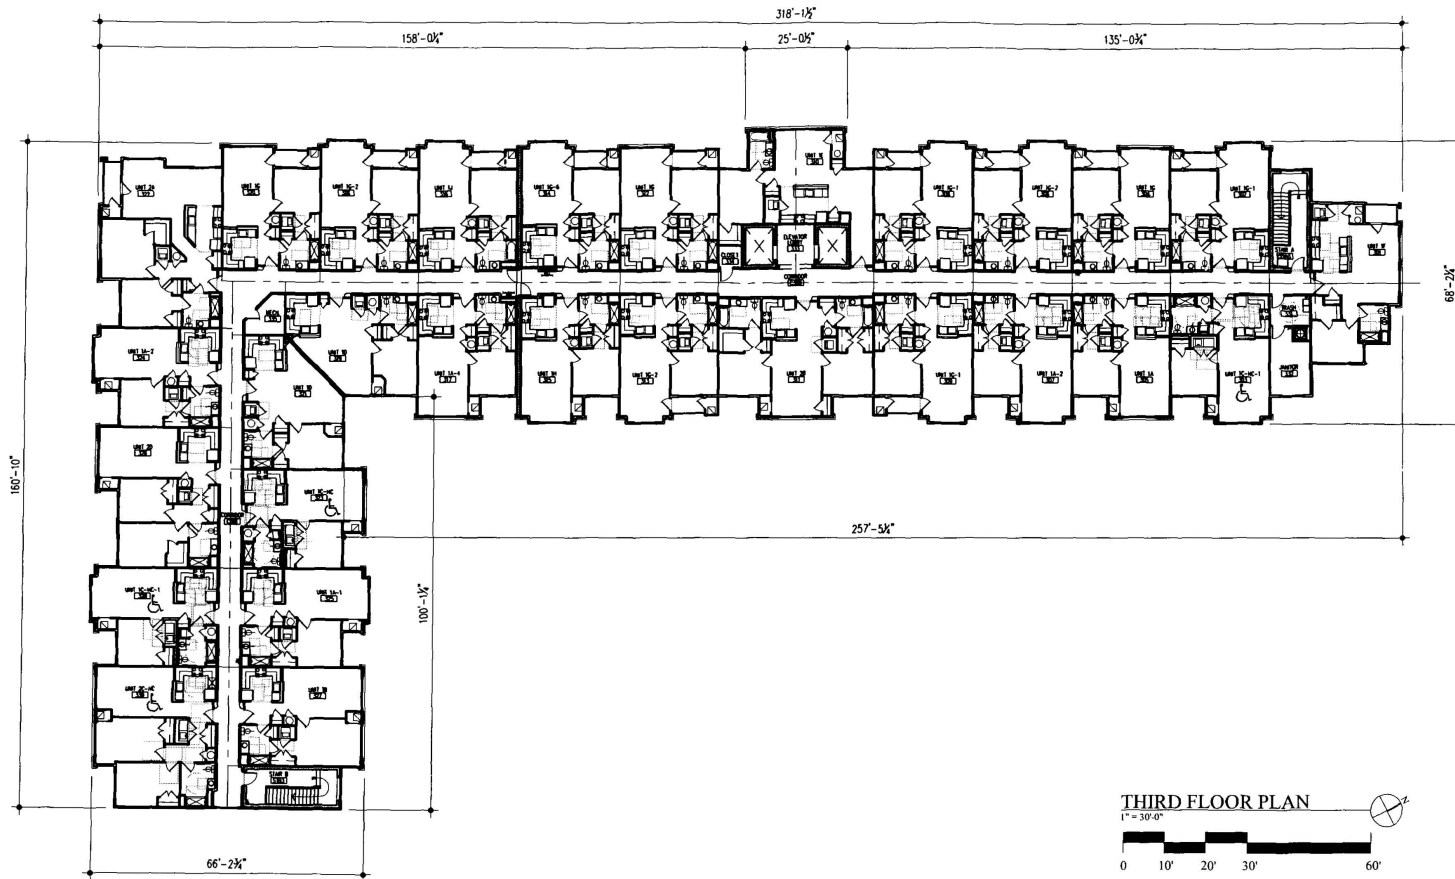

THIRD FLOOR PLAN

1" = 30'-0"

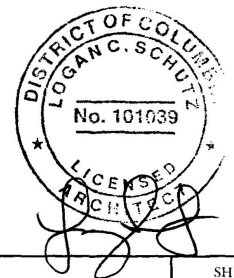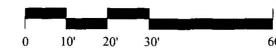

|                                |                                                            |                                                    |
|--------------------------------|------------------------------------------------------------|----------------------------------------------------|
| GRIMM+<br>PARKER<br>ARCHITECTS | 11720 Beltsville Drive<br>Suite 600<br>Calverton, MD 20705 | 1335 Beverly Road<br>Suite 105<br>McLean, VA 22101 |
|                                | Tel 301.293.1000<br>Fax 301.293.0080                       | Tel 703.903.9100<br>Fax 703.903.9733               |

# ALABAMA AVENUE SENIOR HOUSING




ALABAMA AVENUE, DISTRICT OF COLUMBIA

JANUARY 01, 2010

SHEET

A4

RECEIVED  
D.C. OFFICE OF ZONING  
2010 MAY -4 PM 3:54

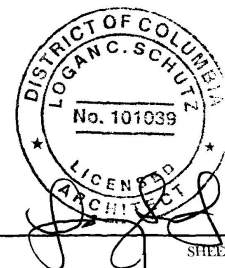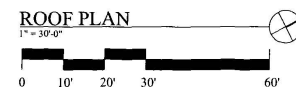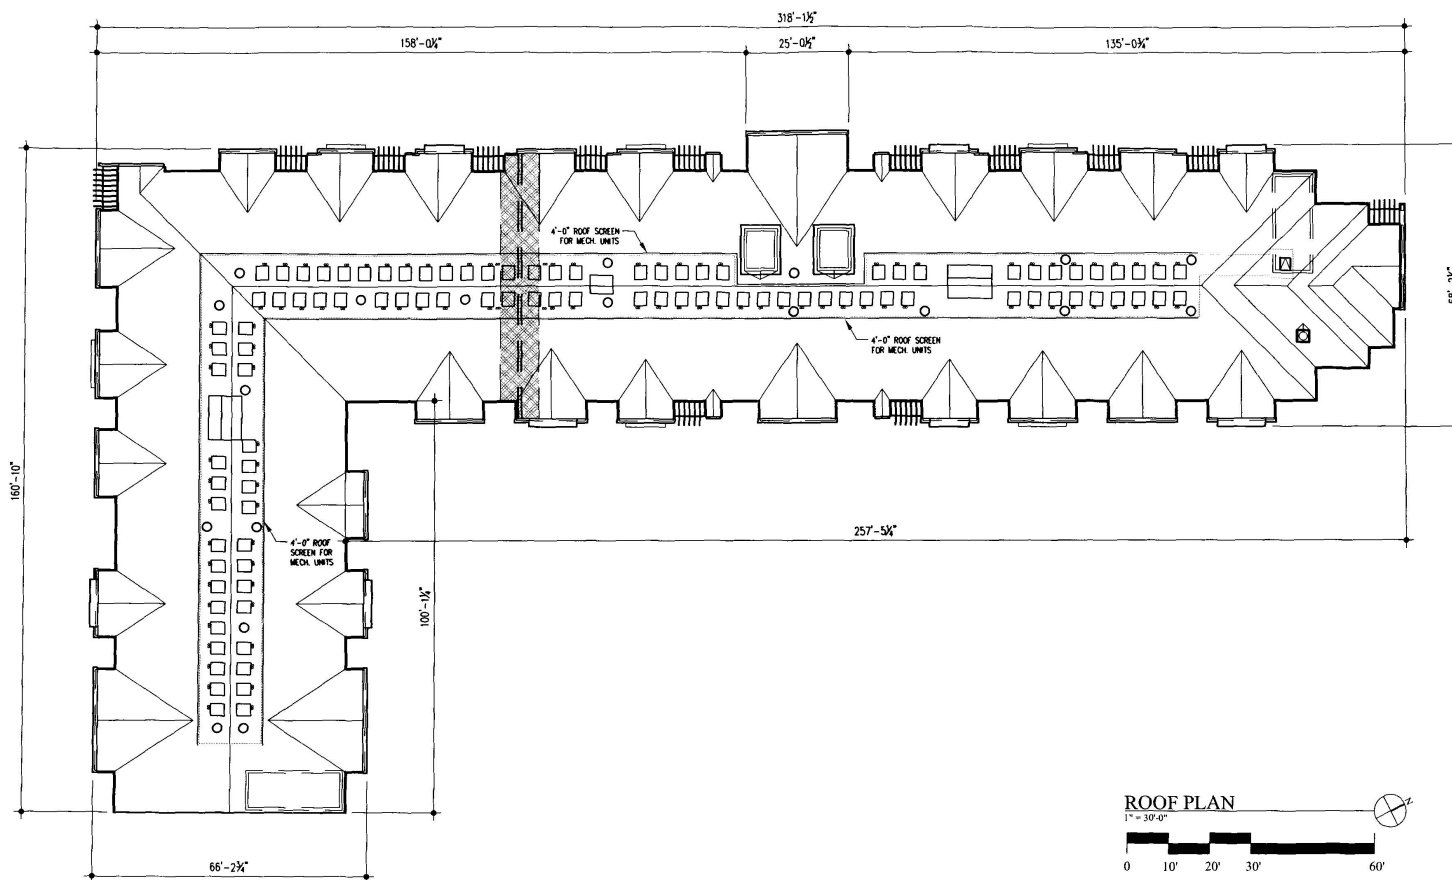



|                                    |                                                            |                                                    |
|------------------------------------|------------------------------------------------------------|----------------------------------------------------|
| GRIMM+<br>PARKER<br><br>ARCHITECTS | 11720 Beltsville Drive<br>Suite 600<br>Calverton, MD 20740 | 1355 Beverly Road<br>Suite 103<br>McLean, VA 22101 |
|                                    | Tel 301.595.1000<br>Fax 301.595.0089                       | Tel 703.903.9100<br>Fax 703.903.9755               |

# ALABAMA AVENUE SENIOR HOUSING

ALABAMA AVENUE, DISTRICT OF COLUMBIA

JANUARY 04, 2010

SHEET  
A-5

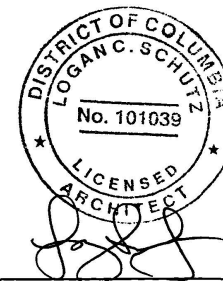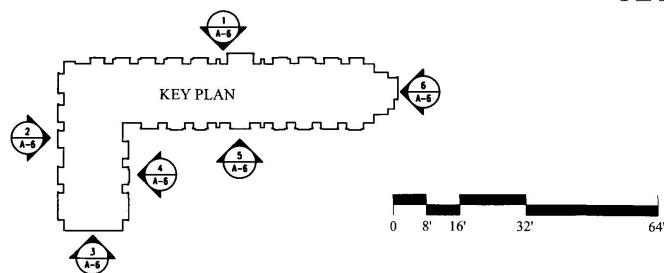

GRIMM + PARKER ARCHITECTS

11720 Beltsville Drive Suite 600 Calverton, MD 20705

1355 Beverly Road Suite 103 McLean, VA 22101

Tel 301.295.1000 Fax 301.295.0089


Tel 703.903.9100 Fax 703.903.9753

# ALABAMA AVENUE SENIOR HOUSING

ALABAMA AVENUE, DISTRICT OF COLUMBIA

JANUARY 04, 2010

SHEET  
A-6

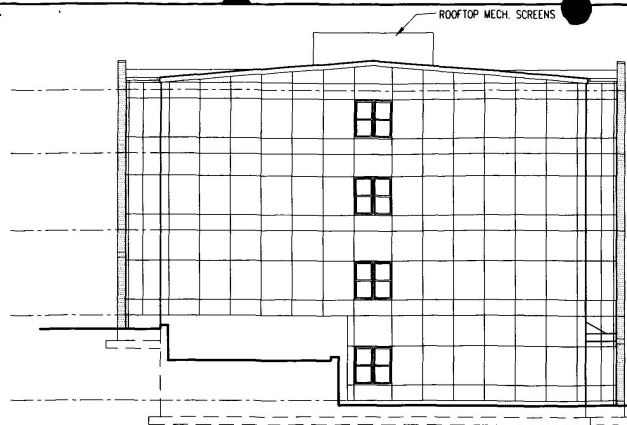

ELEVATION 3

1" = 16'-0"




ELEVATION 4

1" = 16'-0"




ELEVATION 2

1" = 16'-0"

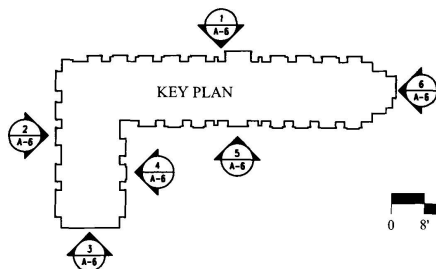


KEY PLAN

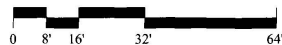

TRUSS BEARING  
ELEV. +28'-8 1/4"  
3'-6"-8"  
THIRD FLOOR  
ELEV. +20'-7 1/4"  
3'-6"-6"  
SECOND FLOOR  
ELEV. +10'-9 1/4"  
3'-6"-10"  
FIRST FLOOR  
ELEV. +0'-0"  
3'-6"-10"  
TERRACE LEVEL  
ELEV. -10'-0 1/4"  
2010 MAY -4 PM 3:54  
RECEIVED  
OFFICE OF ZONING

TRUSS BEARING  
ELEV. +28'-8 1/4"  
3'-6"-8"  
THIRD FLOOR  
ELEV. +20'-7 1/4"  
3'-6"-6"  
SECOND FLOOR  
ELEV. +10'-9 1/4"  
3'-6"-10"  
FIRST FLOOR  
ELEV. +0'-0"  
3'-6"-10"  
TERRACE LEVEL  
ELEV. -10'-0 1/4"

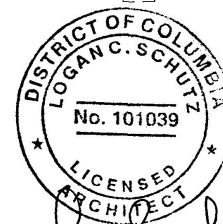

GRIMM +  
PARKER  
ARCHITECTS

11720 Beltsville Drive  
Suite 600  
Calverton, MD 20765  
Tel 301.255.1000  
Fax 301.255.0089

1855 Beverly Road  
Suite 103  
McLean, VA 22101  
Tel 703.903.9190  
Fax 703.903.9755


# ALABAMA AVENUE SENIOR HOUSING

ALABAMA AVENUE, DISTRICT OF COLUMBIA

JANUARY 04, 2010

SHEET

A-7

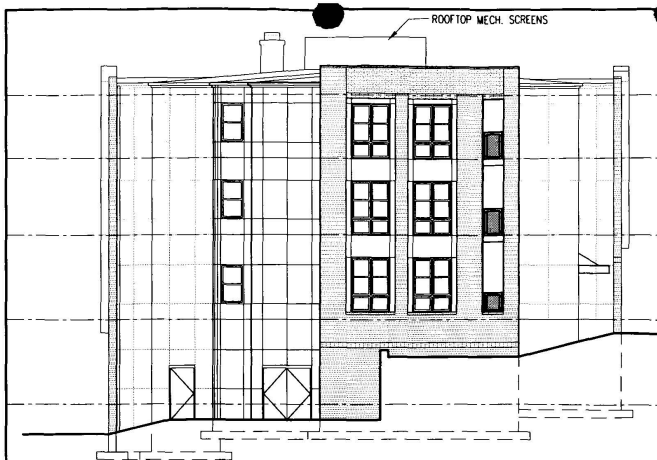

ELEVATION 6

1" = 16'-0"



ELEVATION 5

1" = 16'-0"

TRUSS BEARING  
ELEV. +28'-8 1/4"  
THIRD FLOOR  
ELEV. +20'-7 1/4"  
SECOND FLOOR  
ELEV. +10'-9 1/4"  
FIRST FLOOR  
ELEV. +0'-0"  
TERRACE LEVEL  
ELEV. -10'-0"




ELEVATION 5

1" = 16'-0"


TRUSS BEARING  
ELEV. +28'-8 1/4"  
THIRD FLOOR  
ELEV. +20'-7 1/4"  
SECOND FLOOR  
ELEV. +10'-9 1/4"  
FIRST FLOOR  
ELEV. +0'-0"  
TERRACE LEVEL  
ELEV. -10'-0"

RECEIVED  
D.C. OFFICE OF ZONING  
2010 MAY -4 PM 3:54

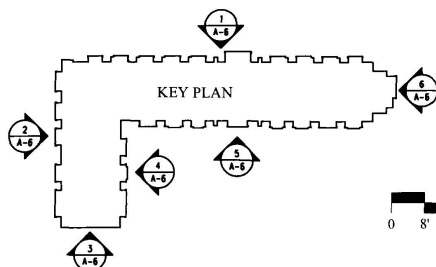

KEY PLAN

0 8' 16' 32' 64'

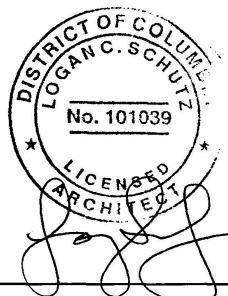

GRIMM +  
PARKER  
ARCHITECTS

11729 Beltsville Drive  
Suite 600  
Calverton, MD 20705  
Tel: 301.293.1000  
Fax: 301.293.0089

13551 Beverly Road  
Suite 103  
McLean, VA 22101  
Tel: 703.903.9100  
Fax: 703.903.9233

# ALABAMA AVENUE SENIOR HOUSING

ALABAMA AVENUE, DISTRICT OF COLUMBIA

JANUARY 04, 2010

SHEET  
A-8