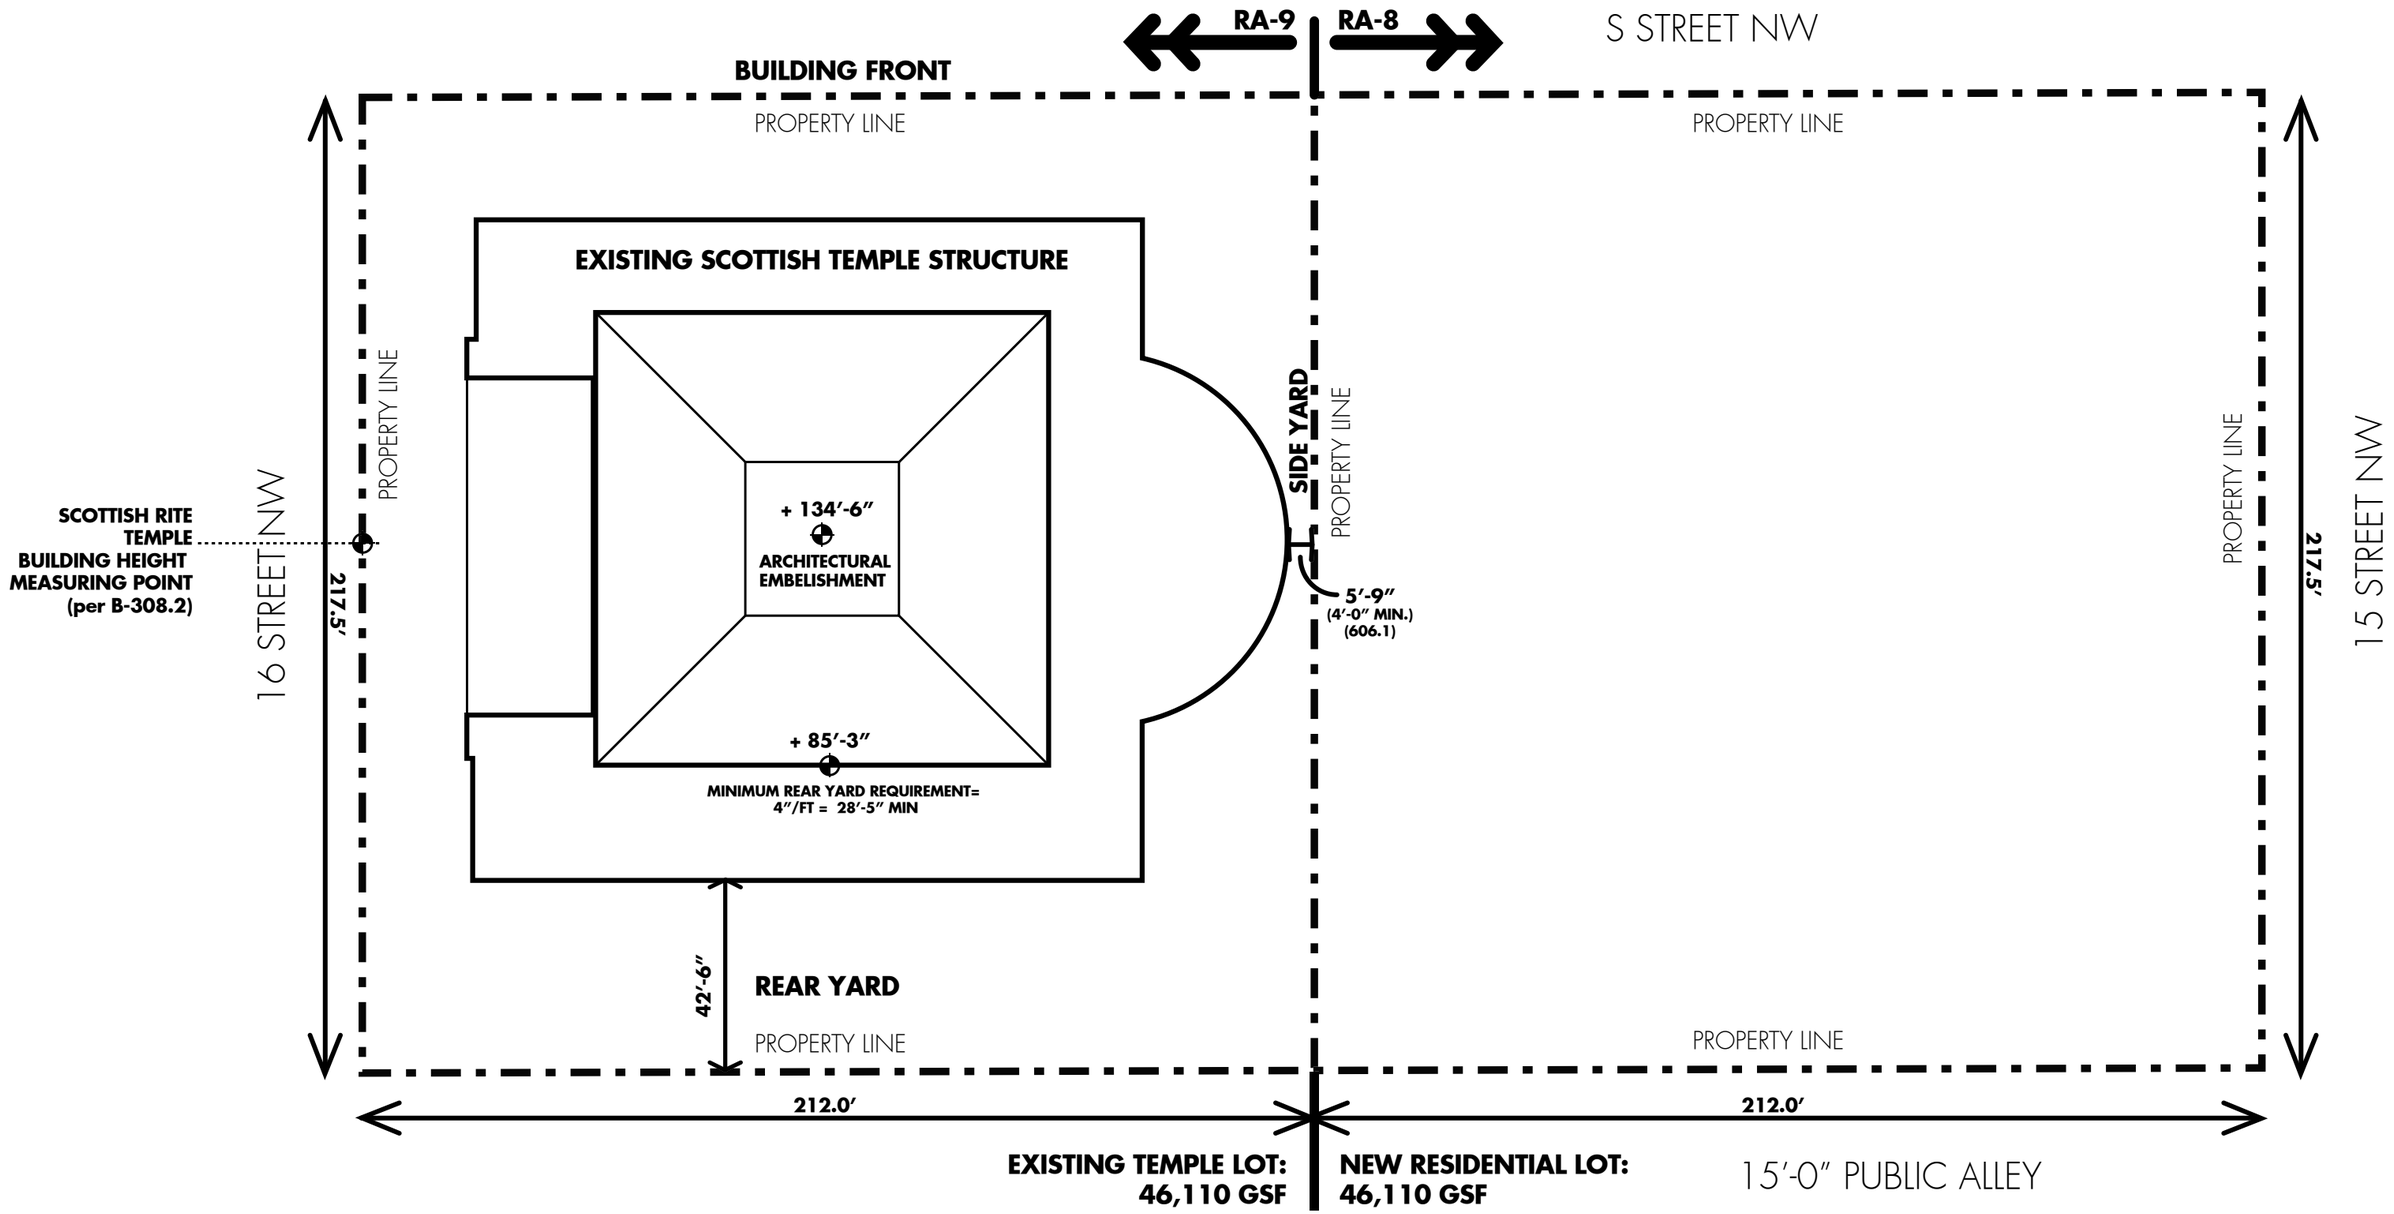

hickok cole | PERSEUS·TDC | 1733 16TH STREET NW

N

Board of Zoning Adjustment
District of Columbia
CASE NO.20453
EXHIBIT NO.39C

SUBDIVISION SITE PLAN

06.29.2021

A-1