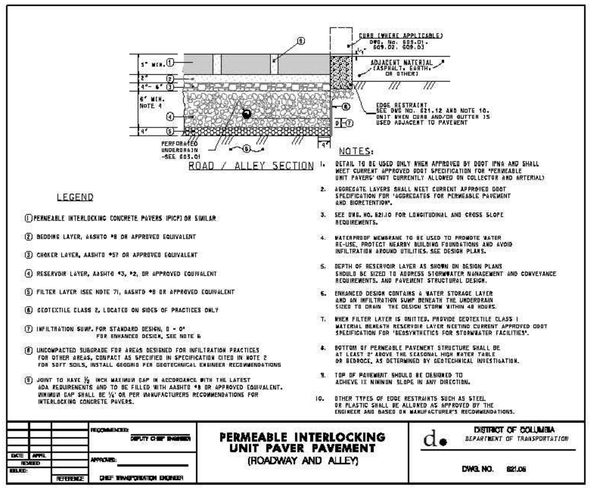

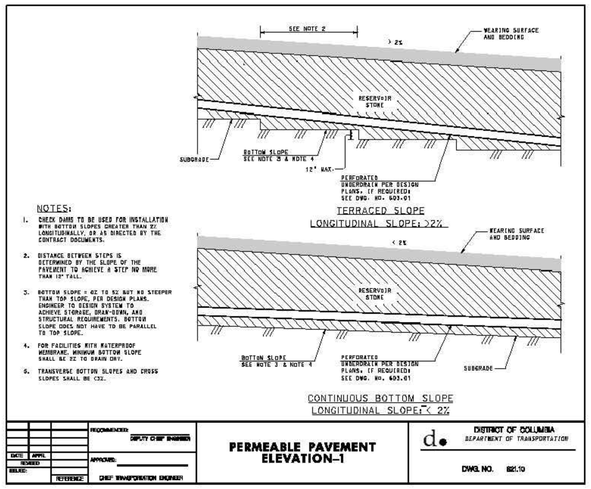

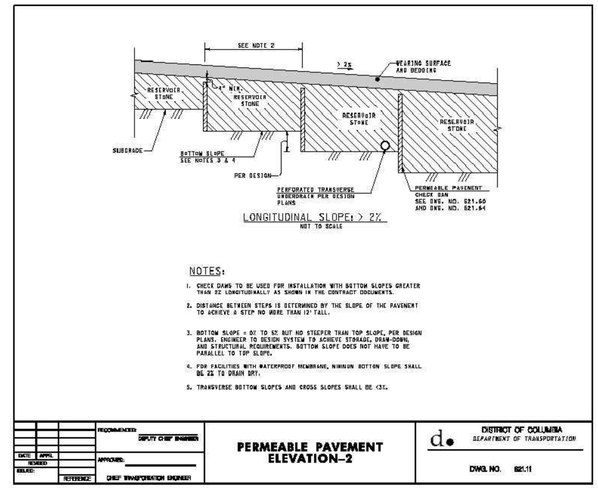

NOTES

- PAVER SHALL MATCH THE EXISTING PERMEABLE PAVER ALLEY
- CONTRACTOR SHALL SUBMIT SAMPLE PAVER FOR REVIEW AND APPROVAL BY CLIENT, ENGINEER, AND DDOT INSPECTOR PRIOR TO ORDERING, OR INSTALLATION
- CONTRACTOR SHALL INSPECT EXISTING ALLEY PERMEABLE PAVER SYSTEM TO DETERMINE IF AN UNDERDRAIN WAS INSTALLED. IF AN UNDERDRAIN IS PRESENT, THE CONTRACTOR SHALL INSTALL AN UNDERDRAIN FOR THE PROPOSED PERMEABLE PAVER AREA AND CONNECT TO THE EXISTING DRAIN. IF NO UNDERDRAIN IS PRESENT, CONTRACTOR CAN OMIT THE UNDERDRAIN FROM THE PROPOSED SYSTEM PROFILE.

1 CIV0940 PERMEABLE INTERLOCKING UNIT PAVER PAVEMENT

NOT TO SCALE

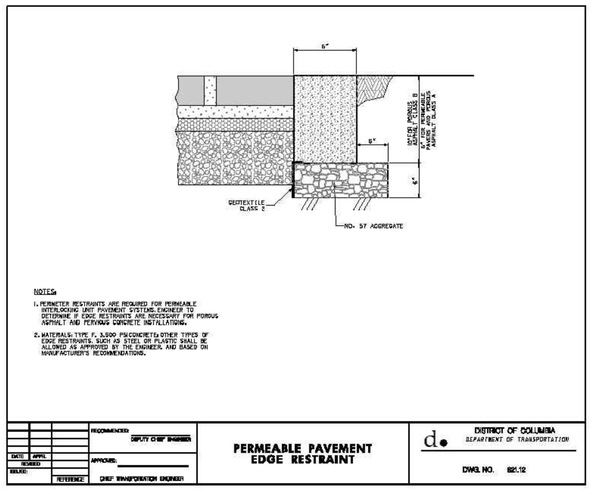

2 CIV0940 PERMEABLE PAVING EDGE RESTRAINT DETAIL

NOT TO SCALE

GOVERNMENT OF THE DISTRICT OF COLUMBIA
PERMIT OPERATIONS DIVISION
PLANS APPROVED
Permit No. BCIV2300110 Date 11/16/23

These plans are conditionally approved as submitted or noted during plan review and are subject to field inspection. Approved plans must be kept on site and are needed for all inspections. No changes or modifications to these plans. Changes require a revision permit with the revised plans. Trade Permits are required for trade work, e.g. Electrical or Plumbing

Structural Review - Glenn Kechejian - 11-16-2023
DDOT Review - Shawntanisha Zackery - 11-16-2023
DOEE SE-SW Review - Saba Gharavi - 11-16-2023
HPRB Review - Timothy Dentee - 11-16-2023
DC Water Review - Vahid Bilvardi - 11-16-2023

VIKA CAPITOL
ENGINEERS ★ PLANNERS ★ LANDSCAPE ARCHITECTS ★ SURVEYORS ★ CONTRACTORS
PROJECT COORDINATOR: BRIAN RUHL
ruhl@vikacapitol.com
VIKA CAPITOL, LLC ★ 4910 MASSACHUSETTS AVENUE, NW SUITE 16
WASHINGTON, DC 20016 ★ PHONE: 202.244.4140
W W W . V I K A C A P I T O L . C O M

MARET SCHOOL
PROPOSED ATHLETIC FIELDS
SQUARE 2319, LOT 832
5901 UTAH AVE. NW
WASHINGTON, D.C. 20015

SITE DETAILS

VIKA CAPITOL REVISIONS

#	DATE	DESCRIPTION

**NOTE
THE INFORMATION, DESIGN AND CONTENT OF THE DRAWINGS OR DOCUMENTS ATTACHED HERETO ARE PROPRIETARY TO VIKA CAPITOL, LLC AND CONSTITUTE ITS PROPRIETARY INTELLECTUAL PROPERTY. THE ATTACHED DRAWINGS AND/OR DOCUMENTS MUST NOT BE FORWARDED, SHARED, COPIED, DIGITALLY CONVERTED, MODIFIED, OR USED FOR ANY PURPOSE, IN ANY FORMAT, WITHOUT PRIOR WRITTEN CONSENT OF VIKA CAPITOL, LLC. VIOLATIONS MAY RESULT IN PROSECUTION. ONLY APPROVED, SIGNED AND SEALED PLANS OR DRAWINGS MAY BE UTILIZED FOR CONSTRUCTION PURPOSES.

DISTRICT OF COLUMBIA ★ KYLE U. OLIVER ★ #PE900770 ★ 3/17/2023 ★ CIVIL ★ PROFESSIONAL ENGINEER

DATE: 23-FEB-2023
DES. KUO DWN. BJR
SCALE: AS SHOWN
PROJECT/FILE NO. VC0626D
SHEET NO. CIV0940

Board of Zoning Adjustment
District of Columbia
CASE NO. 21100
EXHIBIT NO. 42.1

S:\2021-1000\0626D - 5901 Utah Ave. NW -Final Eng\cad\construction documents\VC0626D_900.dwg, ~ Mar 29, 2023 At 12:30:00 PM

LAYOUT: CIV0940 SITE DETS, Plotted By: merkel