
DECK HEIGHT STUDY

RODGERS RESIDENCE | 1525 A ST NE

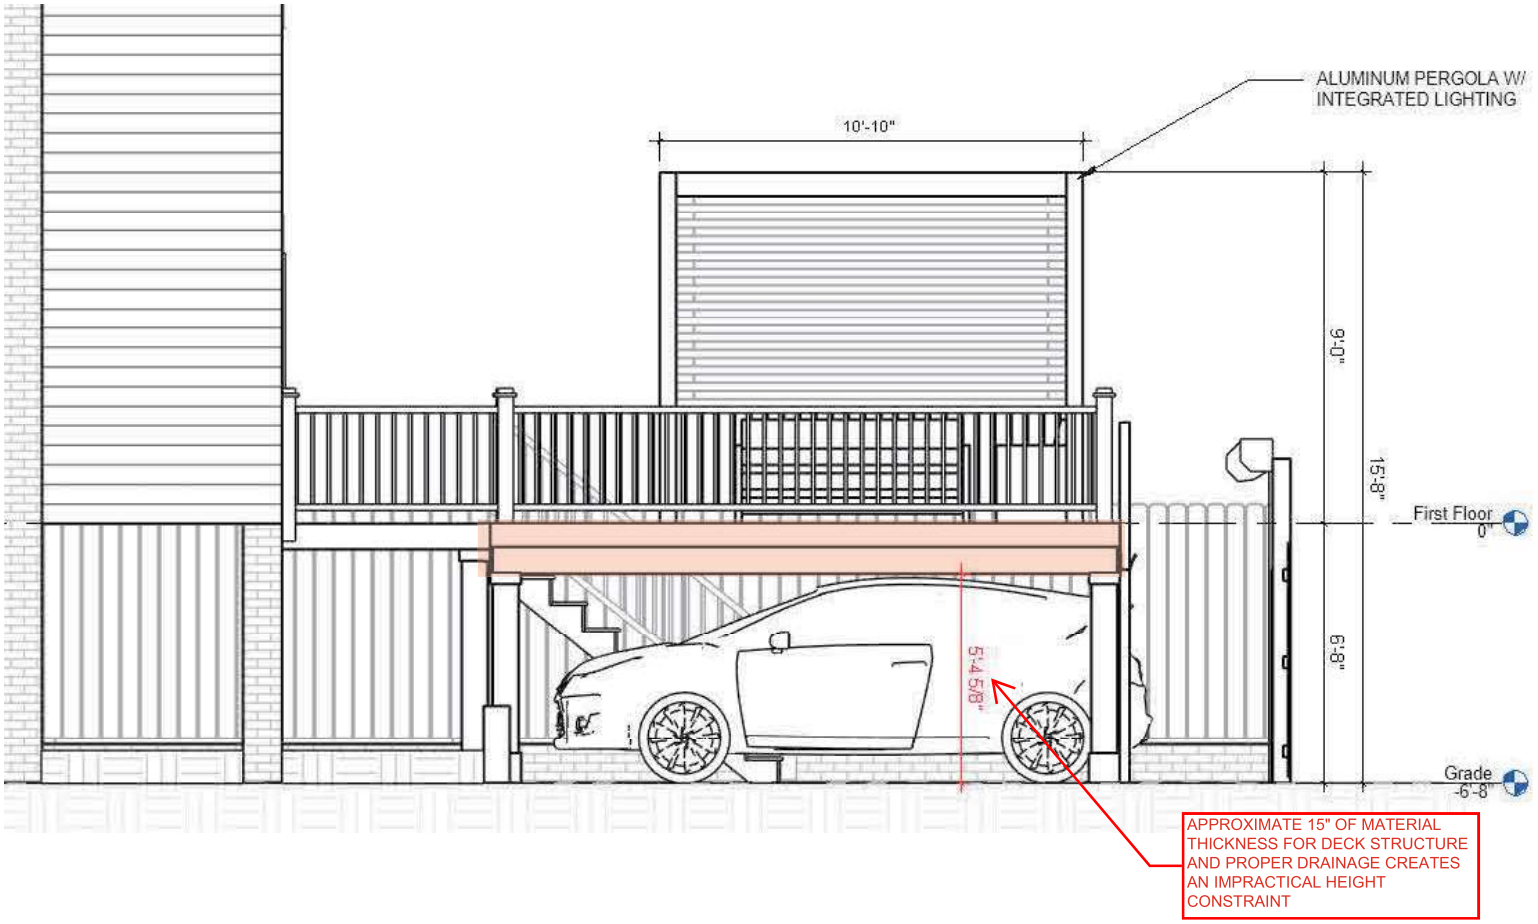


ELEVATION STUDY - DECK ALIGNED WITH FIRST FLOOR

Board of Zoning Adjustment
District of Columbia
CASE NO. 21531
EXHIBIT NO. 18

DECK CIRCULATION STUDY

RODGERS RESIDENCE | 1525 A ST NE

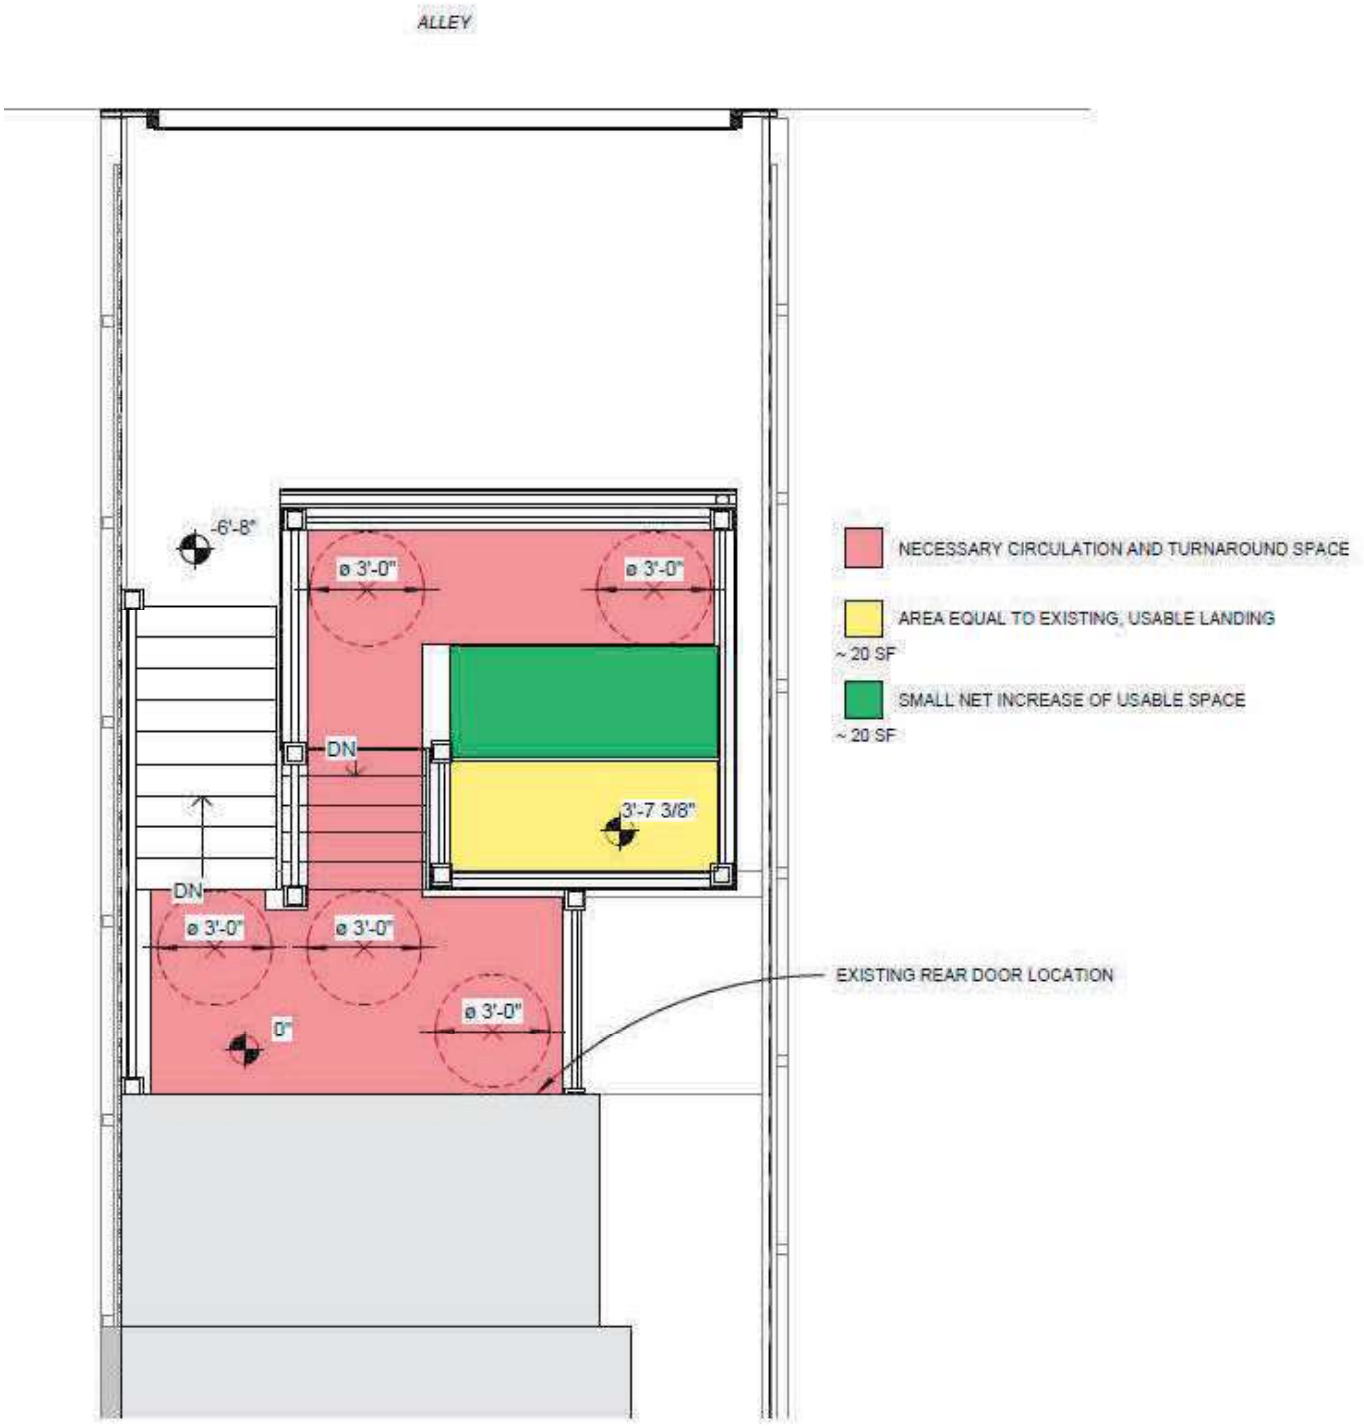

SMALLER DECK SHOWING CIRCULATION CONSTRAINTS