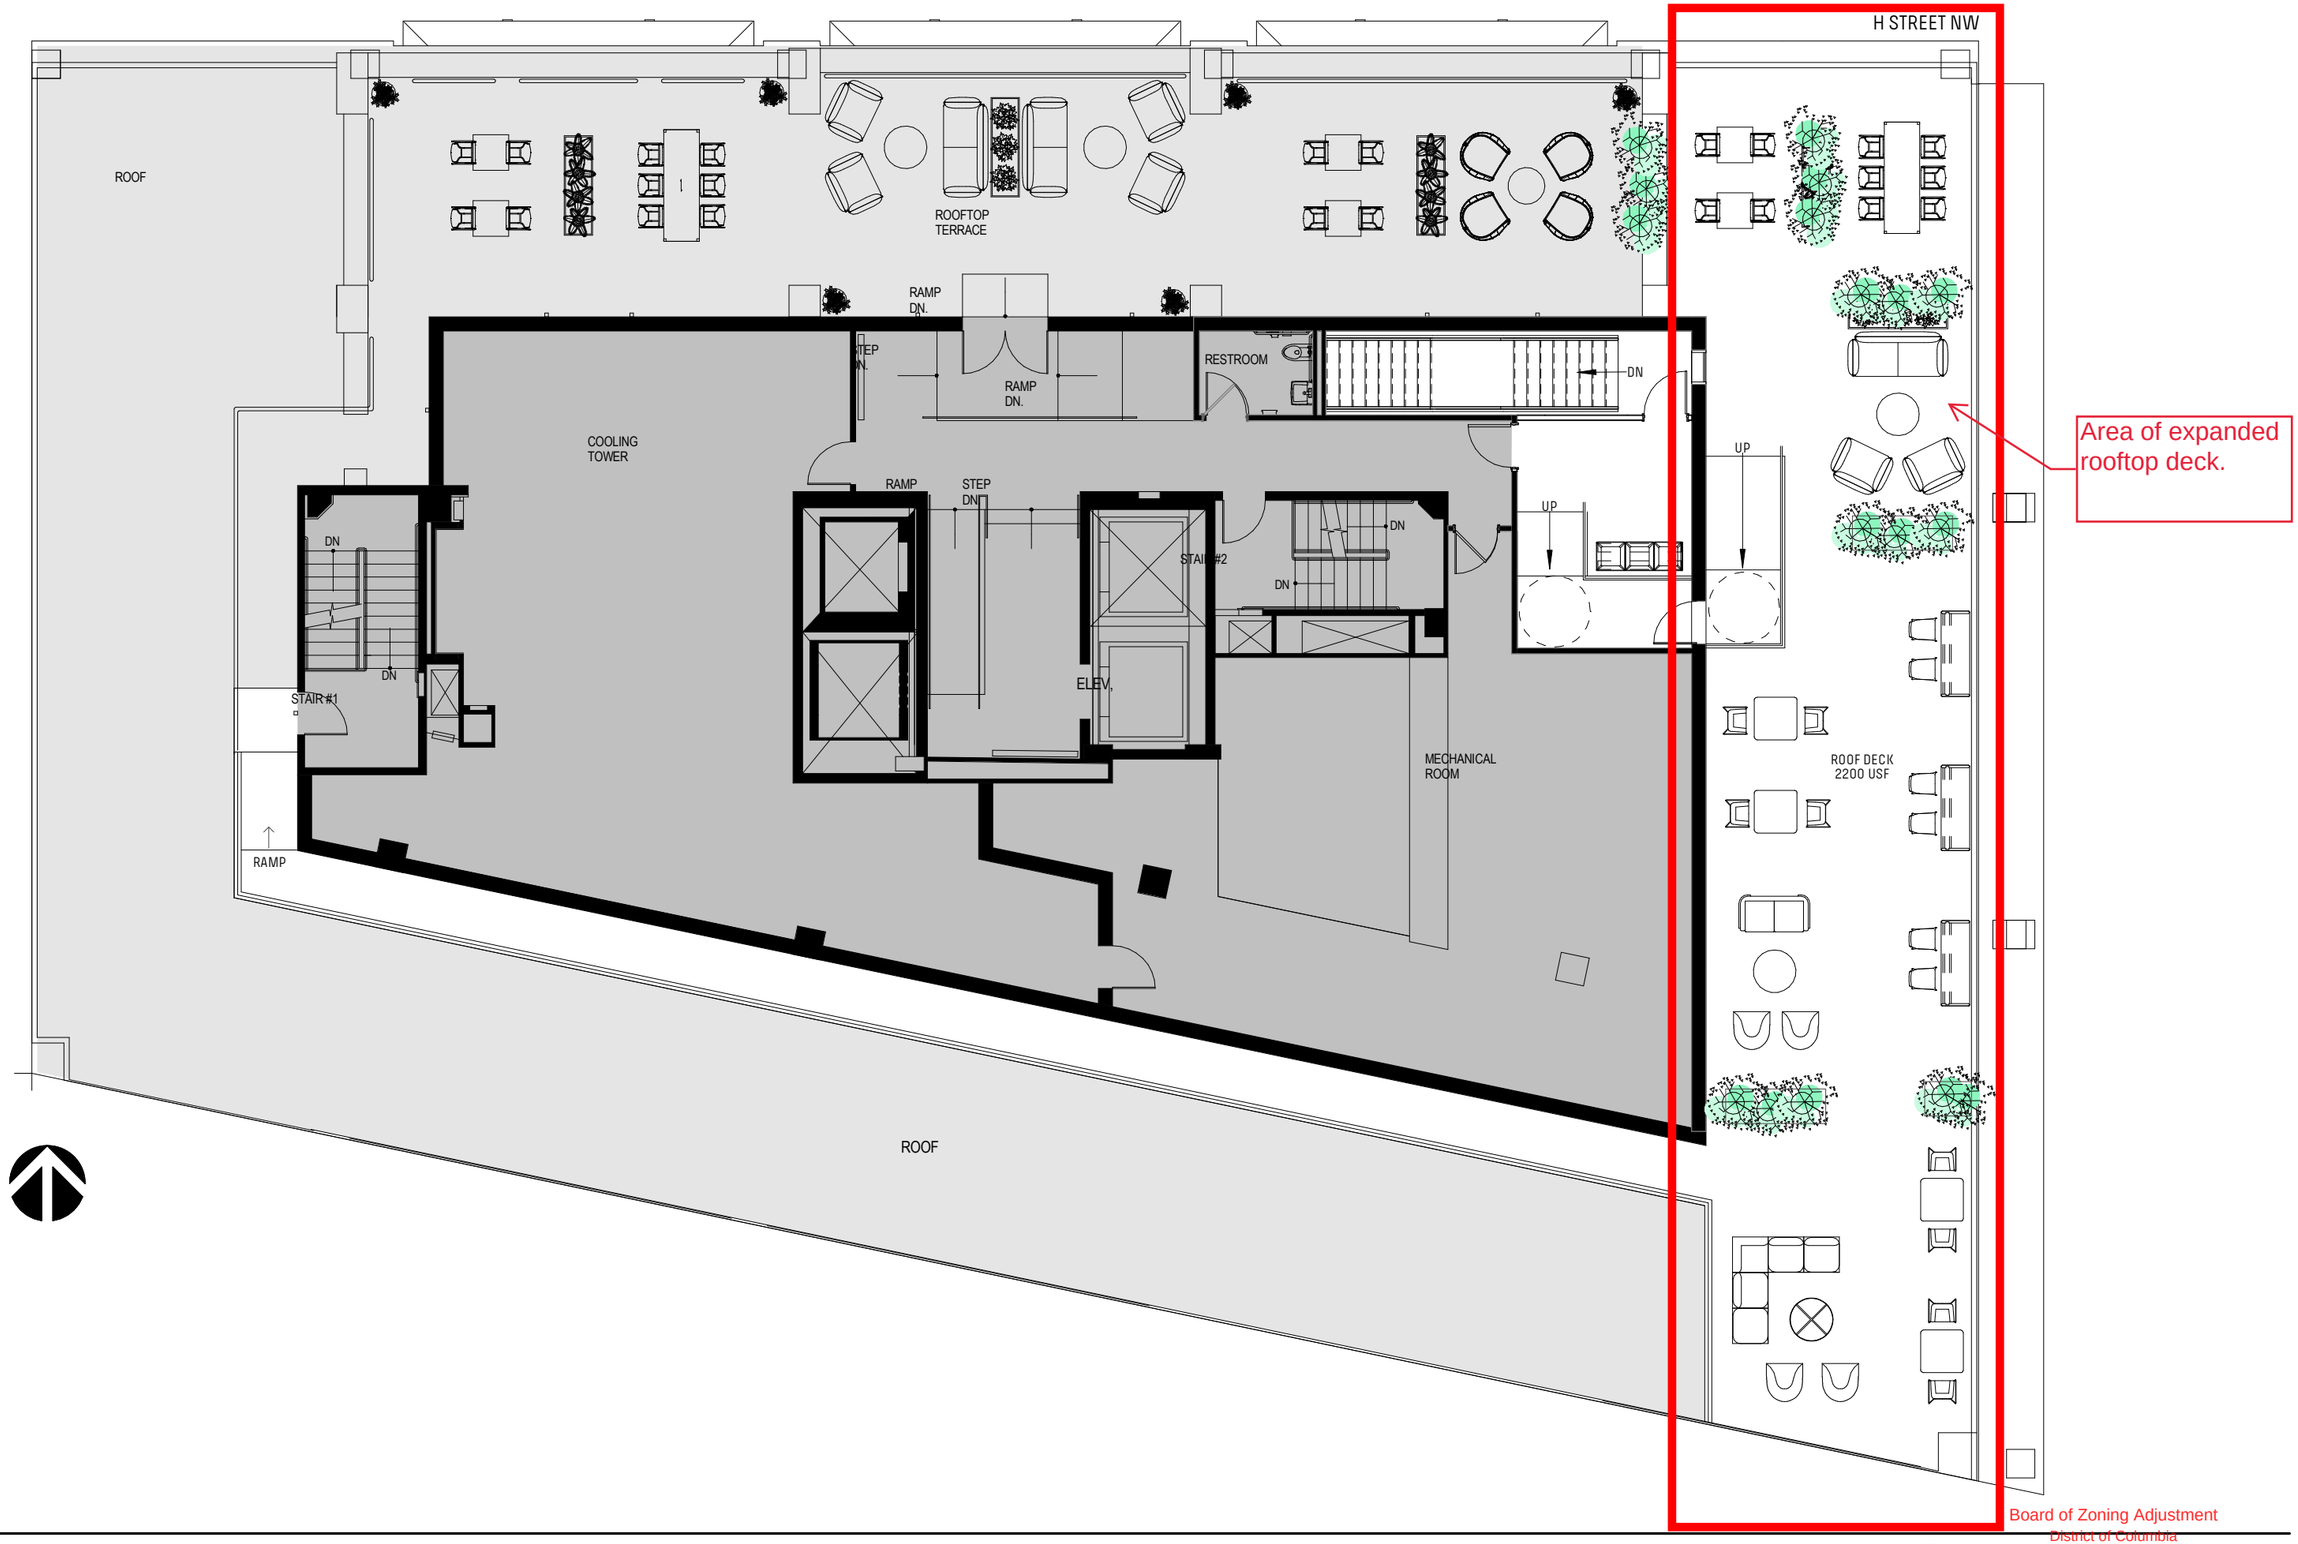

Board of Zoning Adjustment
District of Columbia
CASE NO.21113A
EXHIBIT NO.3

LEADING AUTHORITIES | 1750 H ST NW WASHINGTON DC | 3/32" = 1'-0" | ROOF - TEST FIT | Shape | 6/5/25