D.C. ZONING
2002 JUL -2 AM 10: 40

THE JBG COMPANIES
5301 Wisconsin Ave., NW Suite 300
Washington, D.C. 20015
Phone: (202) 777-7100 Fax: (202) 777-7110

Fax

To: Alberto Bastida **From:** Chormsn Romano

Fax: 202-727-6072 **Pages:** 3 (with cover page)

Phone: **Date:**

Re: **CC:**

☐ Urgent ☐ For Review ☐ Please Comment ☐ Please Reply ☐ Please Recycle

• **Comments:**


Mr. Bastida –

Larger copies of the following elevations requested by you are being sent to you through Richard Nettler's office.

Thanks!
Chormsn Romano
202-777-7170

ZONING COMMISSION
District of Columbia
Case 02-24
Exhibit 9

ZONING COMMISSION
District of Columbia
CASE NO.02-24
EXHIBIT NO.9

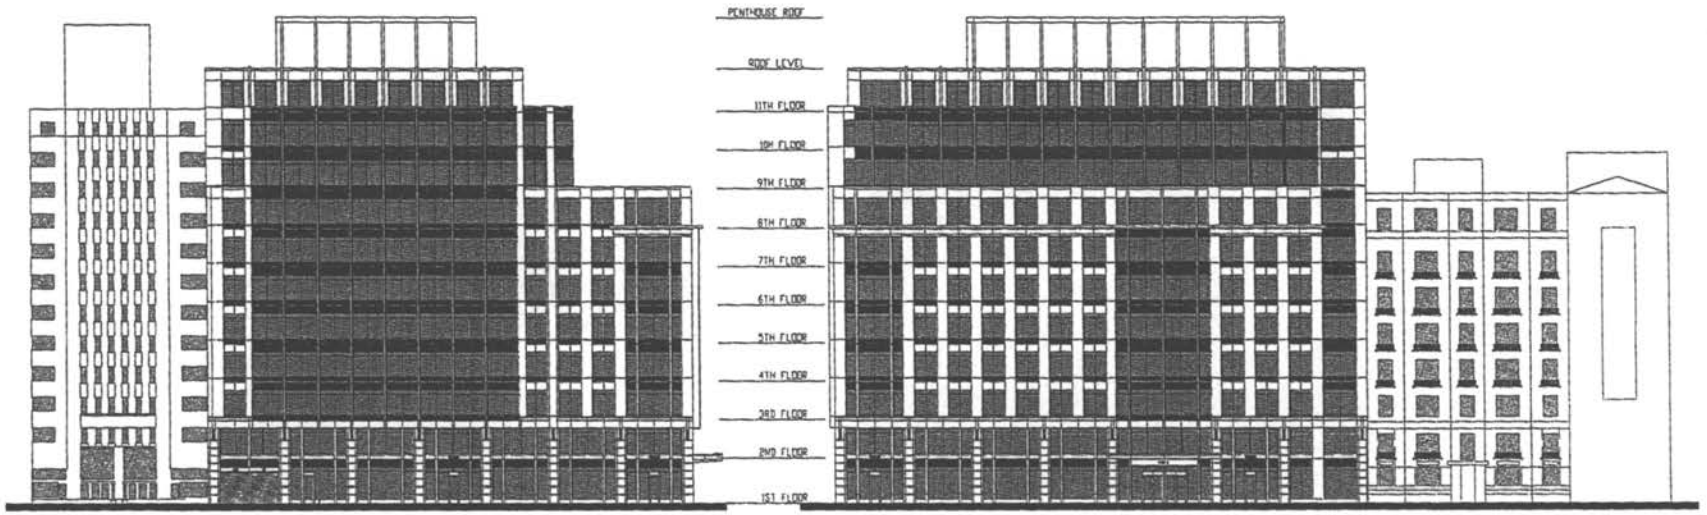

K STREET ELEVATION

16TH STREET ELEVATION

NOTE: Slight deviations from this design may occur upon further coordination with design/engineering team. The applicant reserves the right to make any interior changes.

1601 K STREET

WASHINGTON, DC


WDG ARCHITECTURE PLANNING INTERIOR DESIGN

K ST. PARKING

07-01-02
VA02017

A-08A

Jul-02-2002 10:37am From-JBG COMPANIES +9120277 7130 T-261 P.002/003 F-142

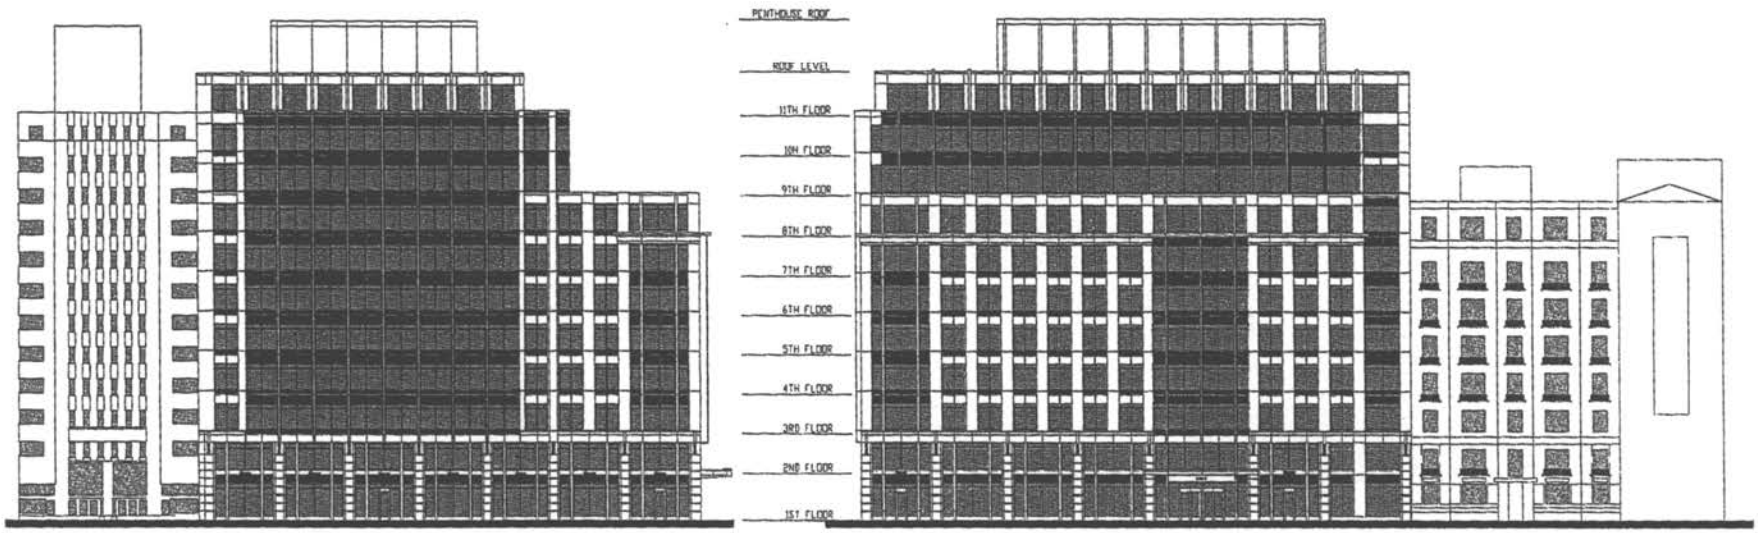

K STREET ELEVATION

16TH STREET ELEVATION

NOTE: Slight deviations from this design may occur upon further coordination with design/engineering team. The applicant reserves the right to make any interior changes.

1601 K STREET

WASHINGTON, DC

ALLEY PARKING

07-01-02
VA02017

A-08B

WDG ARCHITECTURE PLANNING INTERIOR DESIGN
1025 Connecticut Ave NW Suite 200 Washington, DC 20036
tel 202.857.0300 fax 202.463.2598 e-mail@wdg.com

Jul-02-2002 10:38am From-JBG COMPANIES +91202777130 T-261 P.003/003 F-142