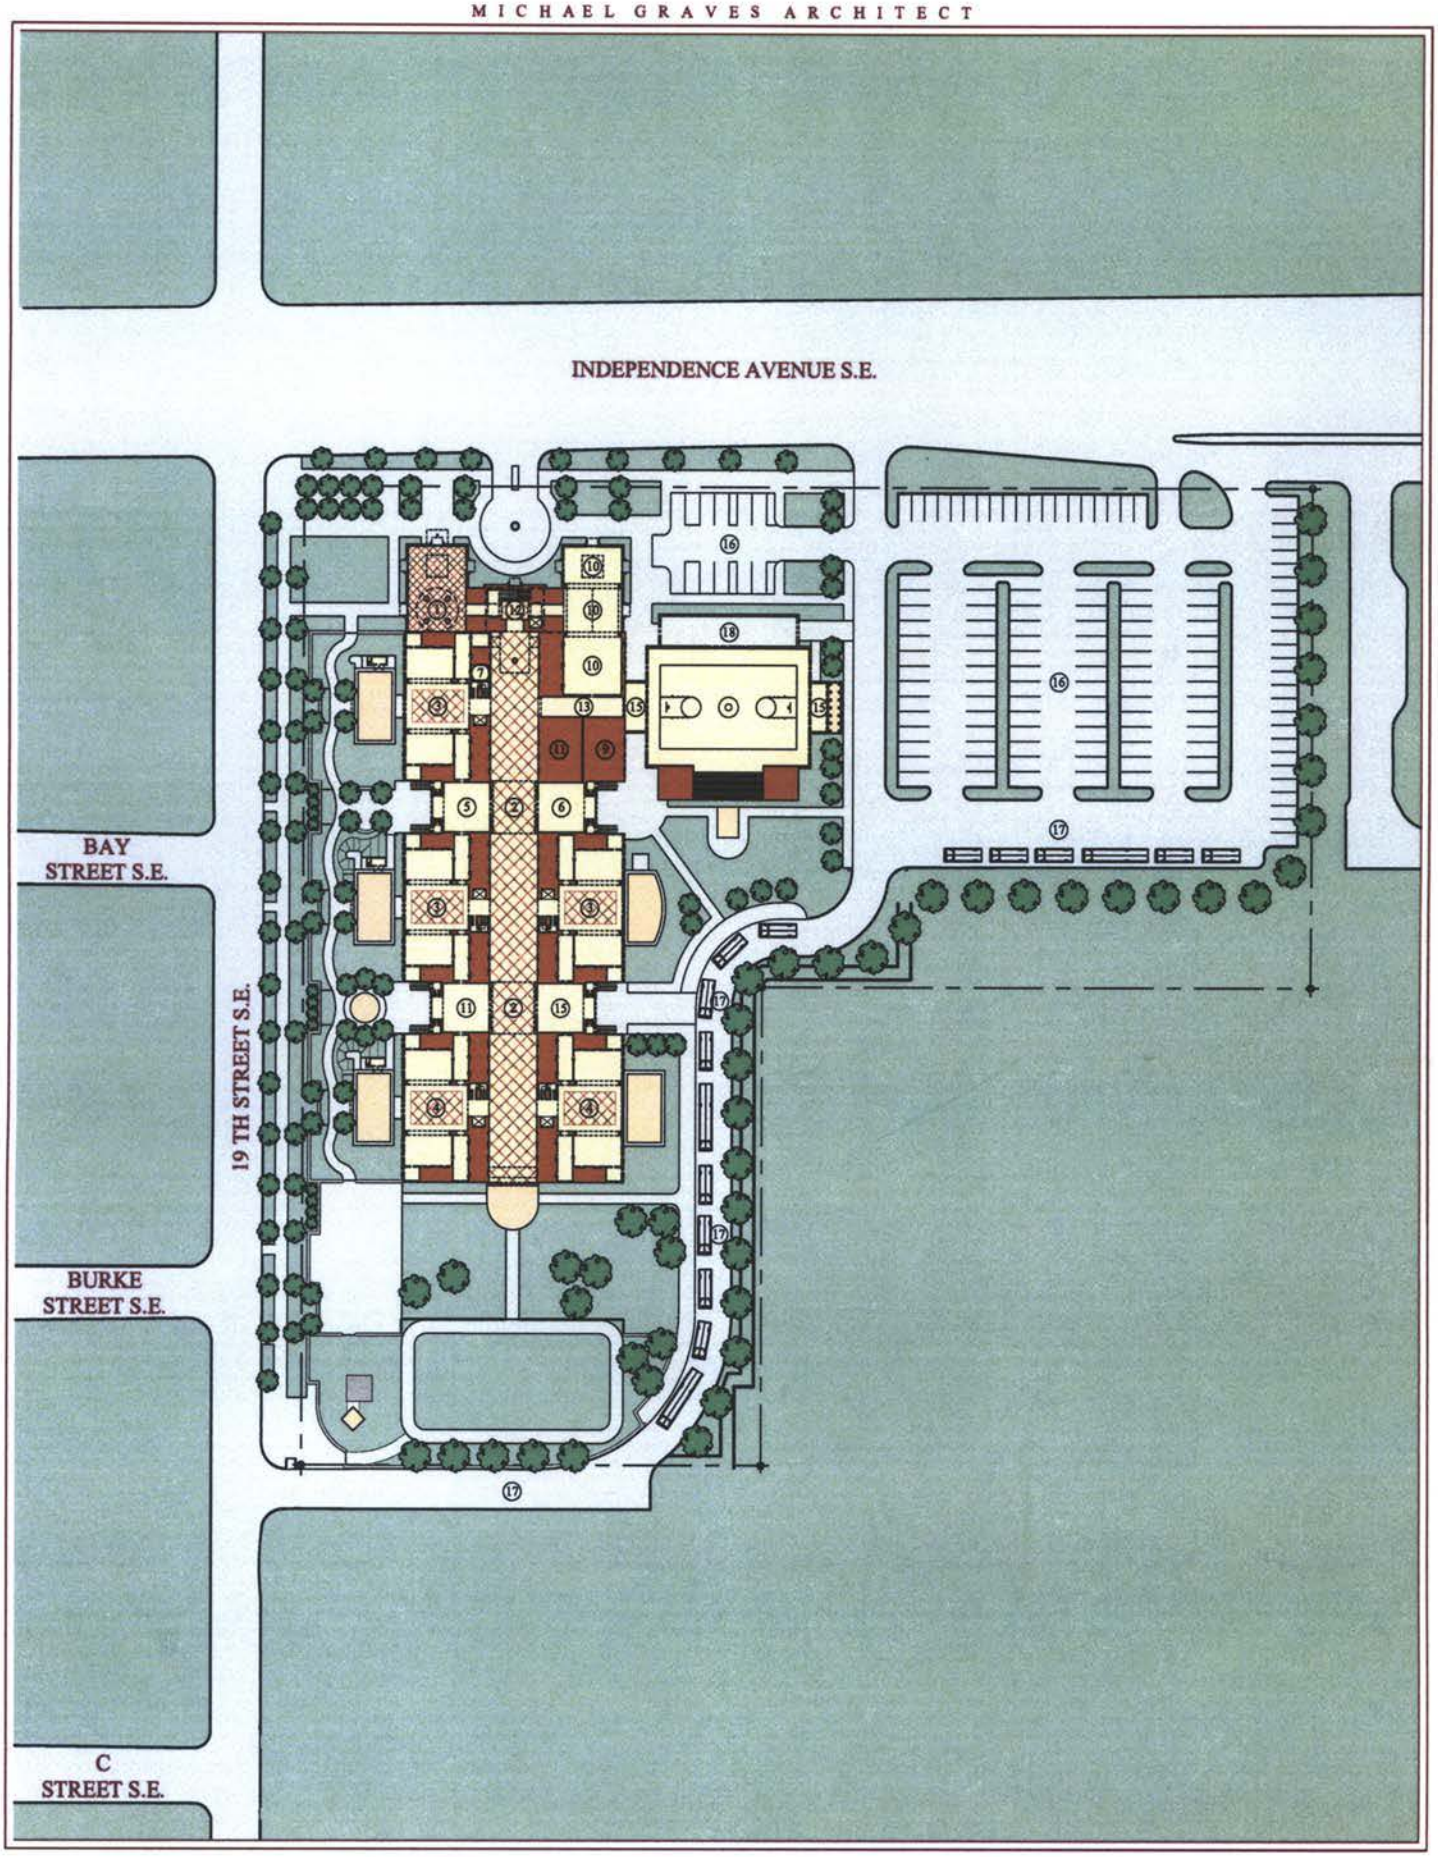


1 ENTRY ROTUNDA
2 VILLAGE GREEN
3 HOUSE 1-3
4 HOUSE 4-5
5 MUSIC STUDIO
6 INFIRMARY
7 OFFICE
8 GYMNASIUM
9 KITCHEN

ST. COLETTA OF GREATER WASHINGTON

PROPOSED SITE PLAN

0 10' 25' 50' 100'

5/5/03

10 COMMUNITY ROOM
11 THERAPY
12 SECURITY
13 COMMON CORRIDOR
14 LOCKER ROOM
15 ENTRY VESTIBULE
16 FACULTY PARKING
17 BUS LANE
18 EXTERIOR SERVICE COURTYARD

ZONING COMMISSION
District of Columbia
CASE NO.03-21
EXHIBIT NO.5E