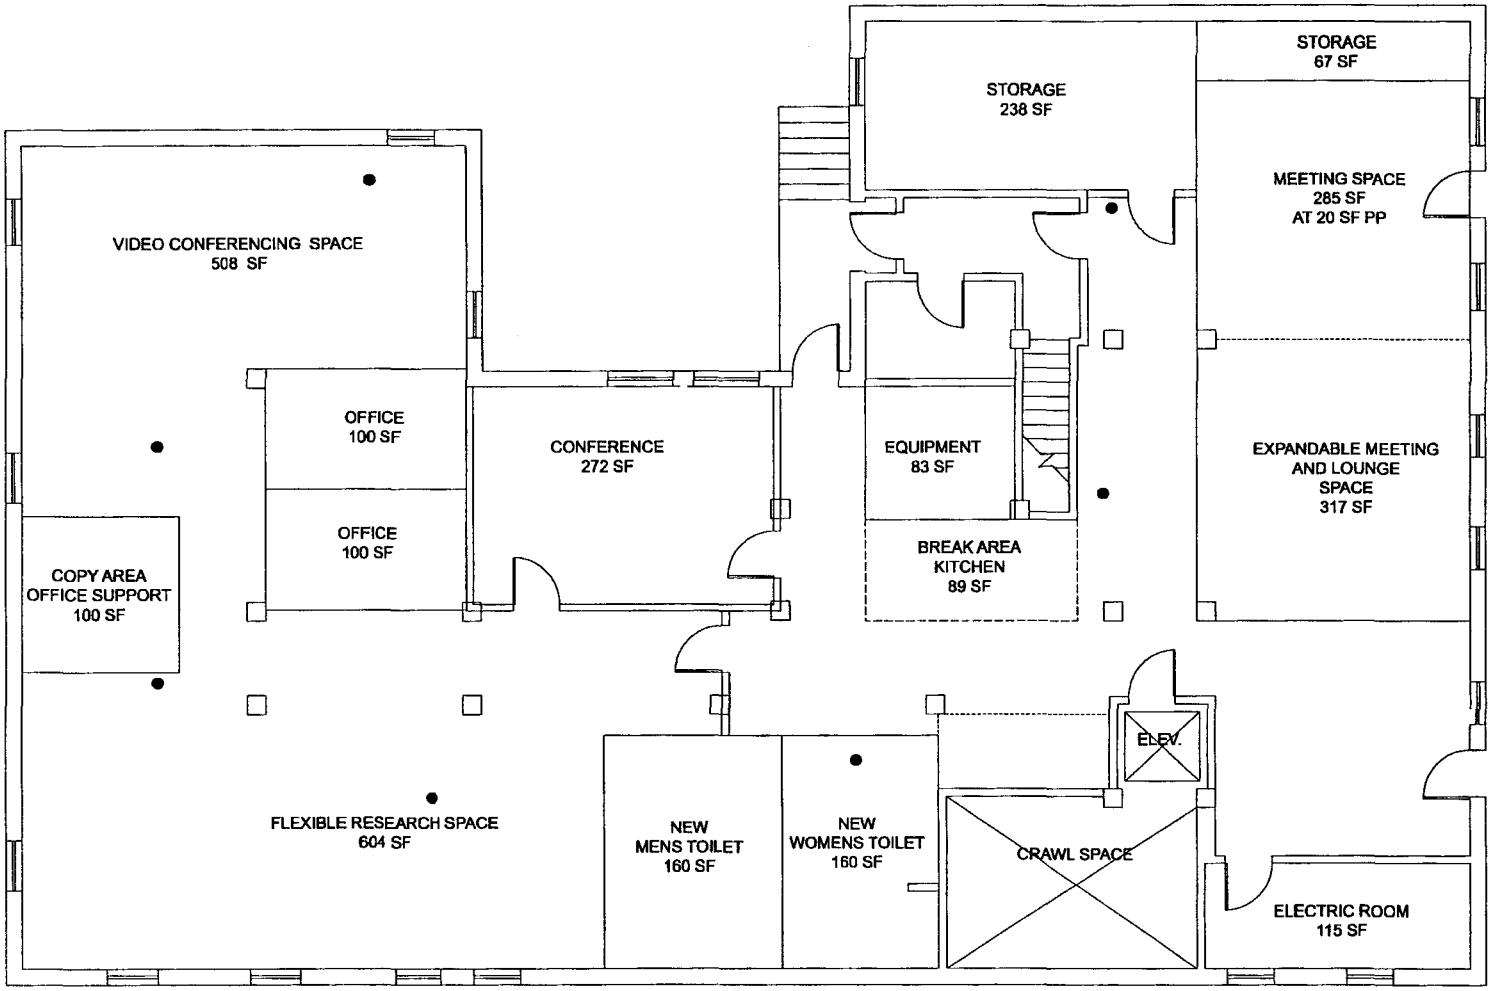


RECEIVED
D.C. OFFICE OF ZONING
2003 SEP 25 PM 2:12

ZONING COMMISSION
District of Columbia
Case No. 03-32
Exhibit No. 10

2148 O STREET, NW
CORNELL IN WASHINGTON
CONCEPT PLAN FOR GROUND LEVEL RENOVATIONS

1/8"=1'-0" 17-SEPT-03 NORTH

NOTE: INTERNAL WALL LOCATION SUBJECT TO ADJUSTMENT PENDING FINAL PROGRAM AND RESEARCH NEEDS

LEGEND:

● - APPROXIMATE LOCATION OF DRAINS FROM ABOVE

ZONING COMMISSION
District of Columbia
CASE NO.03-32
EXHIBIT NO.10