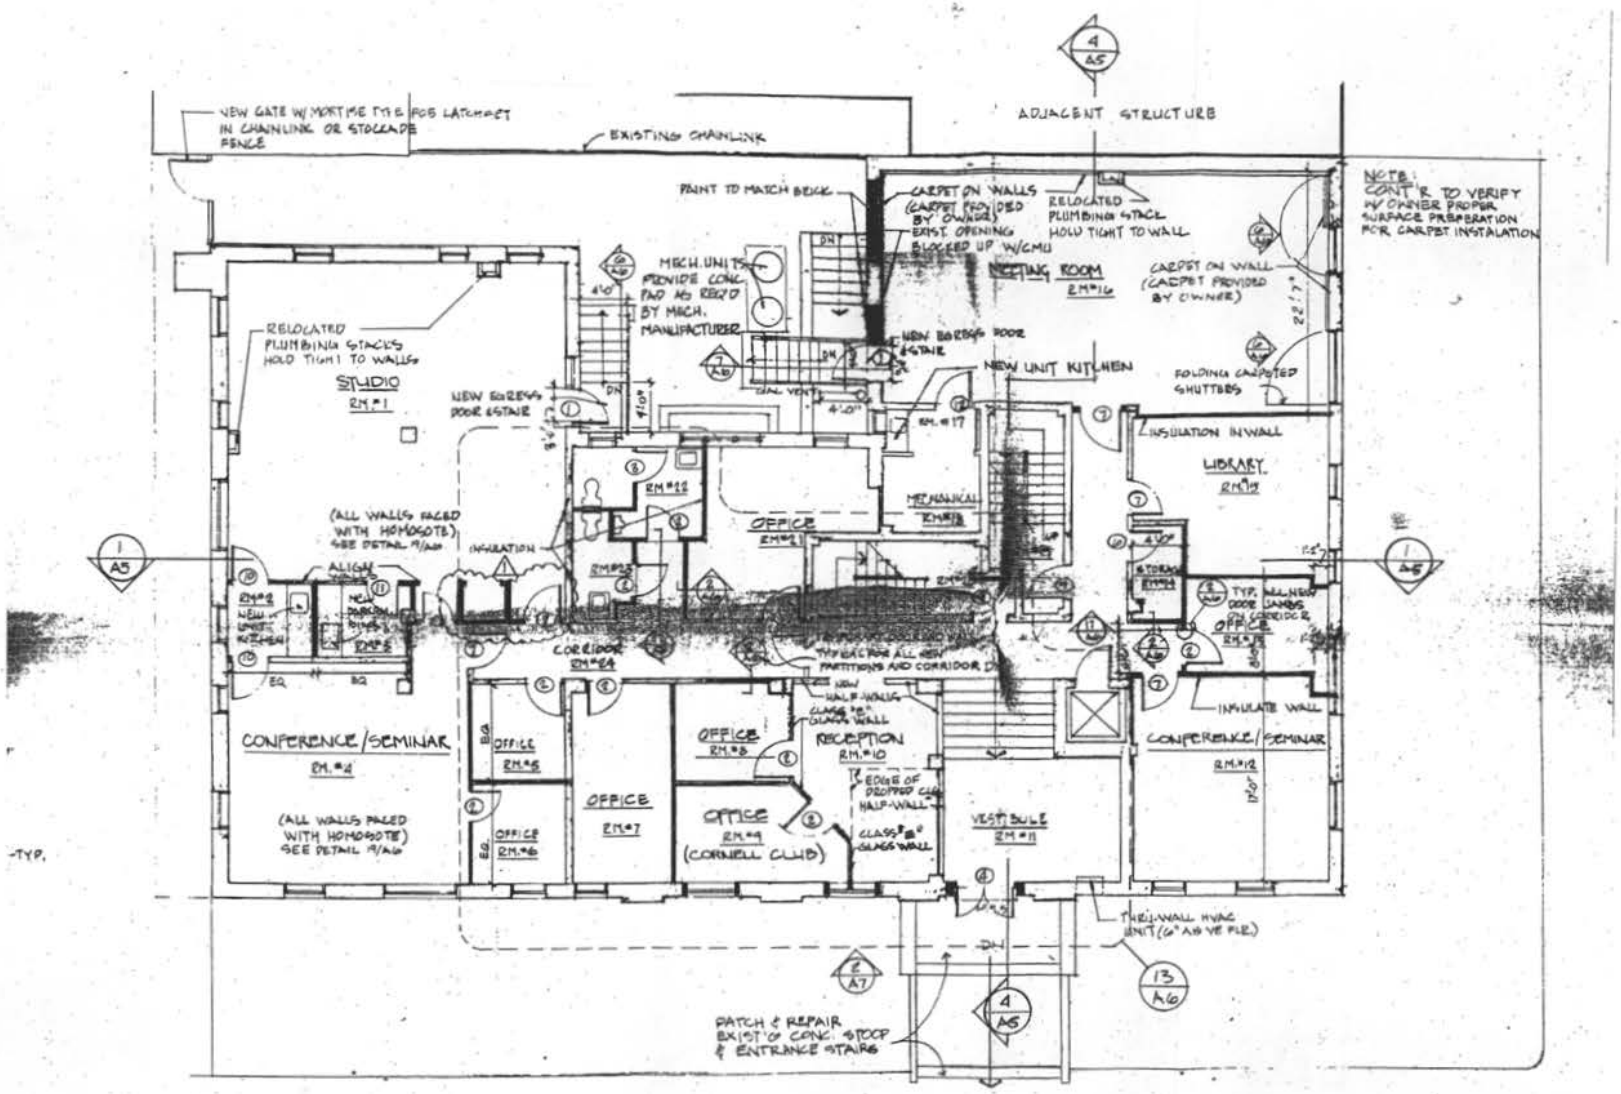


1. FIRST FLOOR CEILING TO BE RATED PER NOTE 19/A6 EXCEPT AT EXISTING CONCRETE SLABS IN CORRIDORS

2. ROOMS #1, #4, #16 F4A, OTHER ROOMS E BUSINESS POPULATION LIMIT OF ROOMS #1 AND #4 TOGETHER- 74 PEOPLE POPULATION LIMIT OF ROOM #16 TO BE 74 PEOPLE OWNER TO PROVIDE SIGN IN THESE ROOMS STATING MAXIMUM POPULATION.

FIRST FLOOR PLAN

ZONING COMMISSION
District of Columbia
CASE NO.03-32
EXHIBIT NO.22H
EXHIBIT H