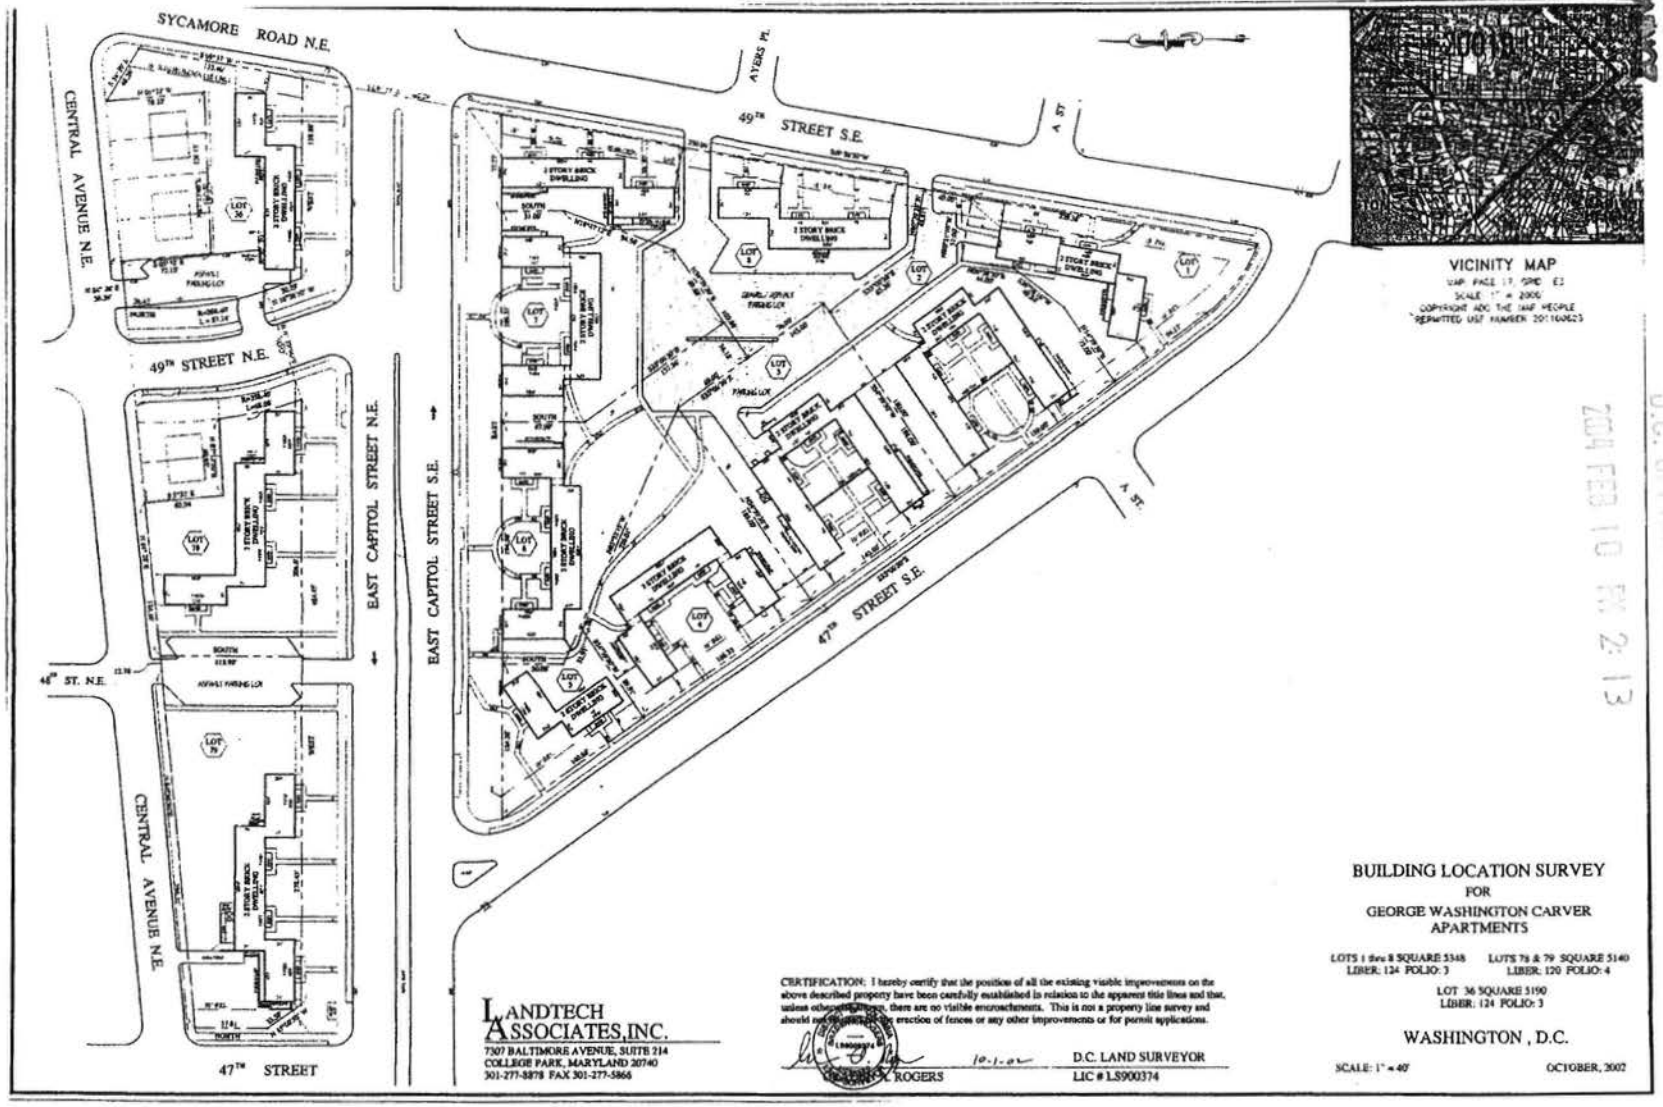


VICINITY MAP

BUILDING LOCATION SURVEY
FOR
GEORGE WASHINGTON CARVER
APARTMENTS

LOTS 1 thru 8 SQUARE 5348
LIBER: 124 FOLIO: 3

LOTS 78 & 79 SQUARE 5140
LIBER: 120 FOLIO: 4

LOT 36 SQUARE 5190
LIBER: 124 FOLIO: 3

WASHINGTON , D.C.

SCALE: 1" = 40' OCTOBER, 2002

LANDTECH ASSOCIATES, INC.
7307 BALTIMORE AVENUE, SUITE 214
COLLEGE PARK, MARYLAND 20740
301-277-8878 FAX 301-277-5866

CERTIFICATION: I hereby certify that the position of all the existing visible improvements on the above described property have been carefully established in relation to the apparent title lines and that, unless otherwise shown, there are no visible encroachments. This is not a property line survey and should not be used for the erection of fences or any other improvements or for permit applications.

10-1-02
D.C. LAND SURVEYOR
LIC # LS900374

RECEIVED
D.C. OFFICE OF ZONING
2004 FEB 10 PM 2:13

ZONING COMMISSION
District of Columbia
CASE NO.04-04
EXHIBIT NO.4