


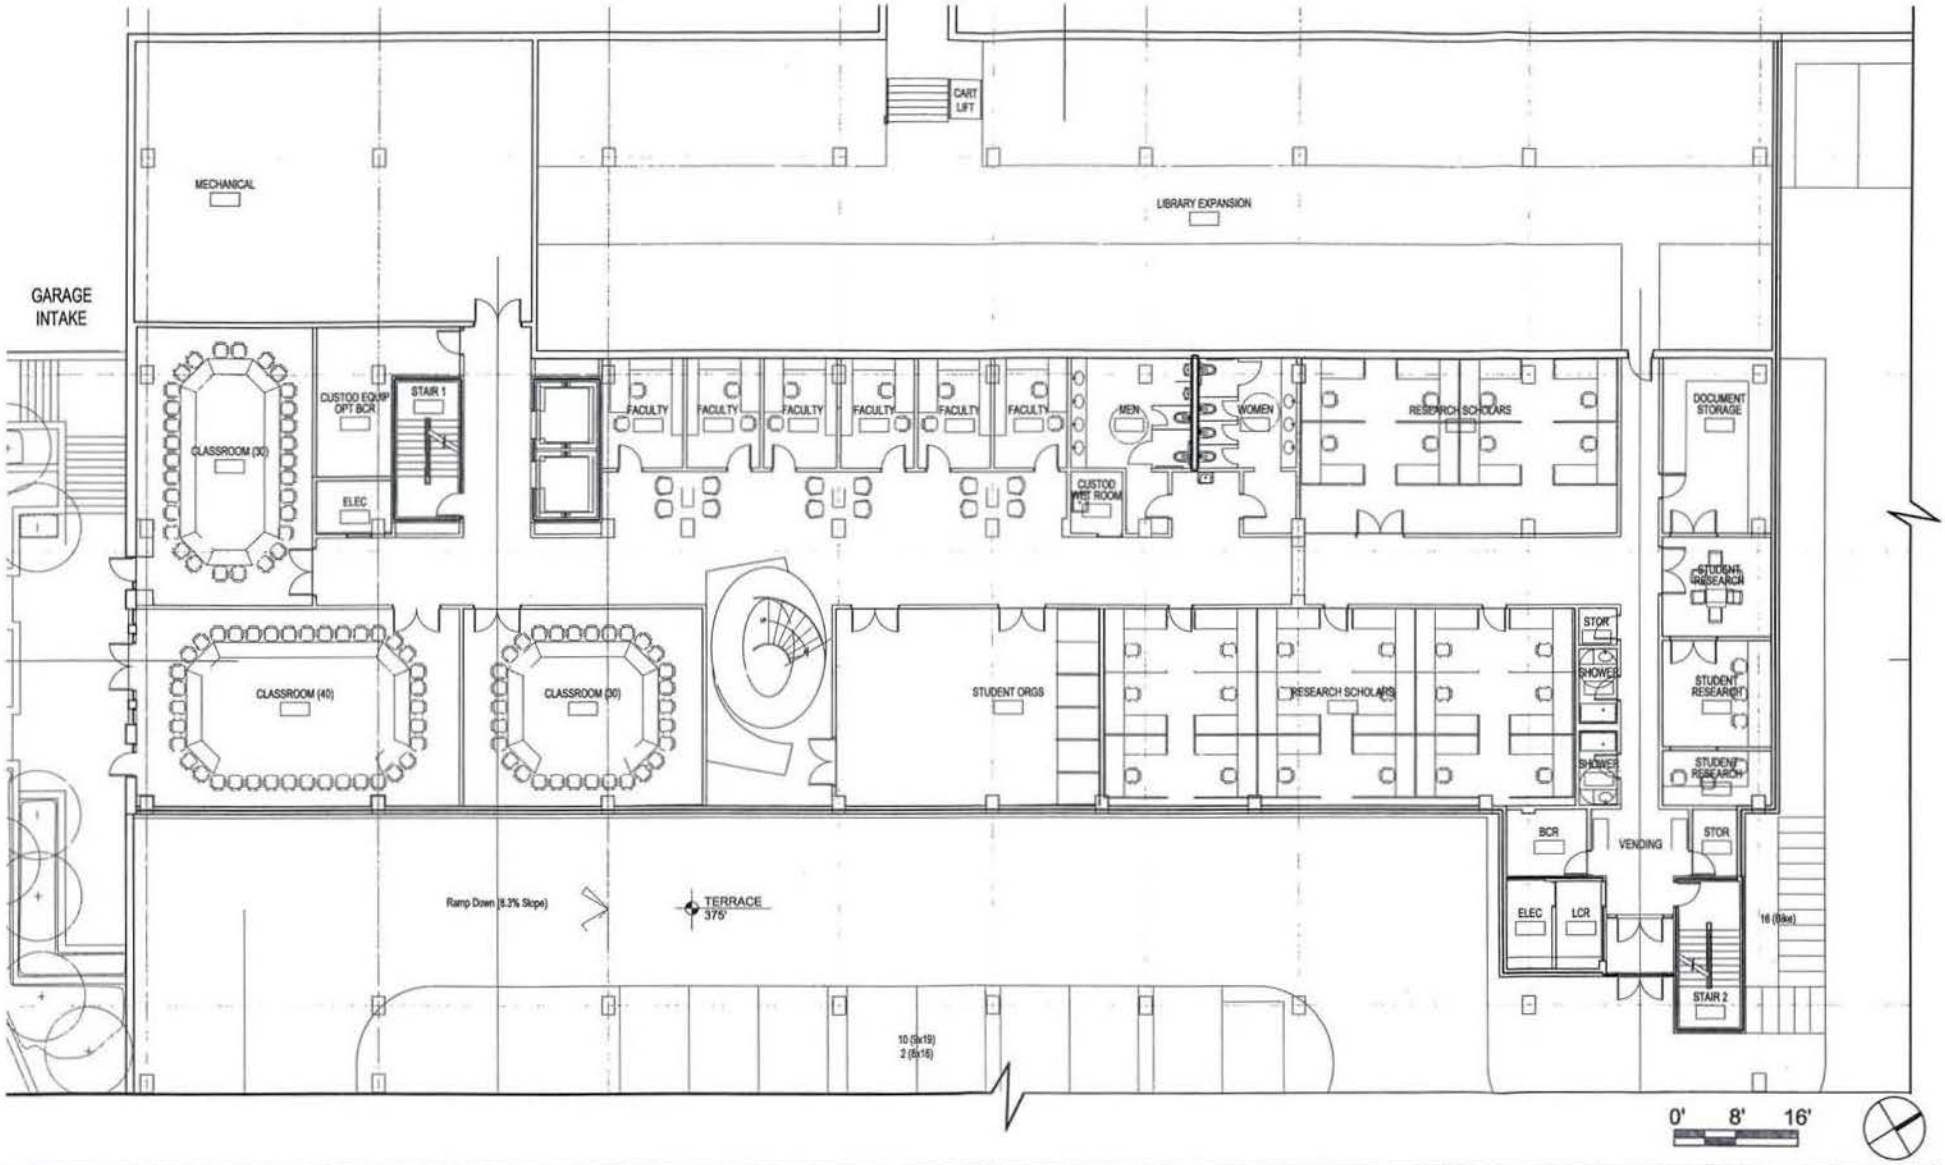

ZONING COMMISSION
District of Columbia
CASE NO.05-27
EXHIBIT NO.17B



School of International Service
American University, Washington D.C.


William McDonough + Partners
Architecture and Community Design

QUINN EVANS | ARCHITECTS

EDAW

DS 76.0
TERRACE LEVEL PLAN

01 JULY 2005

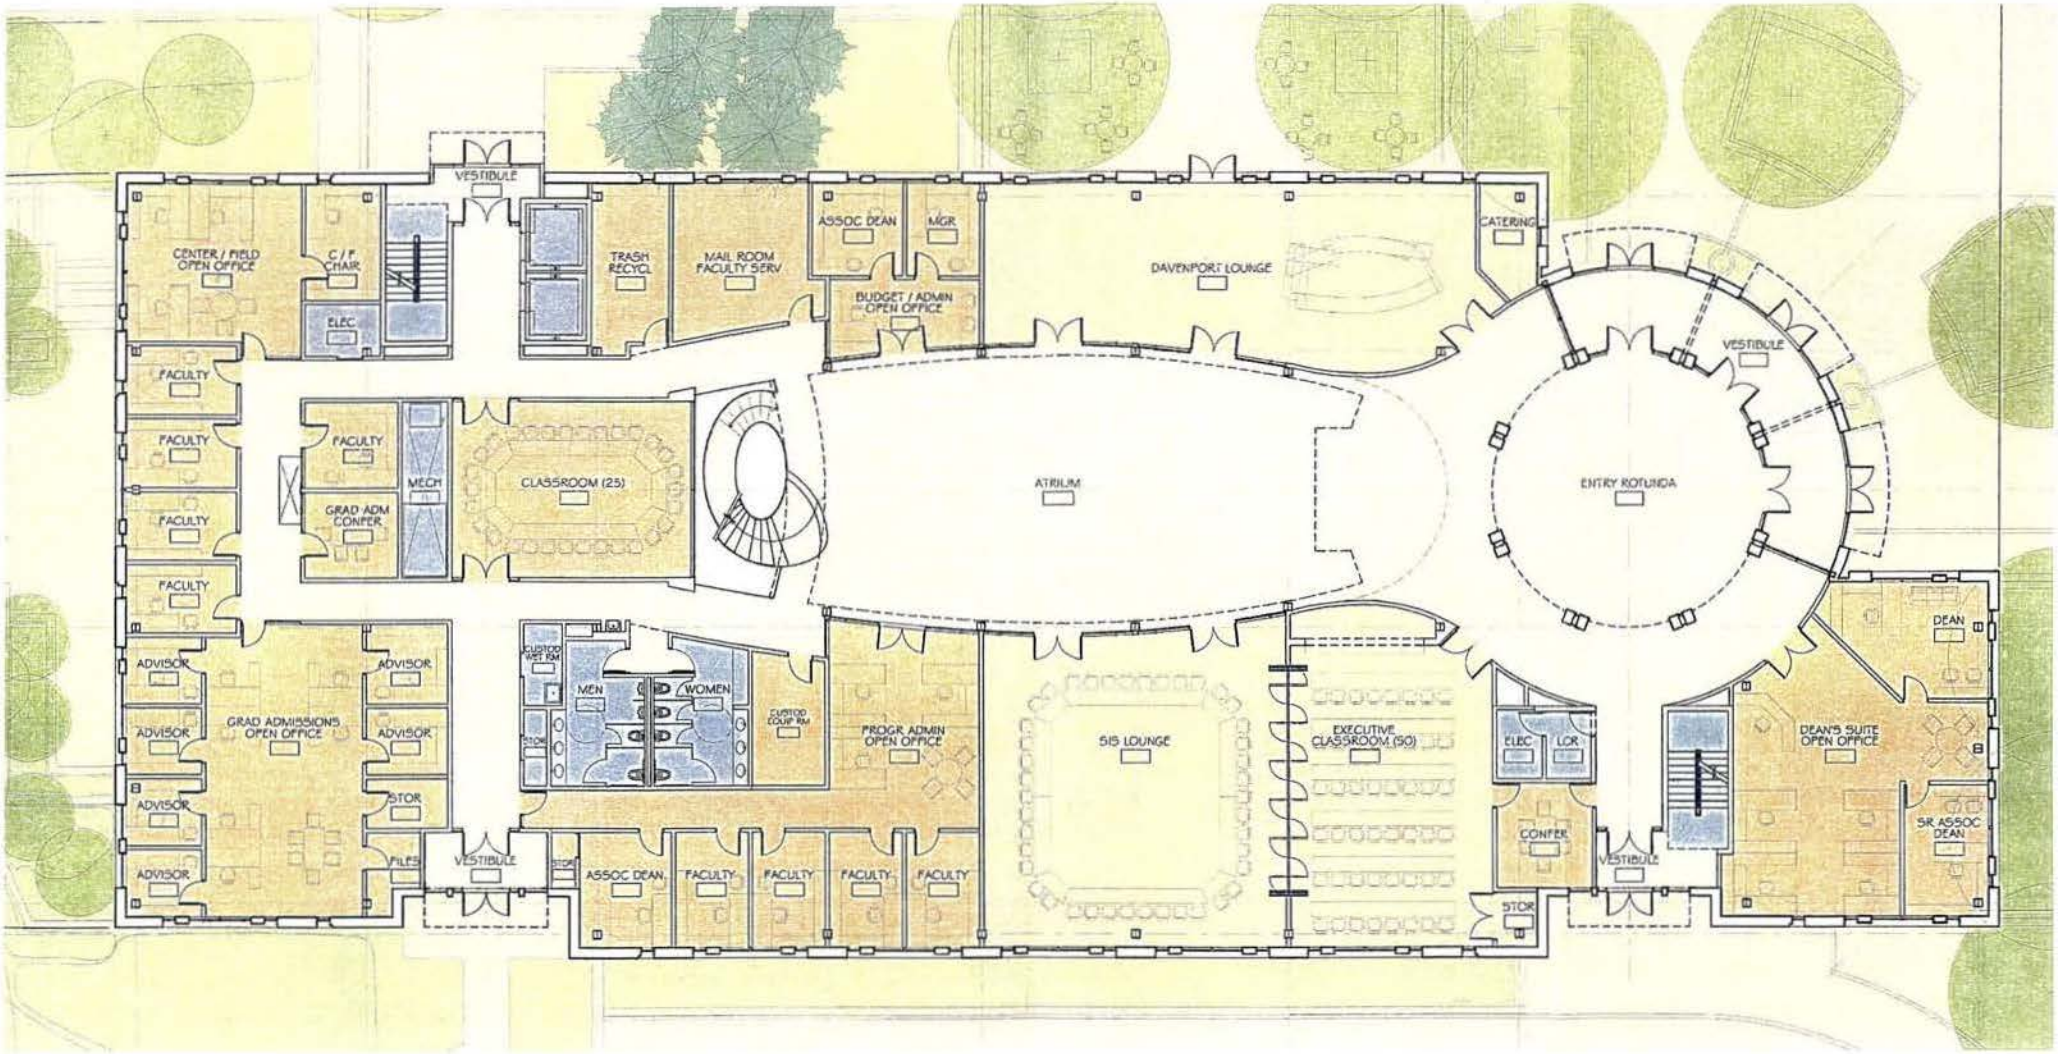




0 8' 16' 32'

School of International Service
American University, Washington D.C.
WILLIAM McDONOUGH + PARTNERS
Architecture and Community Design | QUINN EVANS | ARCHITECTS | EDAW

DS-70.1
GROUND FLOOR PLAN


21 JUNE 2005

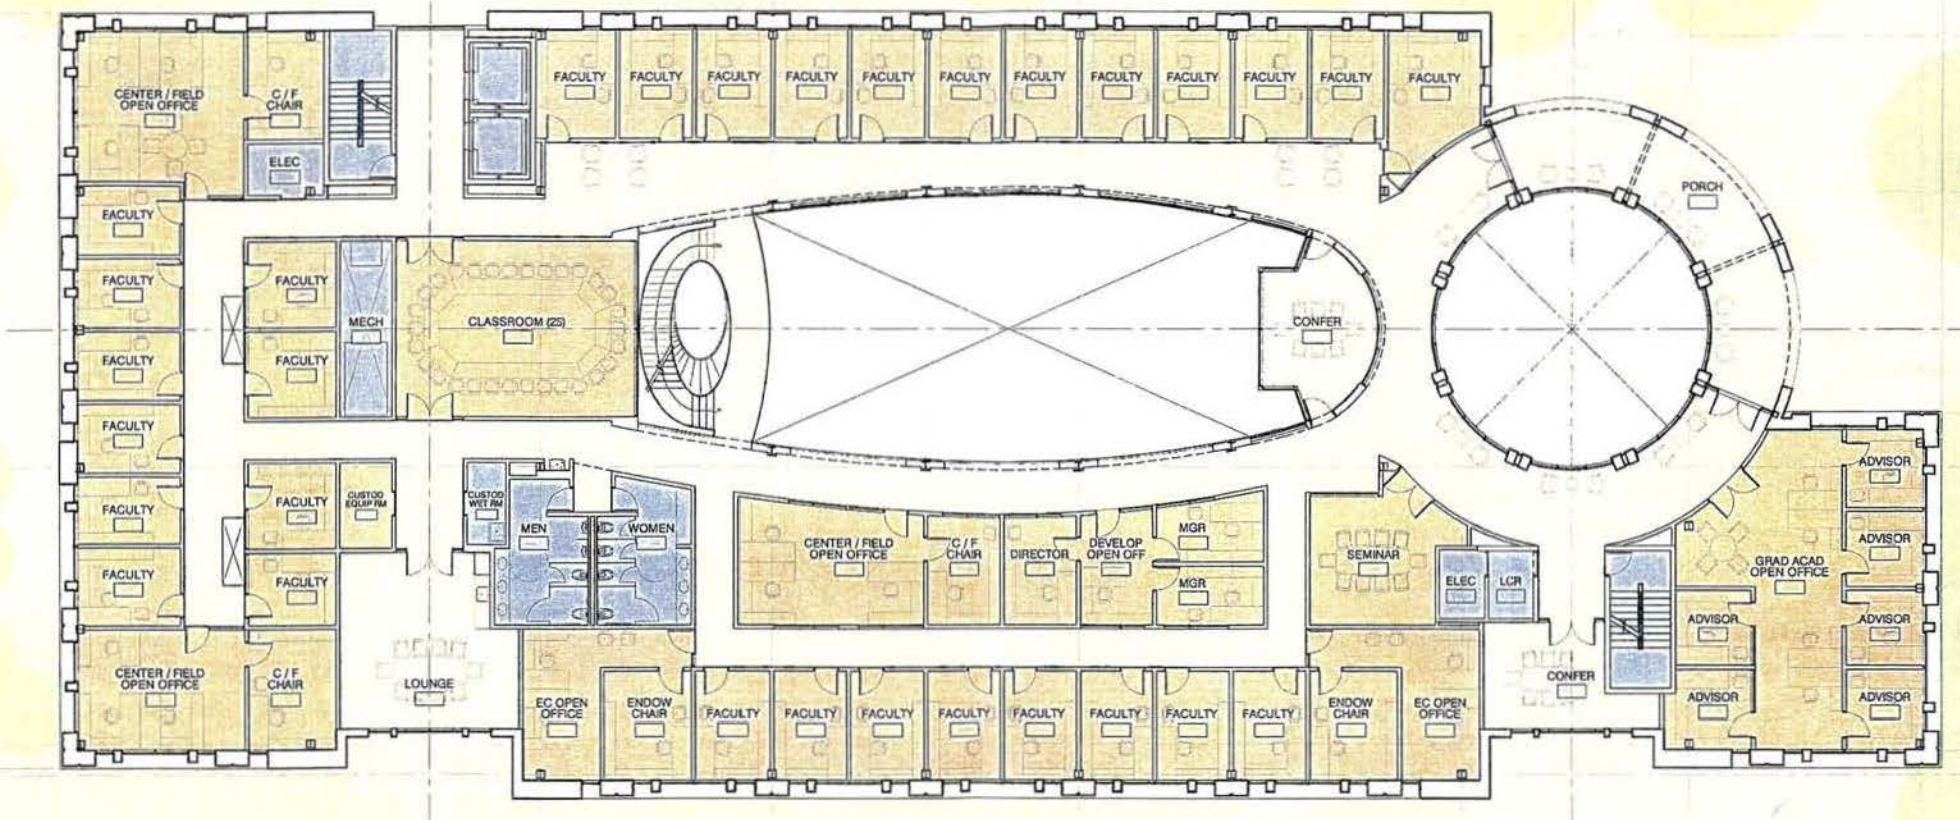

0 8' 16' 32'

School of International Service
American University, Washington D.C.
WILLIAM McDONOUGH + PARTNERS
Architecture and Community Design
QUINN EVANS | ARCHITECTS
EDAW


DS-70.2
SECOND FLOOR PLAN
21 JUNE 2005

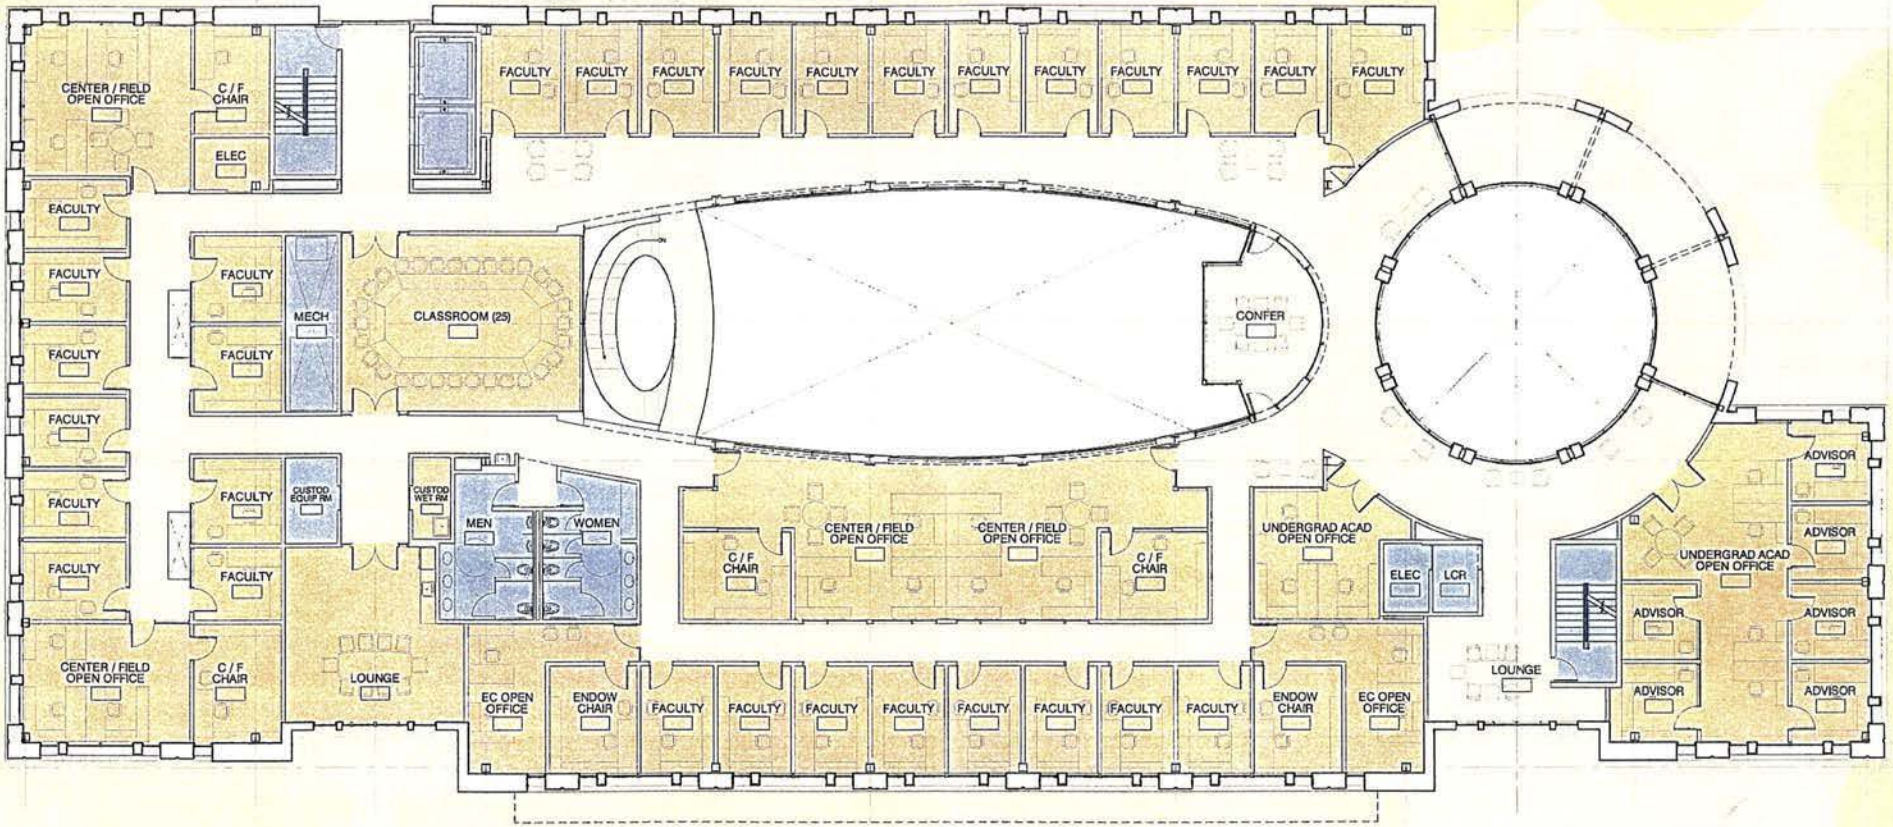

0 8' 16' 32'

School of International Service
American University, Washington D.C.
WILLIAM McDONOUGH + PARTNERS
Architecture and Community Design | QUINN EVANS | ARCHITECTS | EDAW

DS-70.3
THIRD FLOOR PLAN
21 JUNE 2005

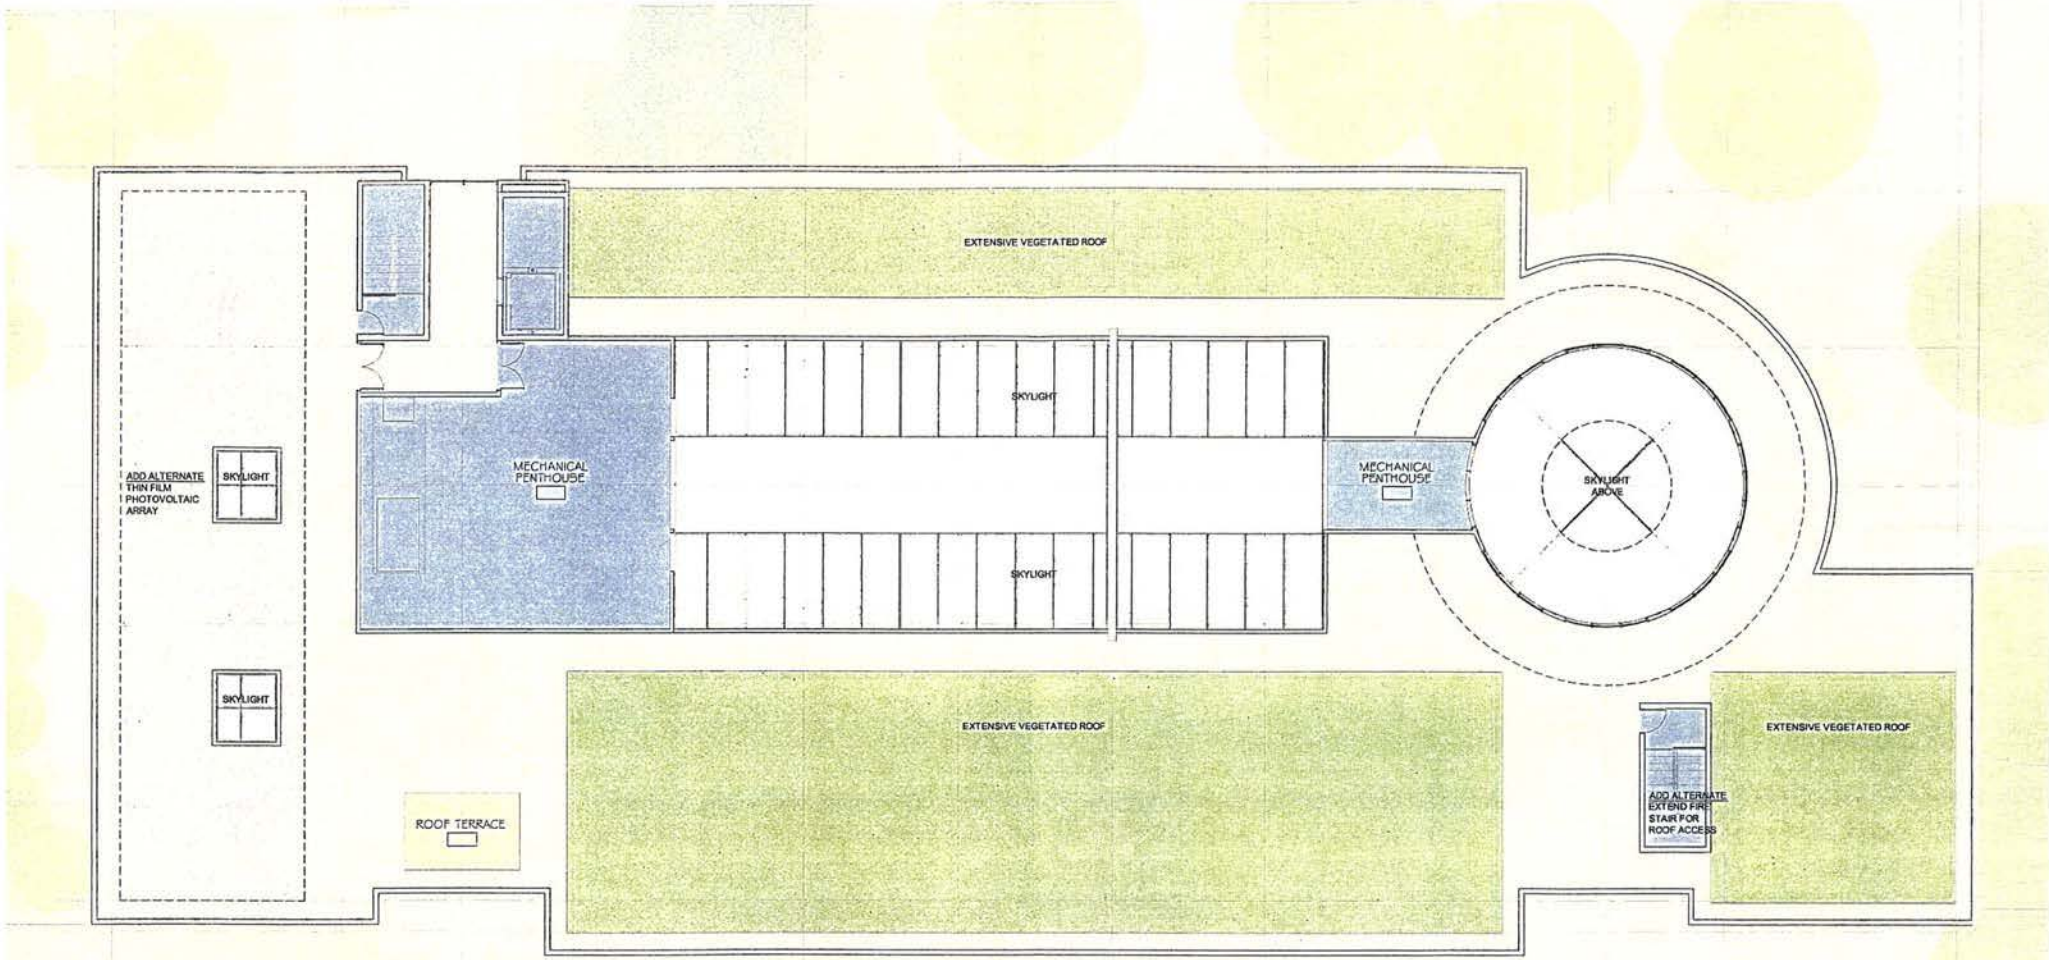

School of International Service
American University, Washington D.C.
WILLIAM McDONOUGH + PARTNERS
Architecture and Community Design
QUINN EVANS | ARCHITECTS
EDAW

DS-70.4
ROOF PLAN
21 JUNE 2005


1 Rainwater collected from roof is captured and stored in cistern for landscape irrigation use

2 Generate renewable energy on site with roof mounted thin film photovoltaics

3 Optimize window and skylight locations to bring daylight deep into the building

4 Connect indoors and exterior landscape using similar plantings and water elements

5 Provide fresh air in offices with operable windows, induce natural air flows using ventilated skylights and mechanical penthouses

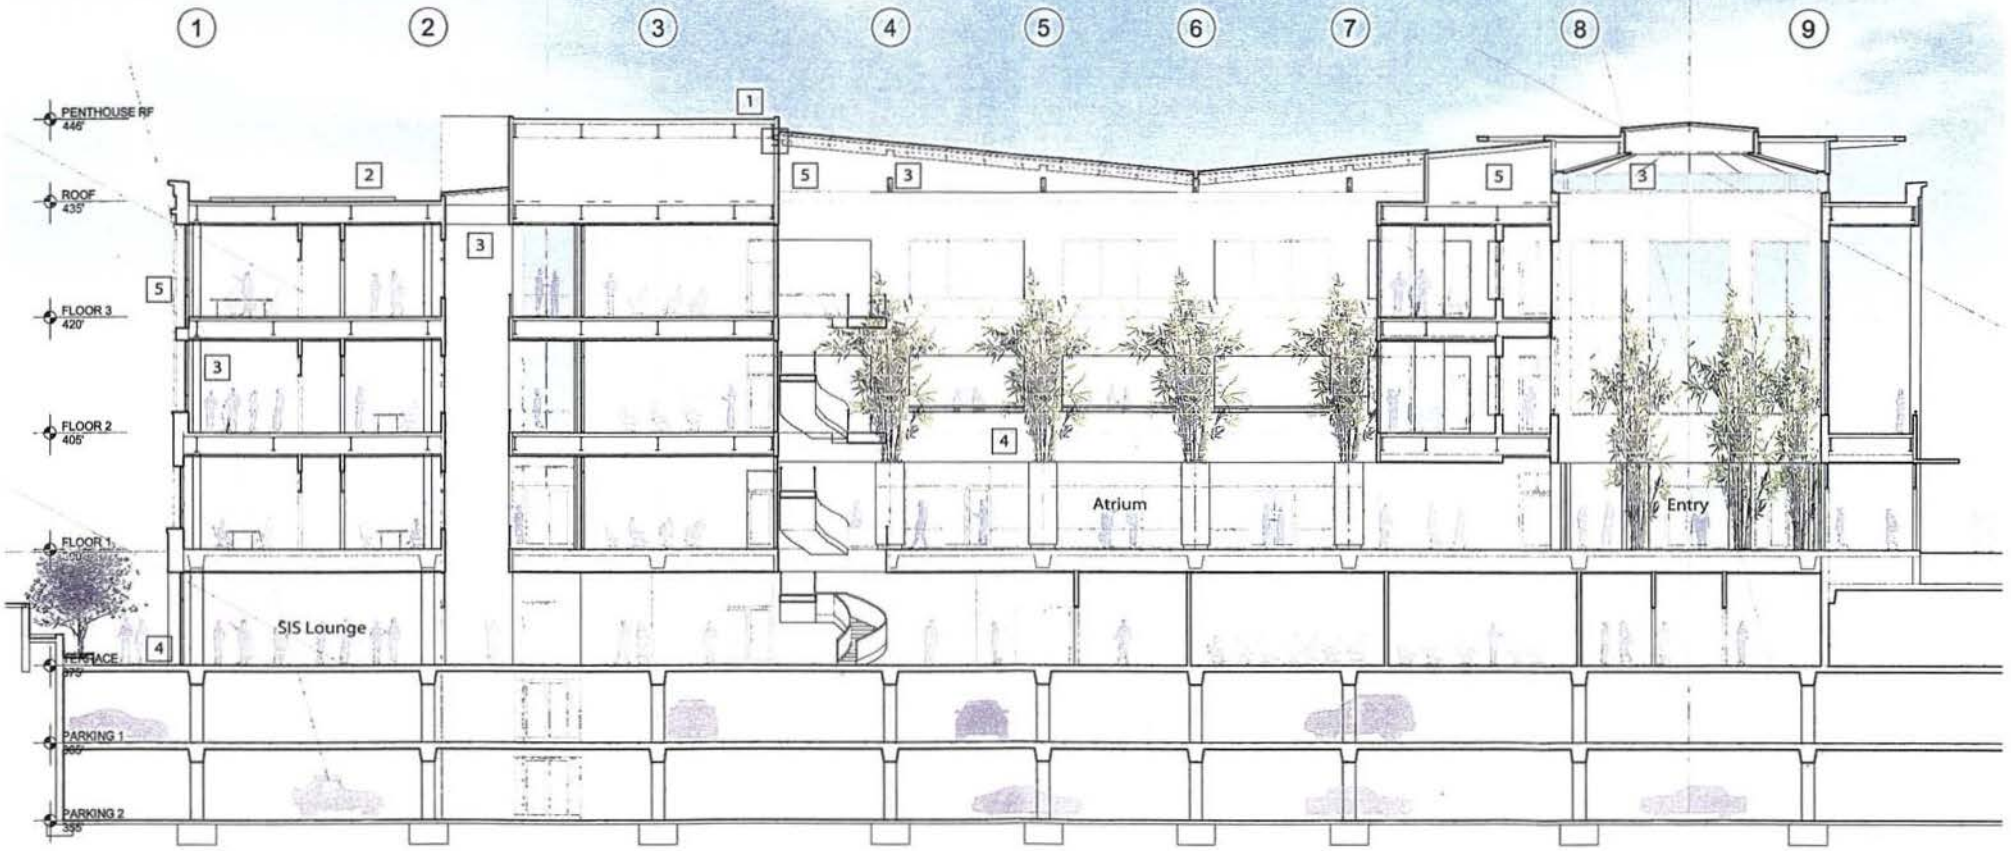

0 8' 16' 32'

School of International Service
American University, Washington D.C.
WILLIAM McDONOUGH + PARTNERS
Architecture and Community Design | QUINN EVANS | ARCHITECTS | EDAW

DS-58.1
LONGITUDINAL SECTION (N-S)

24 MAY 2005

1 Rainwater collected from roof is captured and stored in cistern for landscape irrigation use


2 Generate renewable energy on site with roof mounted thin film photovoltaics

3 Optimize window and skylight locations to bring daylight deep into the building

4 Connect indoors and exterior landscape using similar plantings and water elements

5 Provide fresh air in offices with operable windows, induce natural air flows using ventilated skylights and mechanical penthouses

6 Extensive vegetated roof provides habitat, slows stormwater runoff and provides thermal insulation

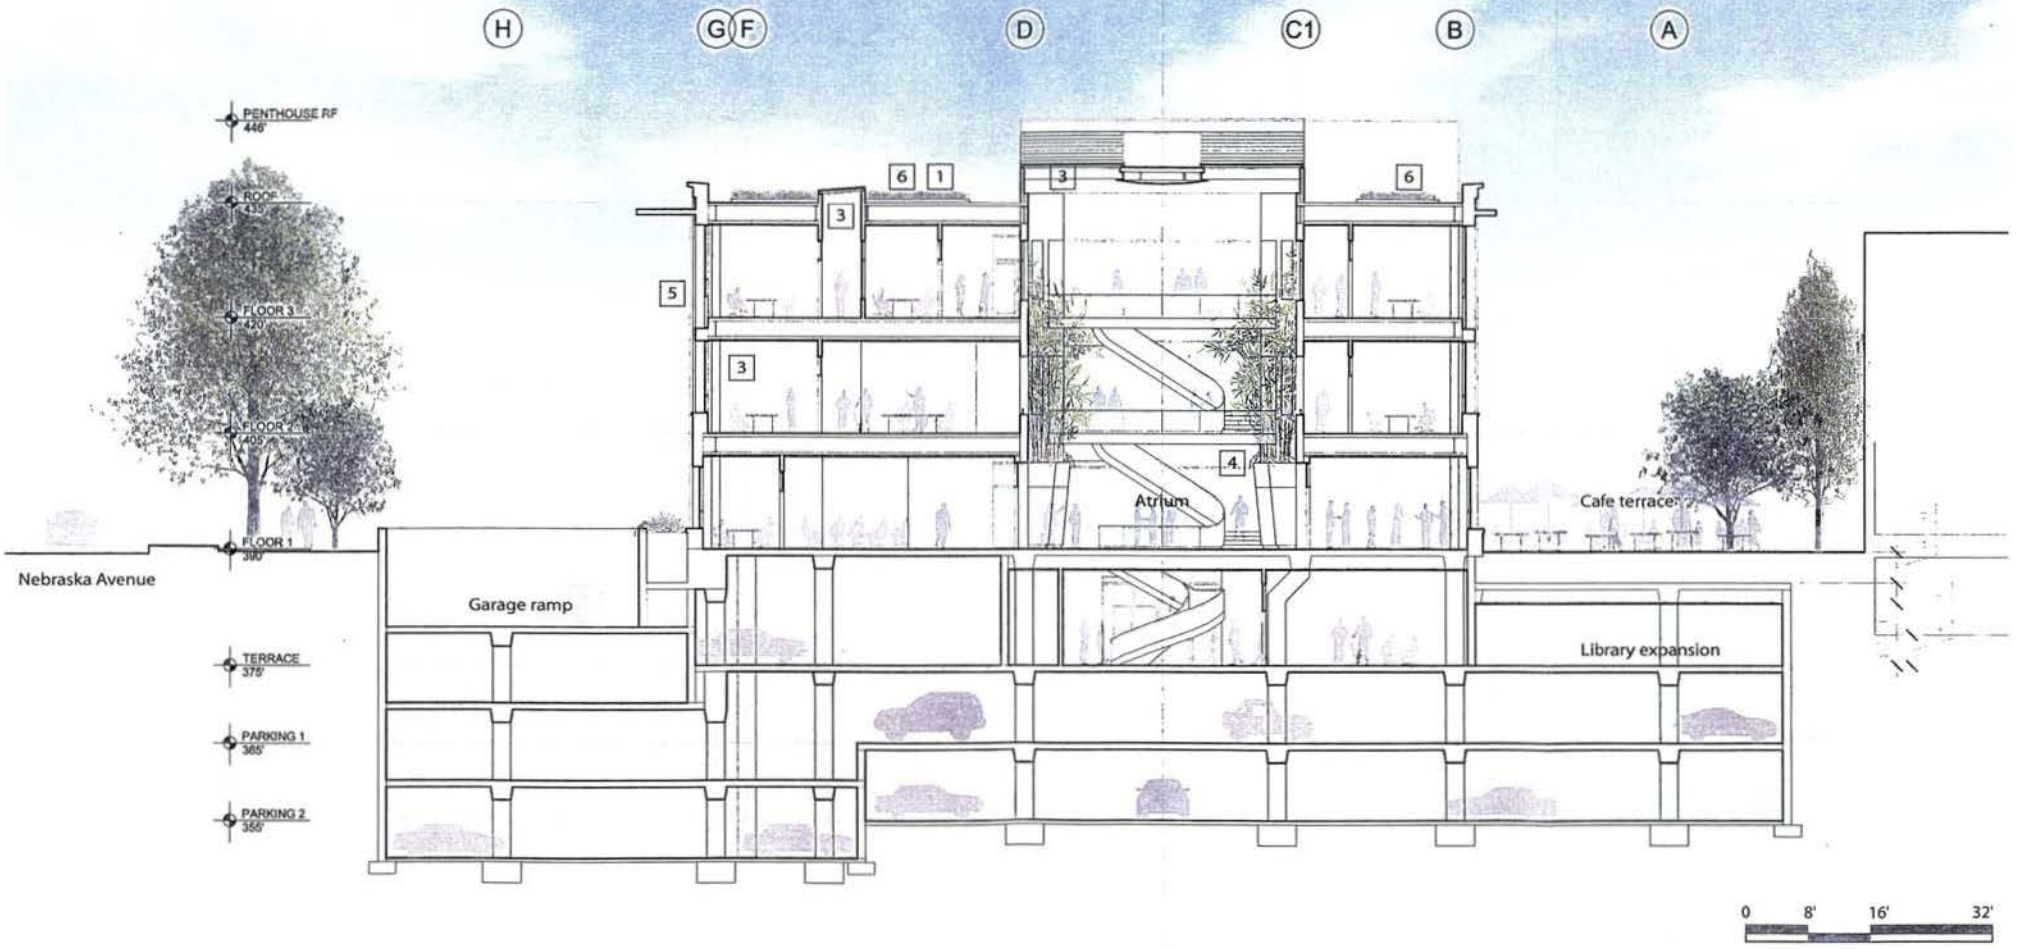

School of International Service
American University, Washington D.C.

WILLIAM McDONOUGH + PARTNERS
Architecture and Community Design

QUINN EVANS | ARCHITECTS

EDAW

DS-58.2
TRANSVERSE SECTION (E-W)

24 MAY 2005



Quad Entry Looking Across Face of Existing SIS



Quad Entry Looking Across Face of Bender Library

School of International Service
American University, Washington D.C.
WILLIAM McDONOUGH + PARTNERS
Architecture and Community Design | QUINN EVANS | ARCHITECTS | EDAW

DS 27.03
Exterior Views

25 AUGUST 2004