


Architectural site plan of a building with a green roof and pool deck. The plan shows various dimensions in feet and inches, including overall building dimensions (146'-4", 347'-7", 162'-1", 115'-1"), roof areas (10'-11", 10'-1"), and pool deck dimensions (66'-0"). It also indicates elevations for the top of parapets (188.00', 187.80', 183.50', 183.00', 183.50', 188.00', 167.00') and a green roof area. A mechanical penthouse is also shown. The plan is oriented with North at the top.

NOTES:


1. The
2. Ref

1. The interior layouts are schematic. Changes to the layout not significantly affecting the exterior envelope or the square footage may occur.
2. Refer to sheet 209 for dimensions.




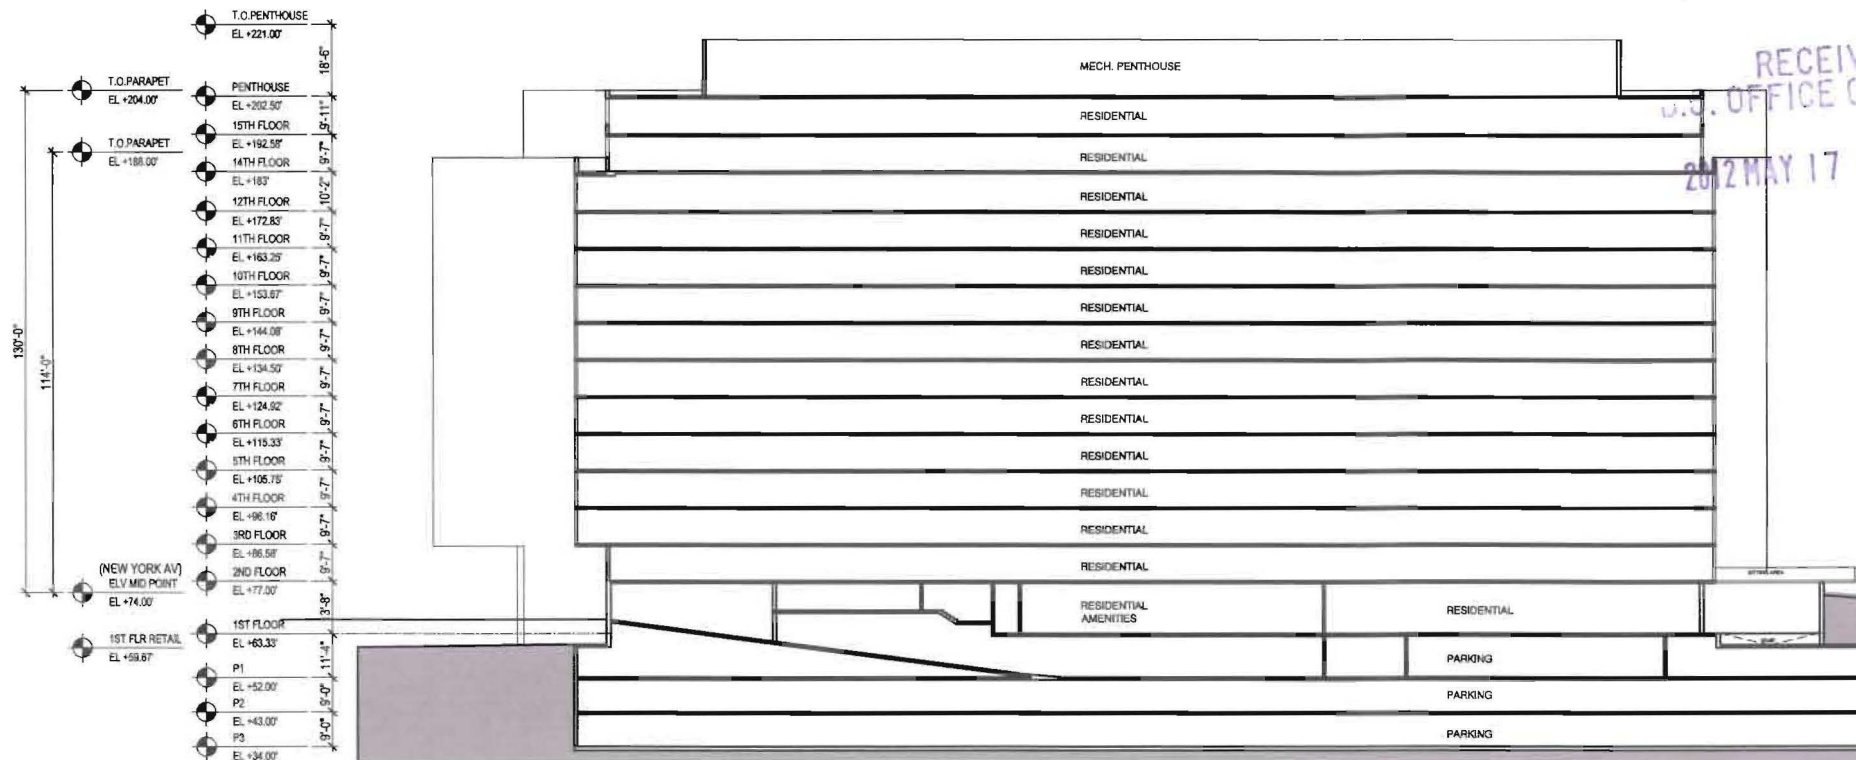



1 Section A-A

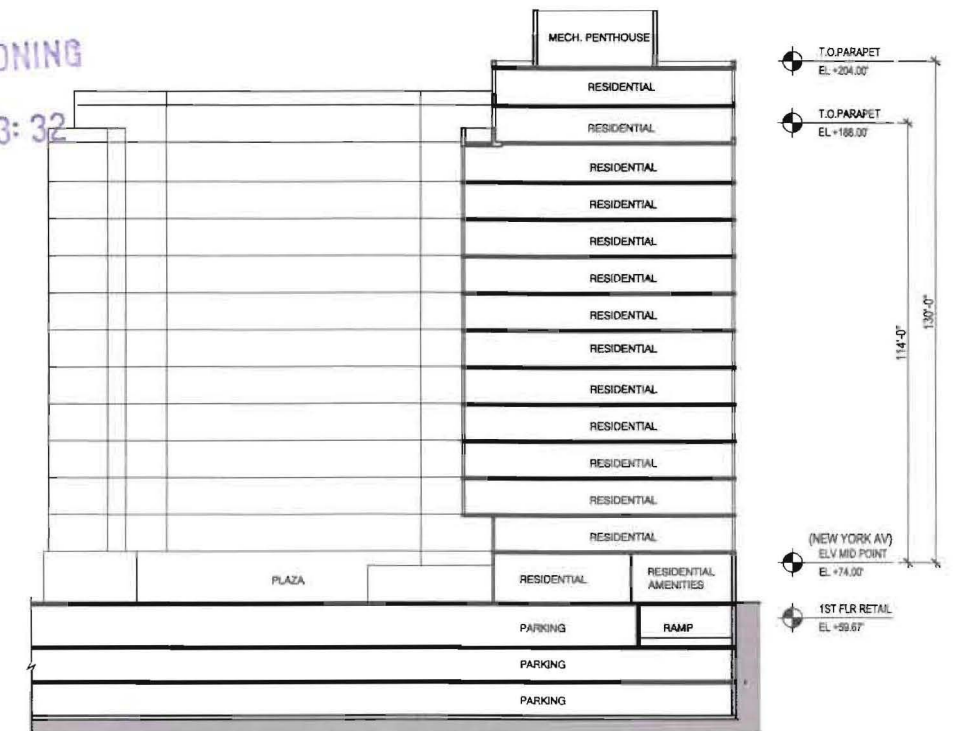


2 Section B-B

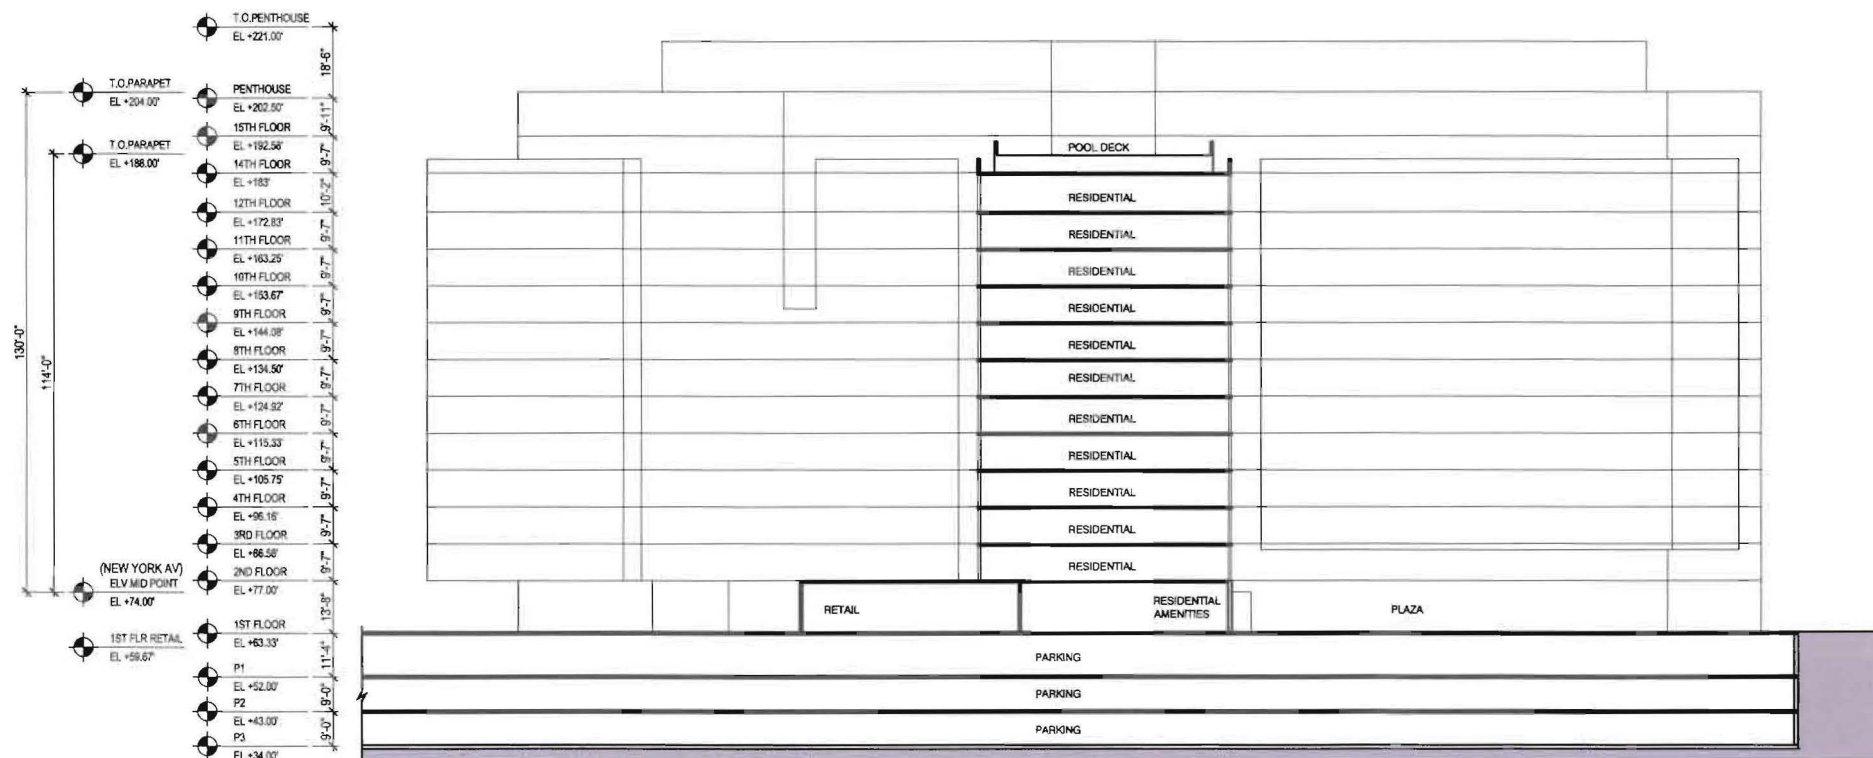


3 Section C-C

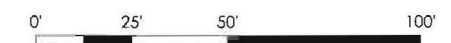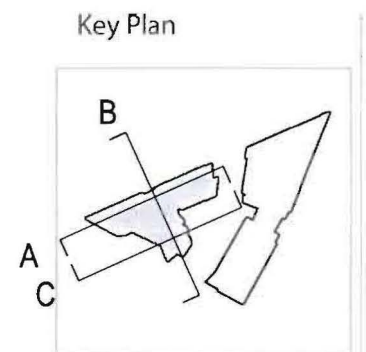


RECEIVED
D.C. OFFICE OF ZONING
2012 MAY 17 PM 3:32

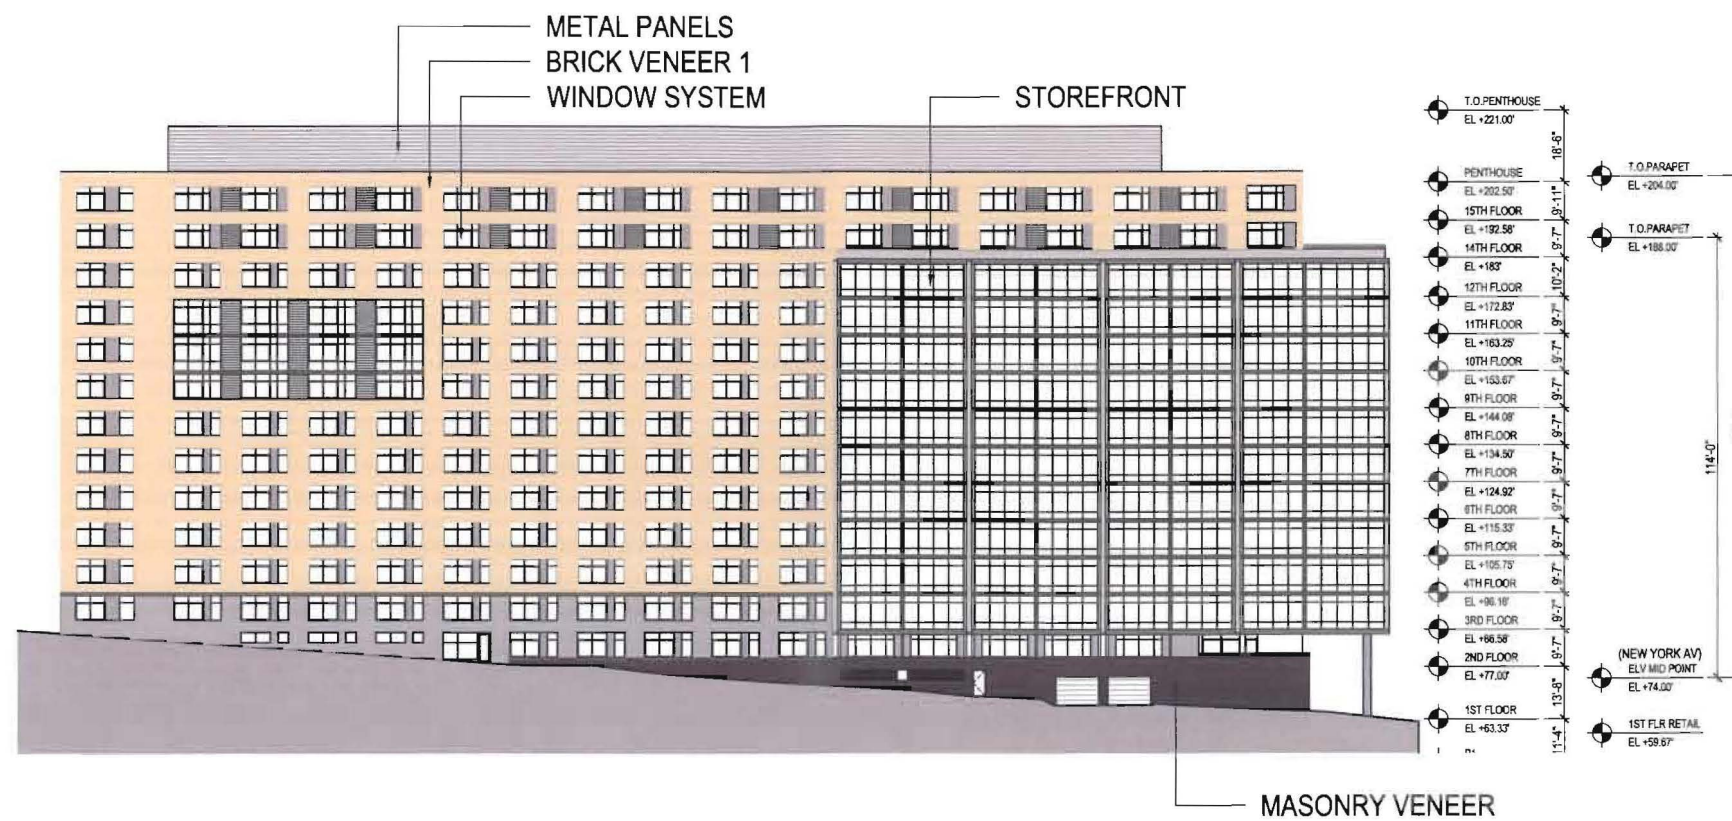

1 North Elevation

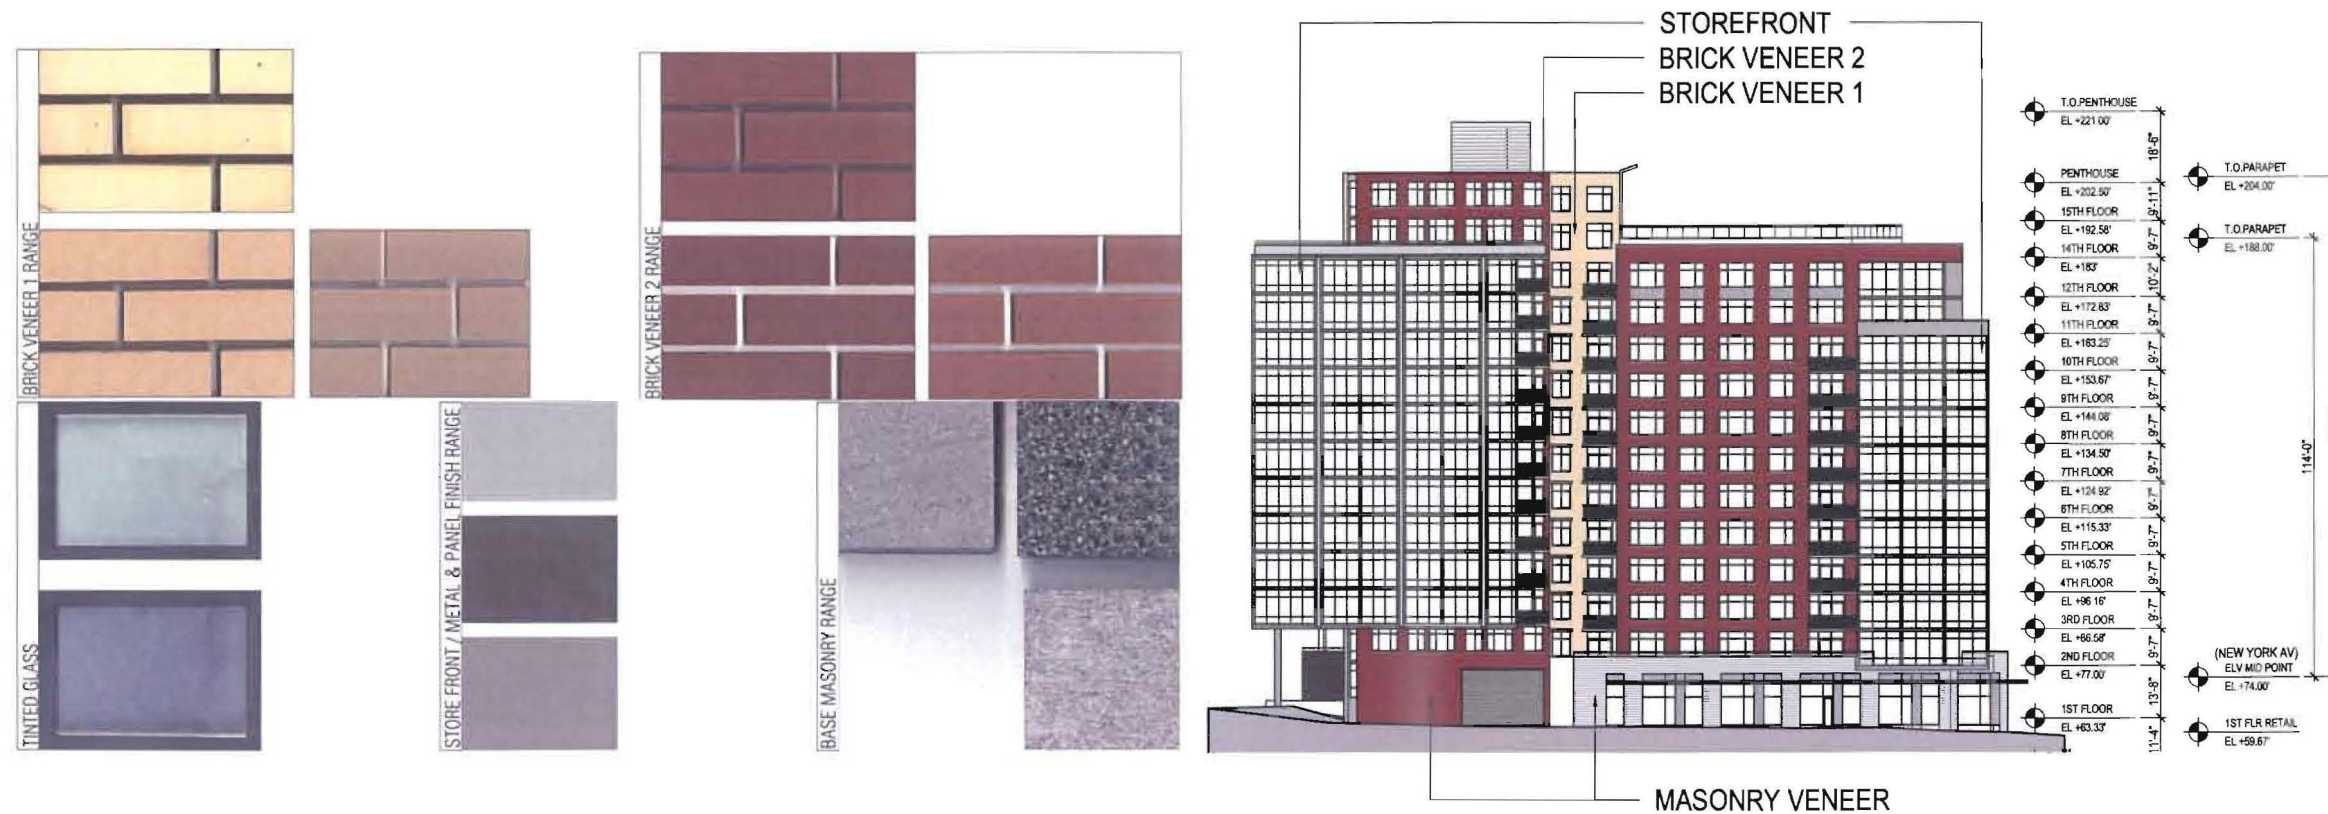




Key Plan

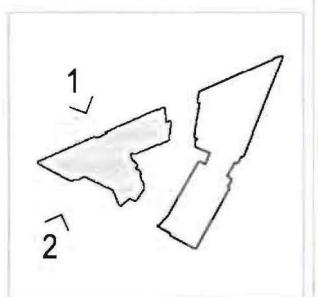


2 West Elevation C-C



RECEIVED
D.C. OFFICE OF ZONING
2012 MAY 17 PM 3:32

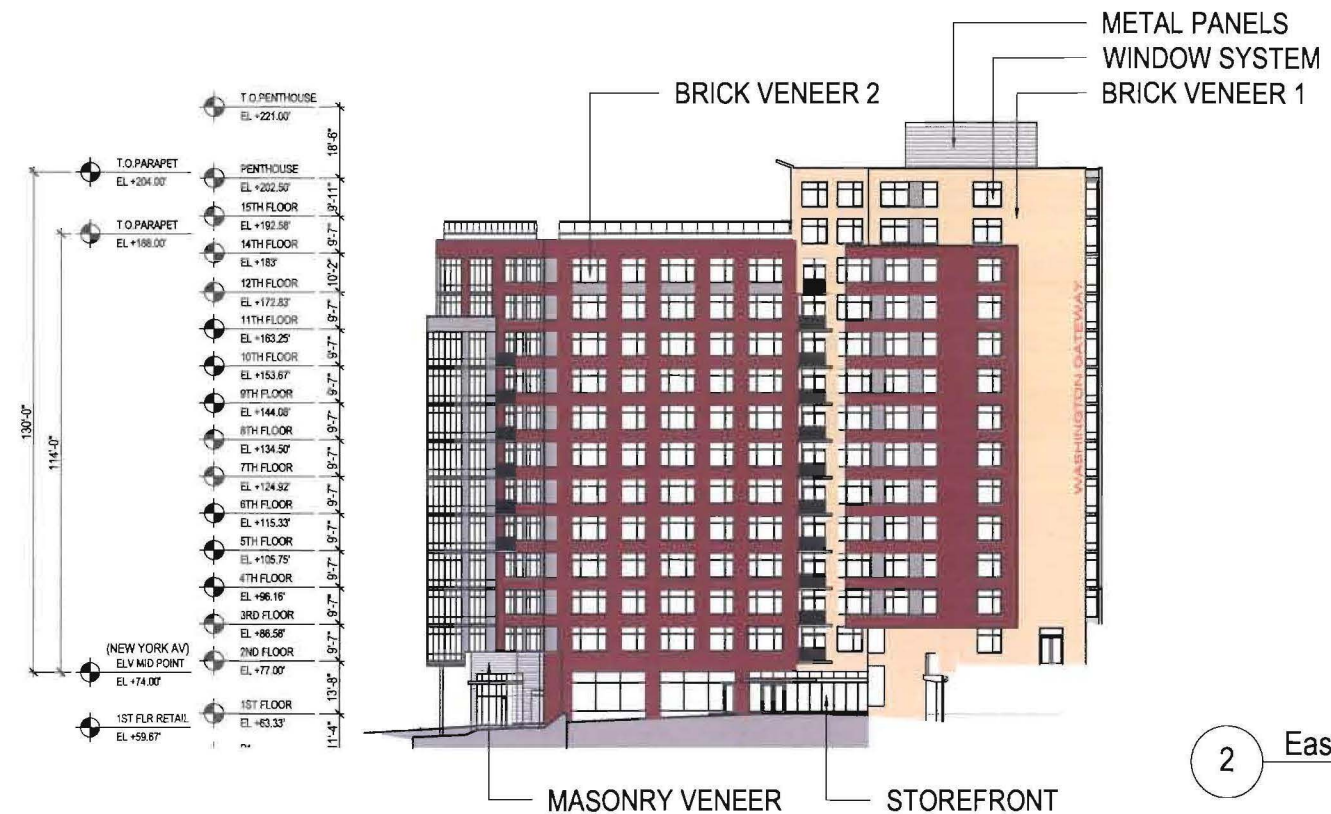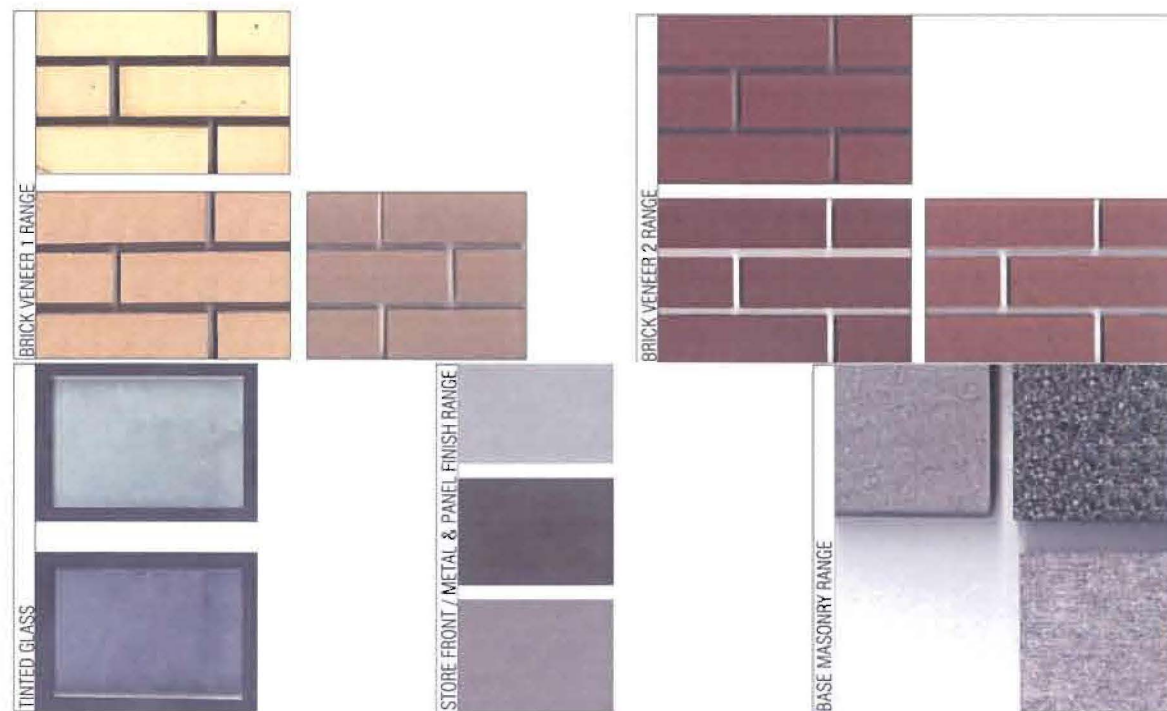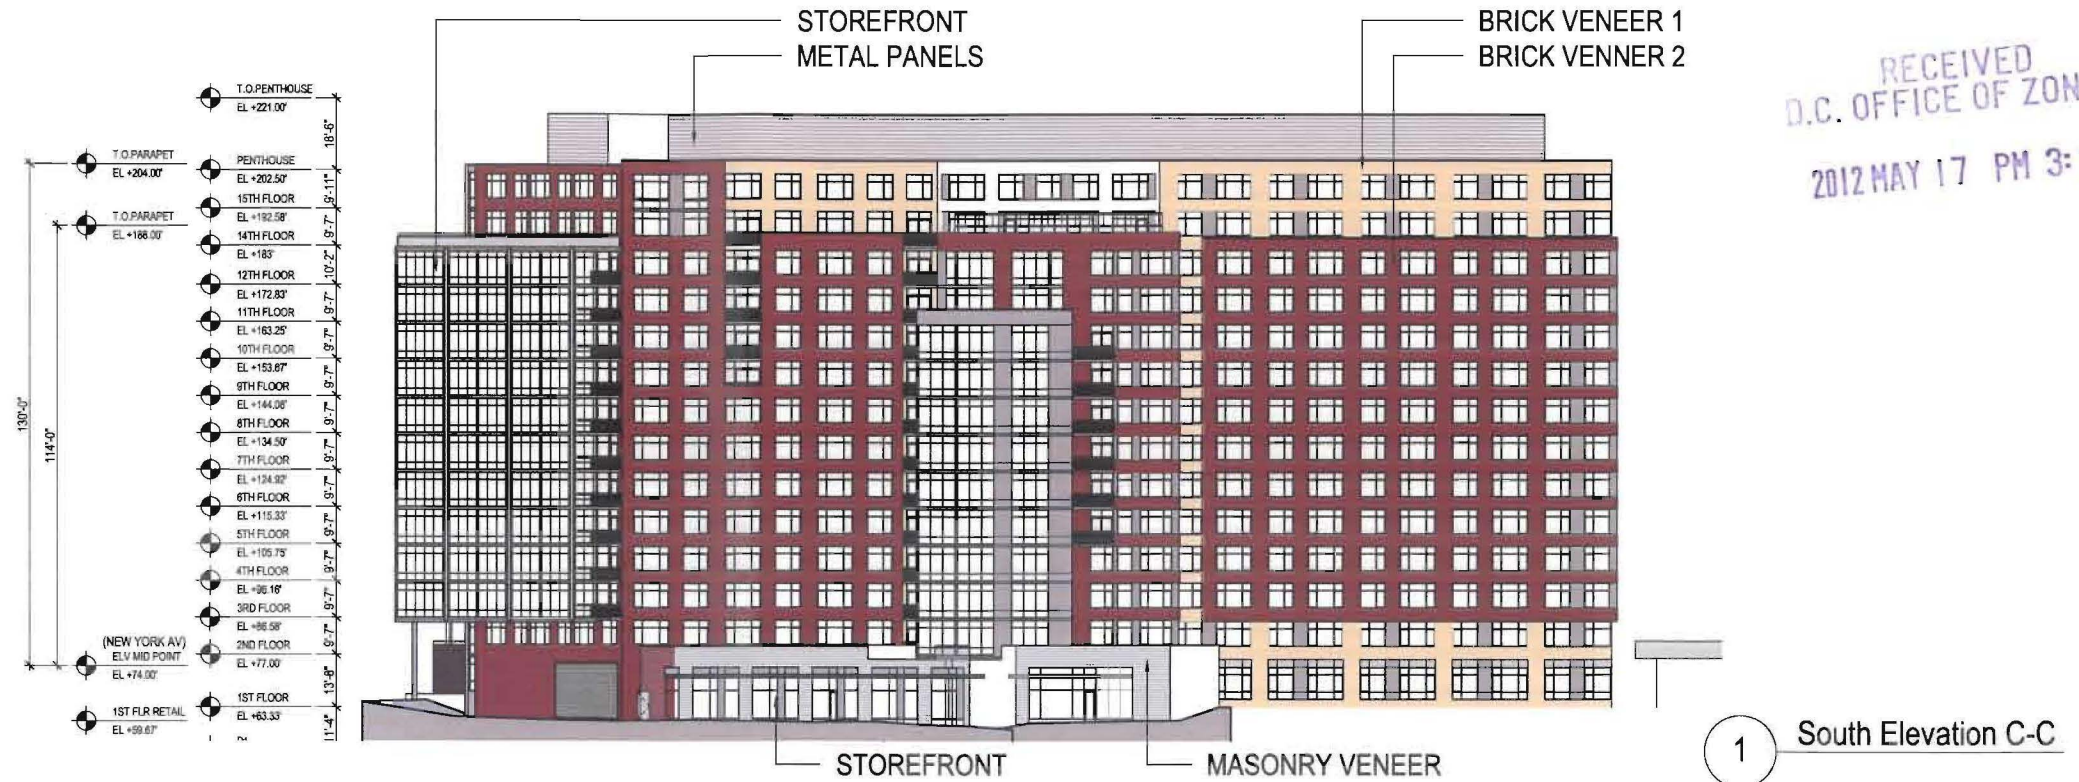

Key Plan

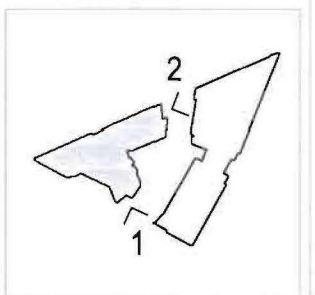

MRP REALTY

Washington Gateway | Washington, D.C.

May 05, 2010

SK&I

252 - Residential Building - Elevations

©2010 SK&I Architectural Design Group, LLC.