



Pillsbury
Winthrop
Shaw
Pittman LLP

2300 N Street NW
Washington, DC 20037-1128

Tel 202.663.8000
Fax 202.663.8007
www.pillsburylaw.com

August 3, 2006

Hand Delivery

Ms. Carol Mitten, Chairperson
District of Columbia Zoning Commission
Office of Zoning
441 4th Street, NW, Room 210
Washington, DC 20001

**Re: Abdo New York LLC
Consolidated PUD and Zoning Map Amendment Application in
Zoning Commission Case No. 06-15
Addendum to Pre-Hearing Submission**

Dear Chairperson Mitten and Members of the Commission:

On August 1, 2006, Abdo New York LLC (the "Applicant") filed its pre-hearing submission with the Zoning Commission for the above-referenced matter. The attached sheet, entitled "Truck Turning Diagrams," was inadvertently omitted from that submission.

Enclosed are an original and twenty copies of the omitted sheet. We respectfully request that you consider this supplemental filing as an addendum to our pre-hearing submission and accept it into the record in this matter.

We appreciate your assistance and understanding in this matter.

Sincerely yours,

David Avitabile


Enclosure

cc: Steve Cochran, OP

ZONING COMMISSION
District of Columbia

CASE NO. 06-15
EXHIBIT NO. 28
ZONING COMMISSION
District of Columbia
CASE NO. 06-15
EXHIBIT NO. 28

RECEIVED
D.C. OFFICE OF ZONING
2006 AUG - 3 PM 1:33

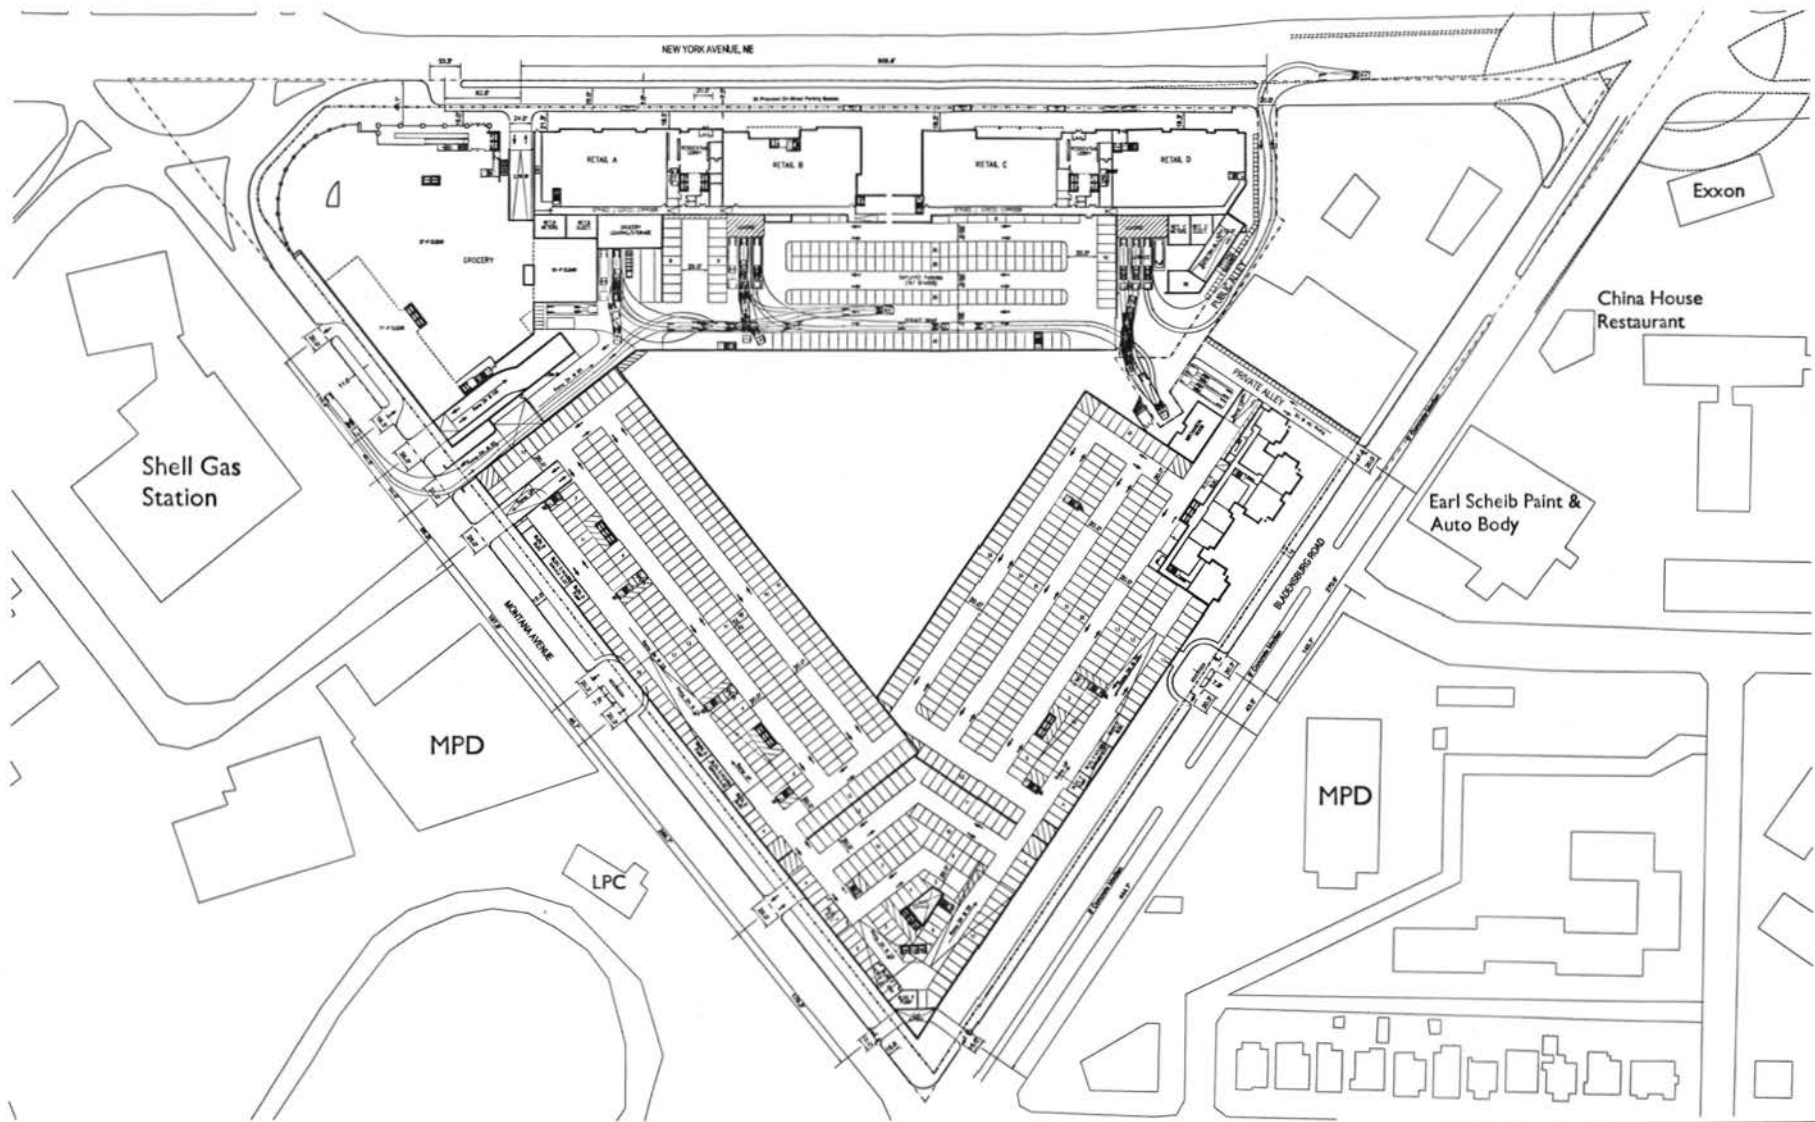

Truck Turning Diagrams

Abdo - New York Avenue
Washington, D.C.

01 August 2006

Scale 1" = 60'

WELLS & ASSOCIATES, LLC
ARCHITECTS AND ENGINEERS