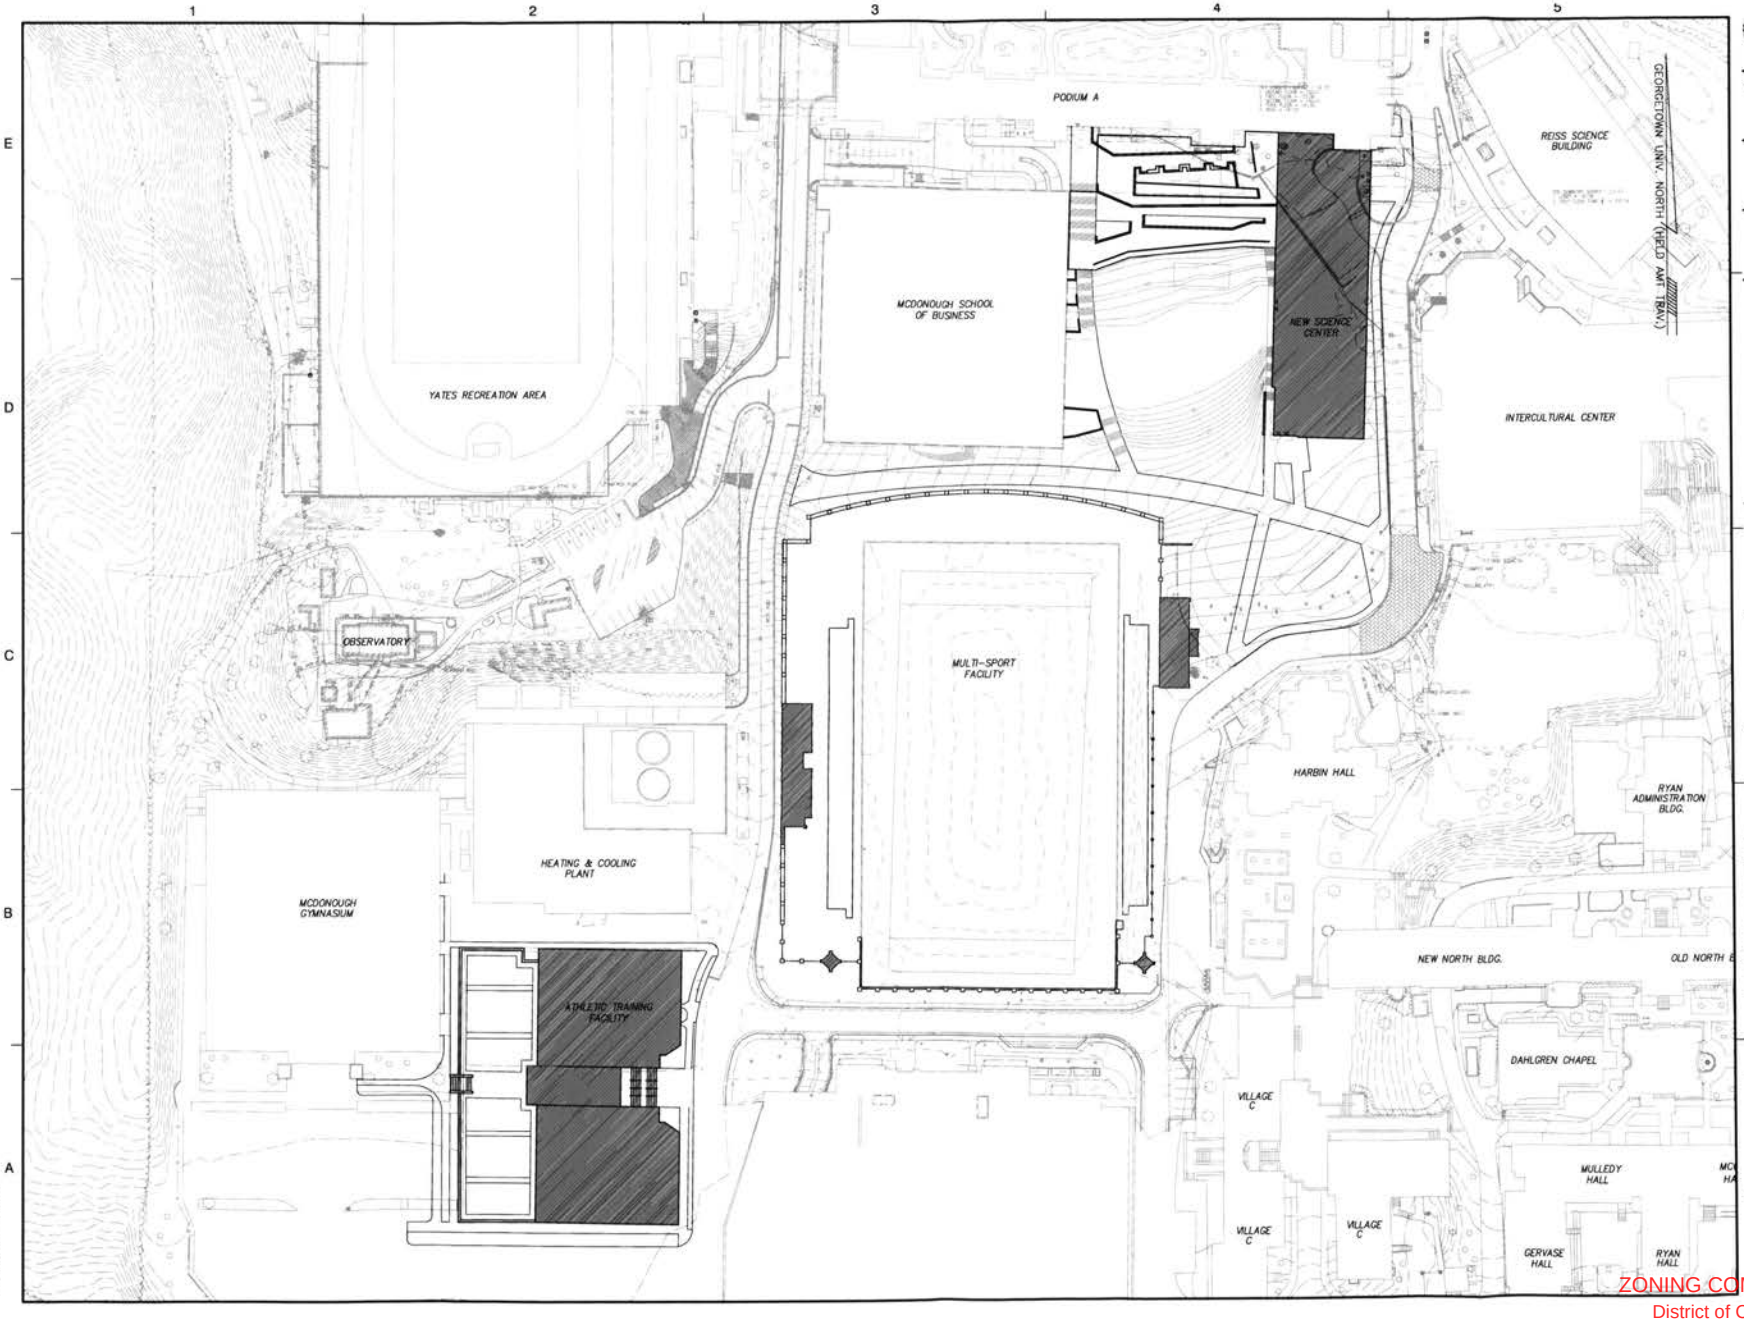

Dewberry

Dewberry & Davis LLC
8401 ARLINGTON BLVD
FAIRFAX, VA 22031
PHONE: 703.849.0100
FAX: 703.849.0118

ATHLETIC TRAINING FACILITY
GEORGETOWN UNIVERSITY
WASHINGTON, D.C.

SEAL

KEY PLAN

SCALE

0' 50' 100'

No.	DATE	BY	Description

REVISIONS

DRAWN BY

APPROVED BY

CHECKED BY

DATE

TITLE

PROJECT NO.

SHEET OF

ZONING COMMISSION
District of Columbia
CASE NO.07-23
EXHIBIT NO.23D